


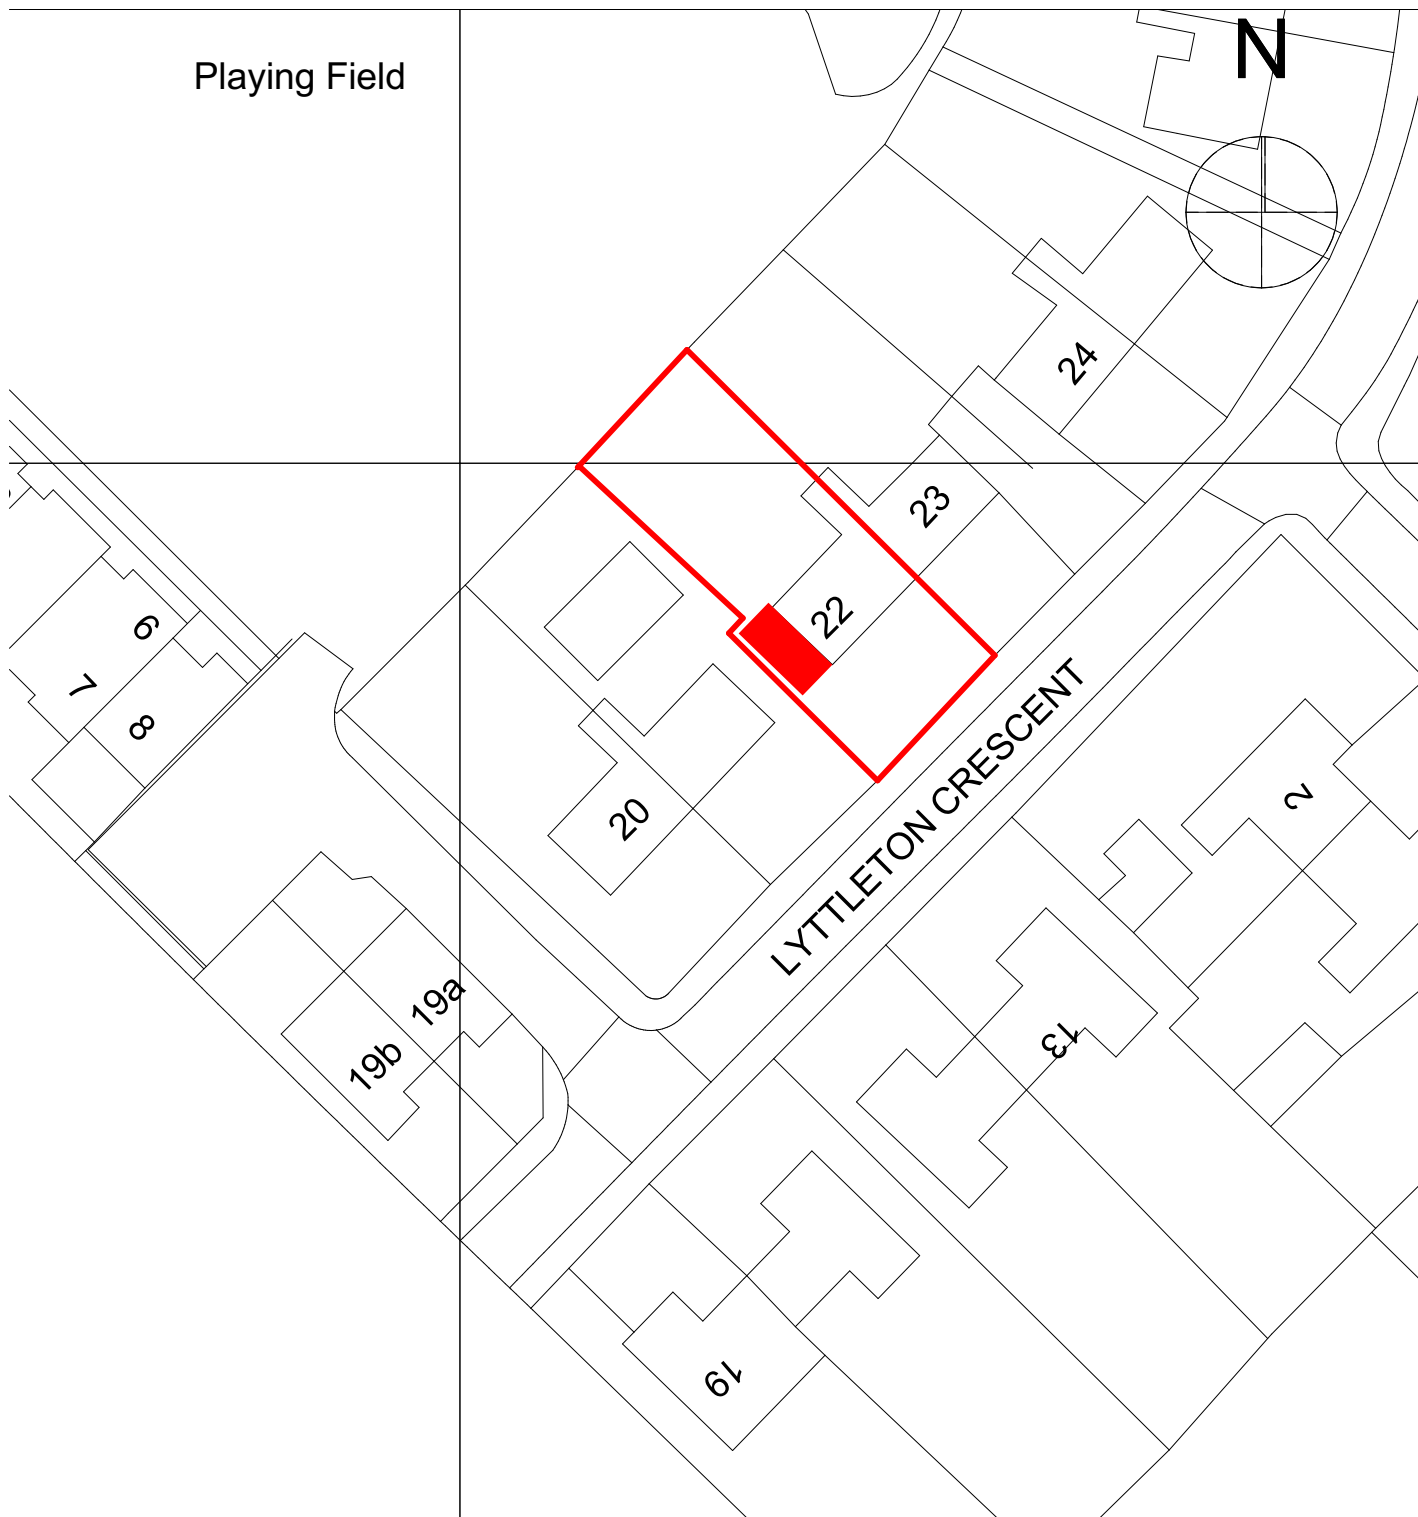

0.

Ground Floor (21)

1:500

<div> <div> Alan Robinson Chartered Architect BA Dip Arch RIBA, BSc (Hons)PM 2 Gawber Road, Barnsley S75 2AF Tel/Fax 01226 286066 Mob 07947808933 </div> </div>		<div>Drawing Name</div> <div>Site Plan</div>
		<div>Drawing Scale: 1/500</div>
		<div>Rev: #Rev:</div>
<div>Client</div> <div>Miss J Cole</div>		
<div>Project:</div> <div>Proposed Garage to 22 Lyttleton Crescent, Cubley</div>		