


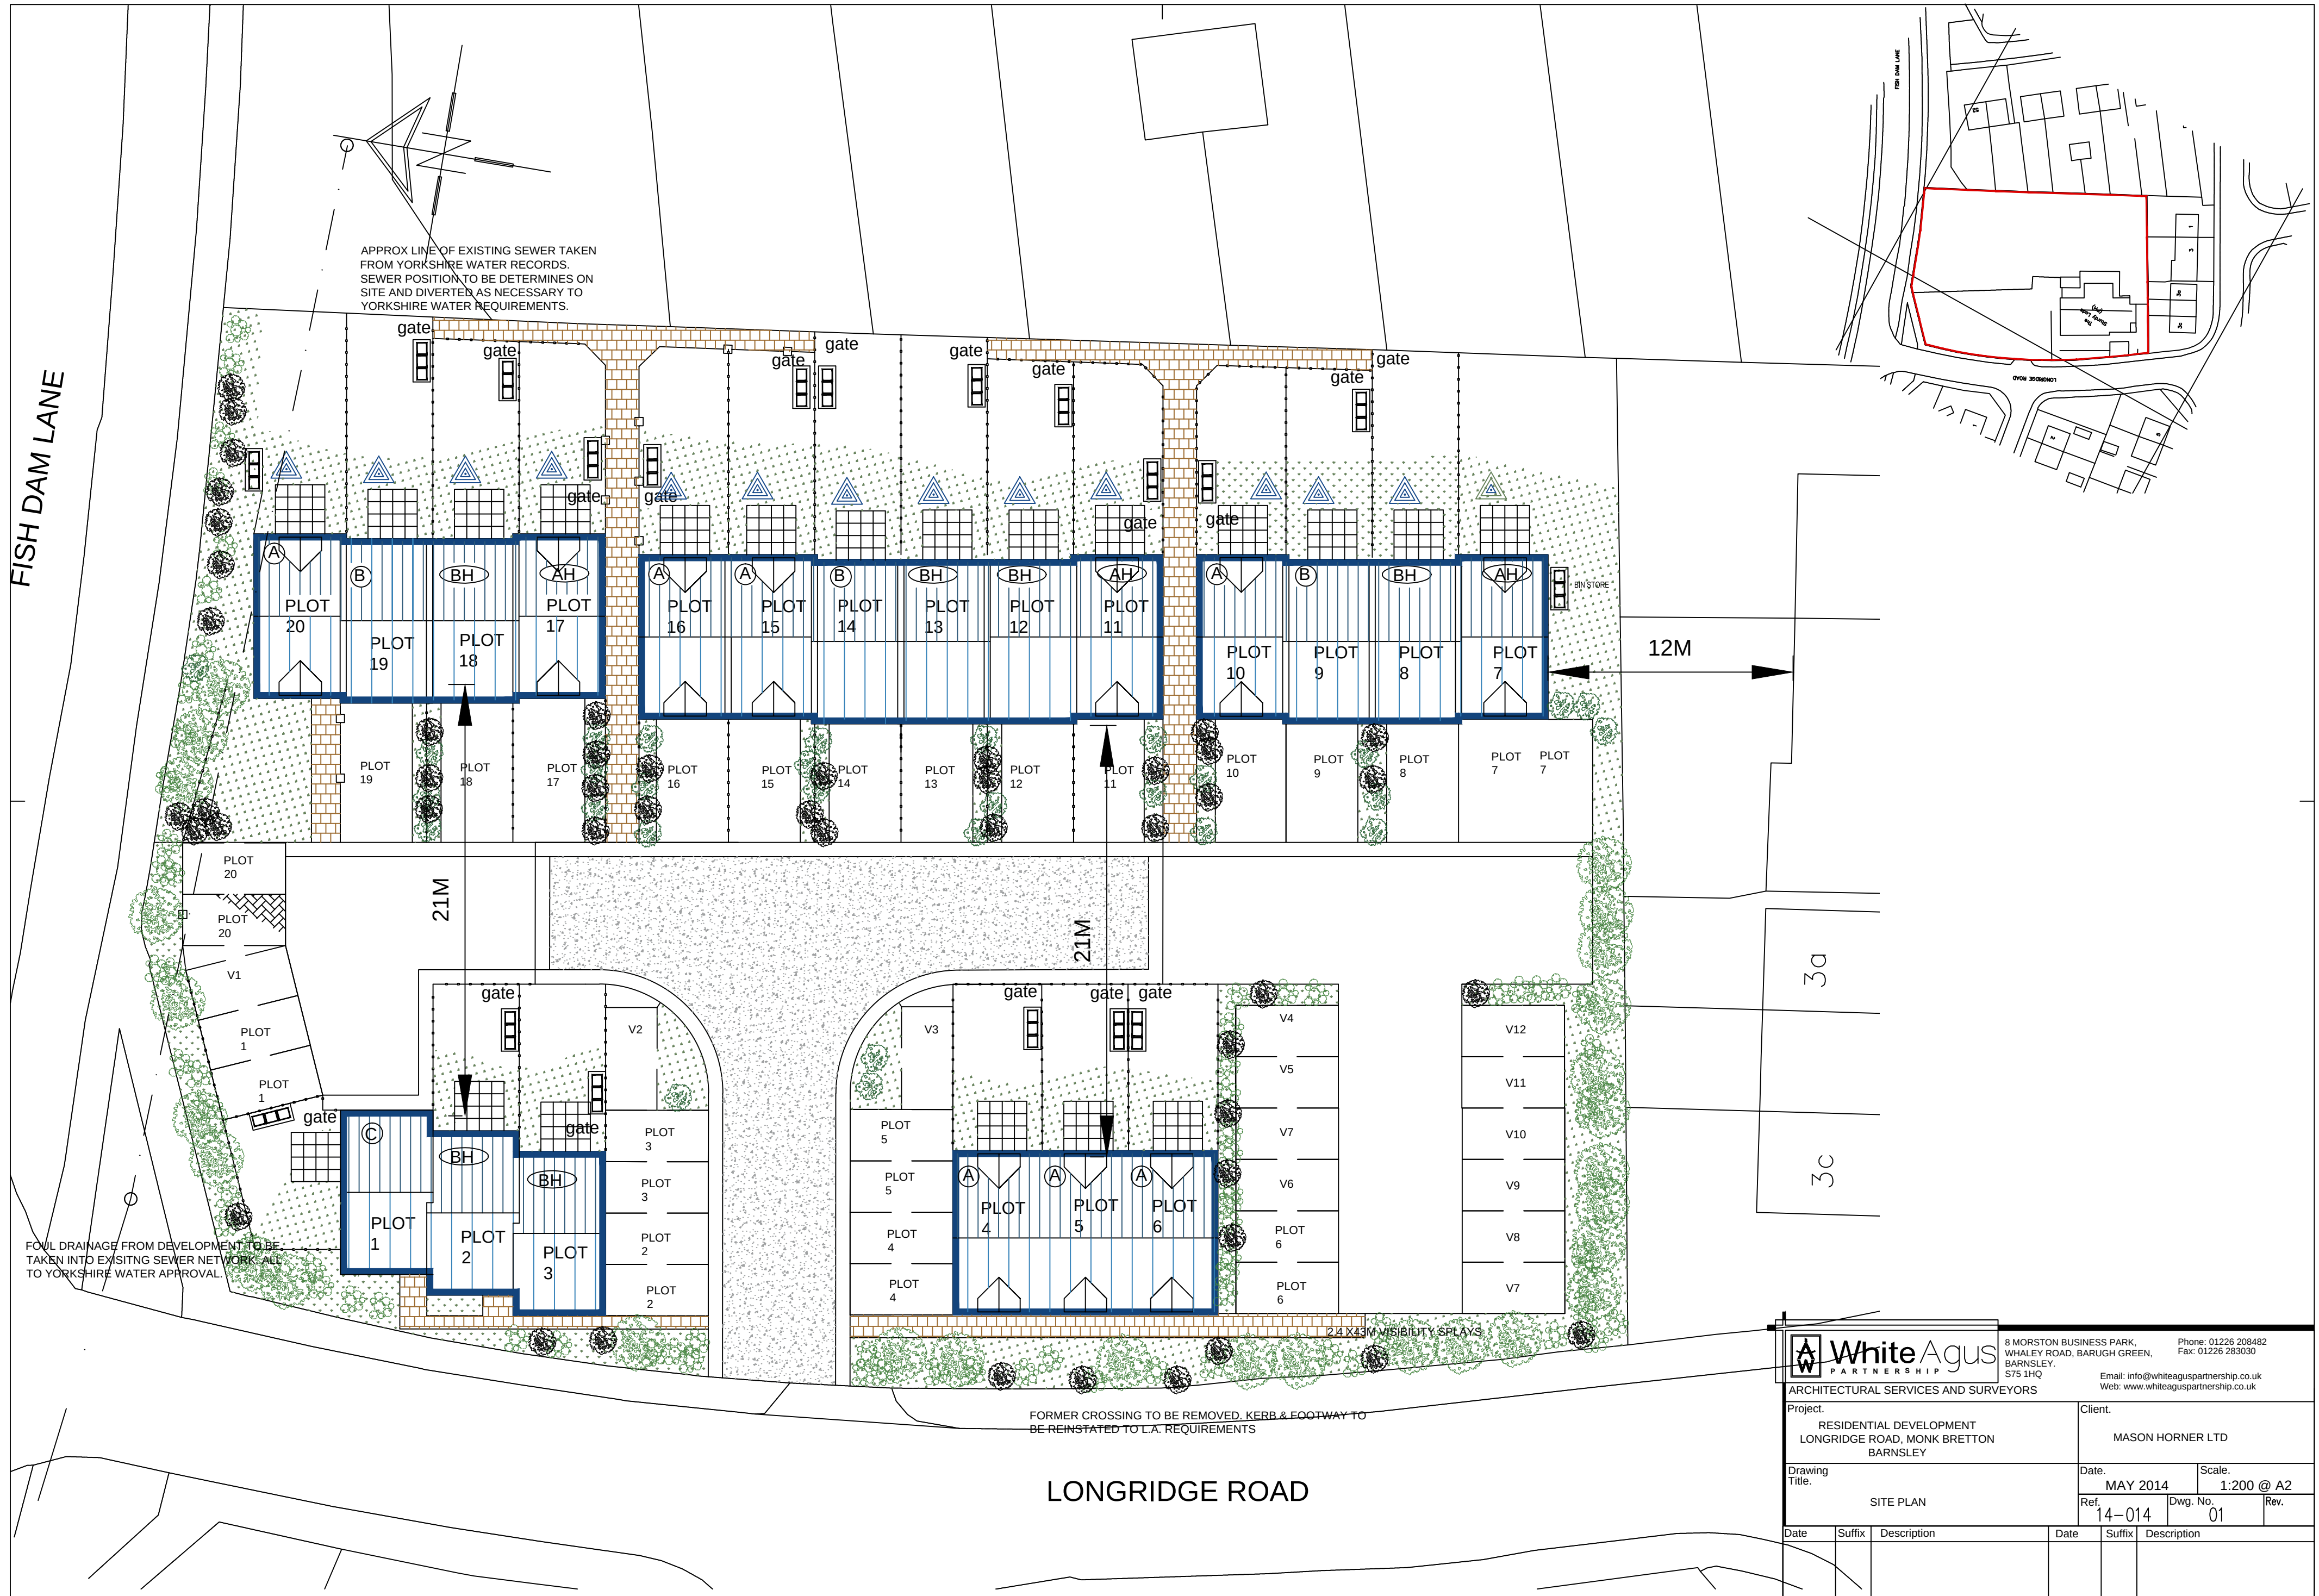



White Agus
PARTNERSHIP

8 MORSTON BUSINESS PARK,
WHALEY ROAD, BARUGH GREEN,
BARNSELY,
S75 1HQ

Phone: 01226 208482
Fax: 01226 283030

Email: info@whiteaguspартnership.co.uk
Web: www.whiteaguspартnership.co.uk

ARCHITECTURAL SERVICES AND SURVEYORS			Client.		
Project.			MASON HORNER LTD		
RESIDENTIAL DEVELOPMENT LONGRIDGE ROAD, MONK BRETTON BARNSELY			Date.		
Drawing Title.			MAY 2014		
SITE PLAN			Scale.		
1:200 @ A2			Ref.		
14-014			Dwg. No.		
01			Rev.		
Date	Suffix	Description	Date	Suffix	Description