




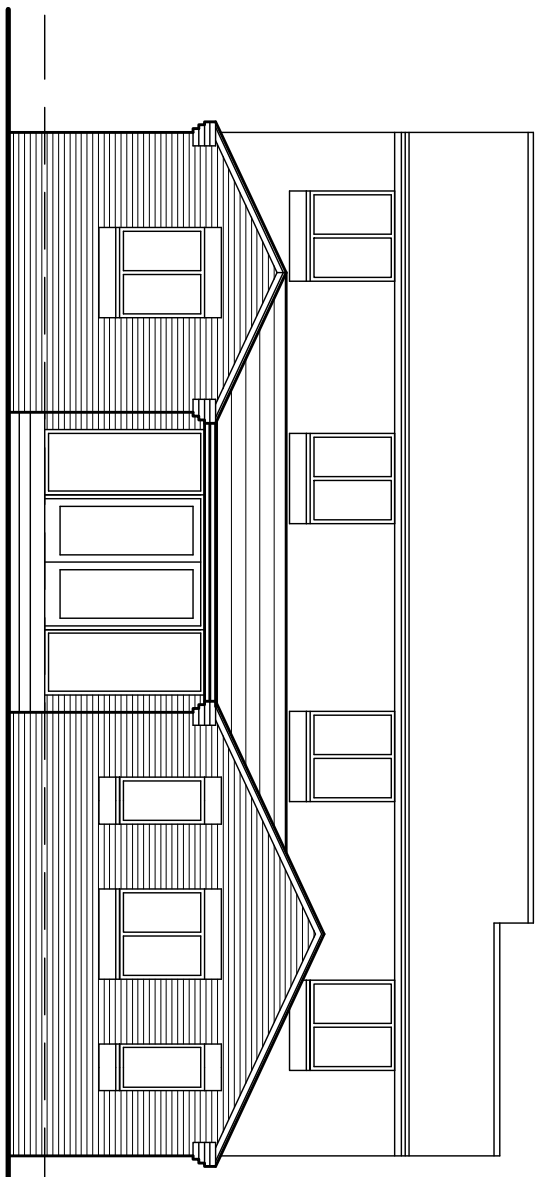


REAR ELEVATION
AS PROPOSED

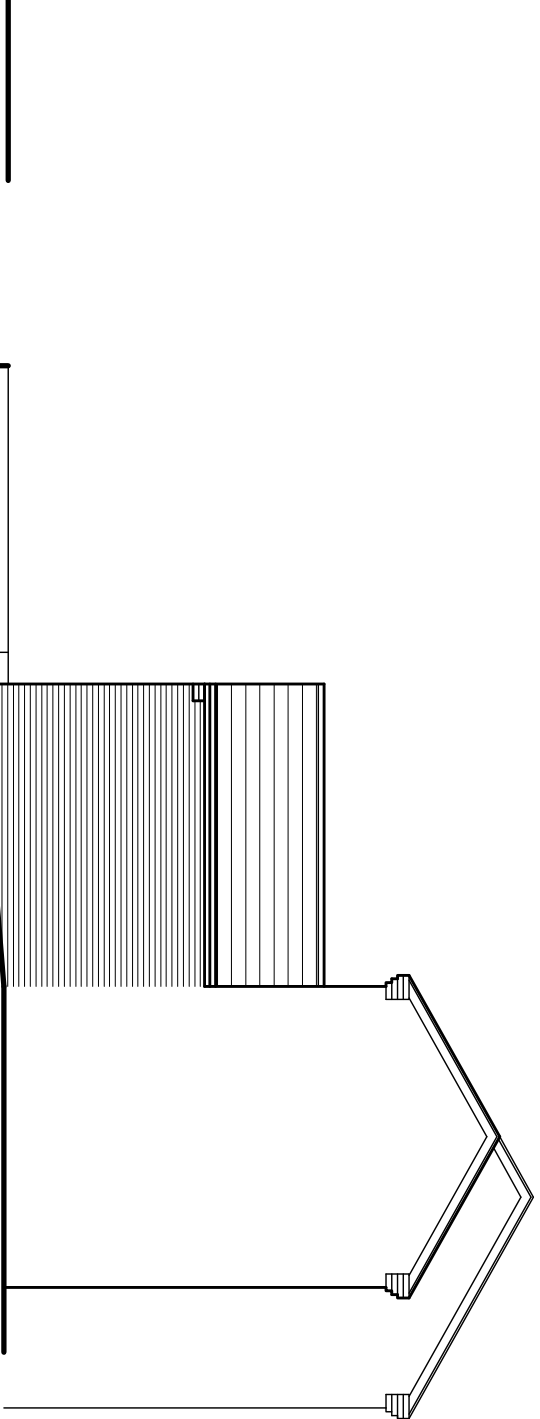


SIDE ELEVATION
AS PROPOSED

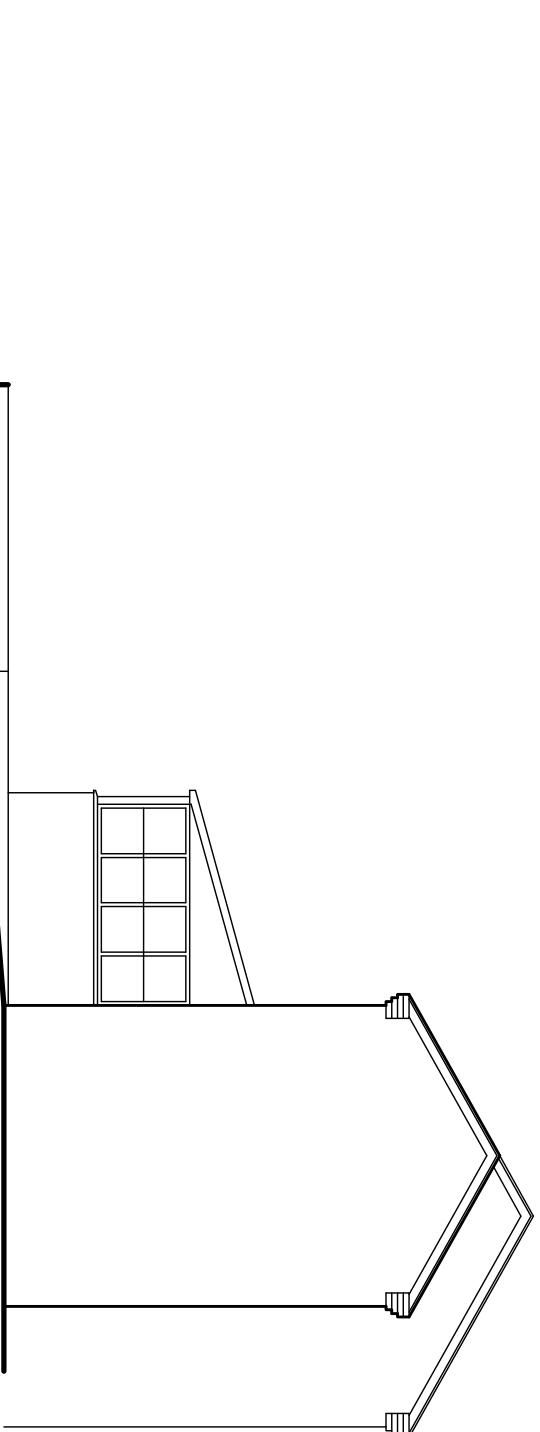


SIDE ELEVATION
AS EXISTING

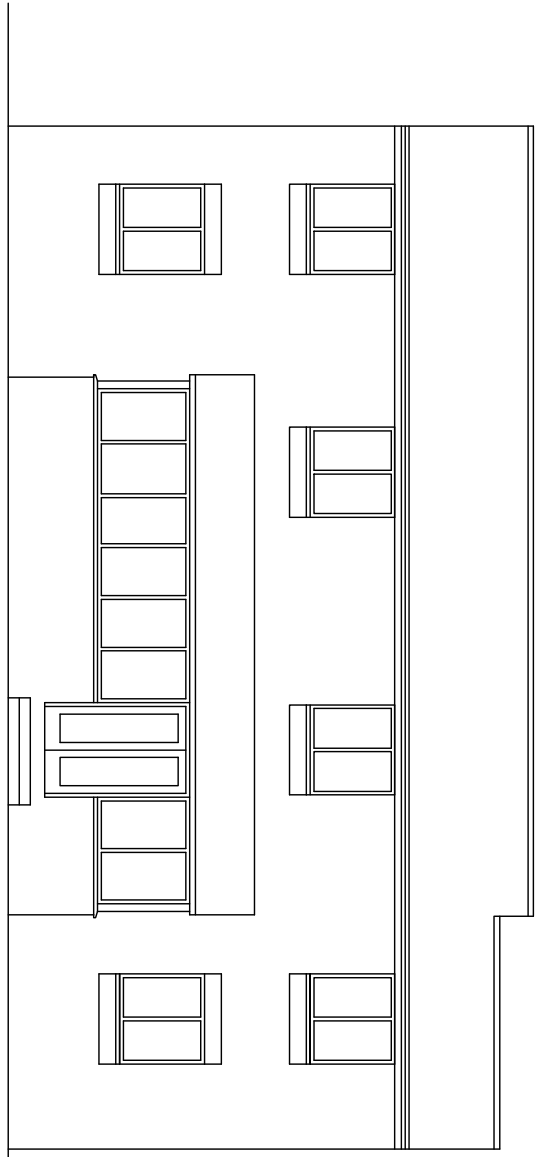


REAR ELEVATION
AS EXISTING

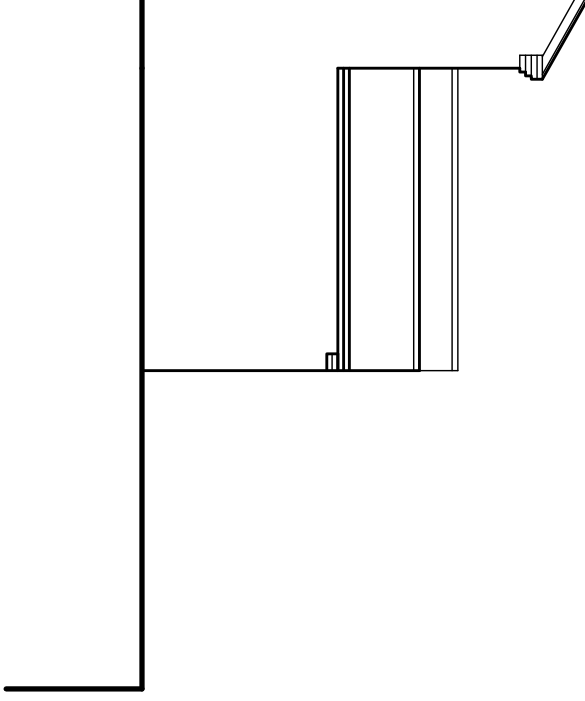


SIDE ELEVATION
AS PROPOSED

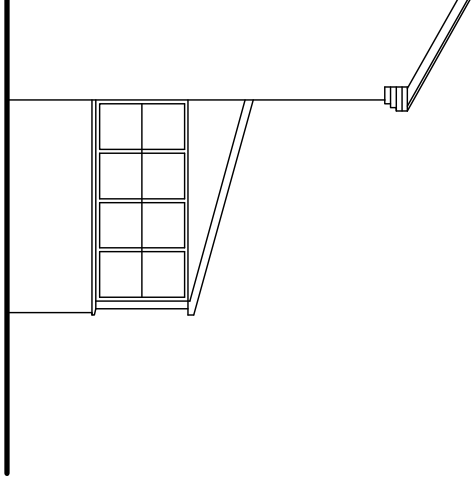


SIDE ELEVATION
AS EXISTING

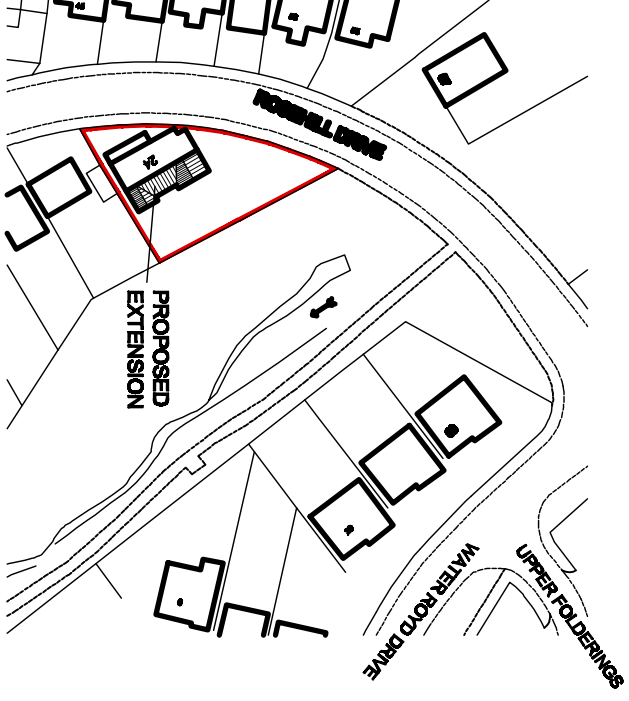

LOCATION PLAN
SCALE 1:1250

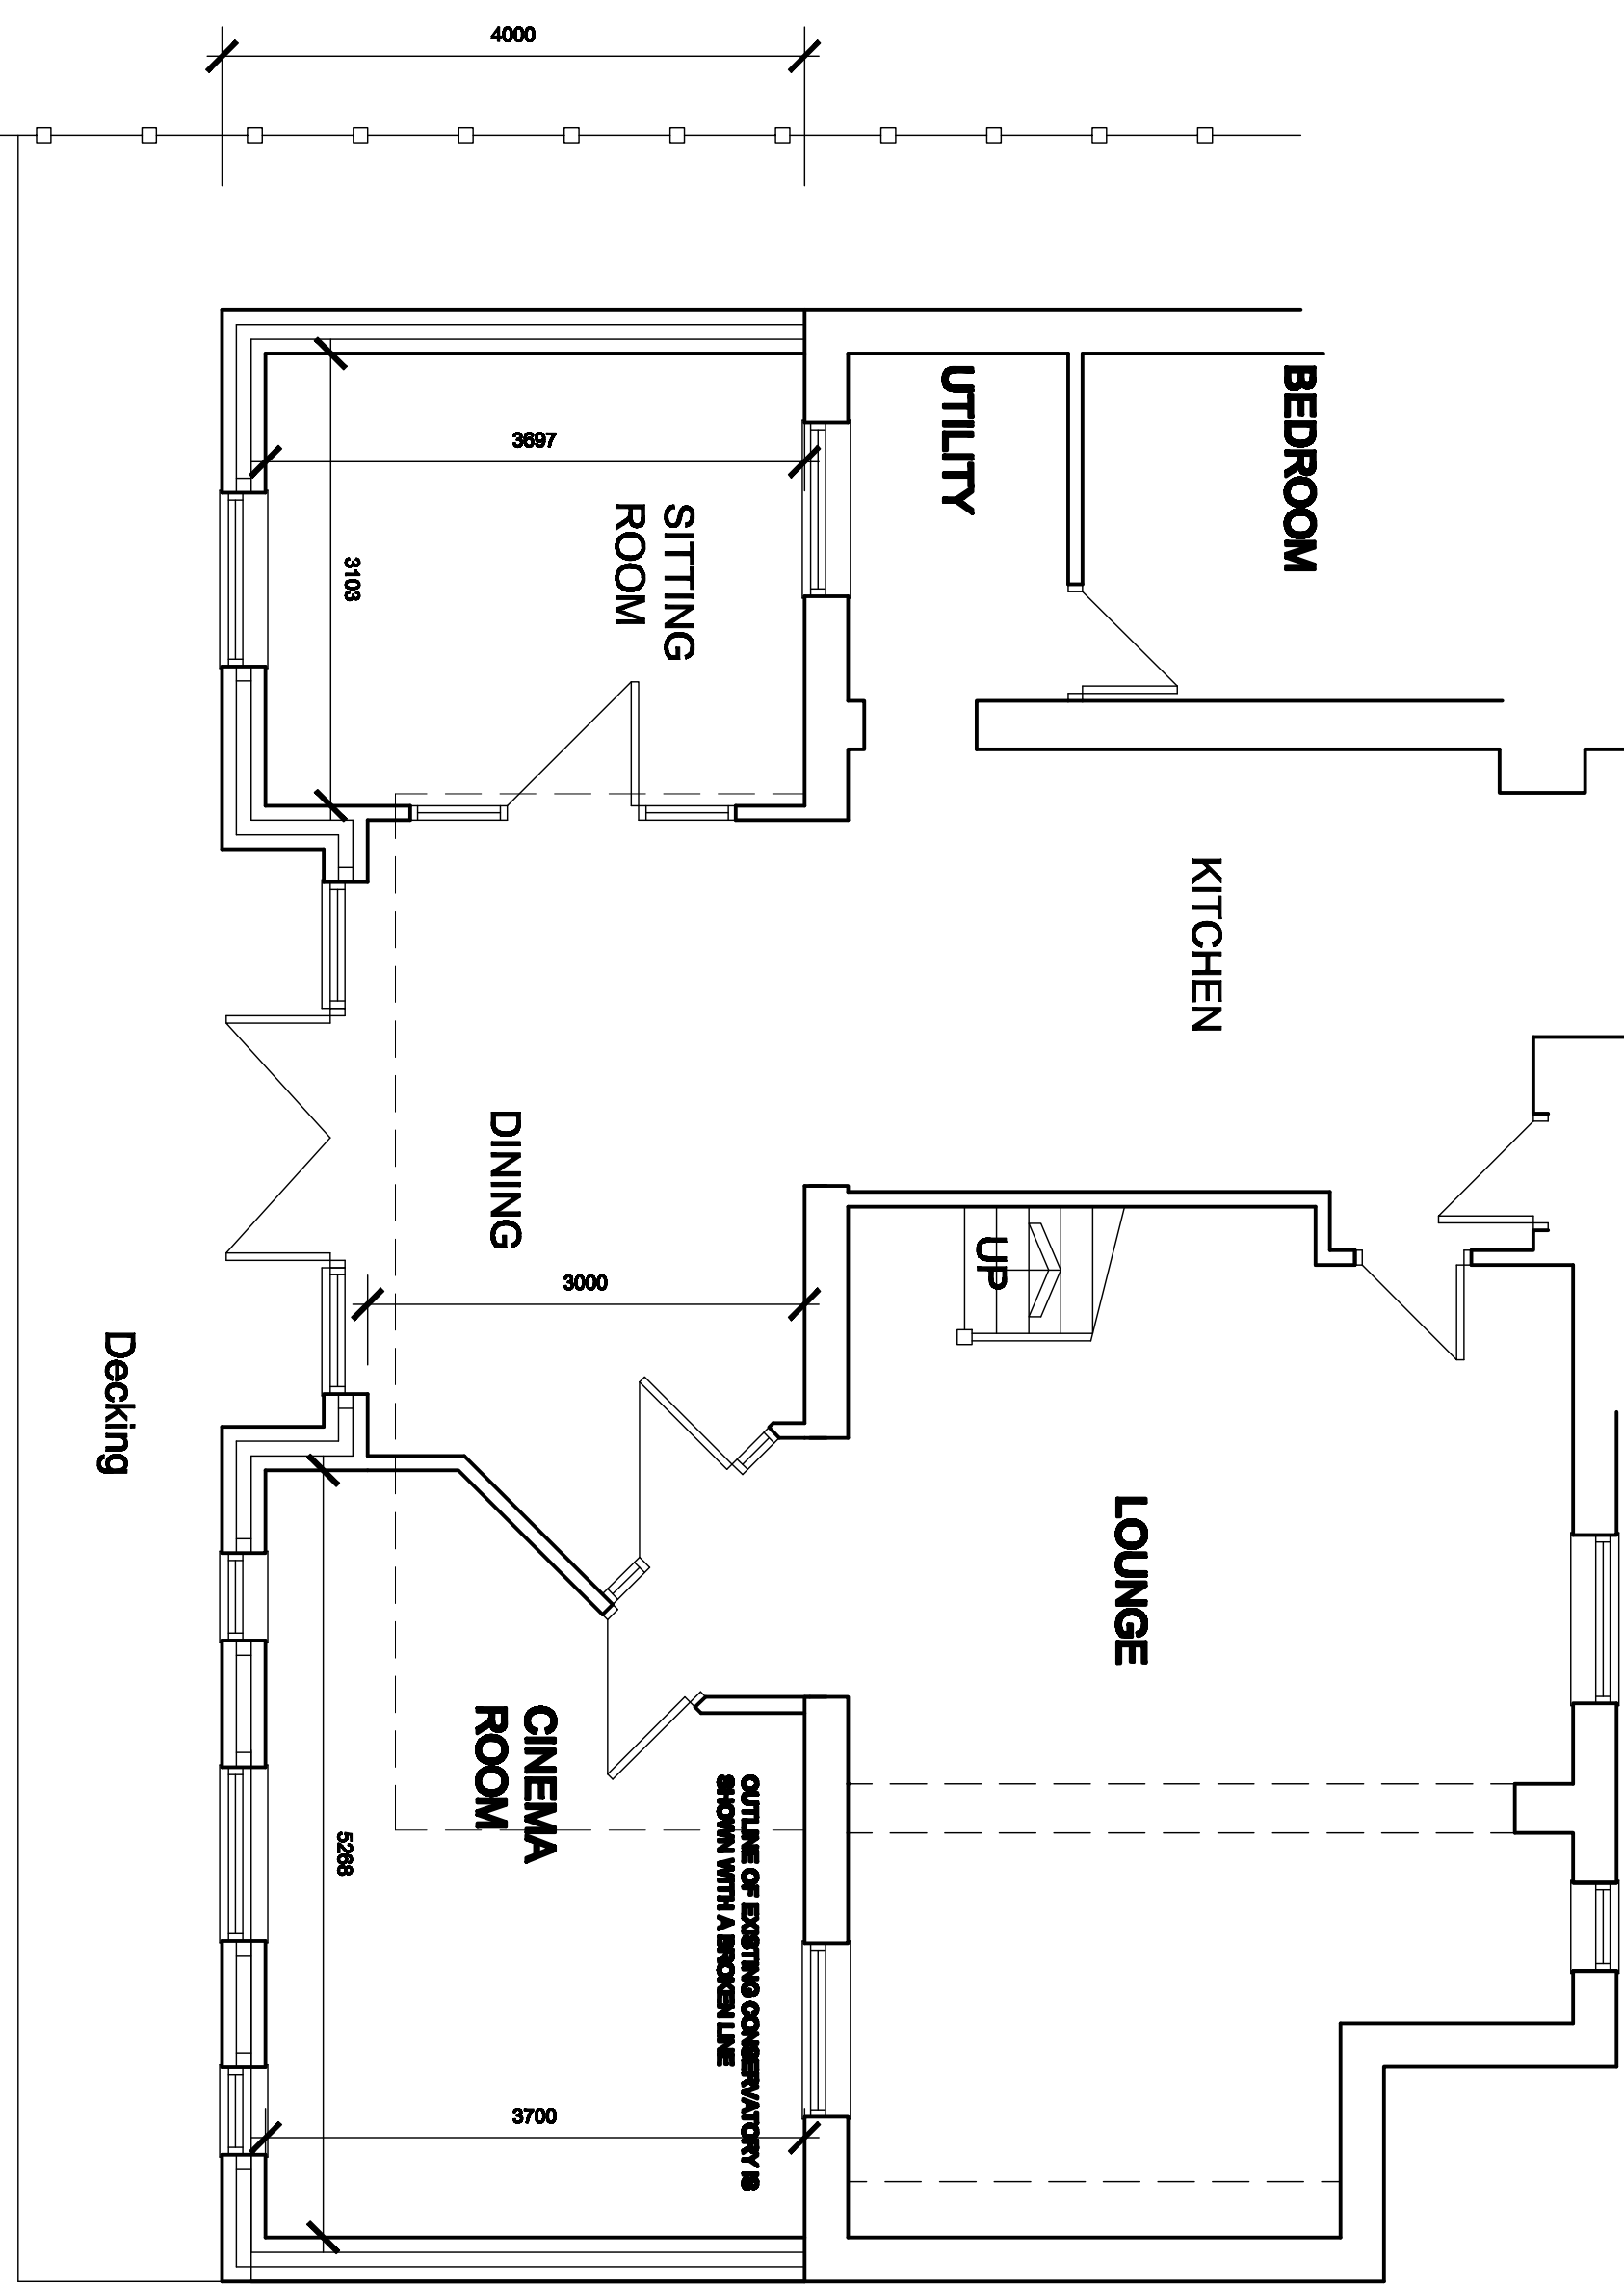

GROUND FLOOR PLAN
AS PROPOSED

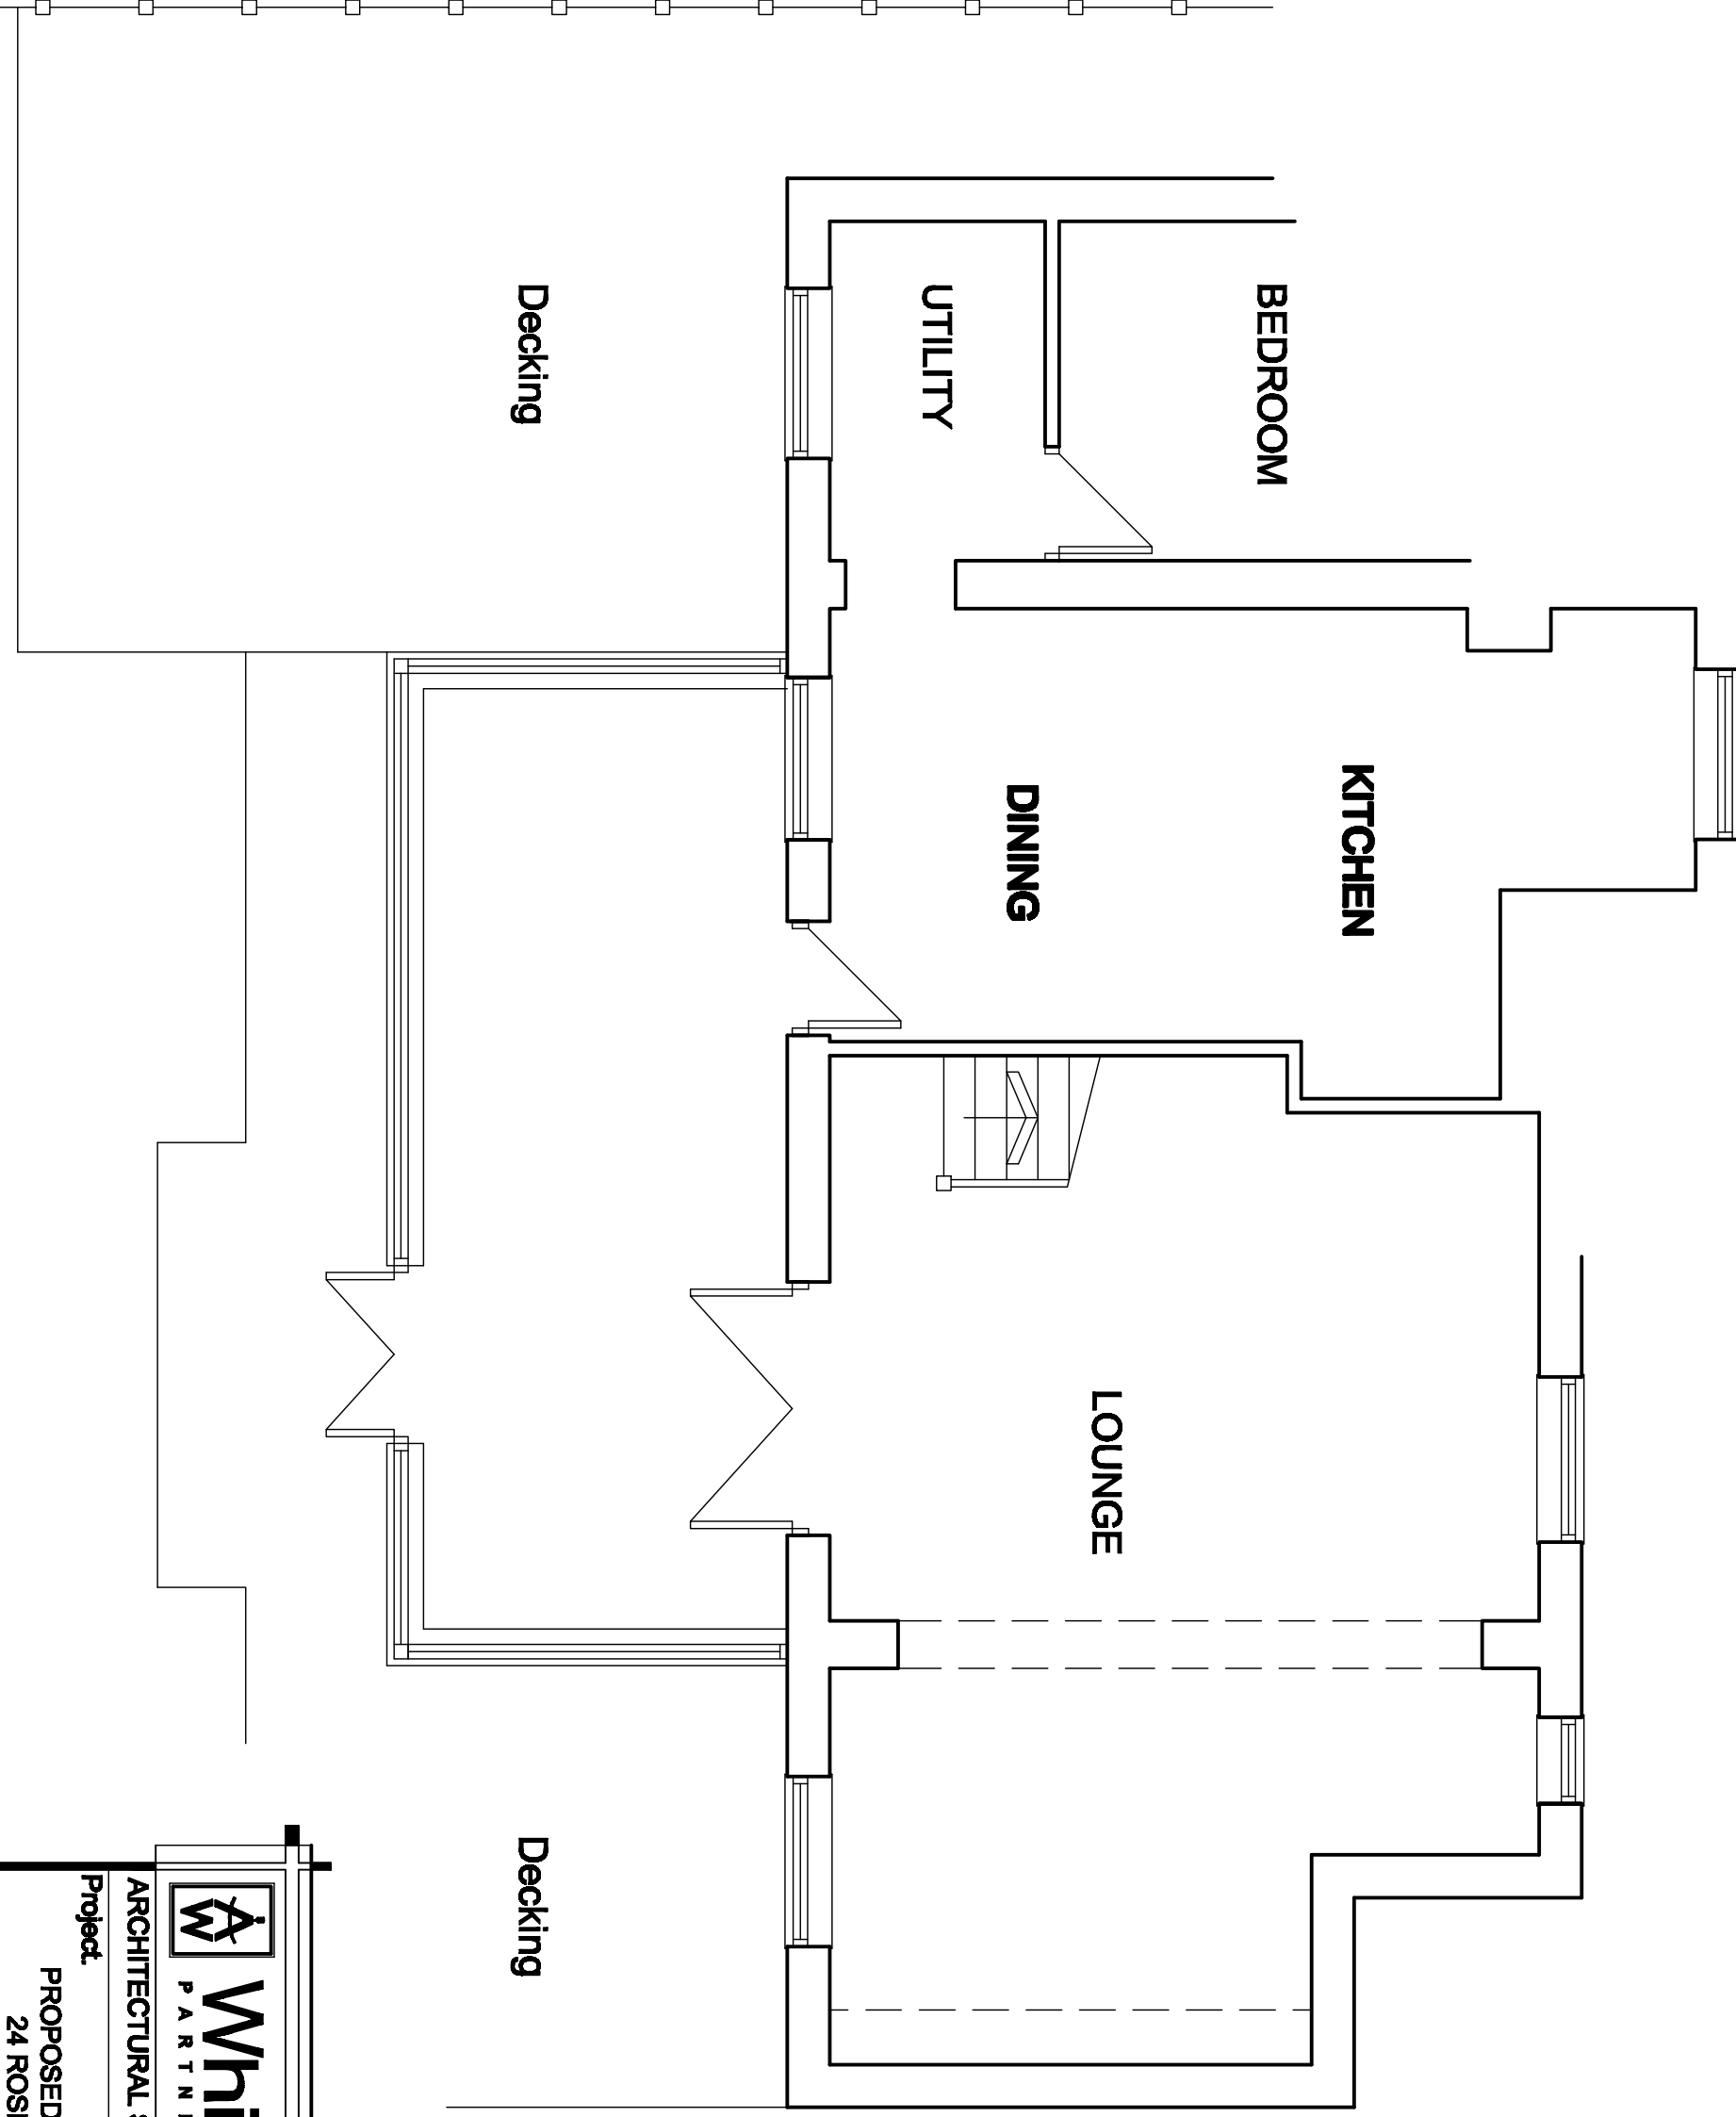

GROUND FLOOR PLAN
AS EXISTING

**White Aquas**
PARTNERSHIP
ARCHITECTURAL SERVICES AND SURVEYORS

8 MORSTON BUSINESS PARK,
WHALEY ROAD, BARUGH GREEN,
S75 1HQ
Email: info@whiteaquaspartnership.co.uk
Web: www.whiteaquaspartnership.co.uk
Phone: 01226 209482
Fax: 01226 283080

Project:
PROPOSED EXTENSION AT
24 ROSEHILL DRIVE
DODWORTH, BARNSLEY

Client:
MR JASON FRUDD

Drawing
Title:
PLANS AND ELEVATIONS

Date:
APRIL 2013

Ref:
13-009

Scale:
1:50 & 1:100 @ A1

Dwg. No:
01

Rev:
A

Date:
08-05-13

Suffix:
A

Description:
UPDATED FOR PLANNING APPLICATION