





Front Elevation (To Nether Royd View)
Facing North East
As Existing
1:50 @ A1

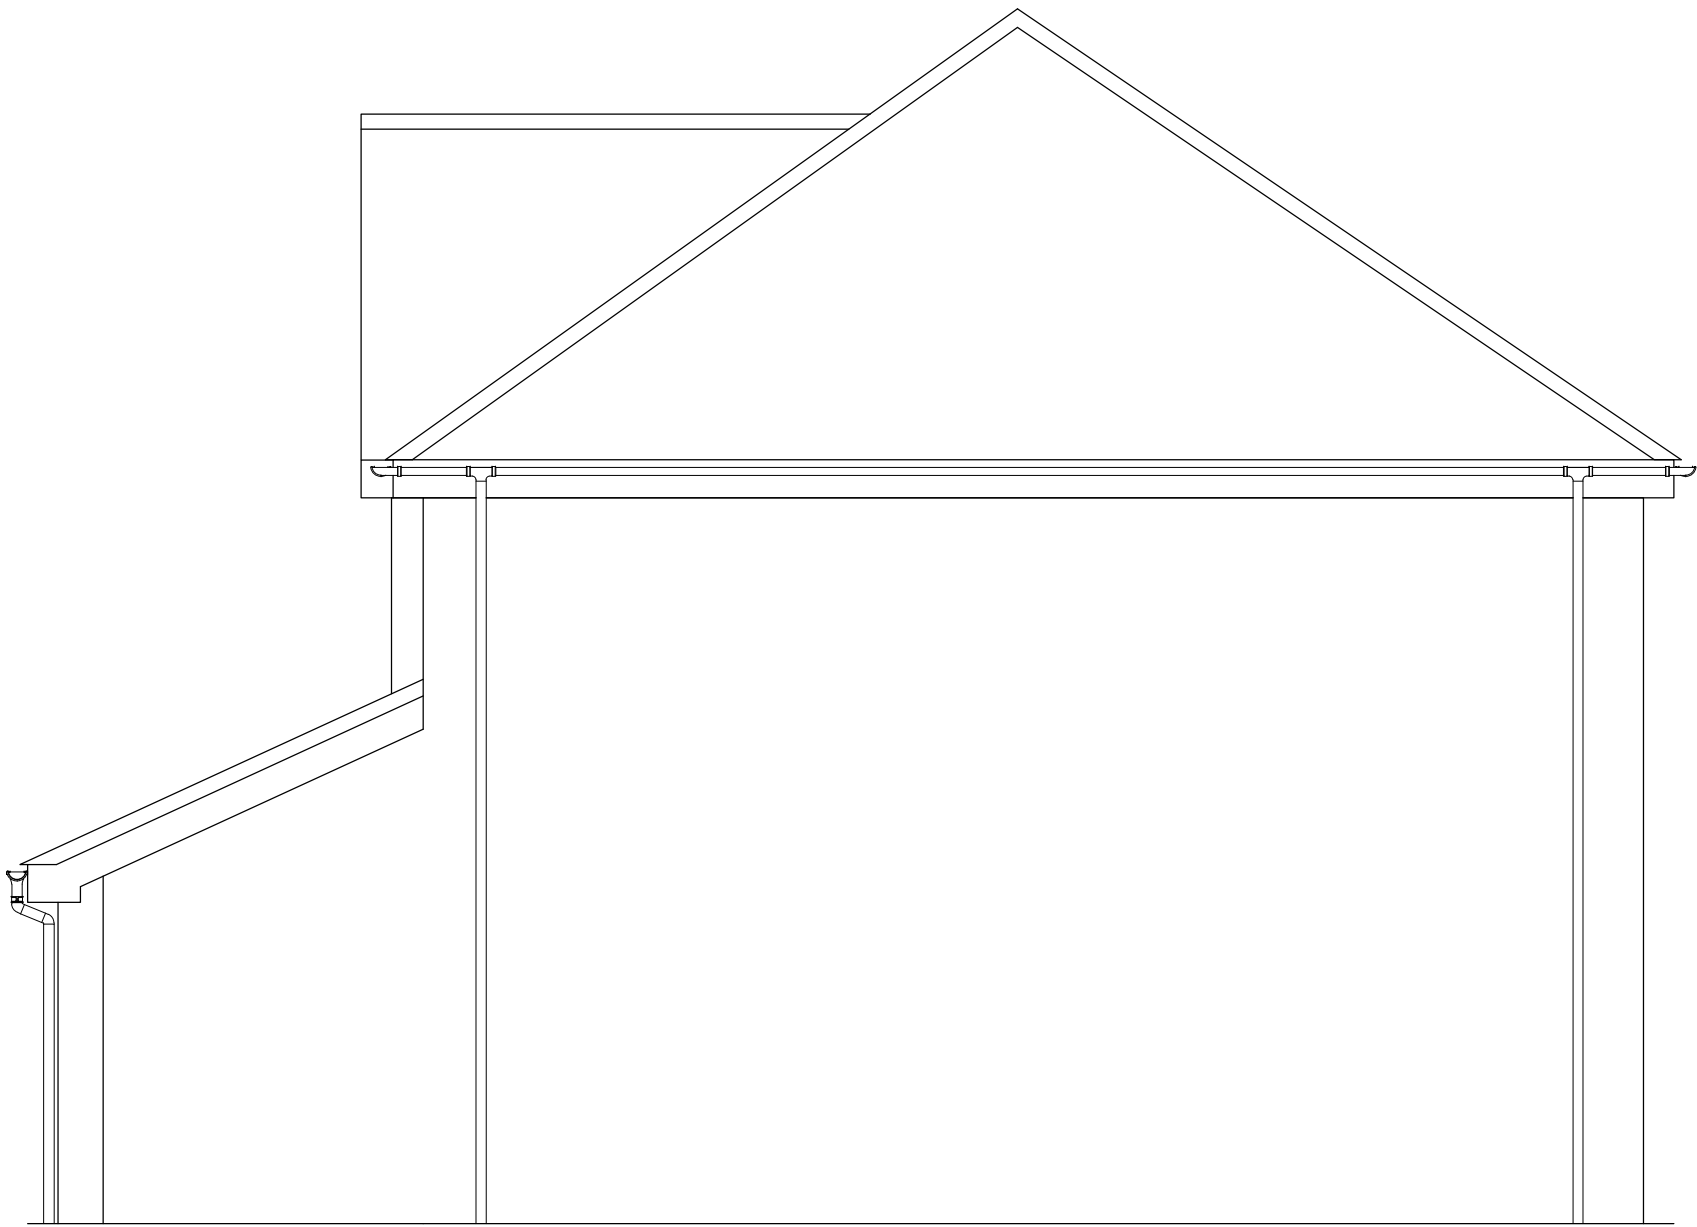


Side Elevation (To 31 Nether Royd View)
Facing North West
As Existing
1:50 @ A1



Rear Elevation (To Garden)
Facing South West
As Existing
1:50 @ A1

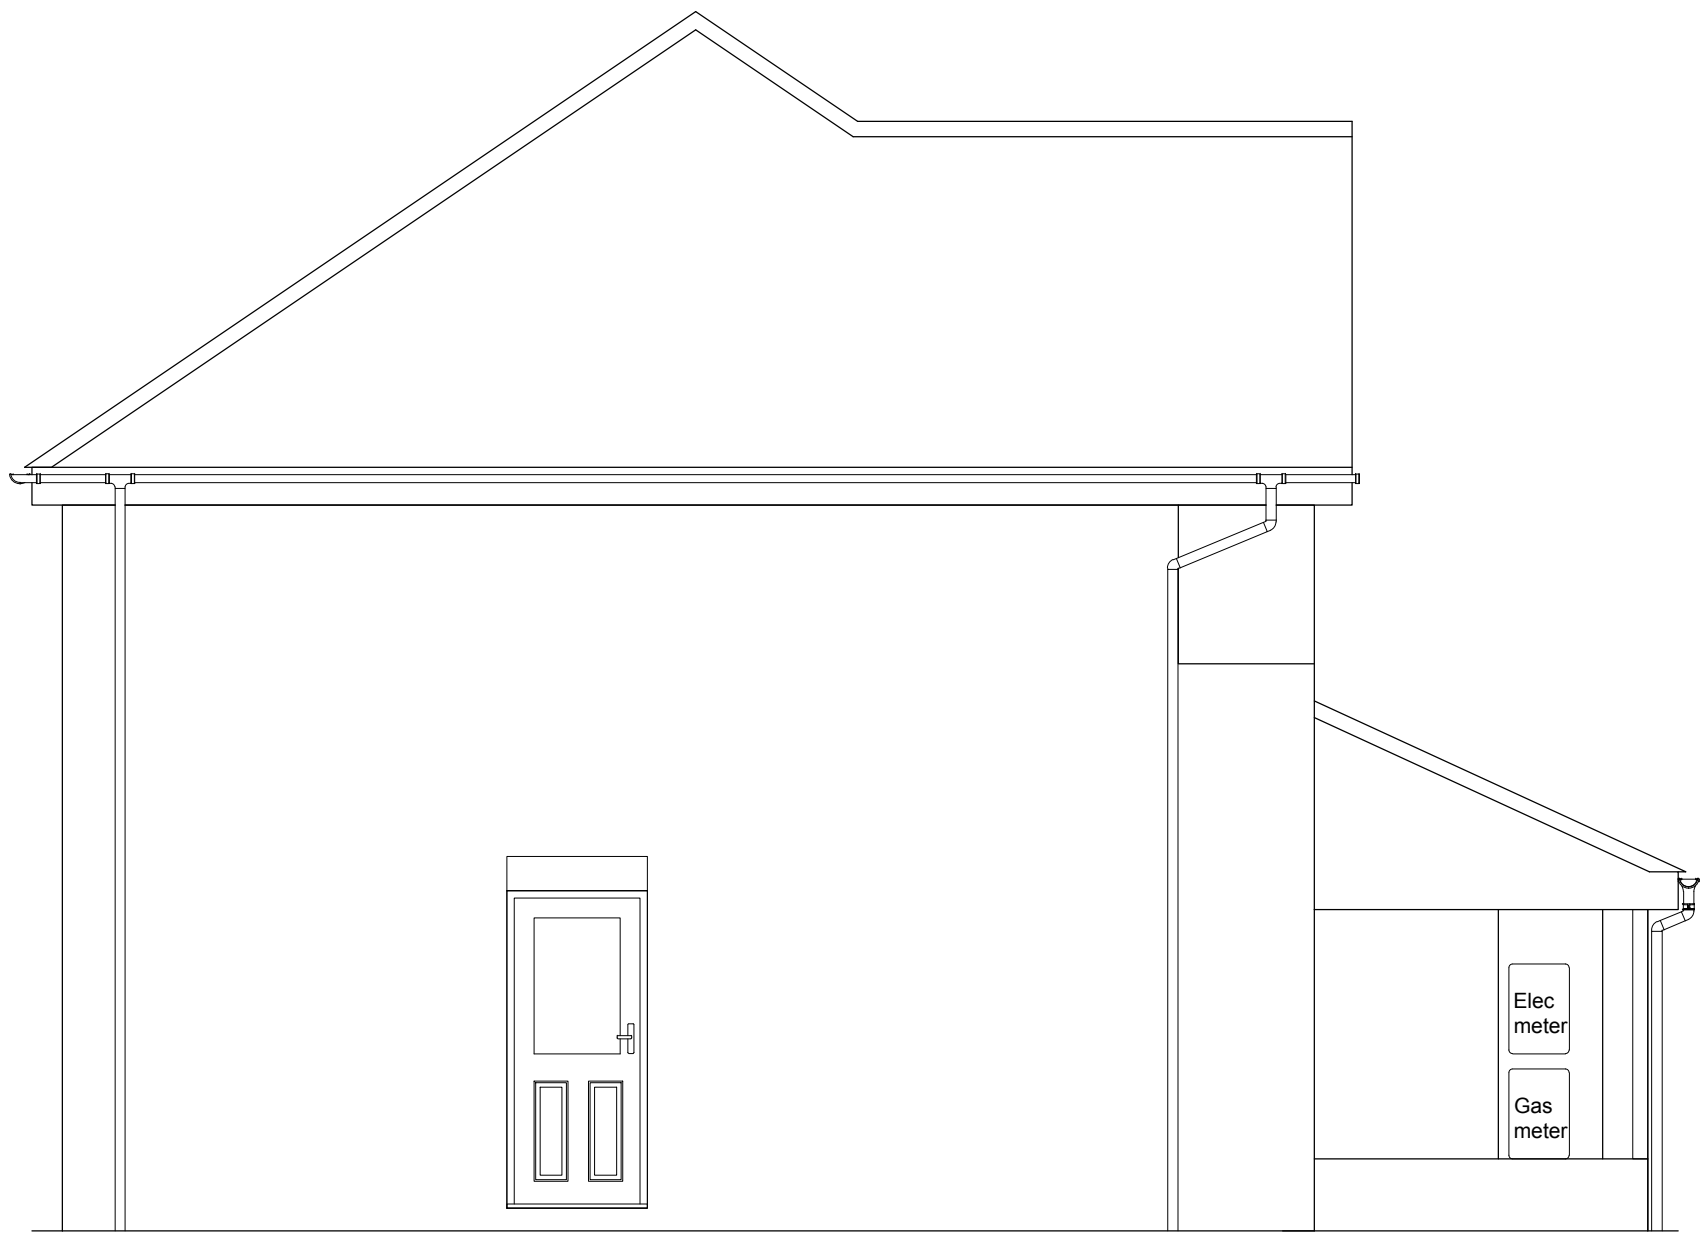

Side Elevation (To 27 Nether Royd View)
Facing South East
As Existing
1:50 @ A1

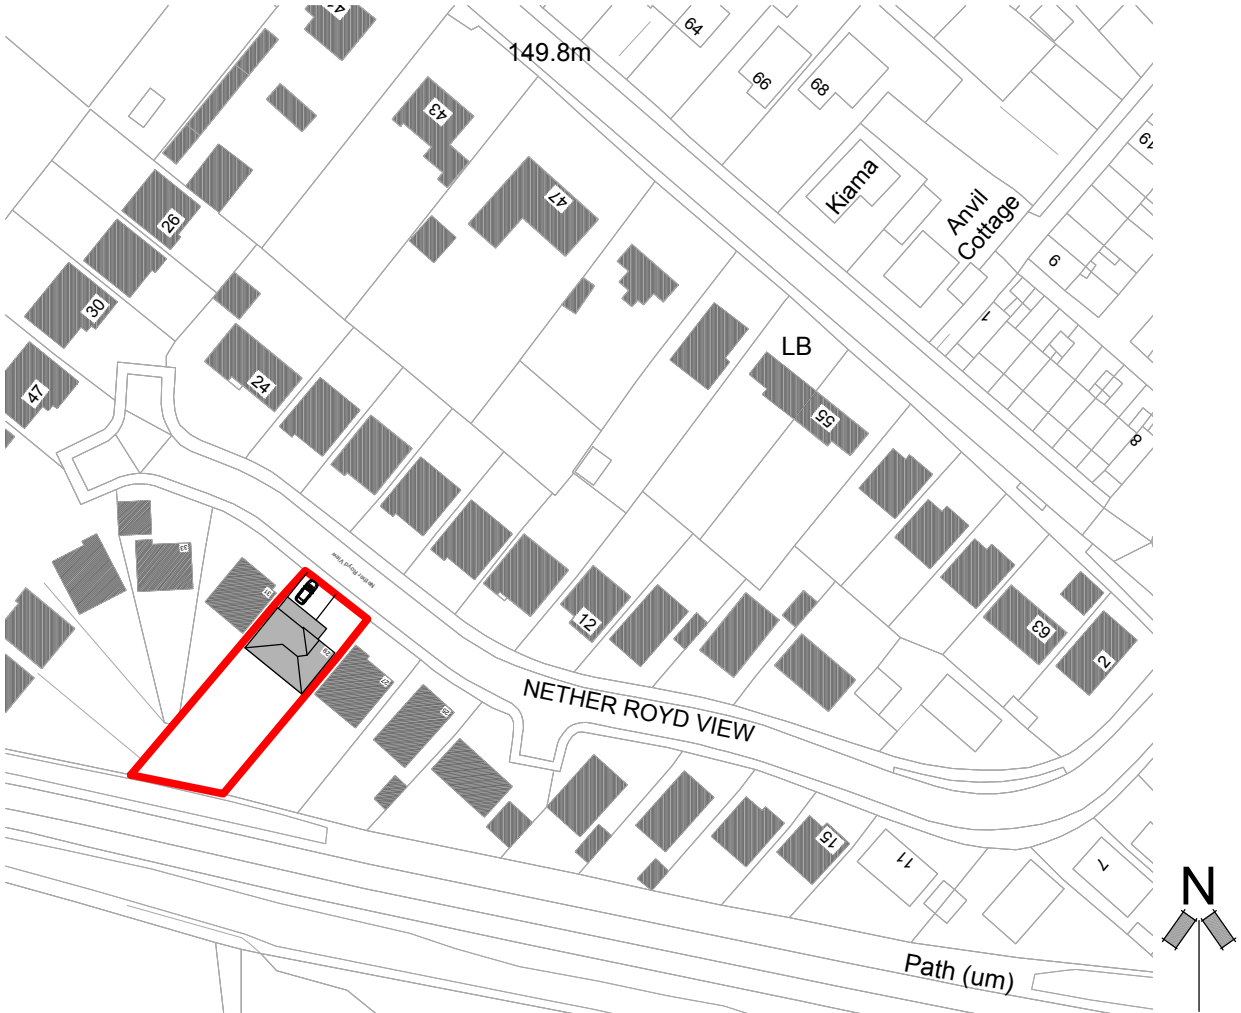

LOCATION PLAN
1:1250 @ A1

GENERAL NOTES

DO NOT SCALE FROM THIS DRAWING

MAIN CONTRACTOR TO CONFIRM ALL DIMENSIONS ON SITE PRIOR TO COMMENCING CONSTRUCTION OR MANUFACTURE TO ENSURE ACCURACY

DRAWING ISSUE

PLANNING

NOTE ONLY 'CONSTRUCTION ISSUE' DRAWINGS ARE TO BE USED ON SITE

DRAWING NOTES:

REV	DESCRIPTION	DATE	
AD Surveying Ltd.			
CLIENT			
Steve Waddington			
PROJECT			
29 Nether Royd View			
DRAWING TITLE			
Existing Elevations			
PROJECT NUMBER			
170			
SCALE	ORIGINAL SIZE	DRAWN	DATE
As DRN	A1	AD	24.03.22
THE DETAILS SHOWN ON THIS DRAWING ARE CONFIDENTIAL & THE DRAWING IS THE EXCLUSIVE PROPERTY OF AD SURVEYING LTD. NO USE, COPY OR DISCLOSURE OF THE DRAWING MAY BE MADE WITHOUT OUR PERMISSION & THE DRAWING MUST BE RETURNED TO AD SURVEYING LTD WHEN REQUIRED. © AD SURVEYING LTD 2021			