



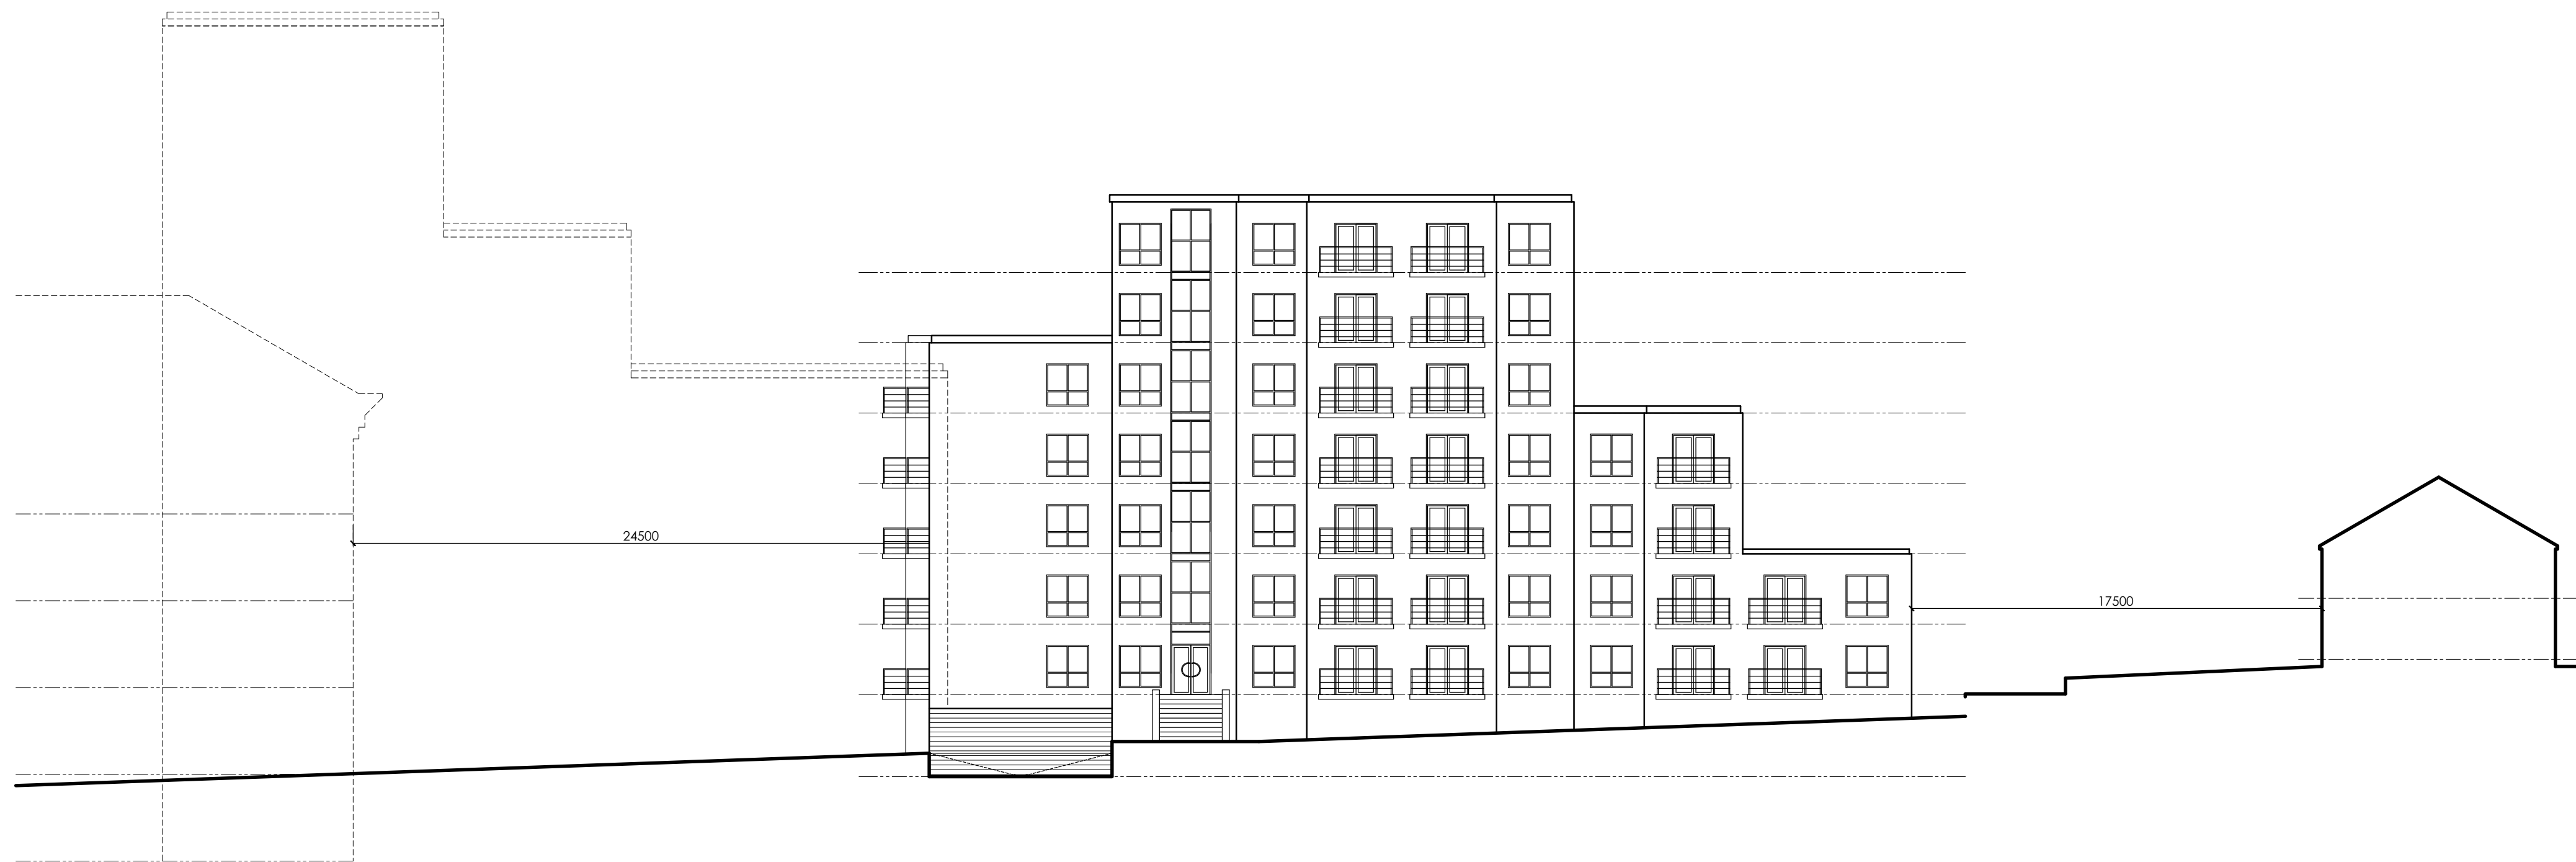

NORTH WEST ELEVATION

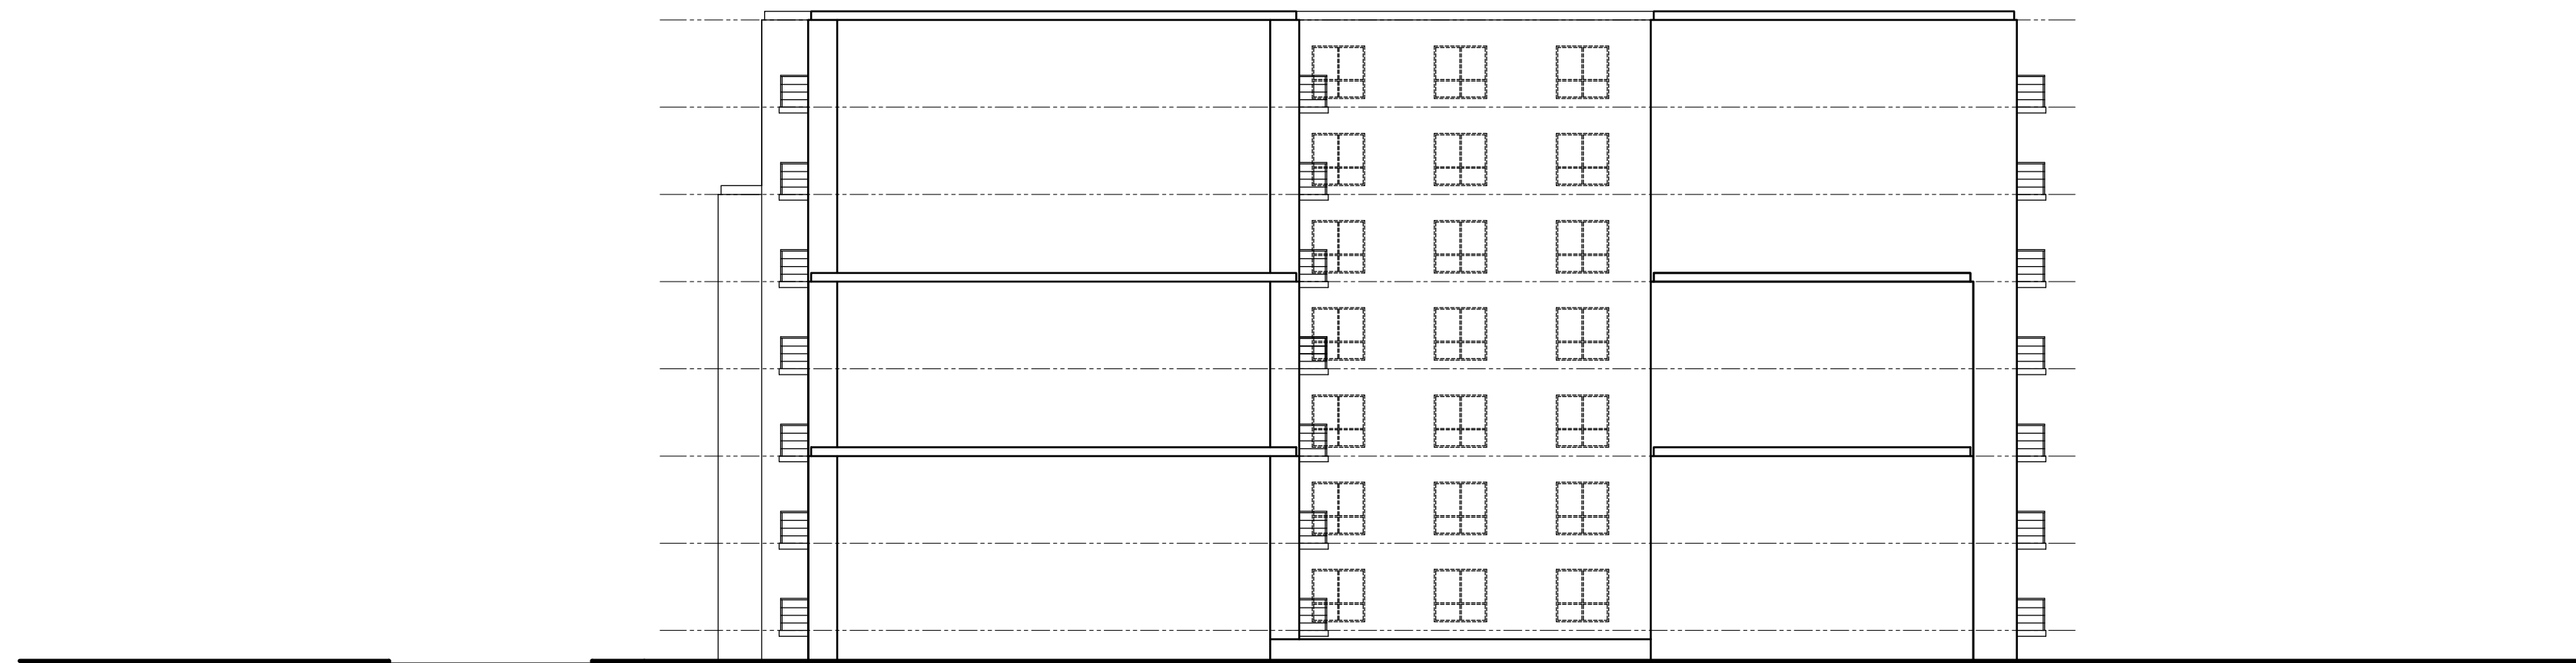

SOUTH EAST ELEVATION

SDE

ARCHITECTURE

BIRCHLEIGH

468 SHADWELL LANE

SHADWELL

LEEDS

LS17 8BA

Email: s-eccles1@sky.com

Tel: 0113 808 4157

eFax: 0113 322 4639

Mob: 0794 6537770

RESIDENTIAL DEVELOPMENT			
SITE ADJACENT JOSEPH LOCKE HOUSE, HEELIS STREET			
BARNESLEY S70 1LG			
for			
EMPIRE PROPERTY CONCEPTS			
INDICATIVE STREET ELEVATION / SECTION			
Date:	Drawn By:	Checked By:	Scale:
MAR 2018	SDE		1:200 @ A1
Project No:	Drawing No:	Revision:	
1082	045		