



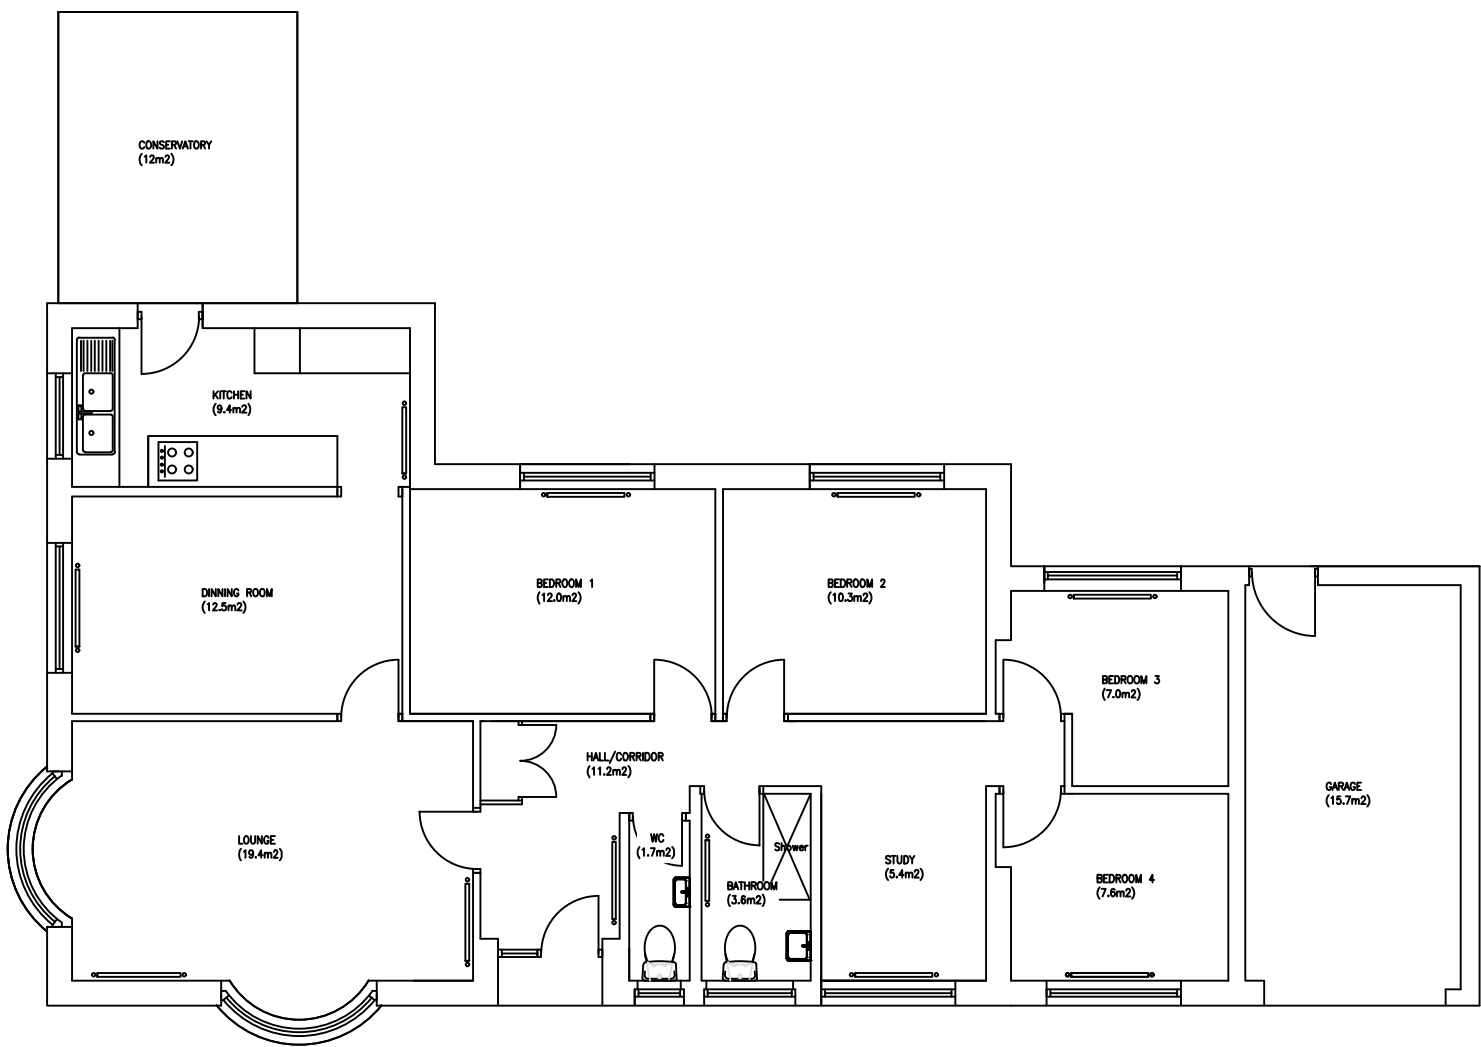


EXISTING FLOOR PLAN

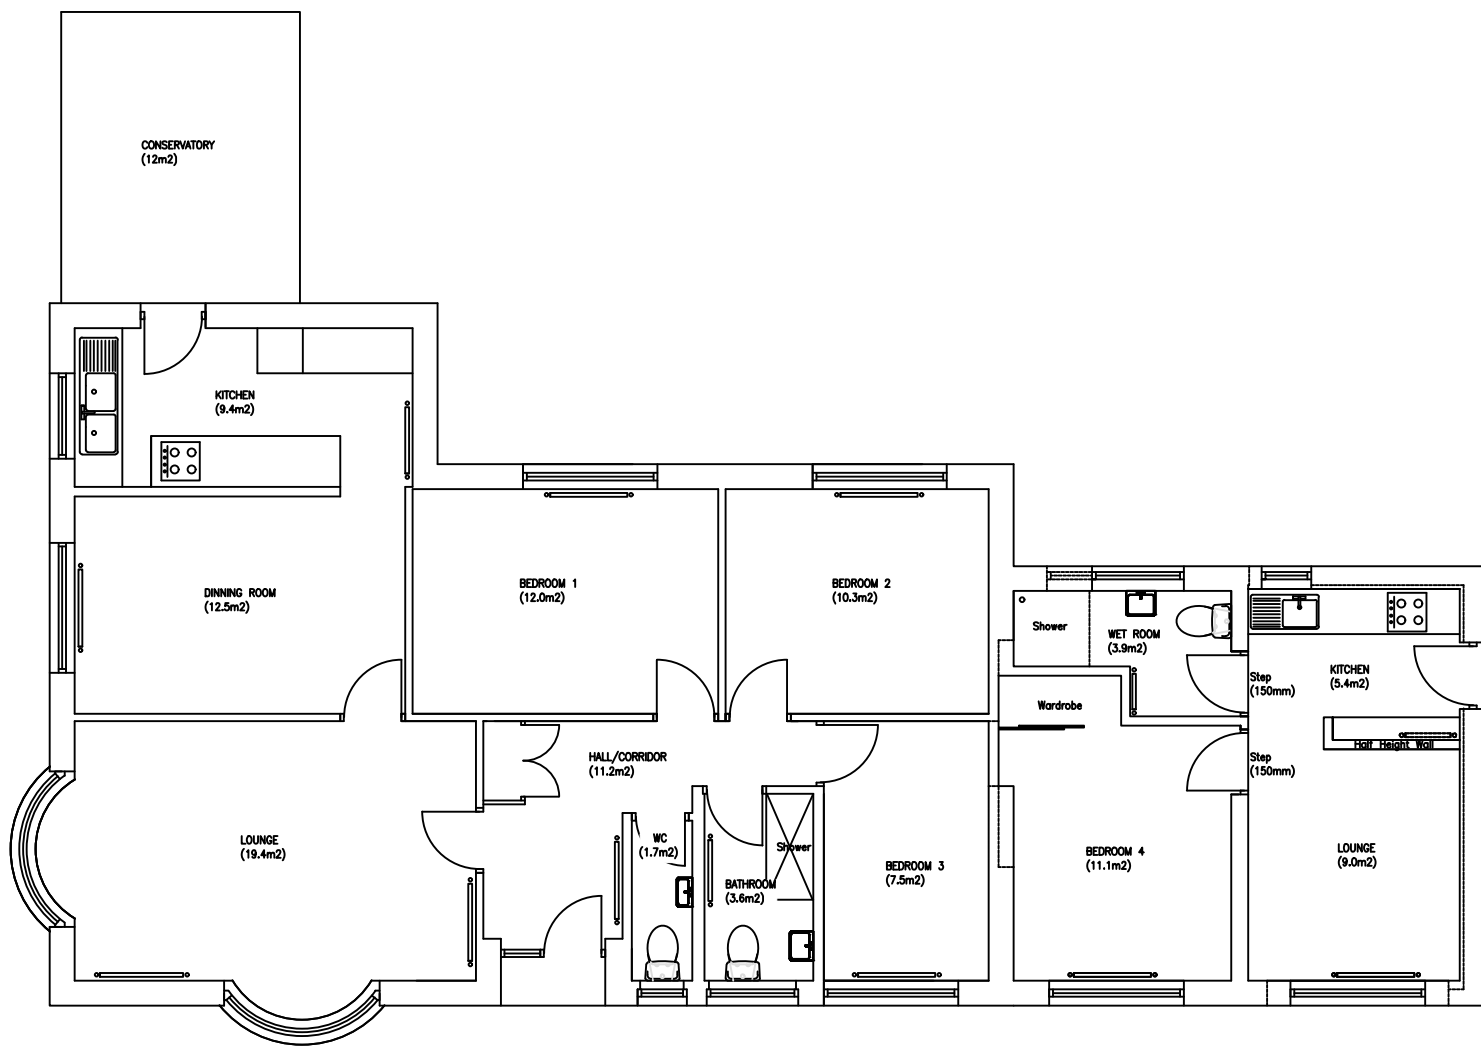


PROPOSED FLOOR PLAN




SITE LOCATION PLAN
(SCALE 1:1250)

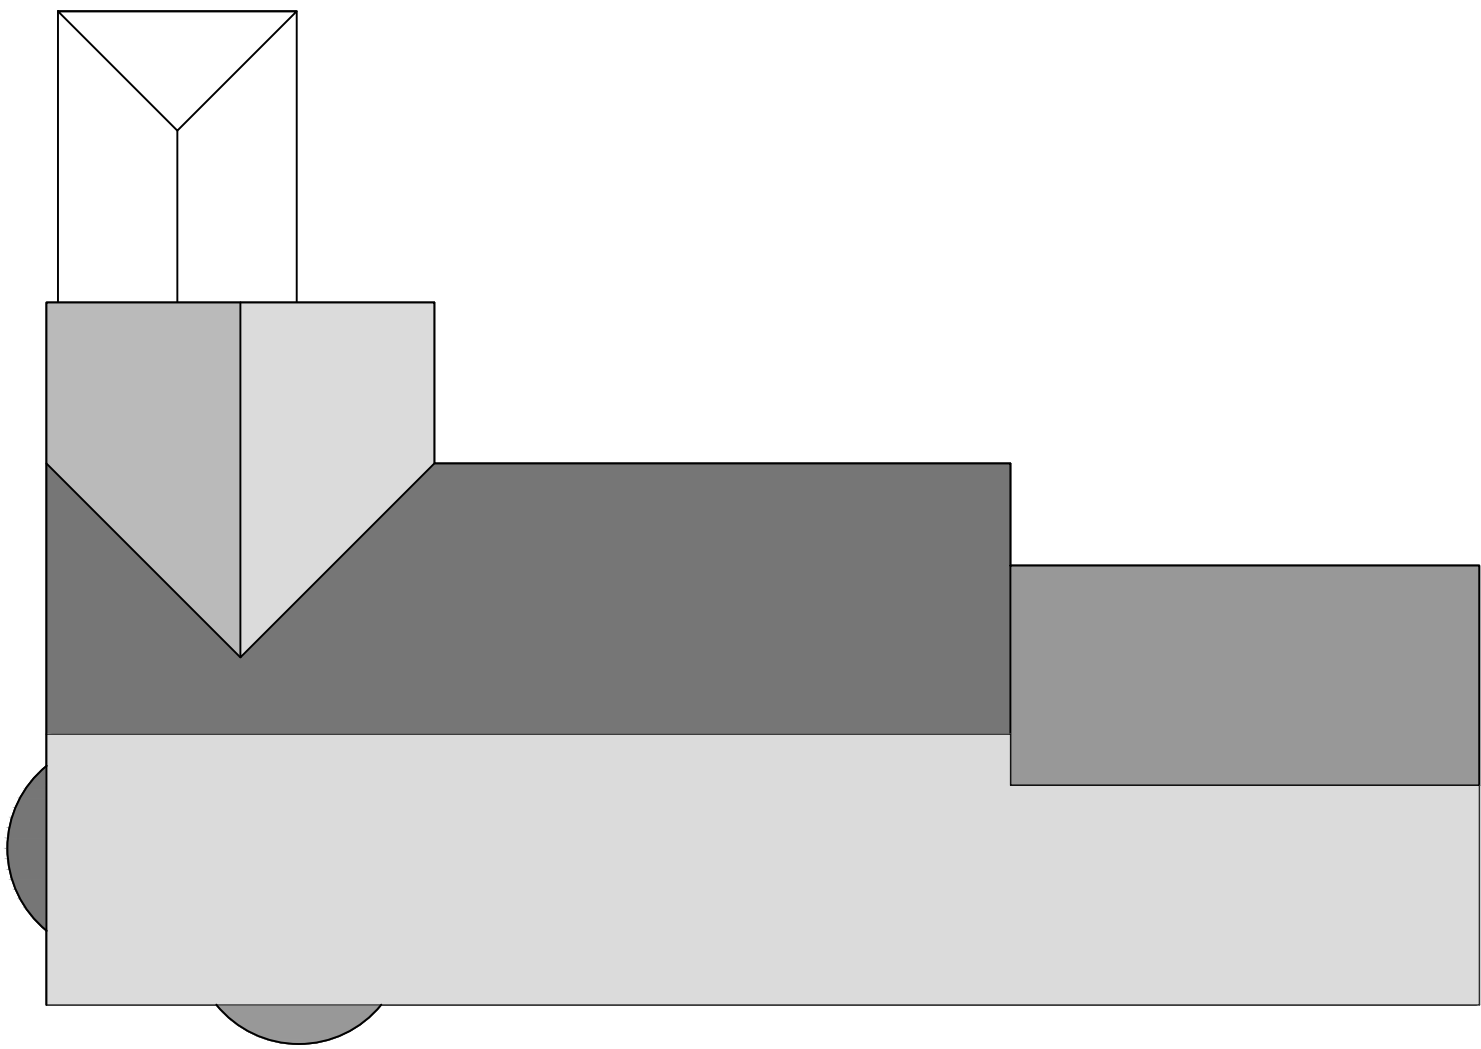


ROOF PLAN (NO PROPOSED WORKS)

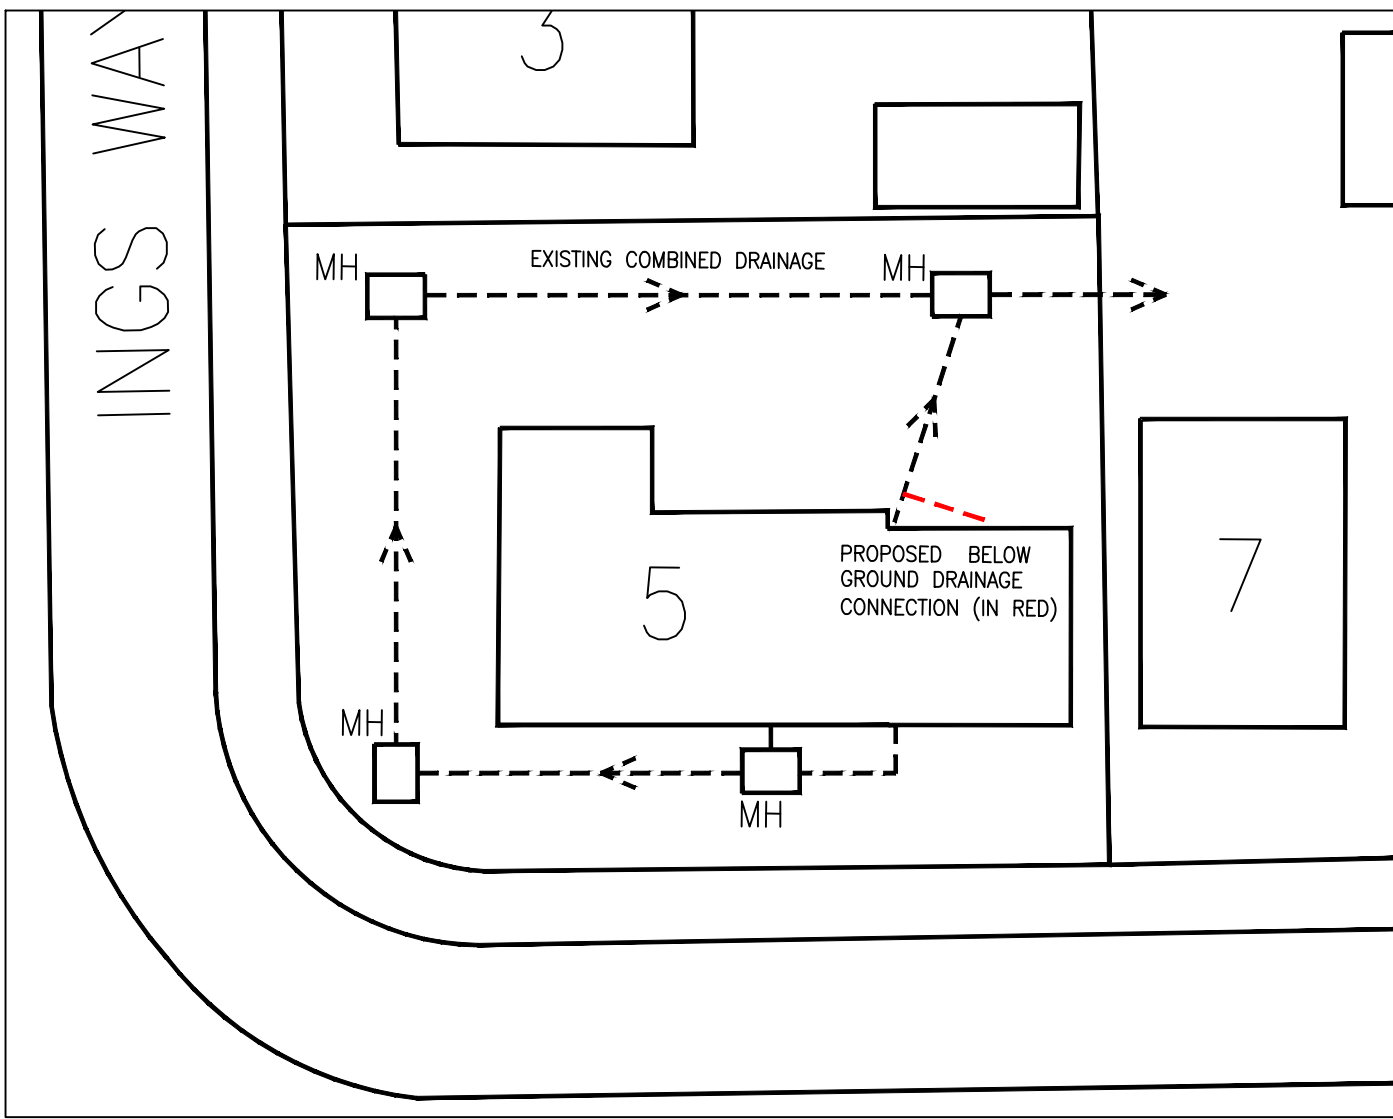


DRAINAGE PLAN (SCALE 1:250)

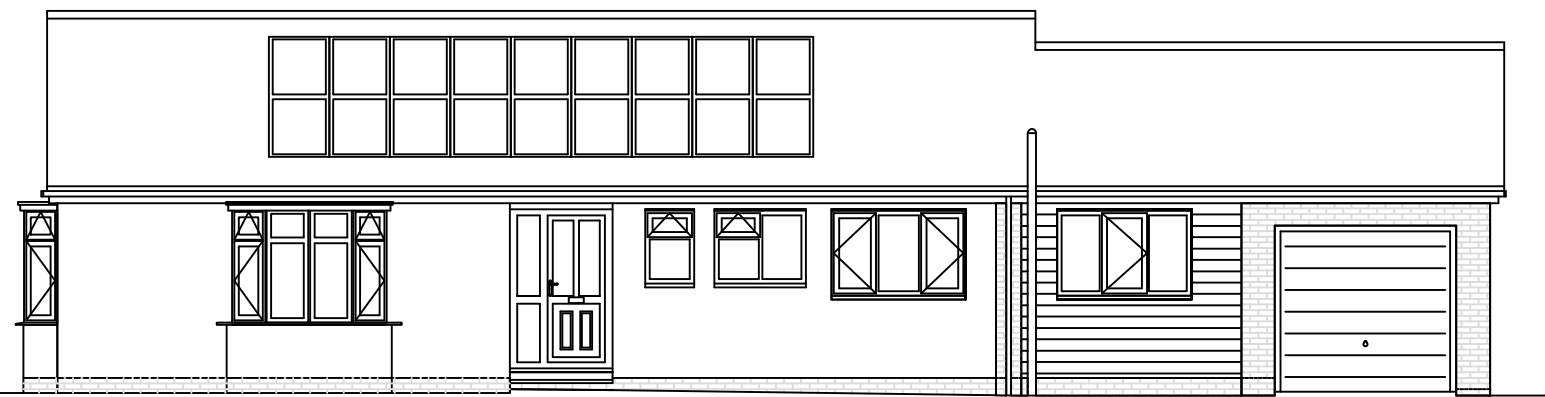


EXISTING SOUTH ELEVATION

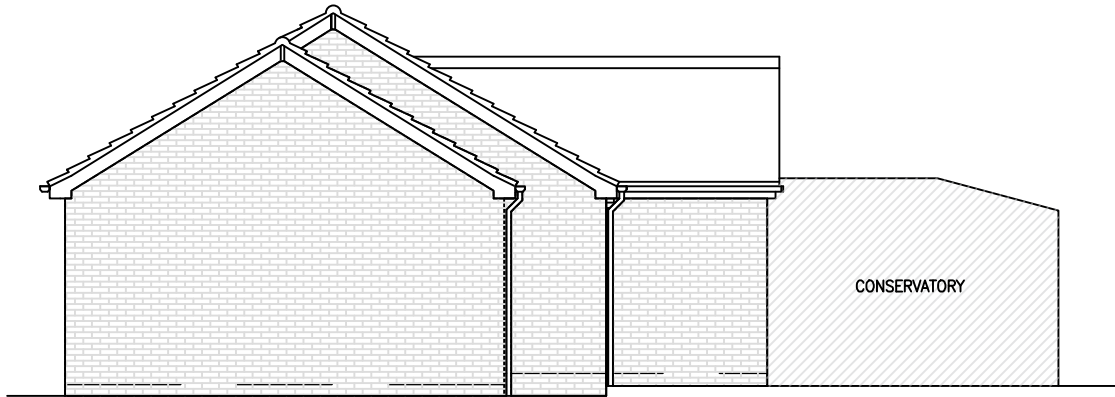


EXISTING EAST ELEVATION

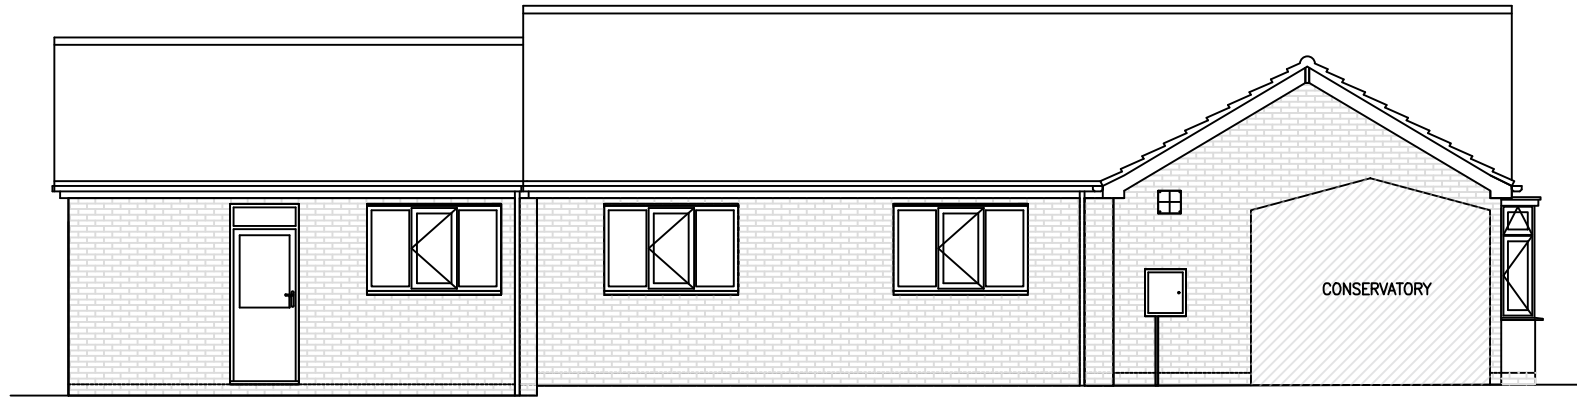


EXISTING NORTH ELEVATION

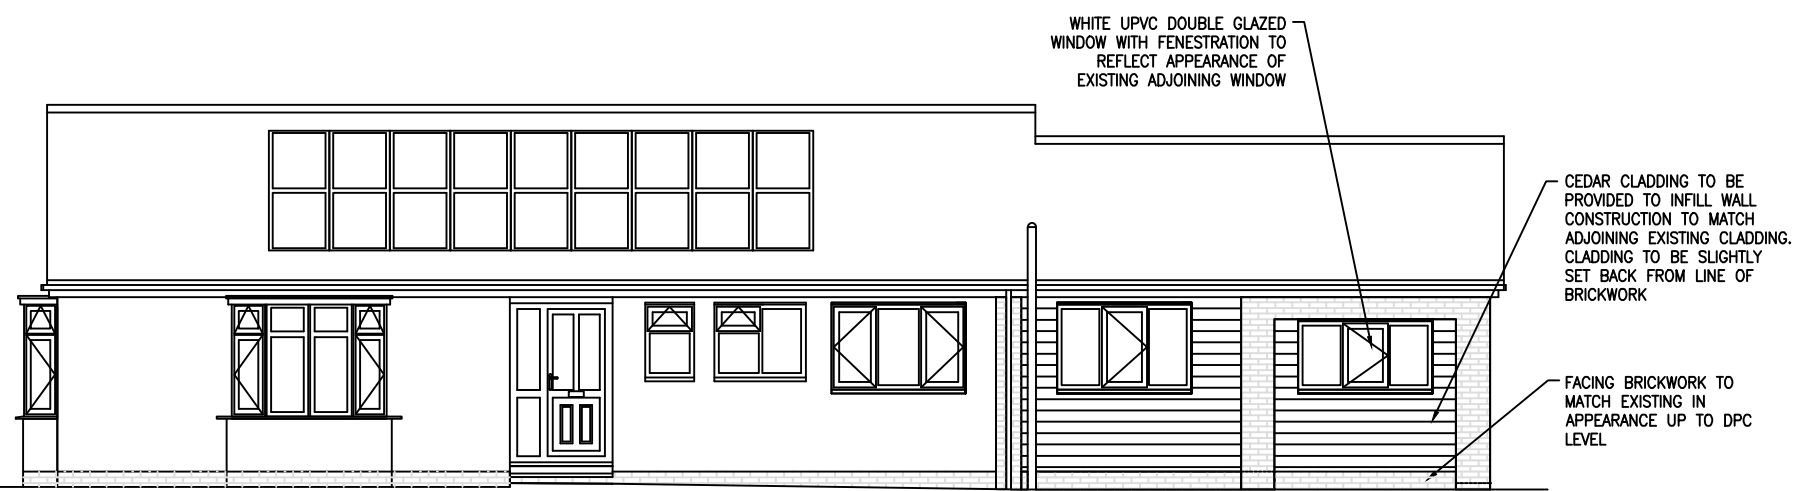


PROPOSED SOUTH ELEVATION

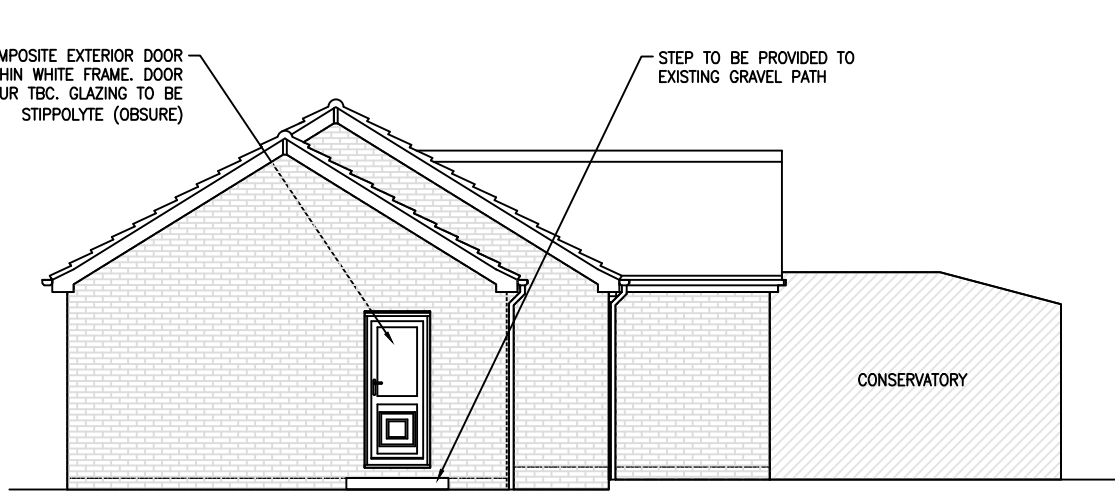

PROPOSED EAST ELEVATION

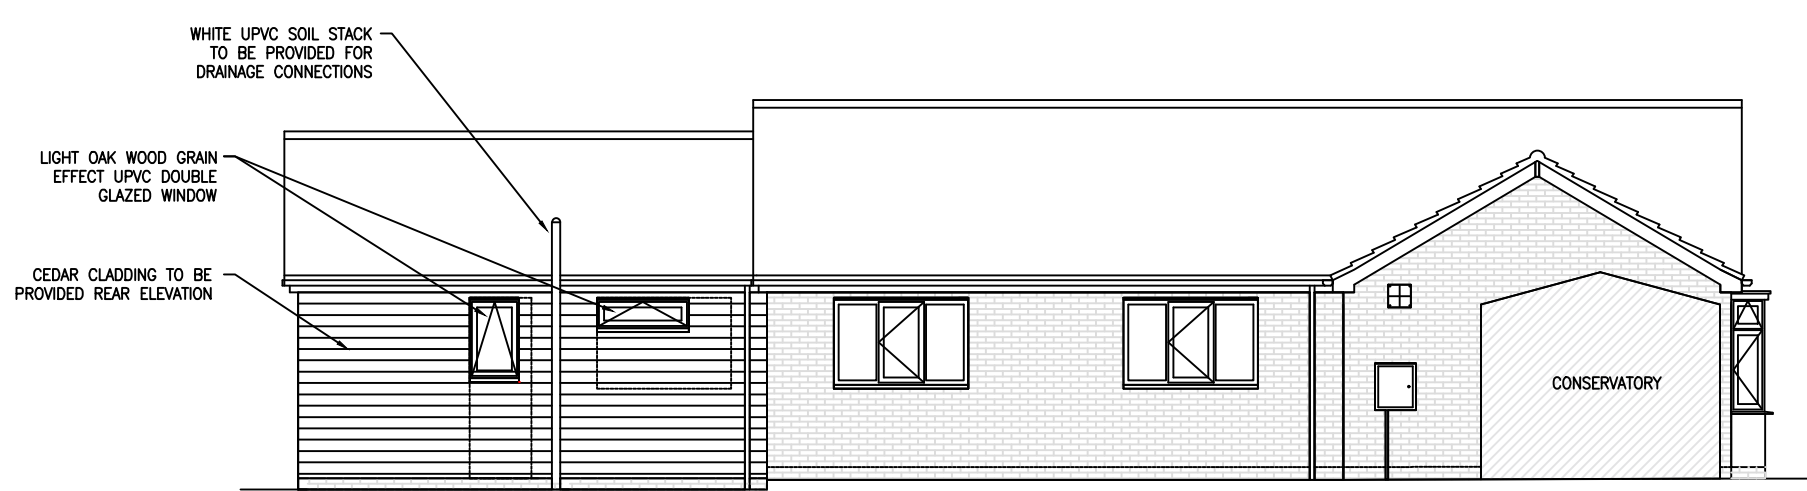

PROPOSED NORTH ELEVATION

 

rev	description	date
00	PLANNING APPROVAL ISSUE	22/09/22

project
**5 INGS WAY
INGBIRCHWORTH
S36 7GL**

title
**GARAGE CONVERSION
EXISTING & PROPOSED PLAN**

scale	1:100		
dwn	SF	chk	app
date	24/09/22	date	date
		brand	
		rev.	
	5/INGS/GARAGE/CON/001		00