

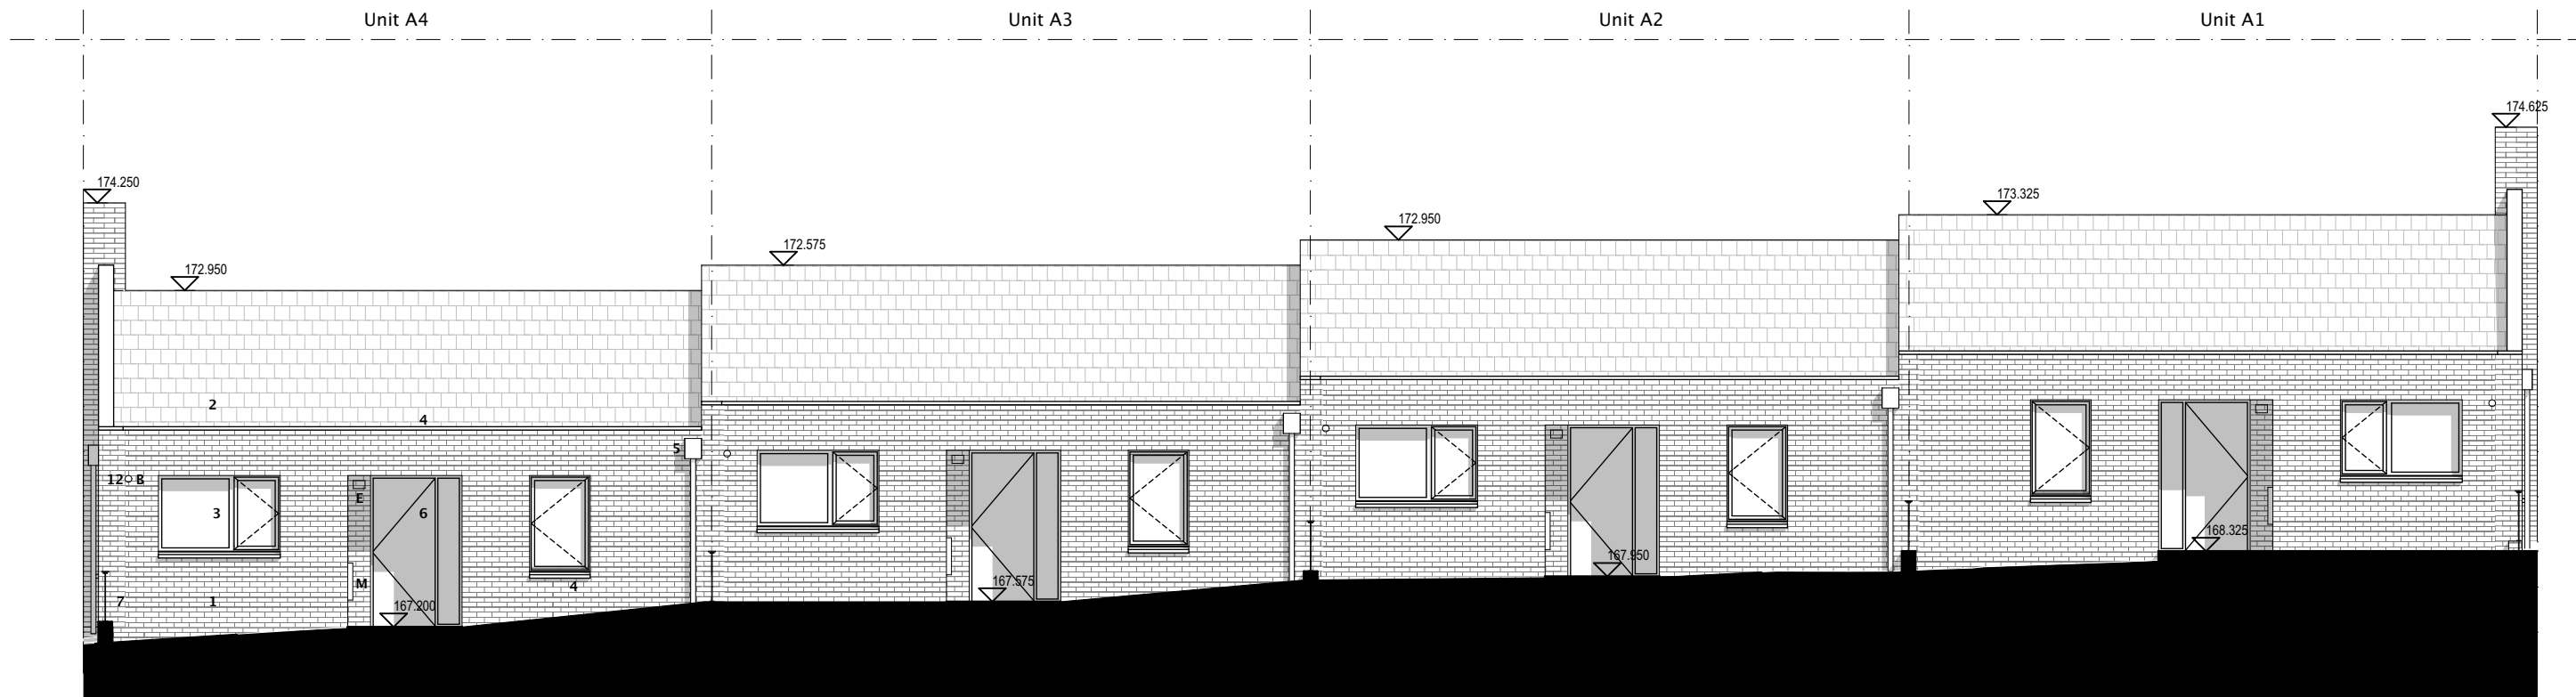


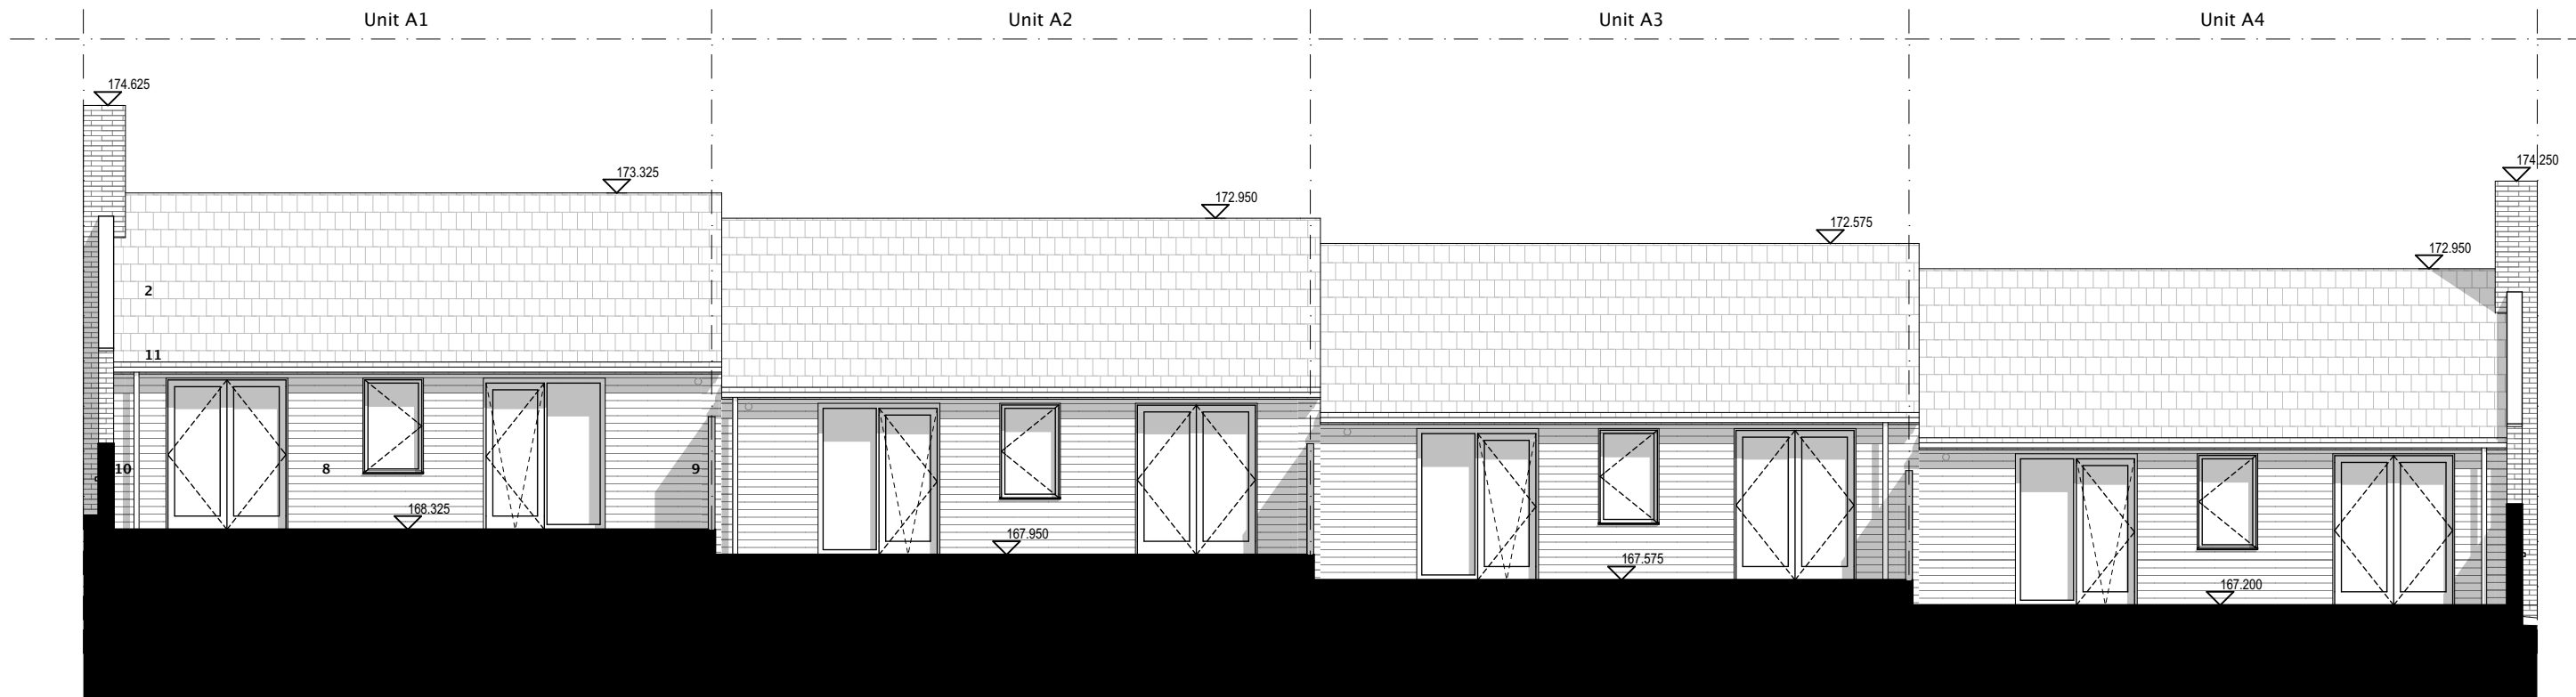

01 – West Elevation of Block A

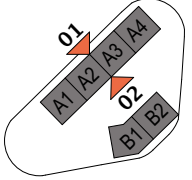

02 – East (Rear) Elevation of Block A

GENERAL NOTES		Material Key		Drawing Notes		REV	DATE	DESCRIPTION			 1 Naborsji Street London WC1X 0GB 1 +44 (0)20 7704 6060 e office@mae-lip.co.uk w mae-lip.co.uk		CLIENT		PROJECT NAME		PROJECT NO.		STATUS		DRAWING NAME		SCALE		DATE		DRAWN BY		CHECKED BY		DRAWING NO.		REV	
1. Measurements are based on metric system. 2. All levels are in meters to Ordnance Datum Newlyn (ODN) unless noted otherwise. 3. Do not scale drawing. 4. Figure dimensions are to be followed. 5. Do not use for construction unless expressly permitted. 6. Contractor should verify all conditions on site and notify contract administrator of any variations from dimensions before construction.		The data contained in this document includes proprietary rights of Mæ. Any party in receipt of the document shall receive and hold the same in confidence and agrees not to duplicate or otherwise reproduce the document in whole or in part, nor disclose the contents of the same without the written consent of mæ.		1. Red facing brick (Carlton Wolds Minster blend – Or Similarly Approved) 2. Reconstituted slate roof tiles (OSA) 3. Windows and doors frames – colour black, (OSA) 4. Masonry Coping and sills – colour dark grey (OSA) 5. PPC metal rainwater hopper and downpipe – colour black (OSA) 6. Composite front entrance door (OSA) 7. PPC metal front garden railing – colour black (OSA) 8. Timber cladding, horizontal ship-lapped – black stained (OSA) 9. Timber fencing 10. Brick boundary wall – to match facing brick 11. PPC metal gutter and downpipe – square section, colour black (OSA) 12. All extracts and meter boxes black to match windows and rainwater goods Extracts and meter boxes shown indicatively. All other extracts to terminate on the rear roof pitch or rear elevation, where possible. All meter boxes to be located discretely within entrance porch or in front garden. B = Boiler extract E = Fan extract M = Meter box					South Yorkshire Housing Association Highstone Road		1410 Planning		Proposed Block A Front & Rear Elevations		1:100 @ A3 21/12/2015		LJ DP		1410_07_301 P1															