





PROPOSED REAR ELEVATION

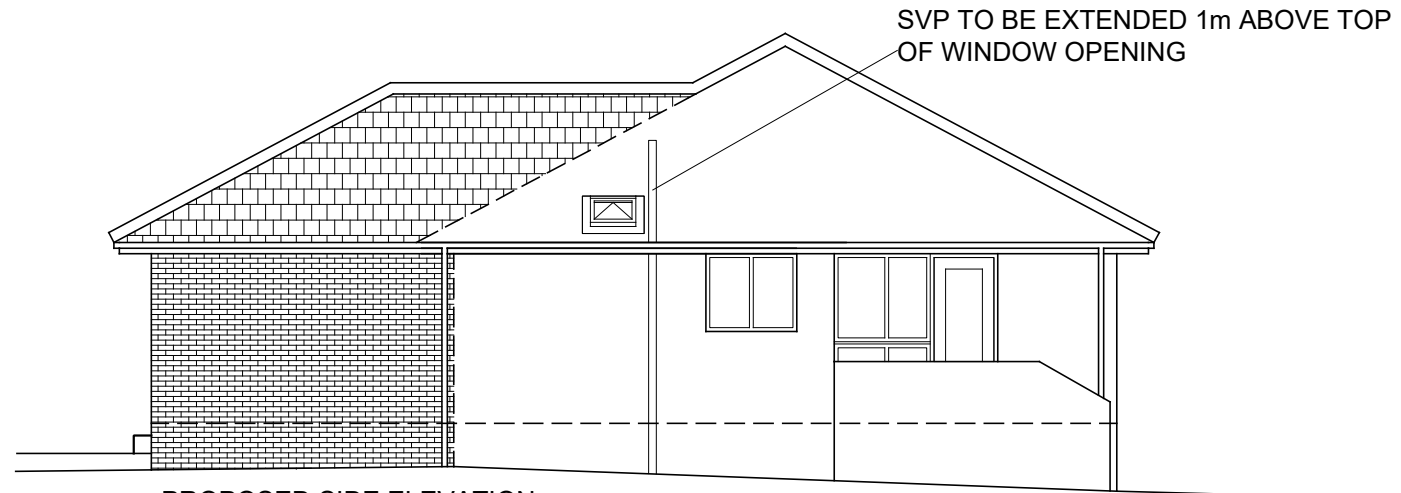

PROPOSED SIDE ELEVATION

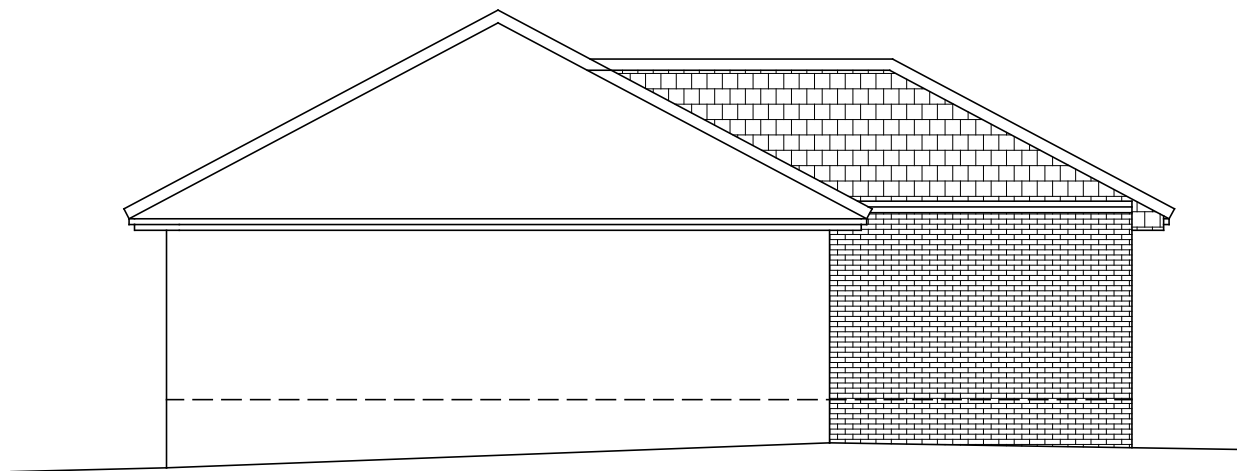

PROPOSED SIDE ELEVATION

PROPOSED MATERIALS:

ROOF: CONCRETE INTERLOCKING
ROOF TILES TO MATCH EXISTING

WALLS: FACING BRICKWORK TO
MATCH EXISTING

WINDOWS AND DOORS: WHITE UPVC
TO MATCH EXISTING

31 Ainsdale Avenue

EXTENSION TO DWELLING
PROPOSED PLAN AND ROOF PLAN

Scale: 1:50@A3