

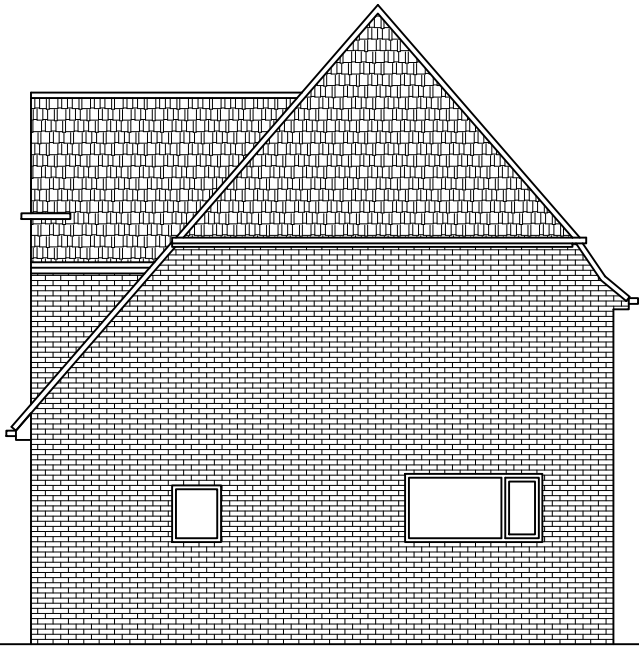



Drawing No.	Rev No.
MCM001 -002	

 

EXISTING END ELEVATION
SCALE 1:100 AT A3

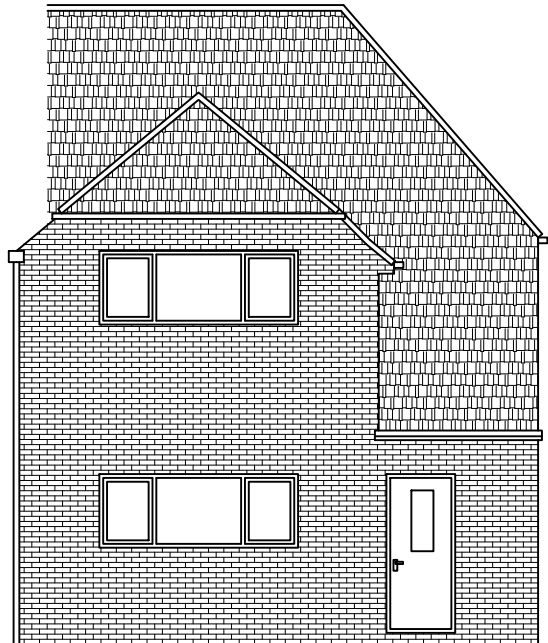

EXISTING FRONT ELEVATION
SCALE 1:100 AT A3

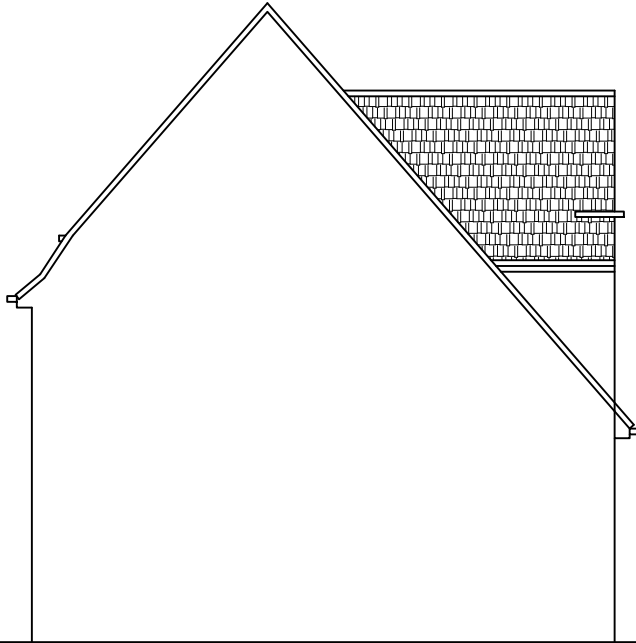

EXISTING END ELEVATION
SCALE 1:100 AT A3

DO NOT SCALE: Contractor to check all dimensions and report any omissions or errors

NOTES

Rev	Description	By	Chk	App	Date
JRB DESIGNS Ltd 1 Saville Road Cudworth Barnsley S72 8LT Tel: 01226 383542 Fax: 01226 380078 Mob: 07970 541192 Email: john@jrbdesigns.co.uk This drawing is copyright. © jrbdesigns Ltd.					
Client MRS. C MICHIU					
Drawing Title EXISTING ELEVATIONS					
Address 35 PONTEFRAC T ROAD CUDWORTH BARN SLEY S72 8AY					
Project Title: PROPOSED SINGLE STOREY FRONT EXTENSION					
Purpose of Issue: PLANNING					
Drawing Status FIRST ISSUE					
Scale at A3 AS SHOWN		Drawn By JRB		Date 05/04/2023	
Checked By		Date 05/04/2023		Approved By Date 05/04/2023	
Project No. MCM001			Drawing No. 002		Revision -
APPROVAL ☒ INFORMATION ☐ TENDER ☐ CONTRACT ☐ CONSTRUCTION ☐					