




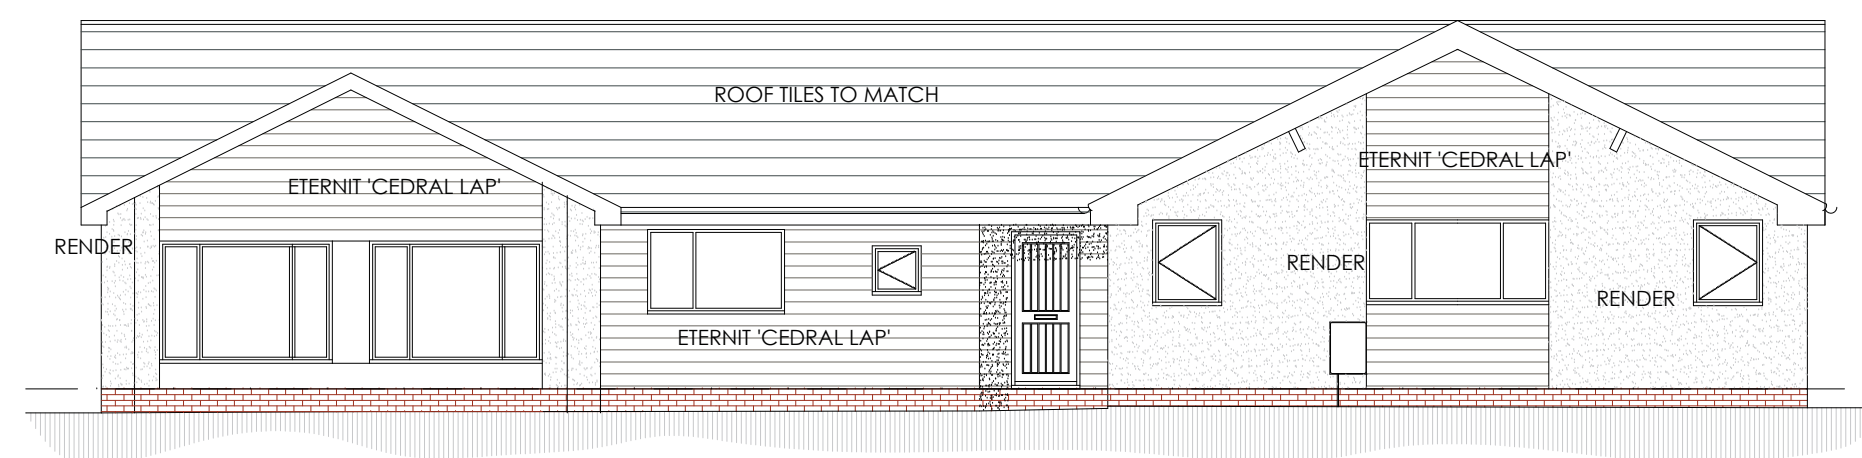


FRONT ELEVATION

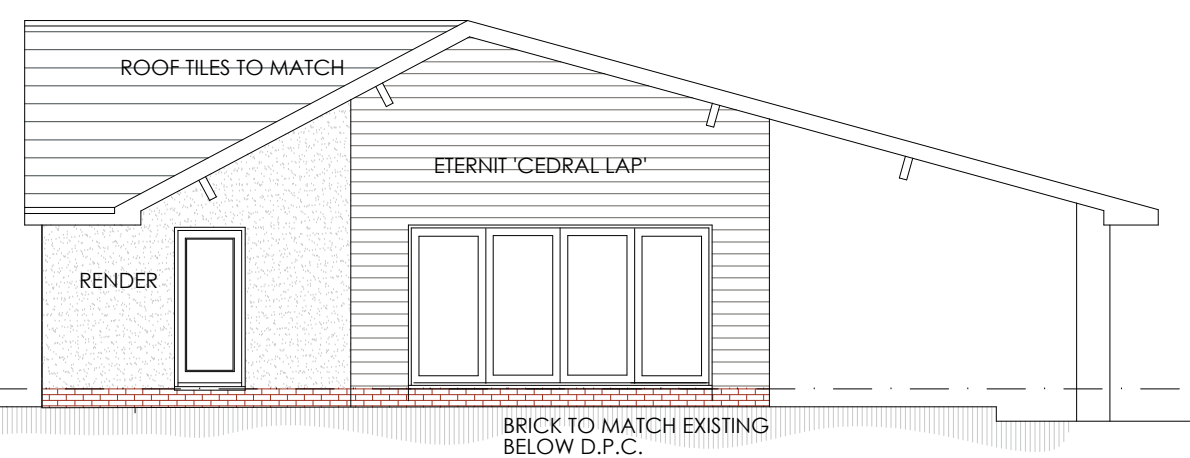


SIDE ELEVATION

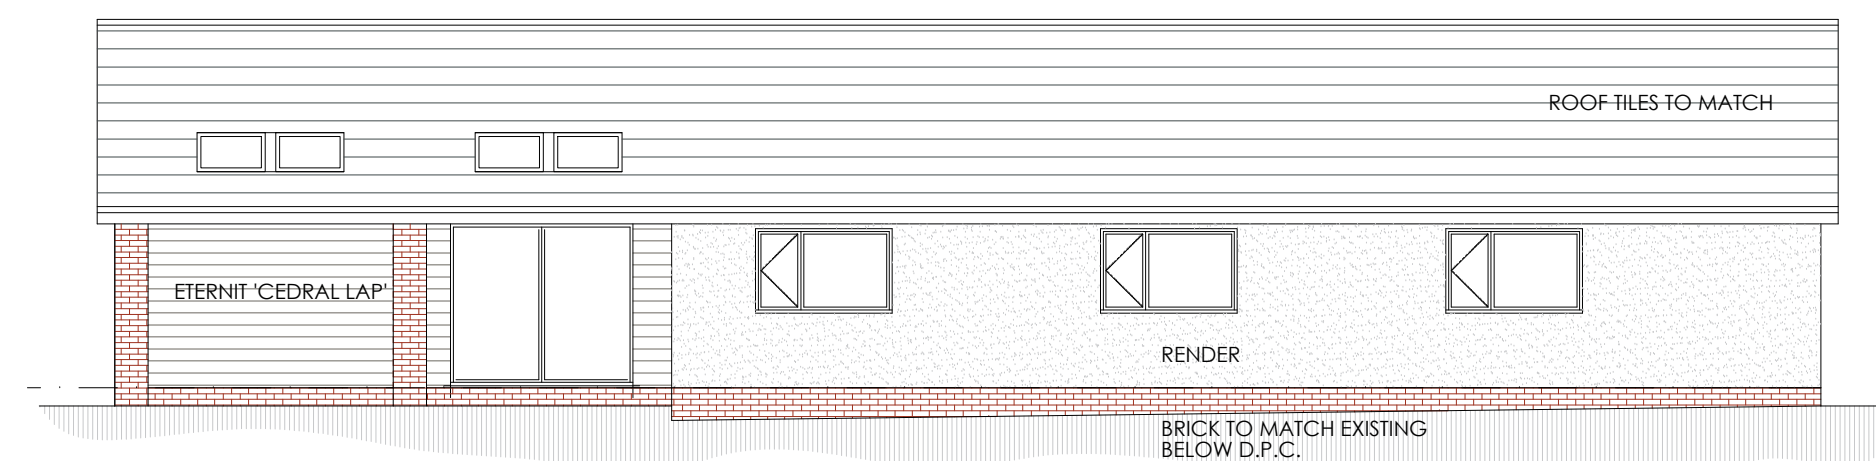


REAR ELEVATION

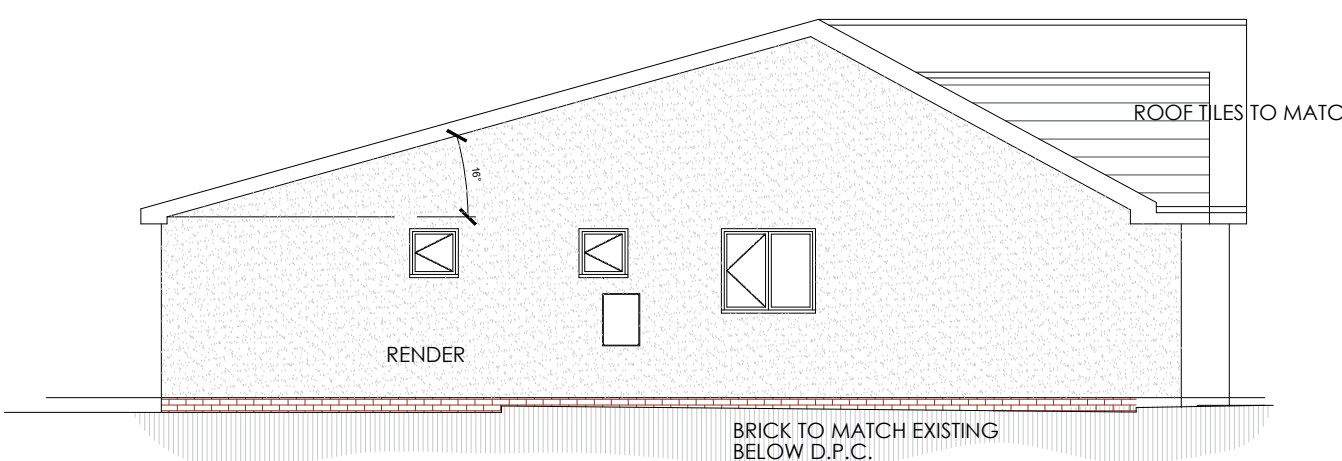

SIDE ELEVATION

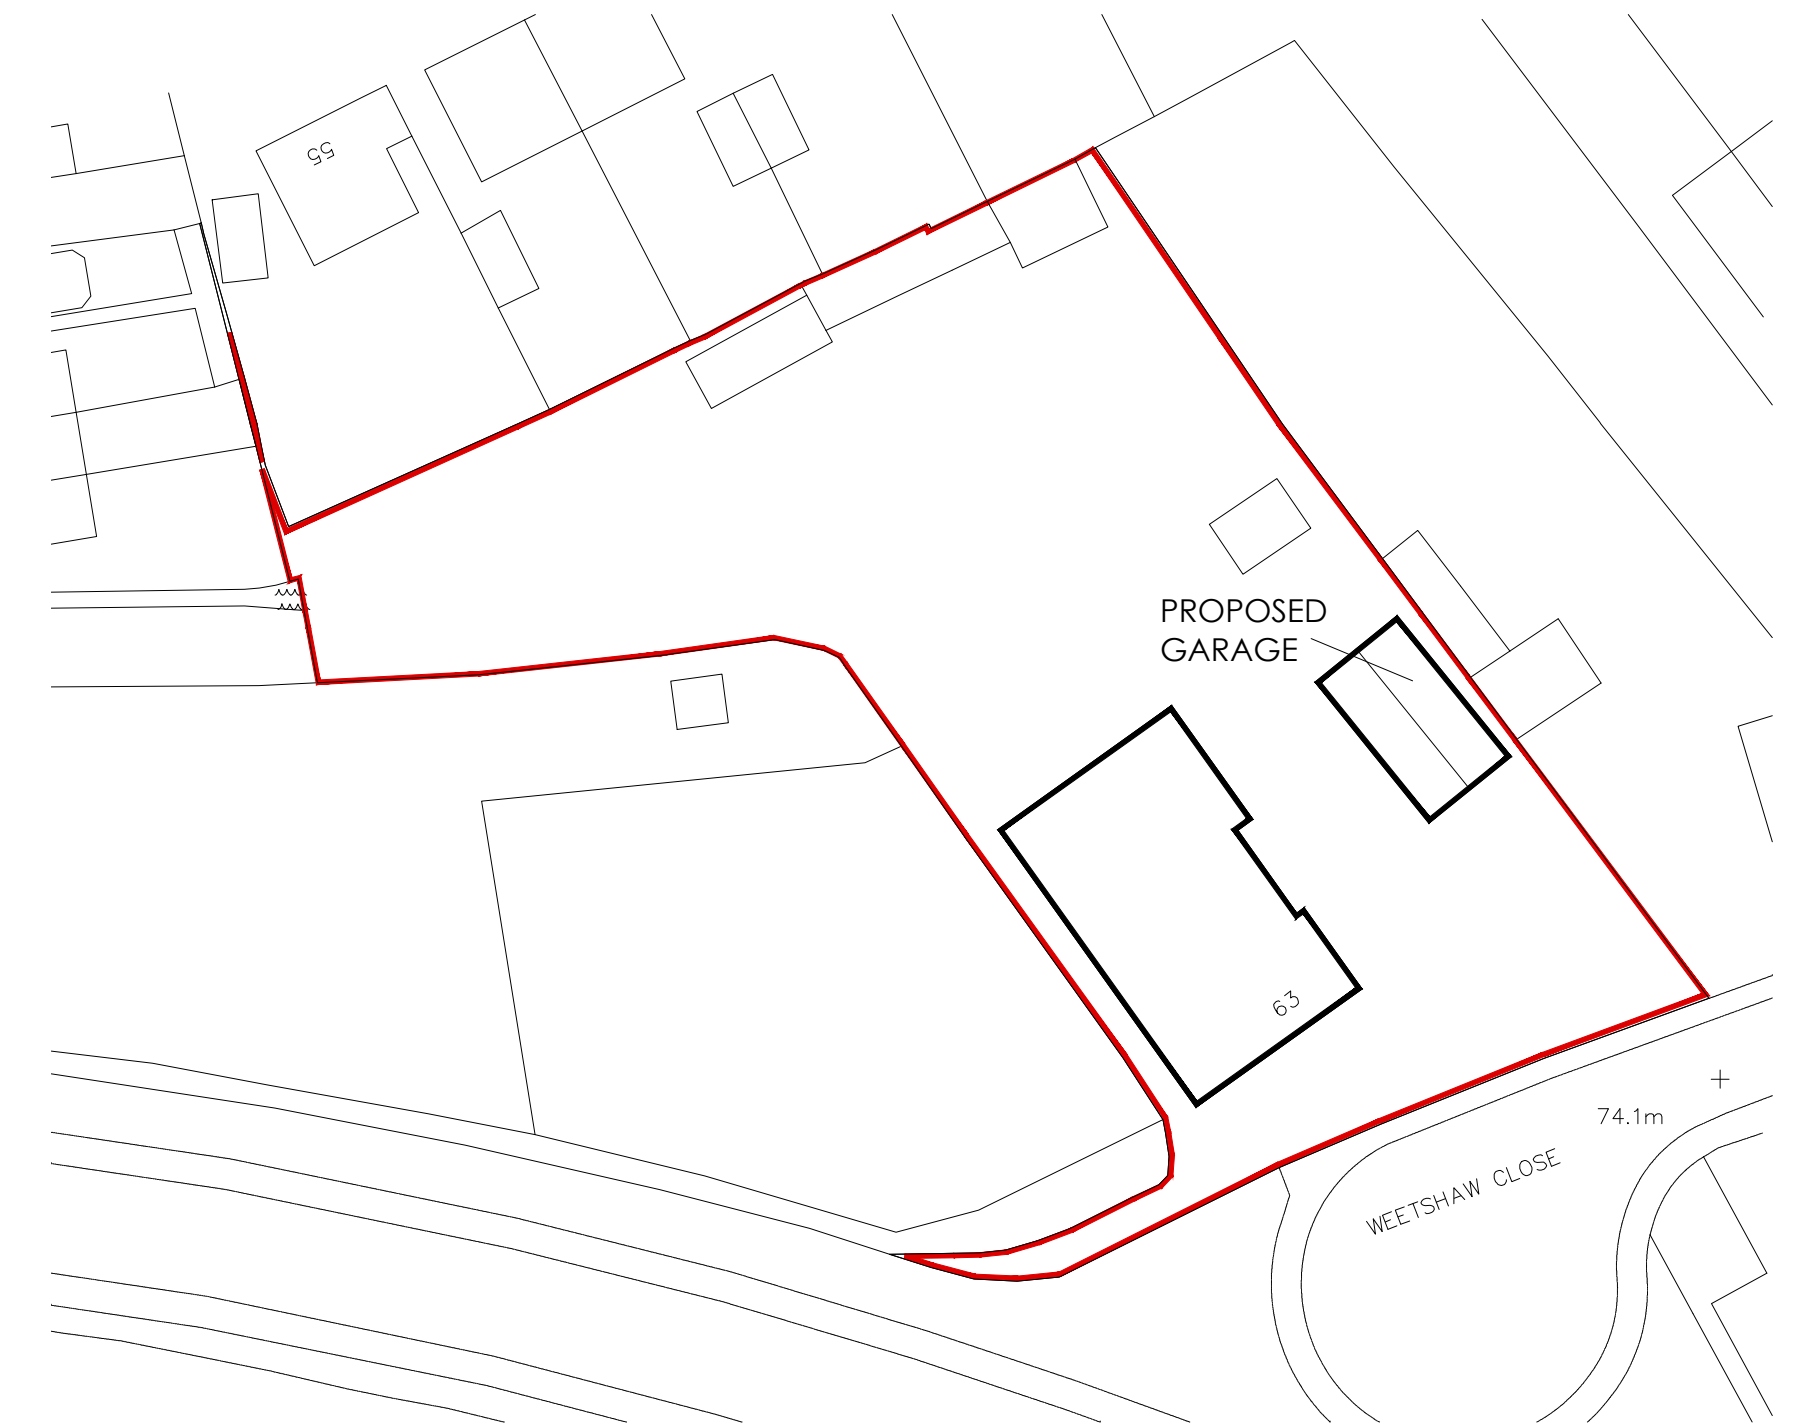

BLOCK PLAN
SCALE 1:500

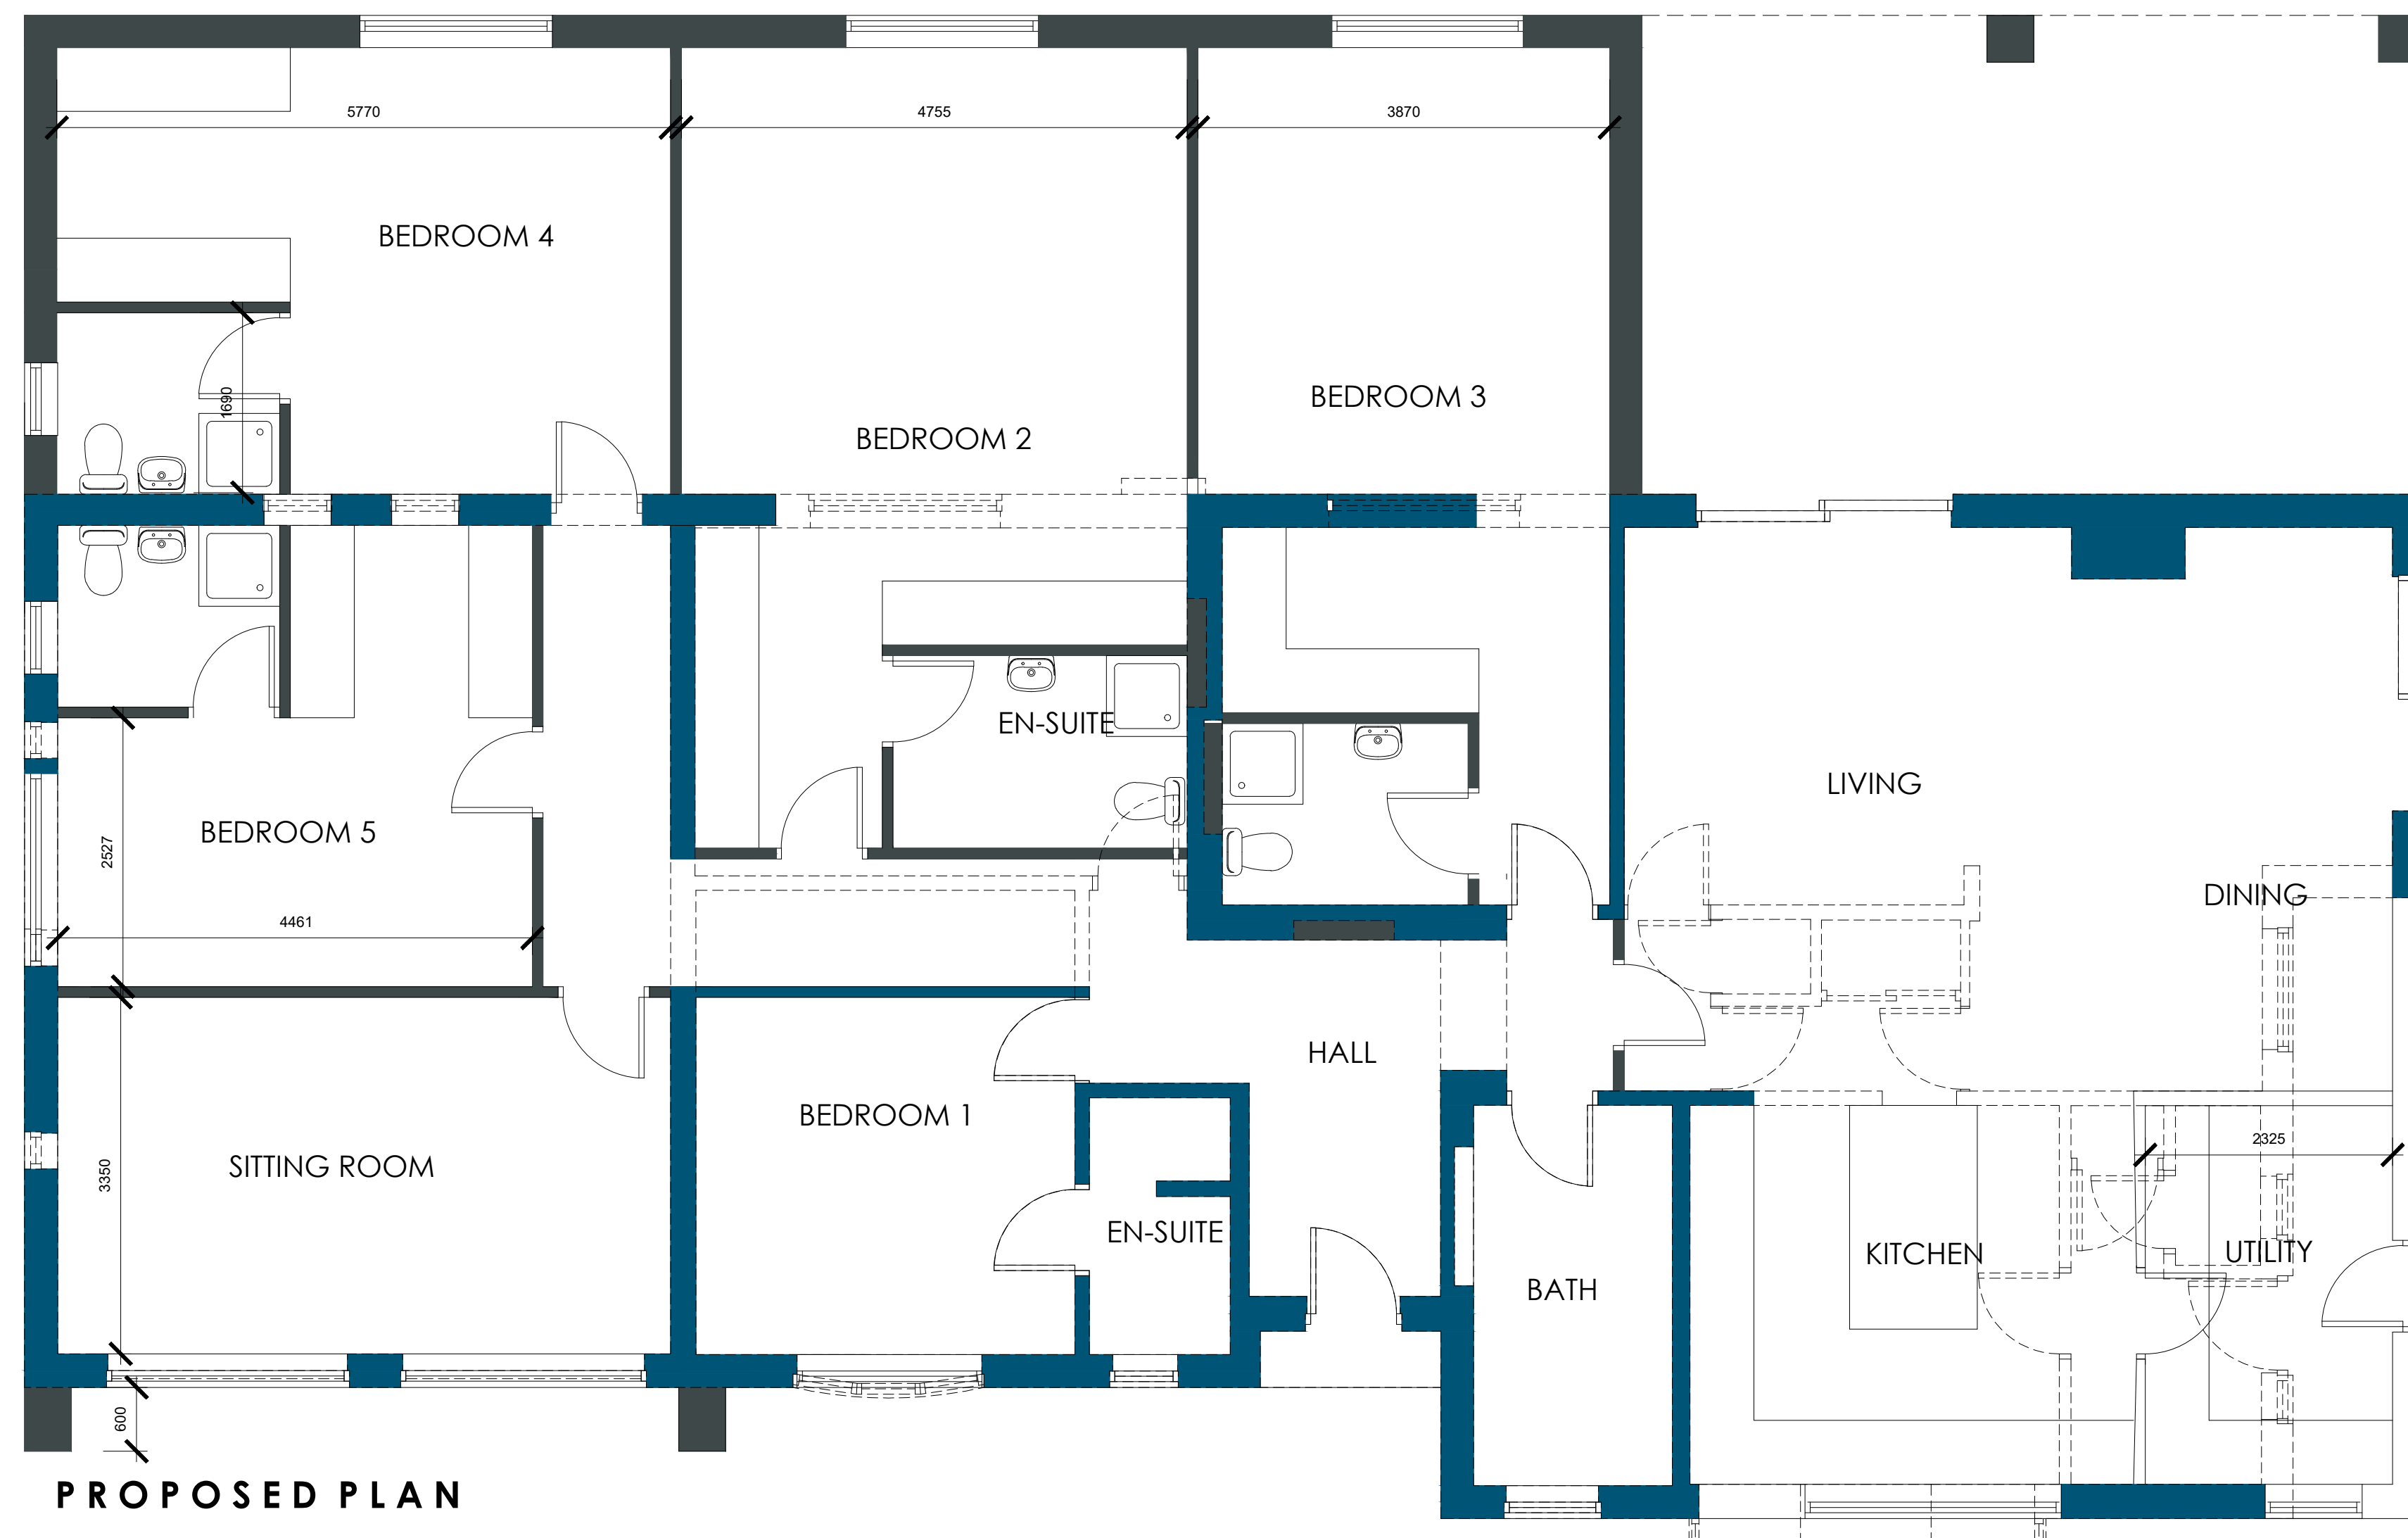

PROPOSED PLAN



LOCATION PLAN
SCALE 1:1250

WhiteAgus PARTNERSHIP			OFFICE ONE, 34 VICTORIA ROAD, BARNSELY, S70 2BU			Phone: 01226 208482 Email: info@whiteaguspартnership.co.uk Web: www.whiteaguspартnership.co.uk		
ARCHITECTURAL SERVICES								
Project.			Client.					
PROPOSED EXTENSION AT 63 WEETSHAW CLOSE, SHAFTON BARNSELY, S72 8PZ			MR STEVEN ASKEW					
Drawing Title.			Date.			Scale.		
PROPOSED PLANS & ELEVATIONS			SEPT 2019			1:50 @ A1		
Ref.			19-068			Dwg. No. 02		
						Rev. D		
Date	Suffix	Description	Date	Suffix	Description			
11-11-19	A	ROOF REVISED						
14-11-19	B	ROOF & INTERNAL LAYOUT REVISED						
26-11-19	C	ROOF REVISED						
	D	GARAGE ADDED						