



REVISION

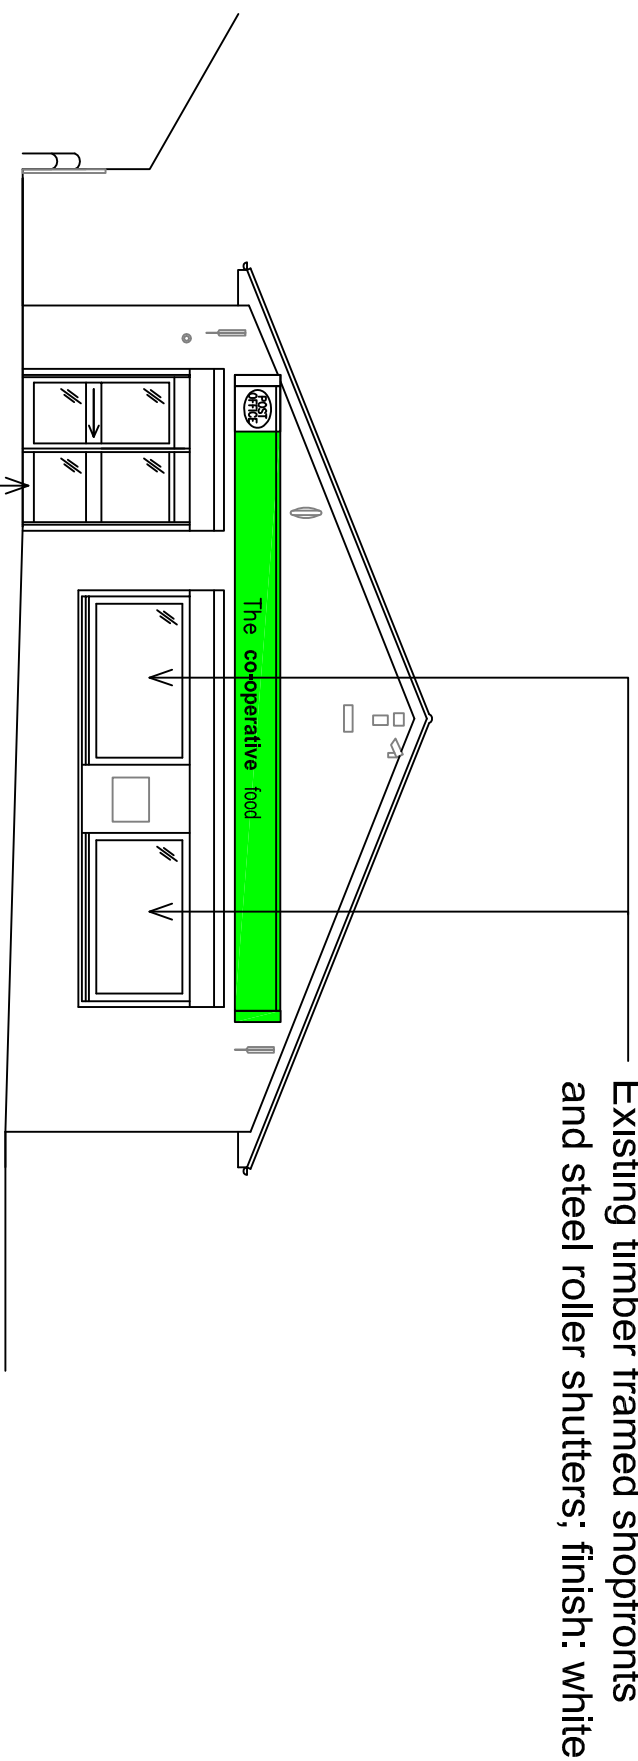


Elevation A

Existing PPC aluminium framed entrance/exit door, side frame and roller shutter; finish: white

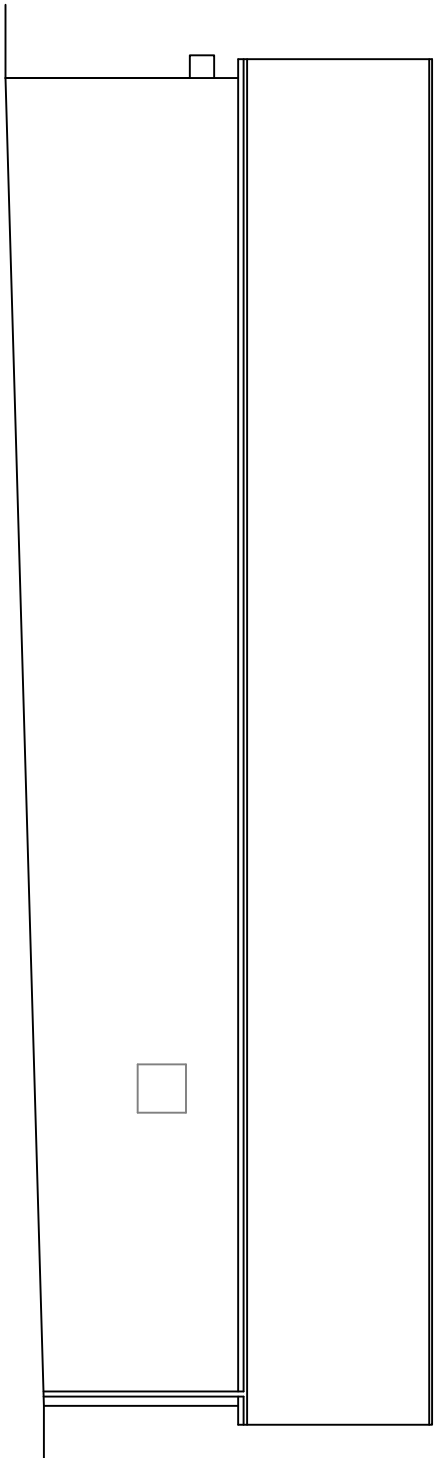


Elevation B

Existing AC condenser units in security cages

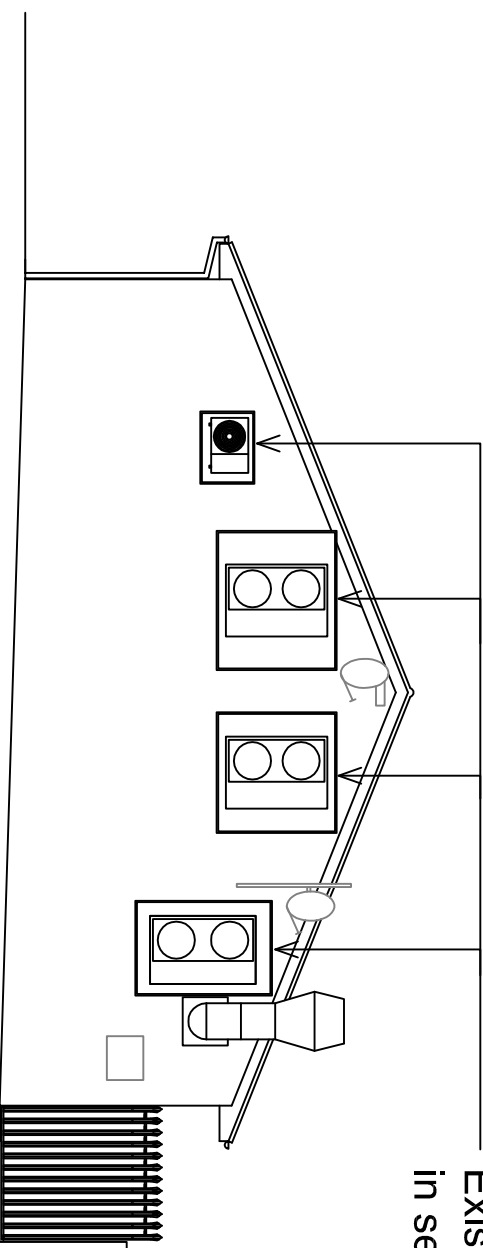


Elevation C

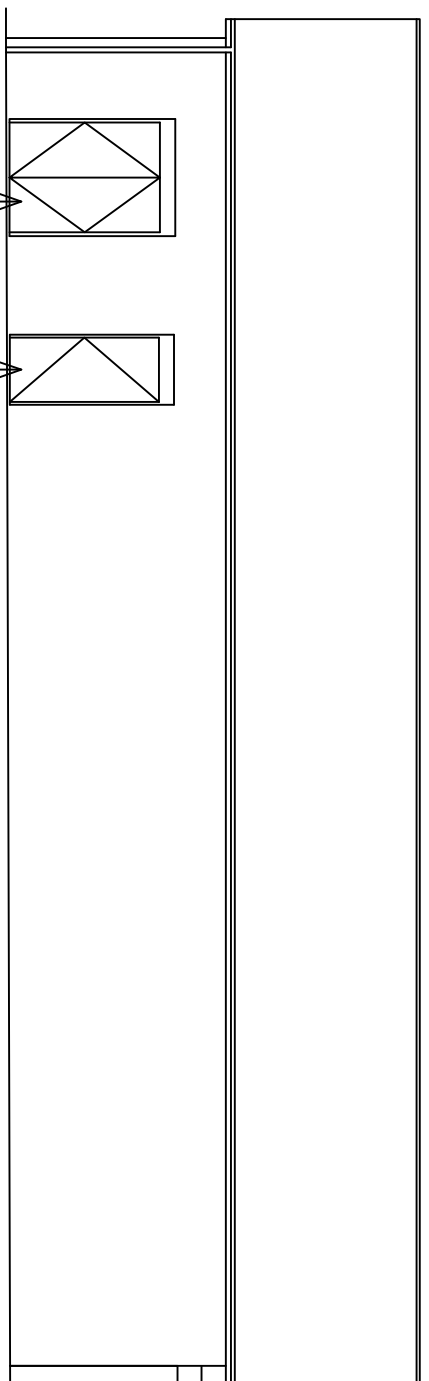


Elevation D

Existing delivery and FE exit doors, finish: Goosewing Grey

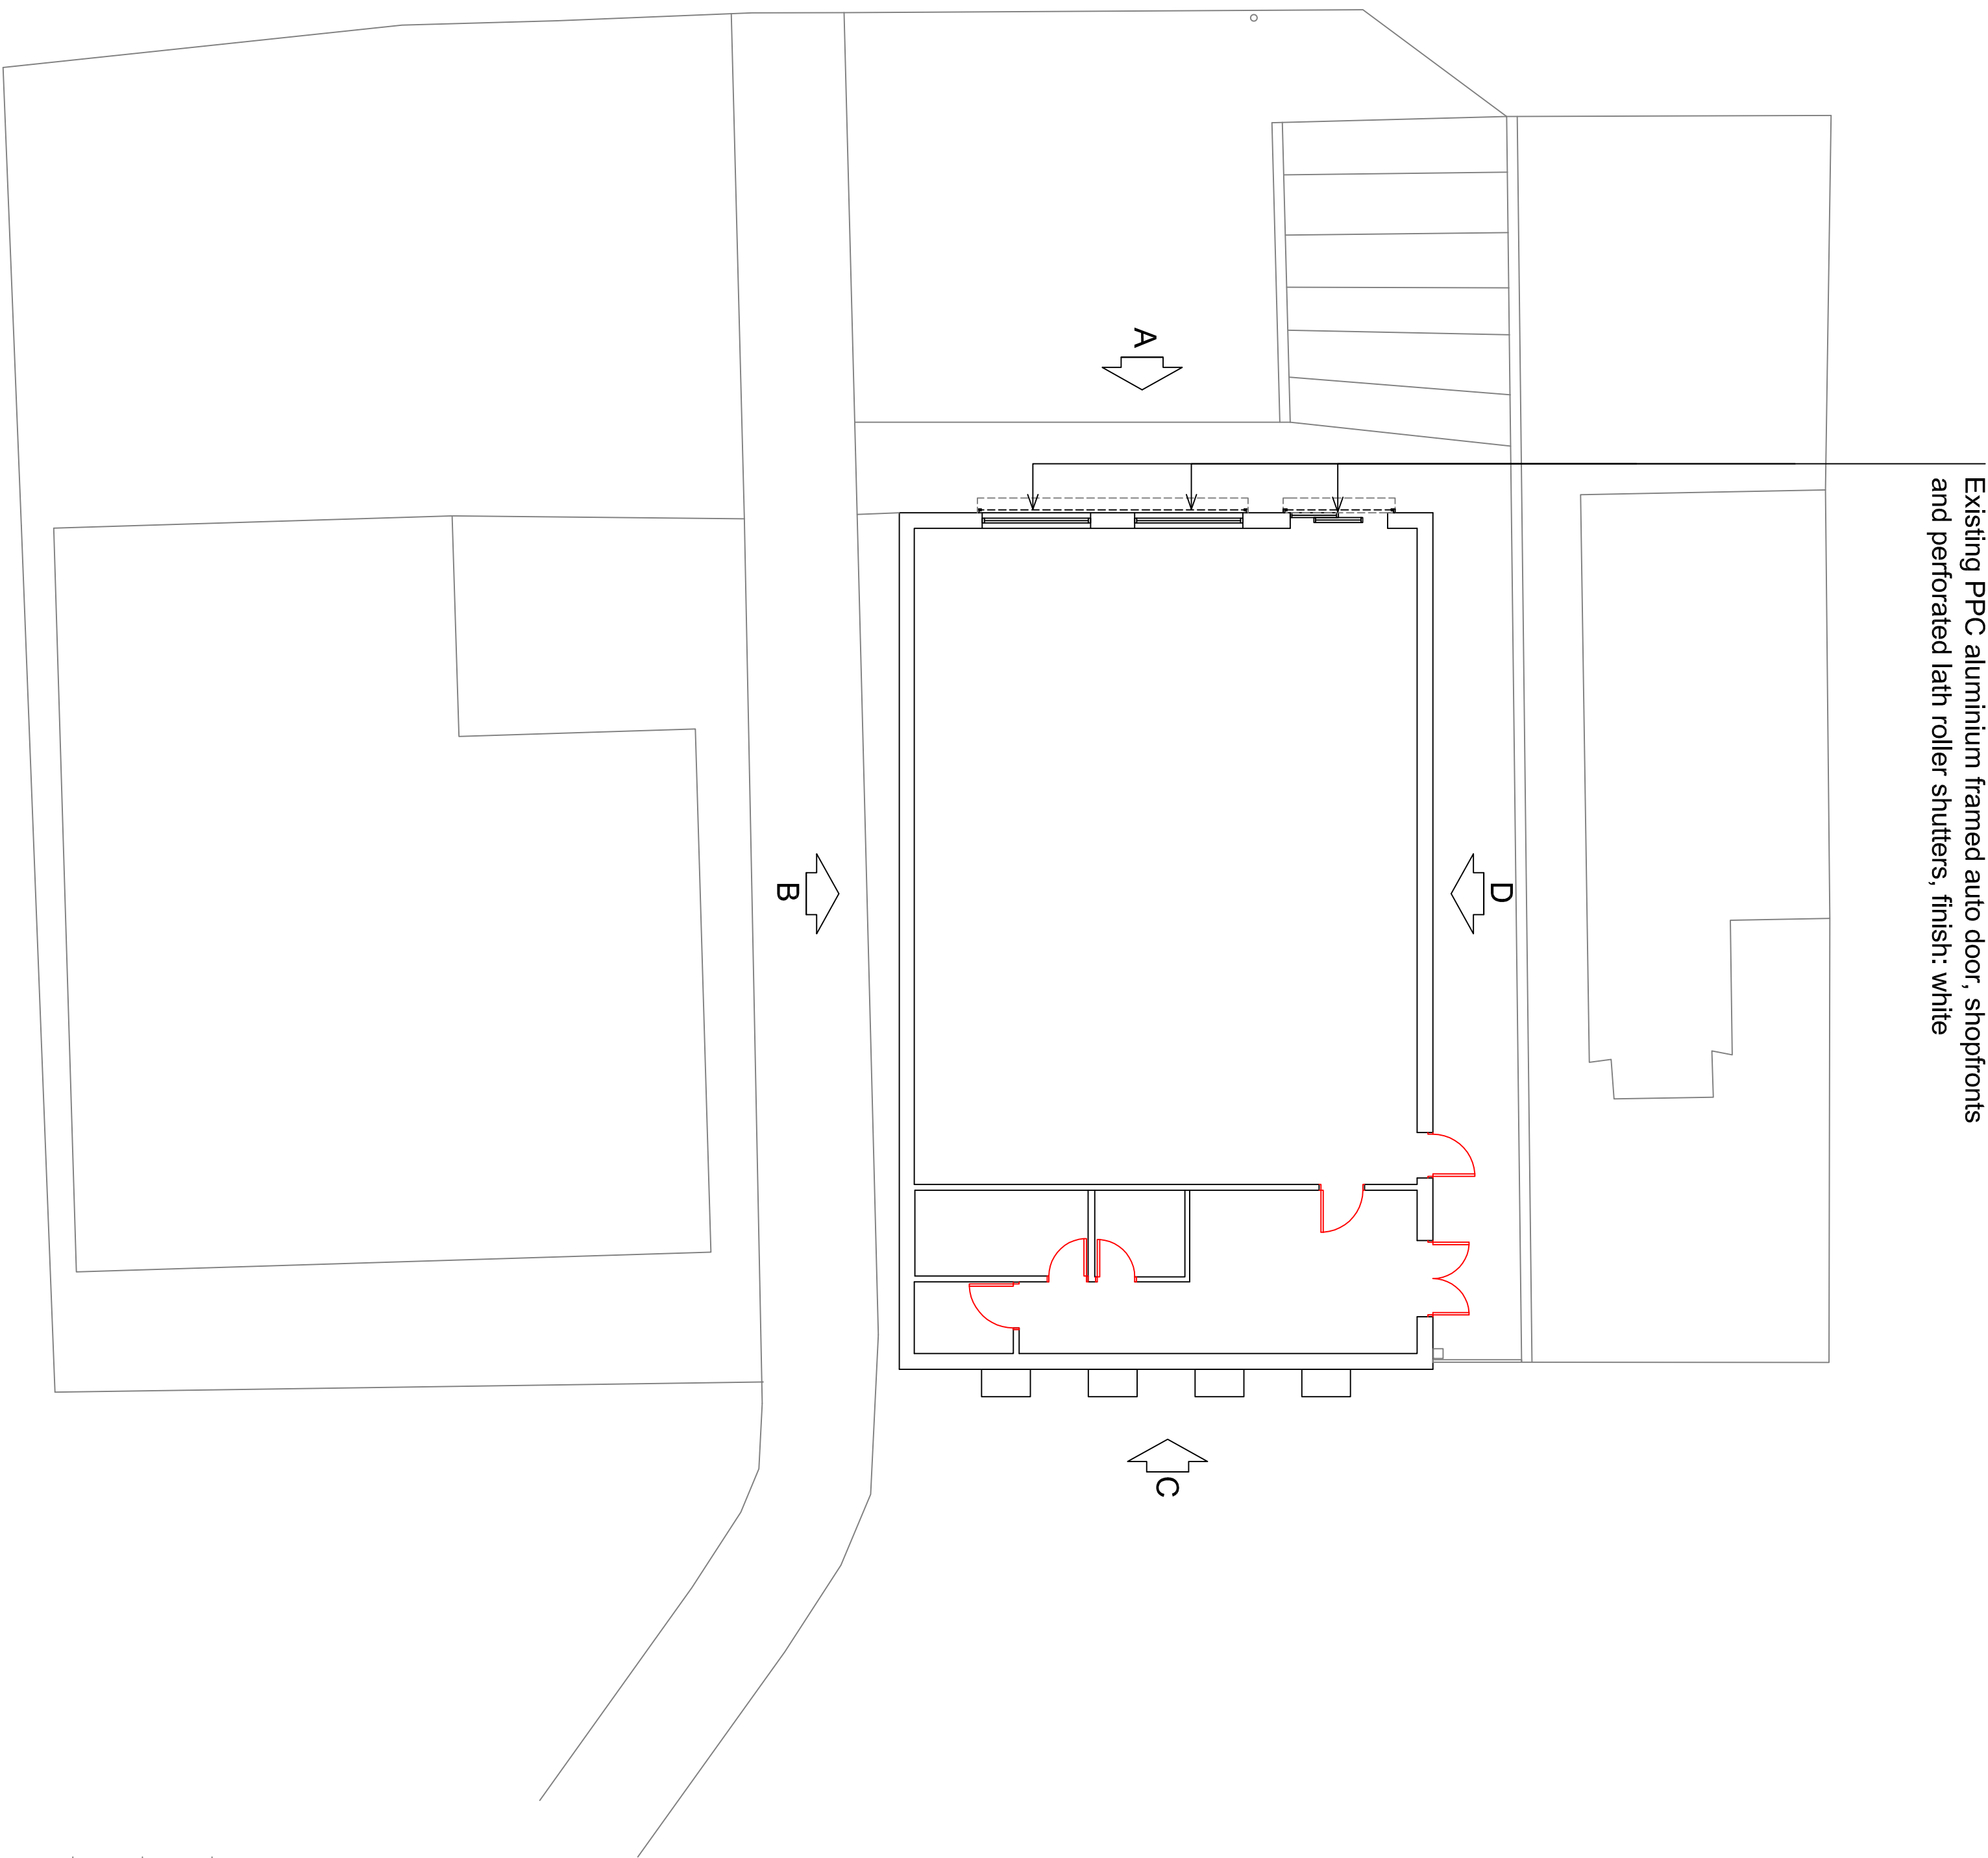

Ground floor plan

EXISTING

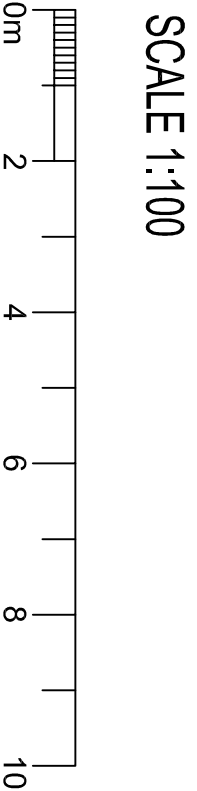

© THE CONTENTS OF THIS DRAWING REMAIN THE SOLE PROPERTY OF WELLSFIELD ASSOCIATES AND MUST NOT BE COPIED OR REPRODUCED WITHOUT PRIOR PERMISSION.	
FULL SURVEY NOT CARRIED OUT. DRAWING PRODUCED USING INFORMATION SUPPLIED BY THE CLIENT	
Wellsfield Associates	
80, High Street, Epsom, Surrey, SS7 2PB. Tel: 01702 551123 Fax: 01702 559530 mail@wellsfieldassociates.co.uk	
project	
Co-op Store 6A Rotherham Road Barnsley S. Yorkshire S72 0DB	
EXISTING	
date	drawn
February '14	DAR
scale	drg no.
1:100@A1	2363.02