



200910783

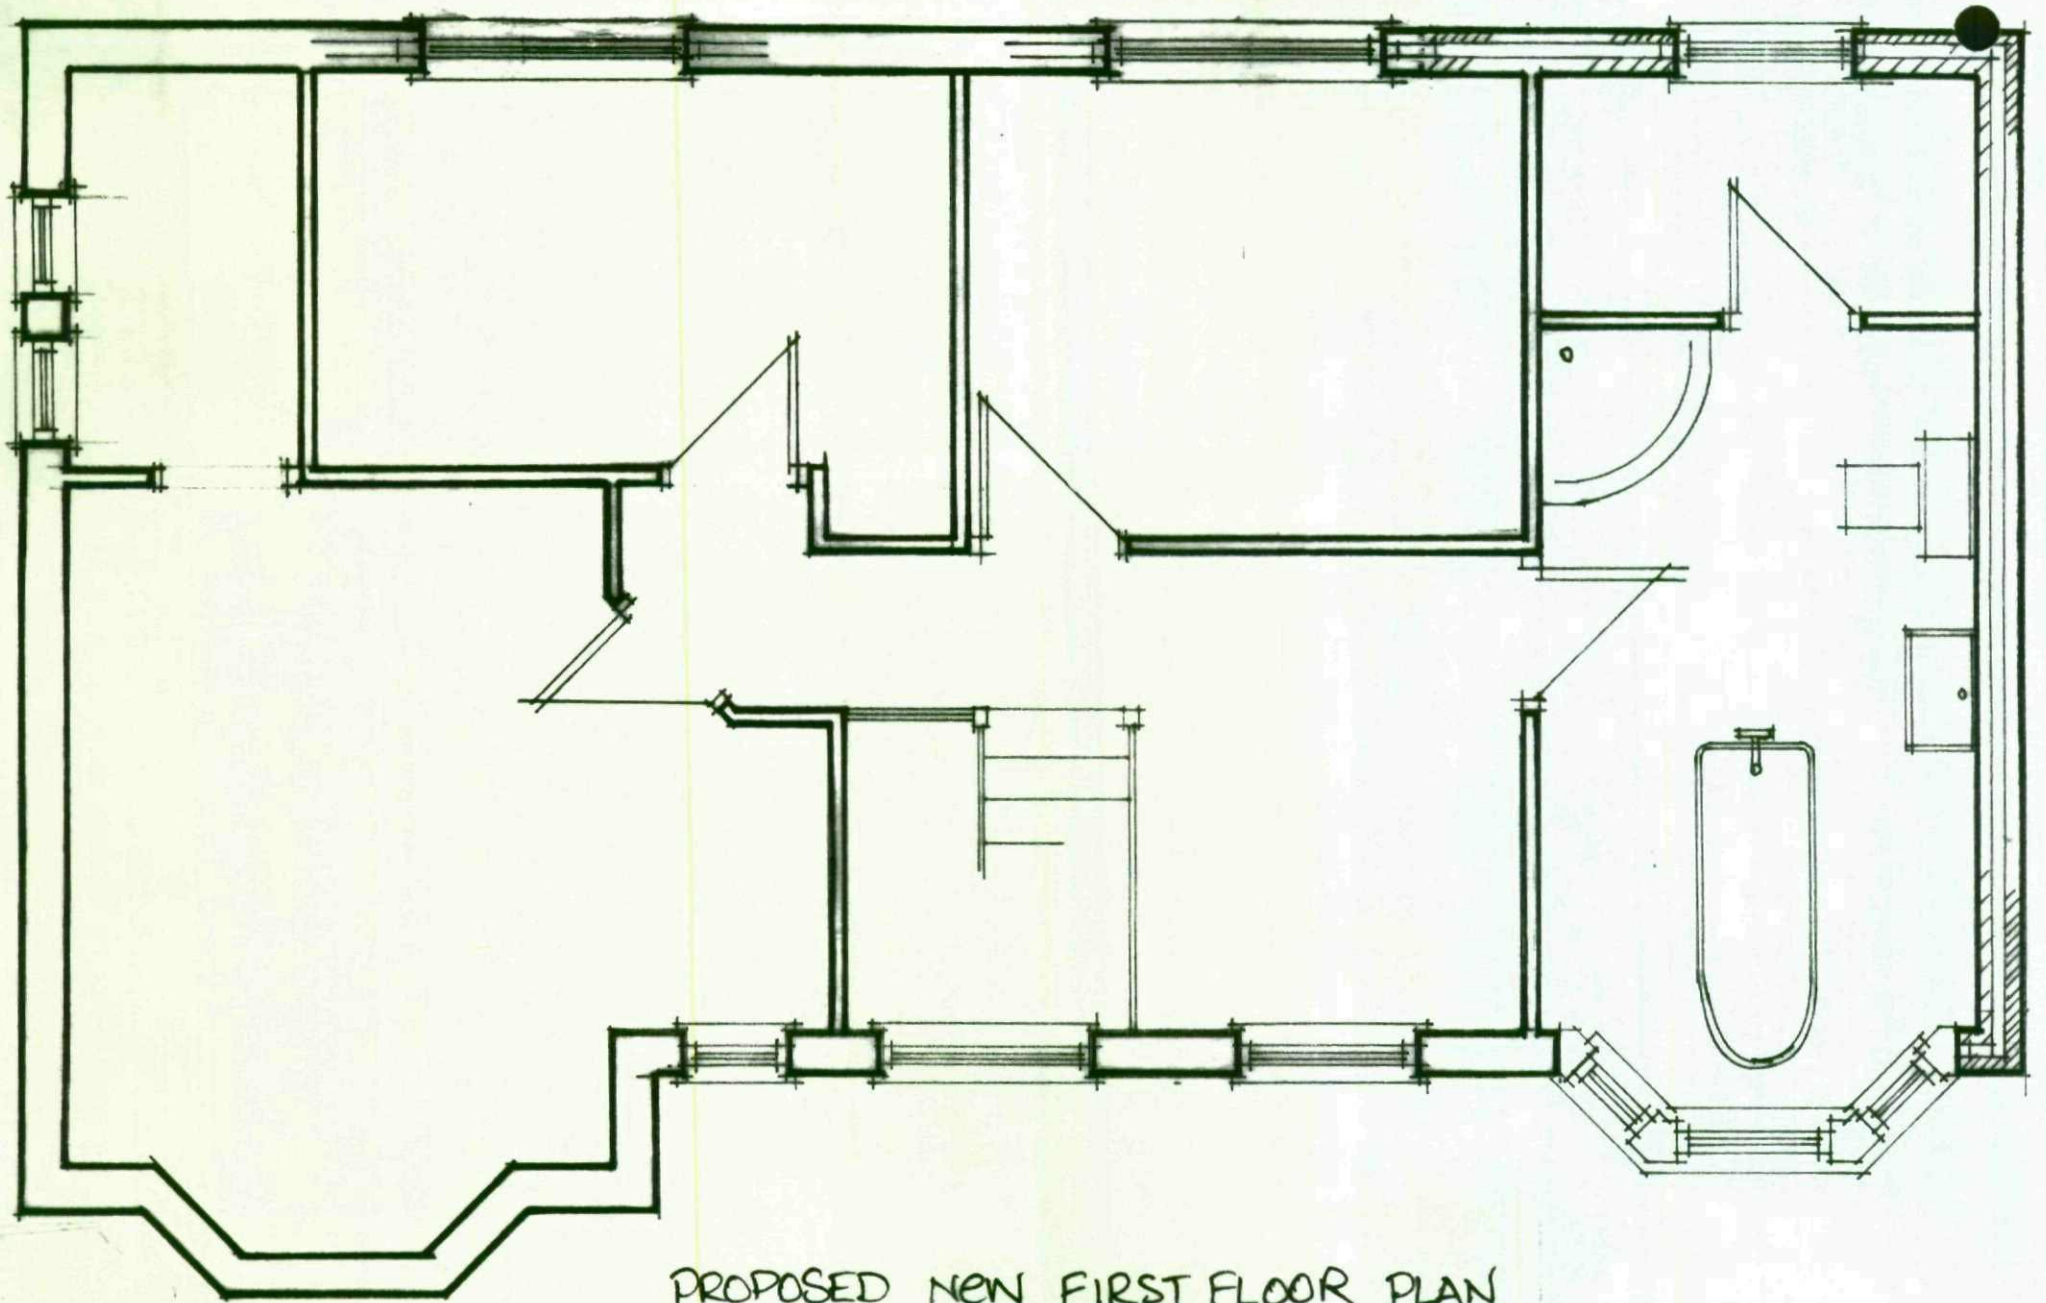

PROPOSED NEW FIRST FLOOR PLAN

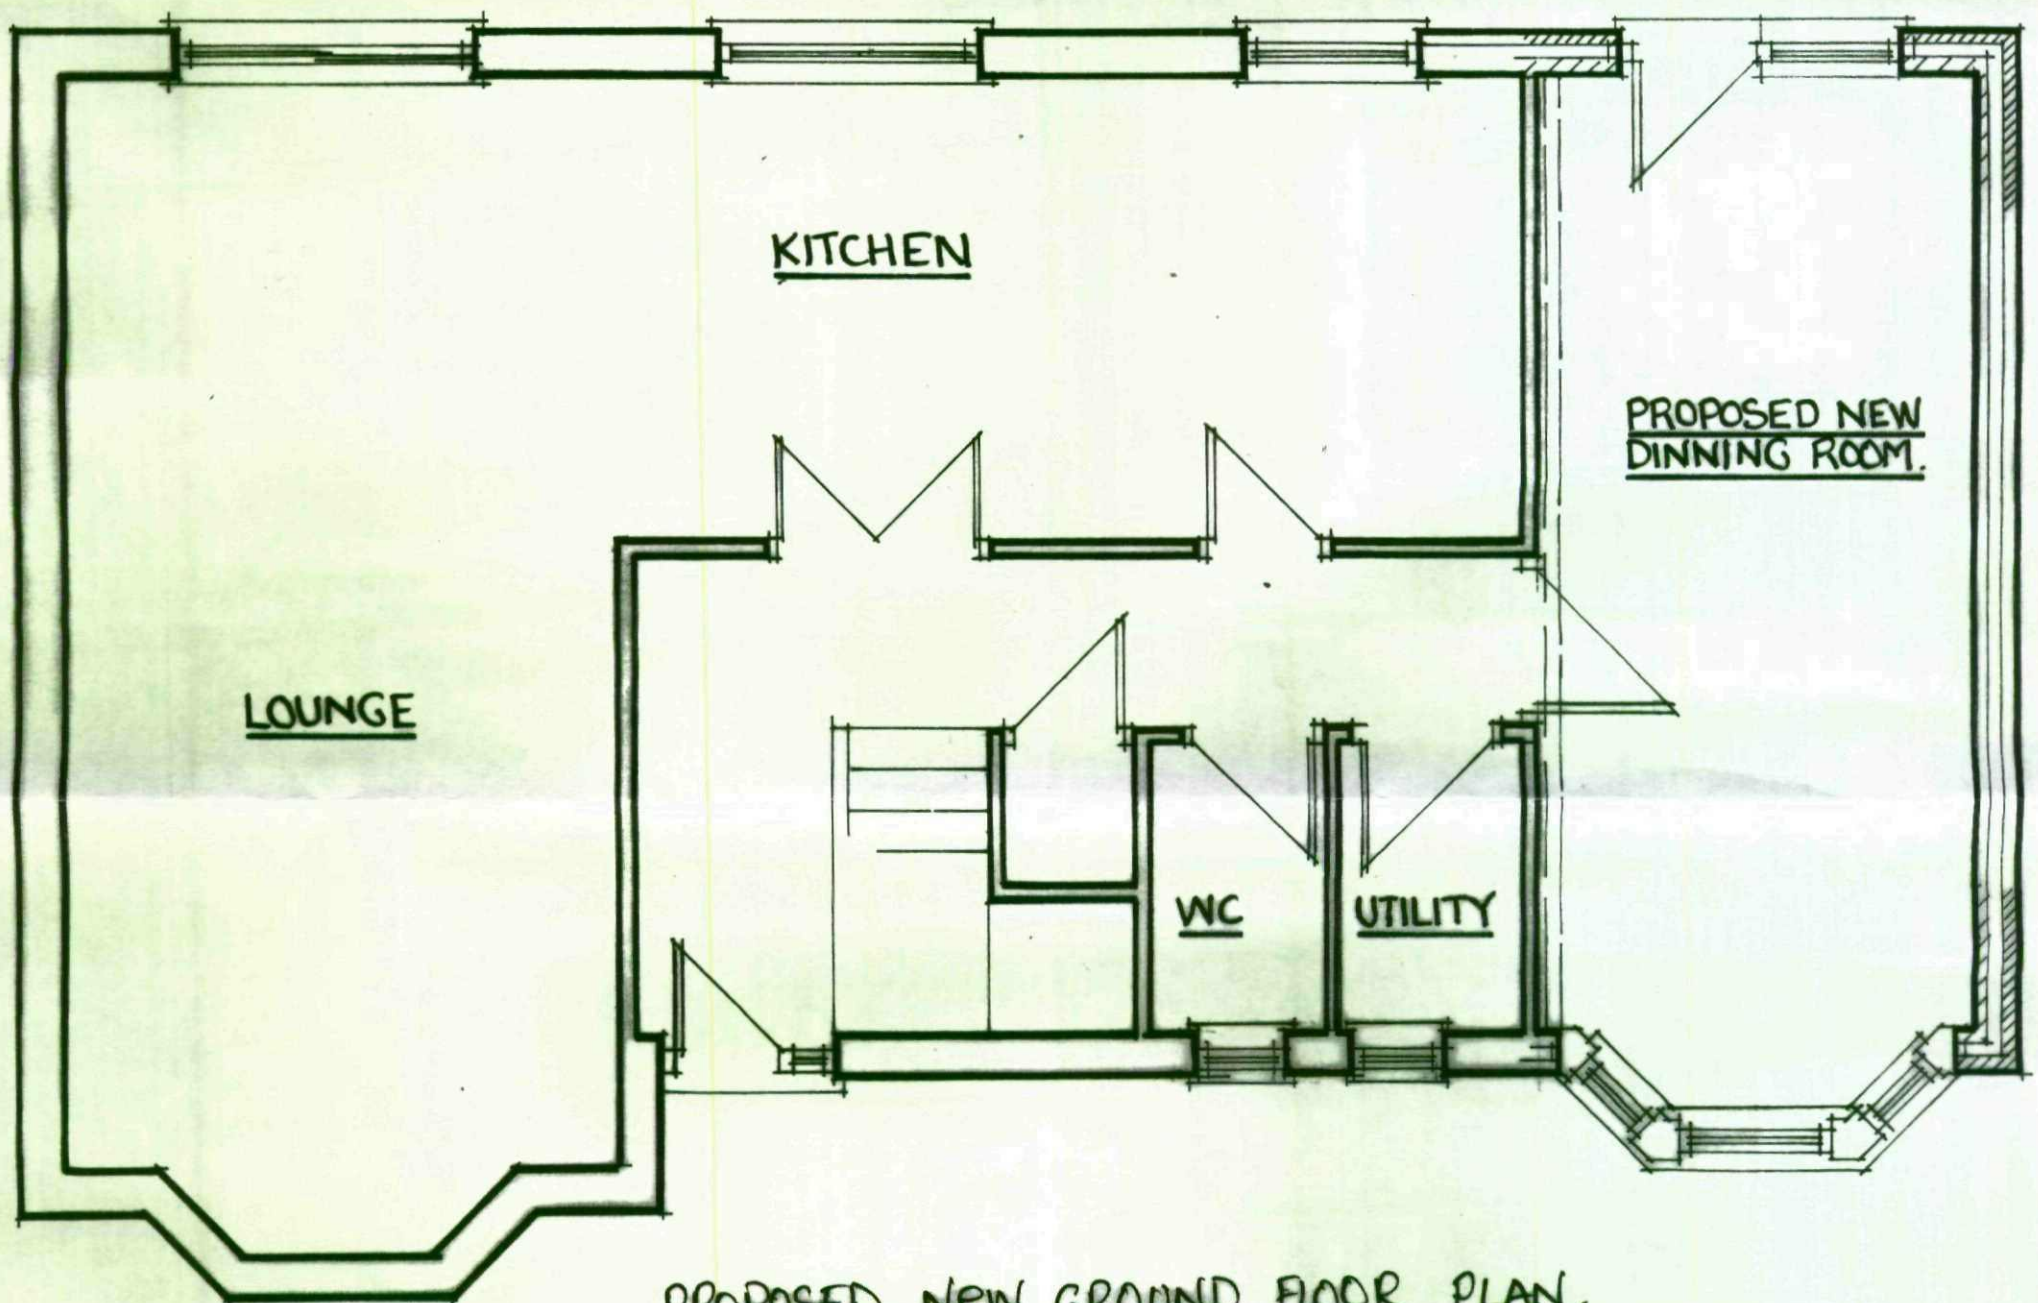


PROPOSED NEW GROUND FLOOR PLAN.


200910783



PROPOSED NEW ELEVATION

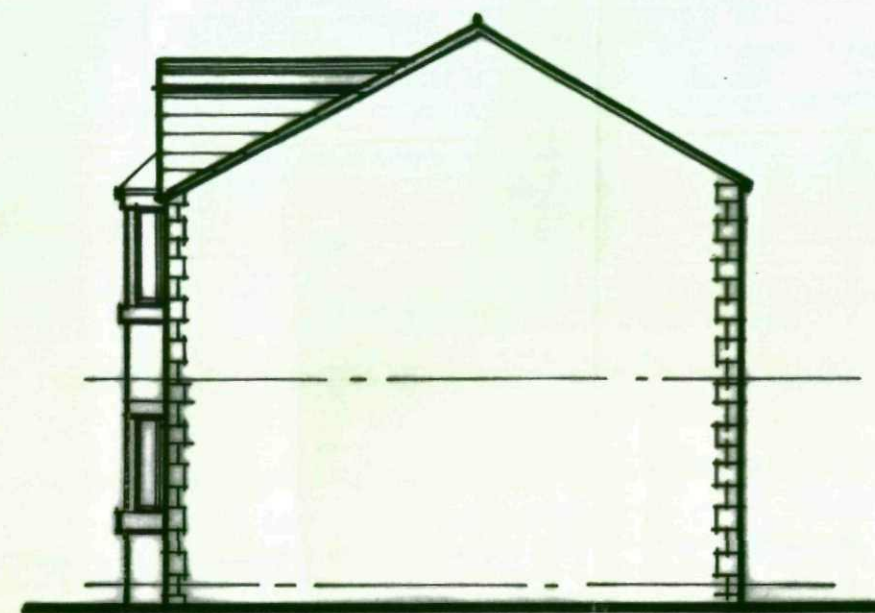

PROPOSED NEW SIDE ELEVATION

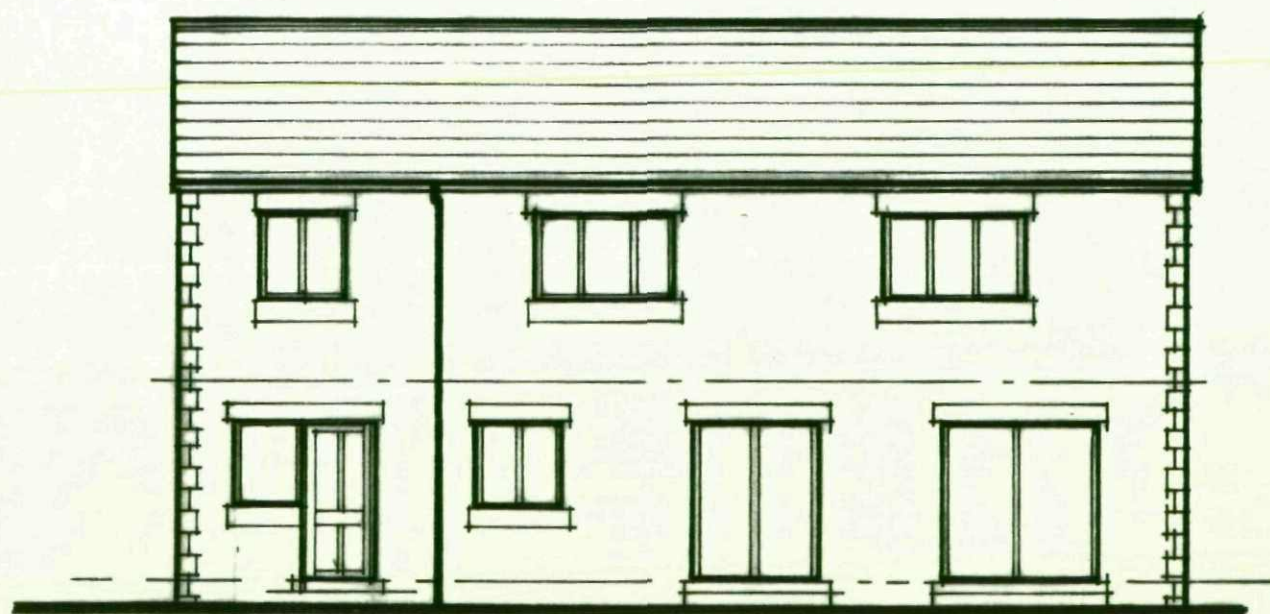


PROPOSED NEW REAR ELEVATION

17A DARTON LANE
BARNSELY.
STS 5AH
PROPOSED 2 STOREY
EXTENSION

DRW. NO. D1/2.
SCALE 1: 100.

200910783

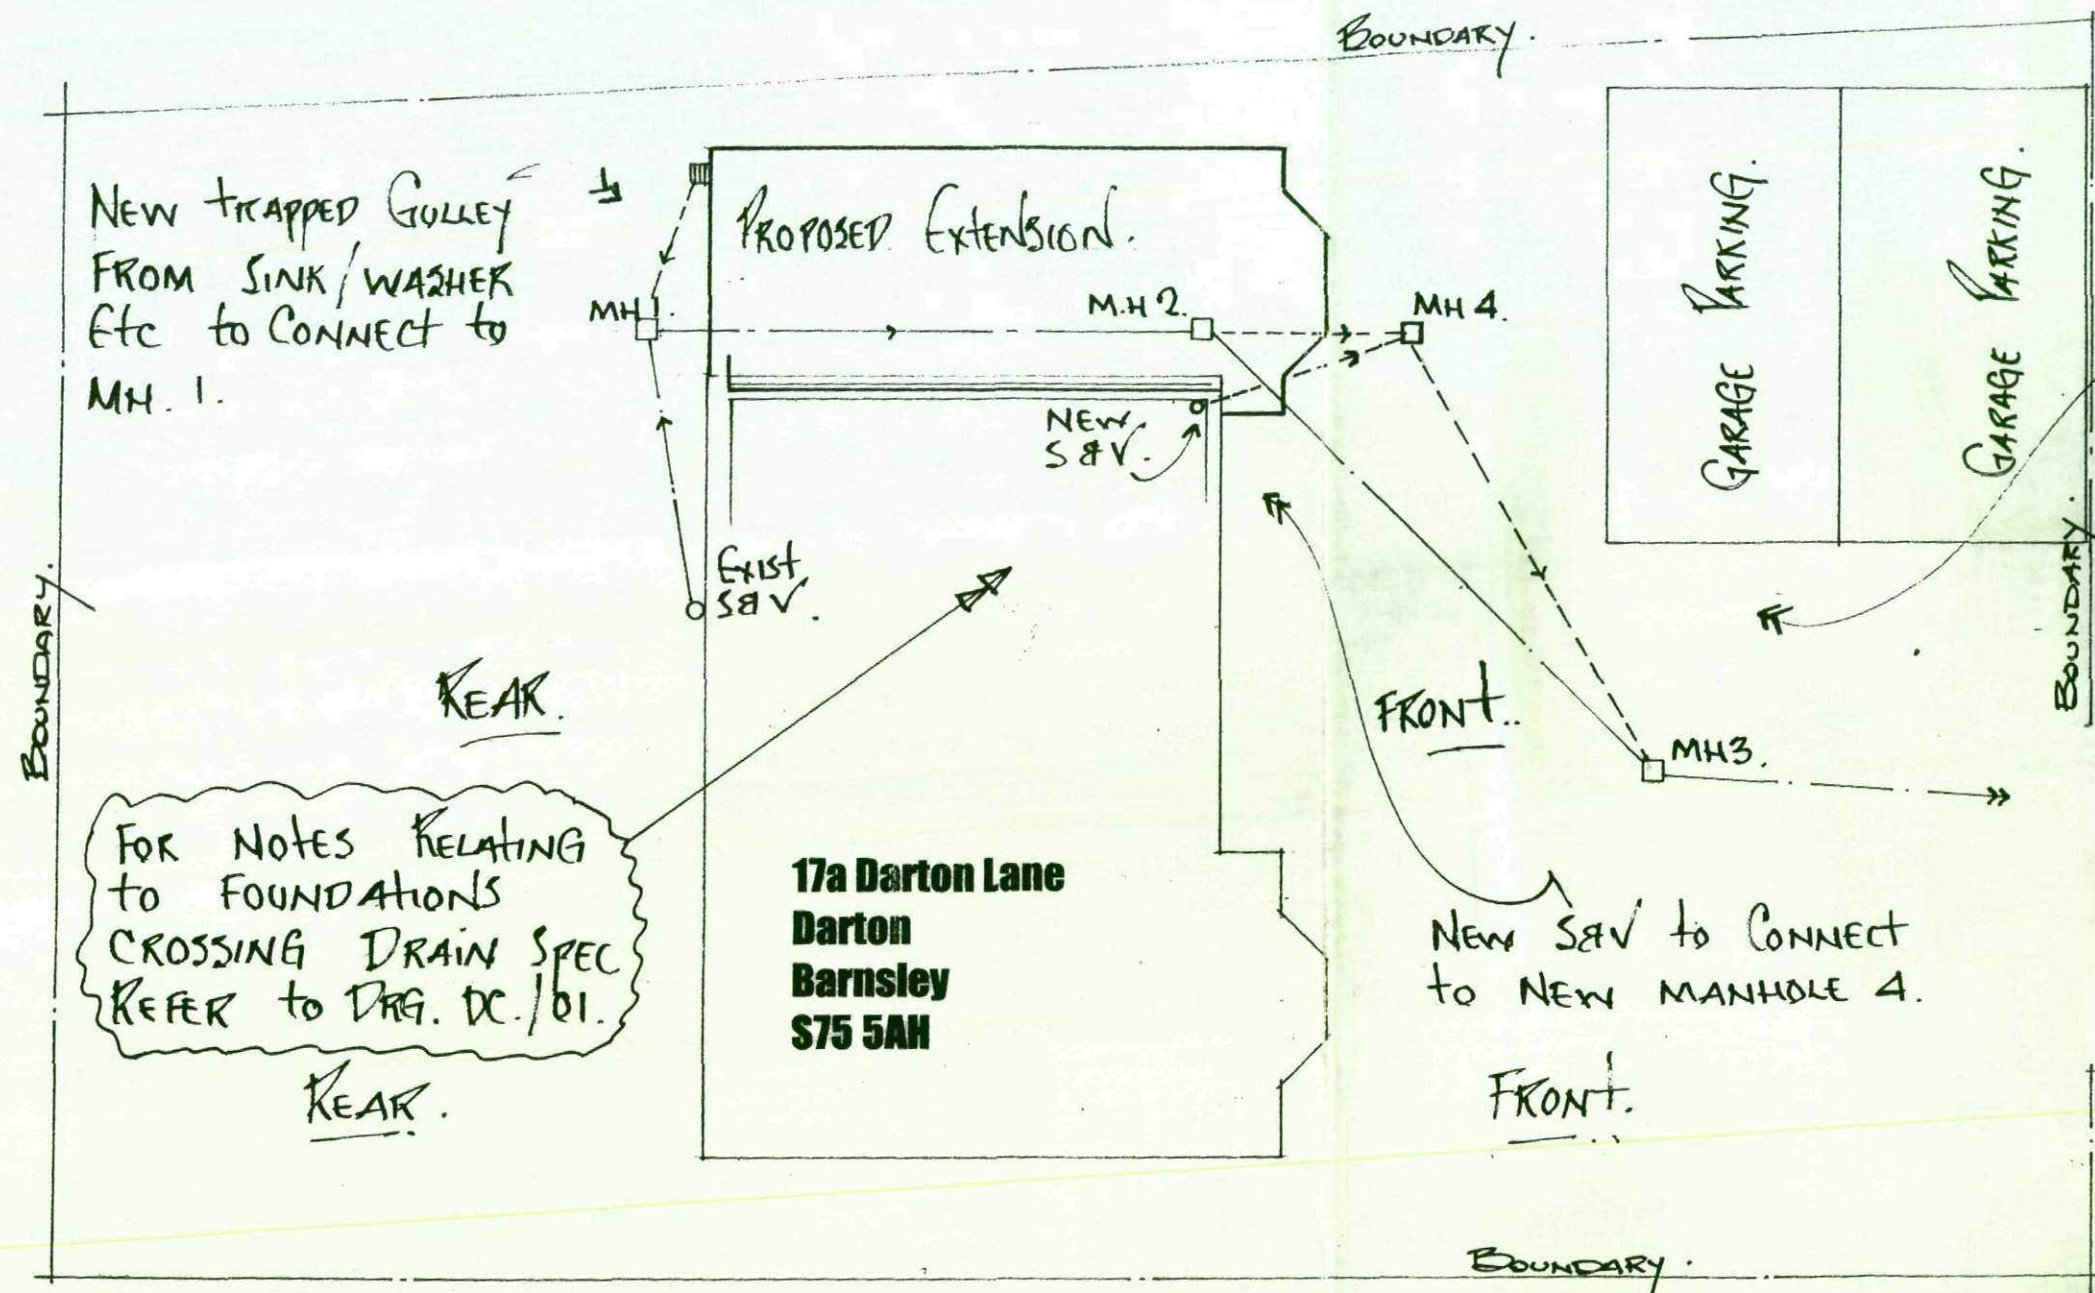

EXISTING M.H 2 TO BECOME REDUNDANT. DRAIN TO BE EXTENDED TO NEW MH 4
NEW DRAIN TO MH. 3.
EXIST DRAIN BETWEEN MH 2 & 3 TO BE BLOCKED OFF.

ALL SURFACE WATER TO CONNECT TO EXISTING S.W DRAIN OR SOAKAWAY. - 4M MIN FROM BUILDING.


Client Mr D Chambers

Proposed 2 Storey Side Extension
Block Plan and Drainage Details


Date 16.7.07

Scale 1:100


200910183

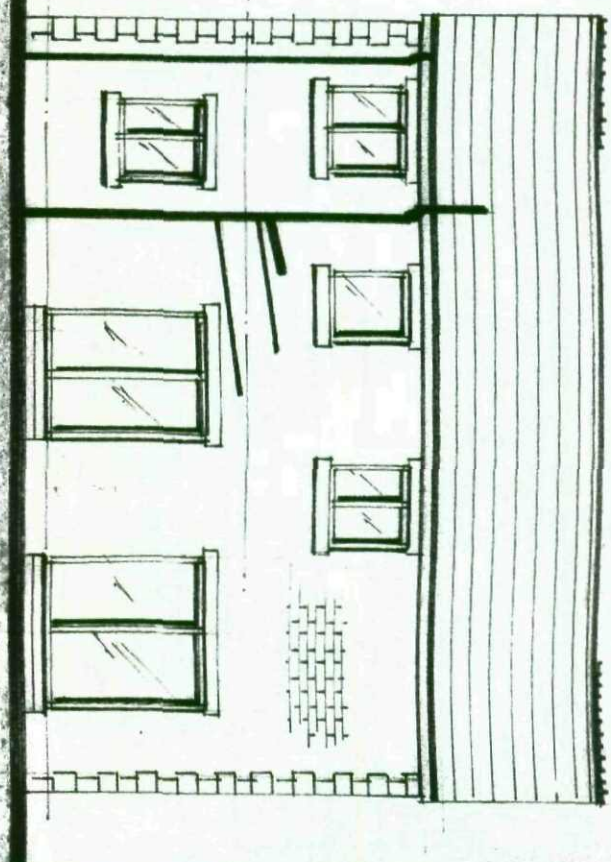

Existing Rear Elevation

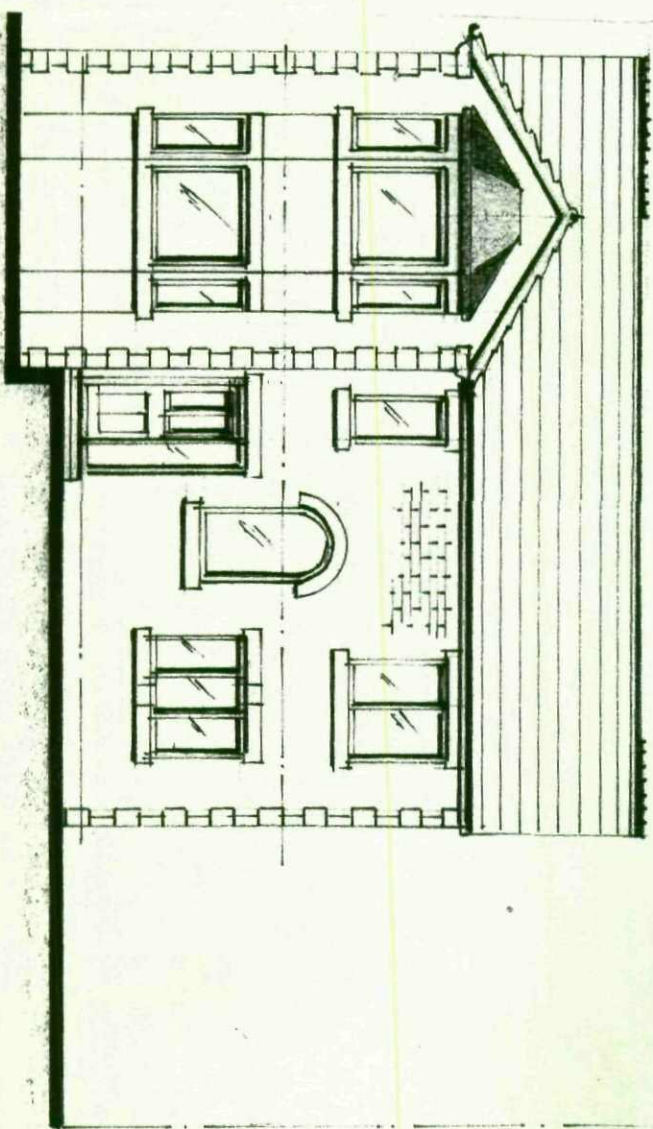

Existing Front Elevation

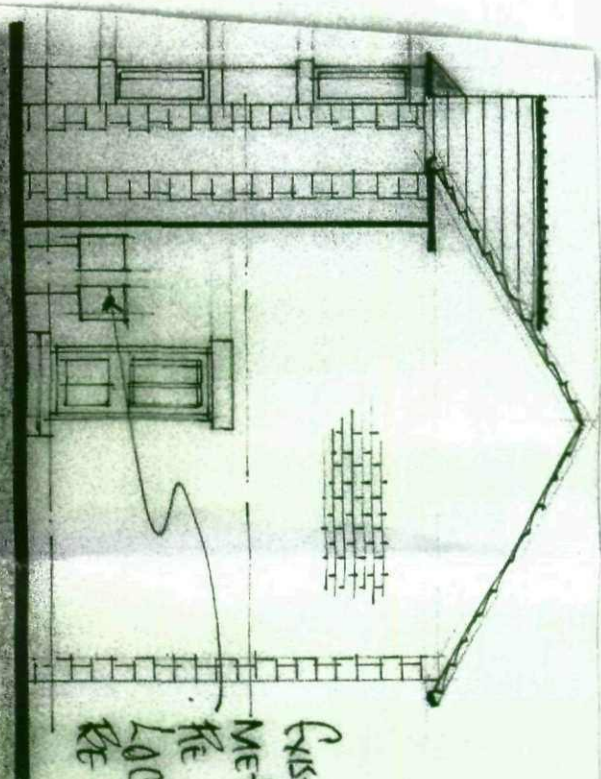

Existing Side Elevation On A

EXISTING SERVICES
METERS TO BE
RE SITED
LOCATION TO
BE AGREED.

17 A DARTON LANE

BARNSELEY

S75 5AH.

PROPOSED TWO STOREY EXTENSION.

EXISTING ELEVATIONS.

DRAWING NO DC 3/1. SCALE 1:100