

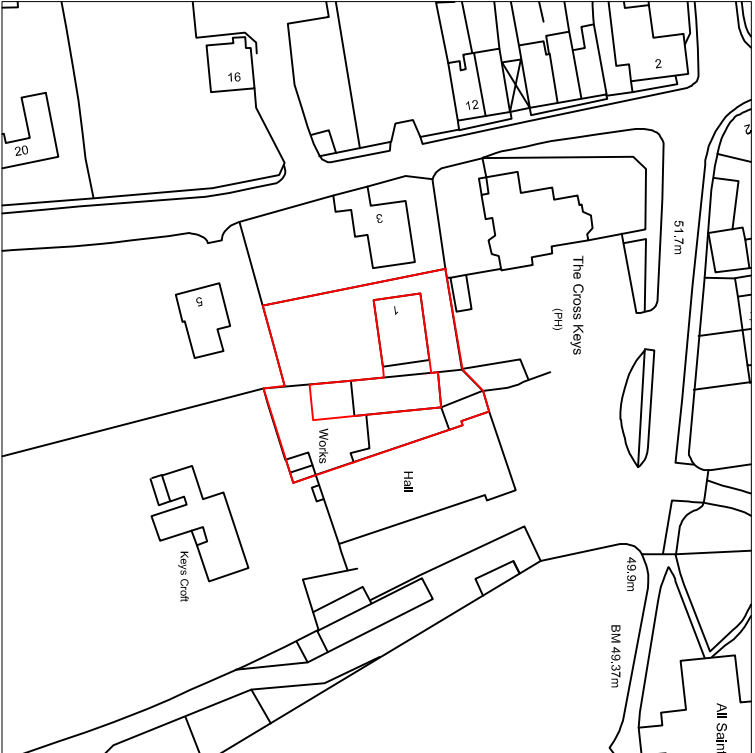


Drawing No.	Rev No.
MDL001 -001	

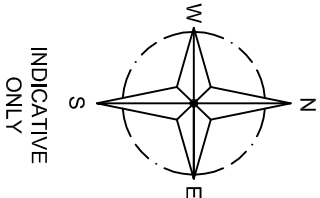

LOCATION PLAN
SCALE 1:1250 AT A3

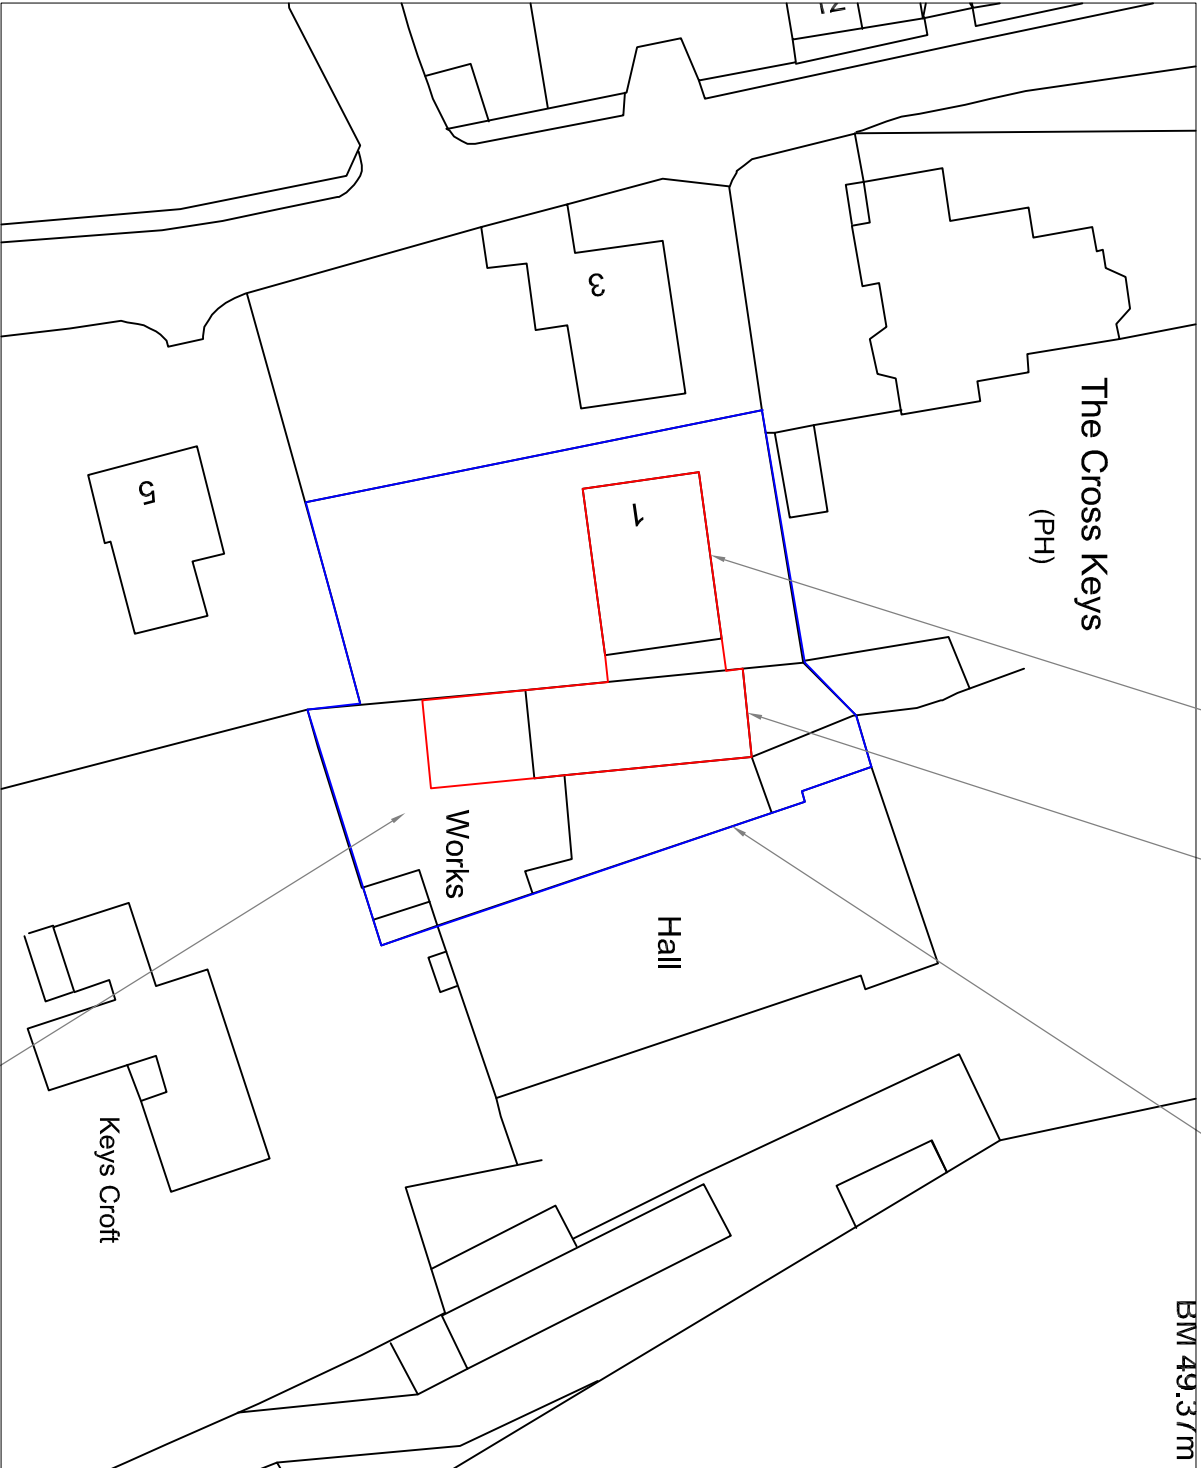

SITE PLAN
SCALE 1:500 AT A3

DO NOT SCALE: Contractor to check all dimensions and report any omissions or errors

NOTES

Rev	Description	By	CHK	App	Date
-----	-------------	----	-----	-----	------

JRB DESIGNS LTD
166 Churchfield Lane
Barton
Barnsley
S75 5EA
Tel: 01226 383542
Fax: 01226 380078
Mob: 07970 541192
Email: join@jrbdesigns.co.uk

This drawing is copyright. © Jrbdesigns Ltd.

Client
MR D LEAKE

Drawing Title

SITE PLANS

Address

**1 VICAR ROAD
DARFIELD
BARNSLEY
S73 9JZ**

Project Title:

**CONVERSION OF OUT BUILDING
TO ANNEX, GARAGE & SHOP**

Purpose of Issue:

PLANNING

Drawing Status

FIRST ISSUE

Scale at A3	Drawn By	Date	
AS SHOWN	JRB	07/05/2008	
Checked By	Date	Approved By	Date
DL	07/05/2008	DL	07/05/2008
Project No.	Drawing No.	Revision	
MDL001	001	-	

APPROVAL ☒ INFORMATION ☐ TENDER ☐ CONTRACT ☐ CONSTRUCTION ☐