




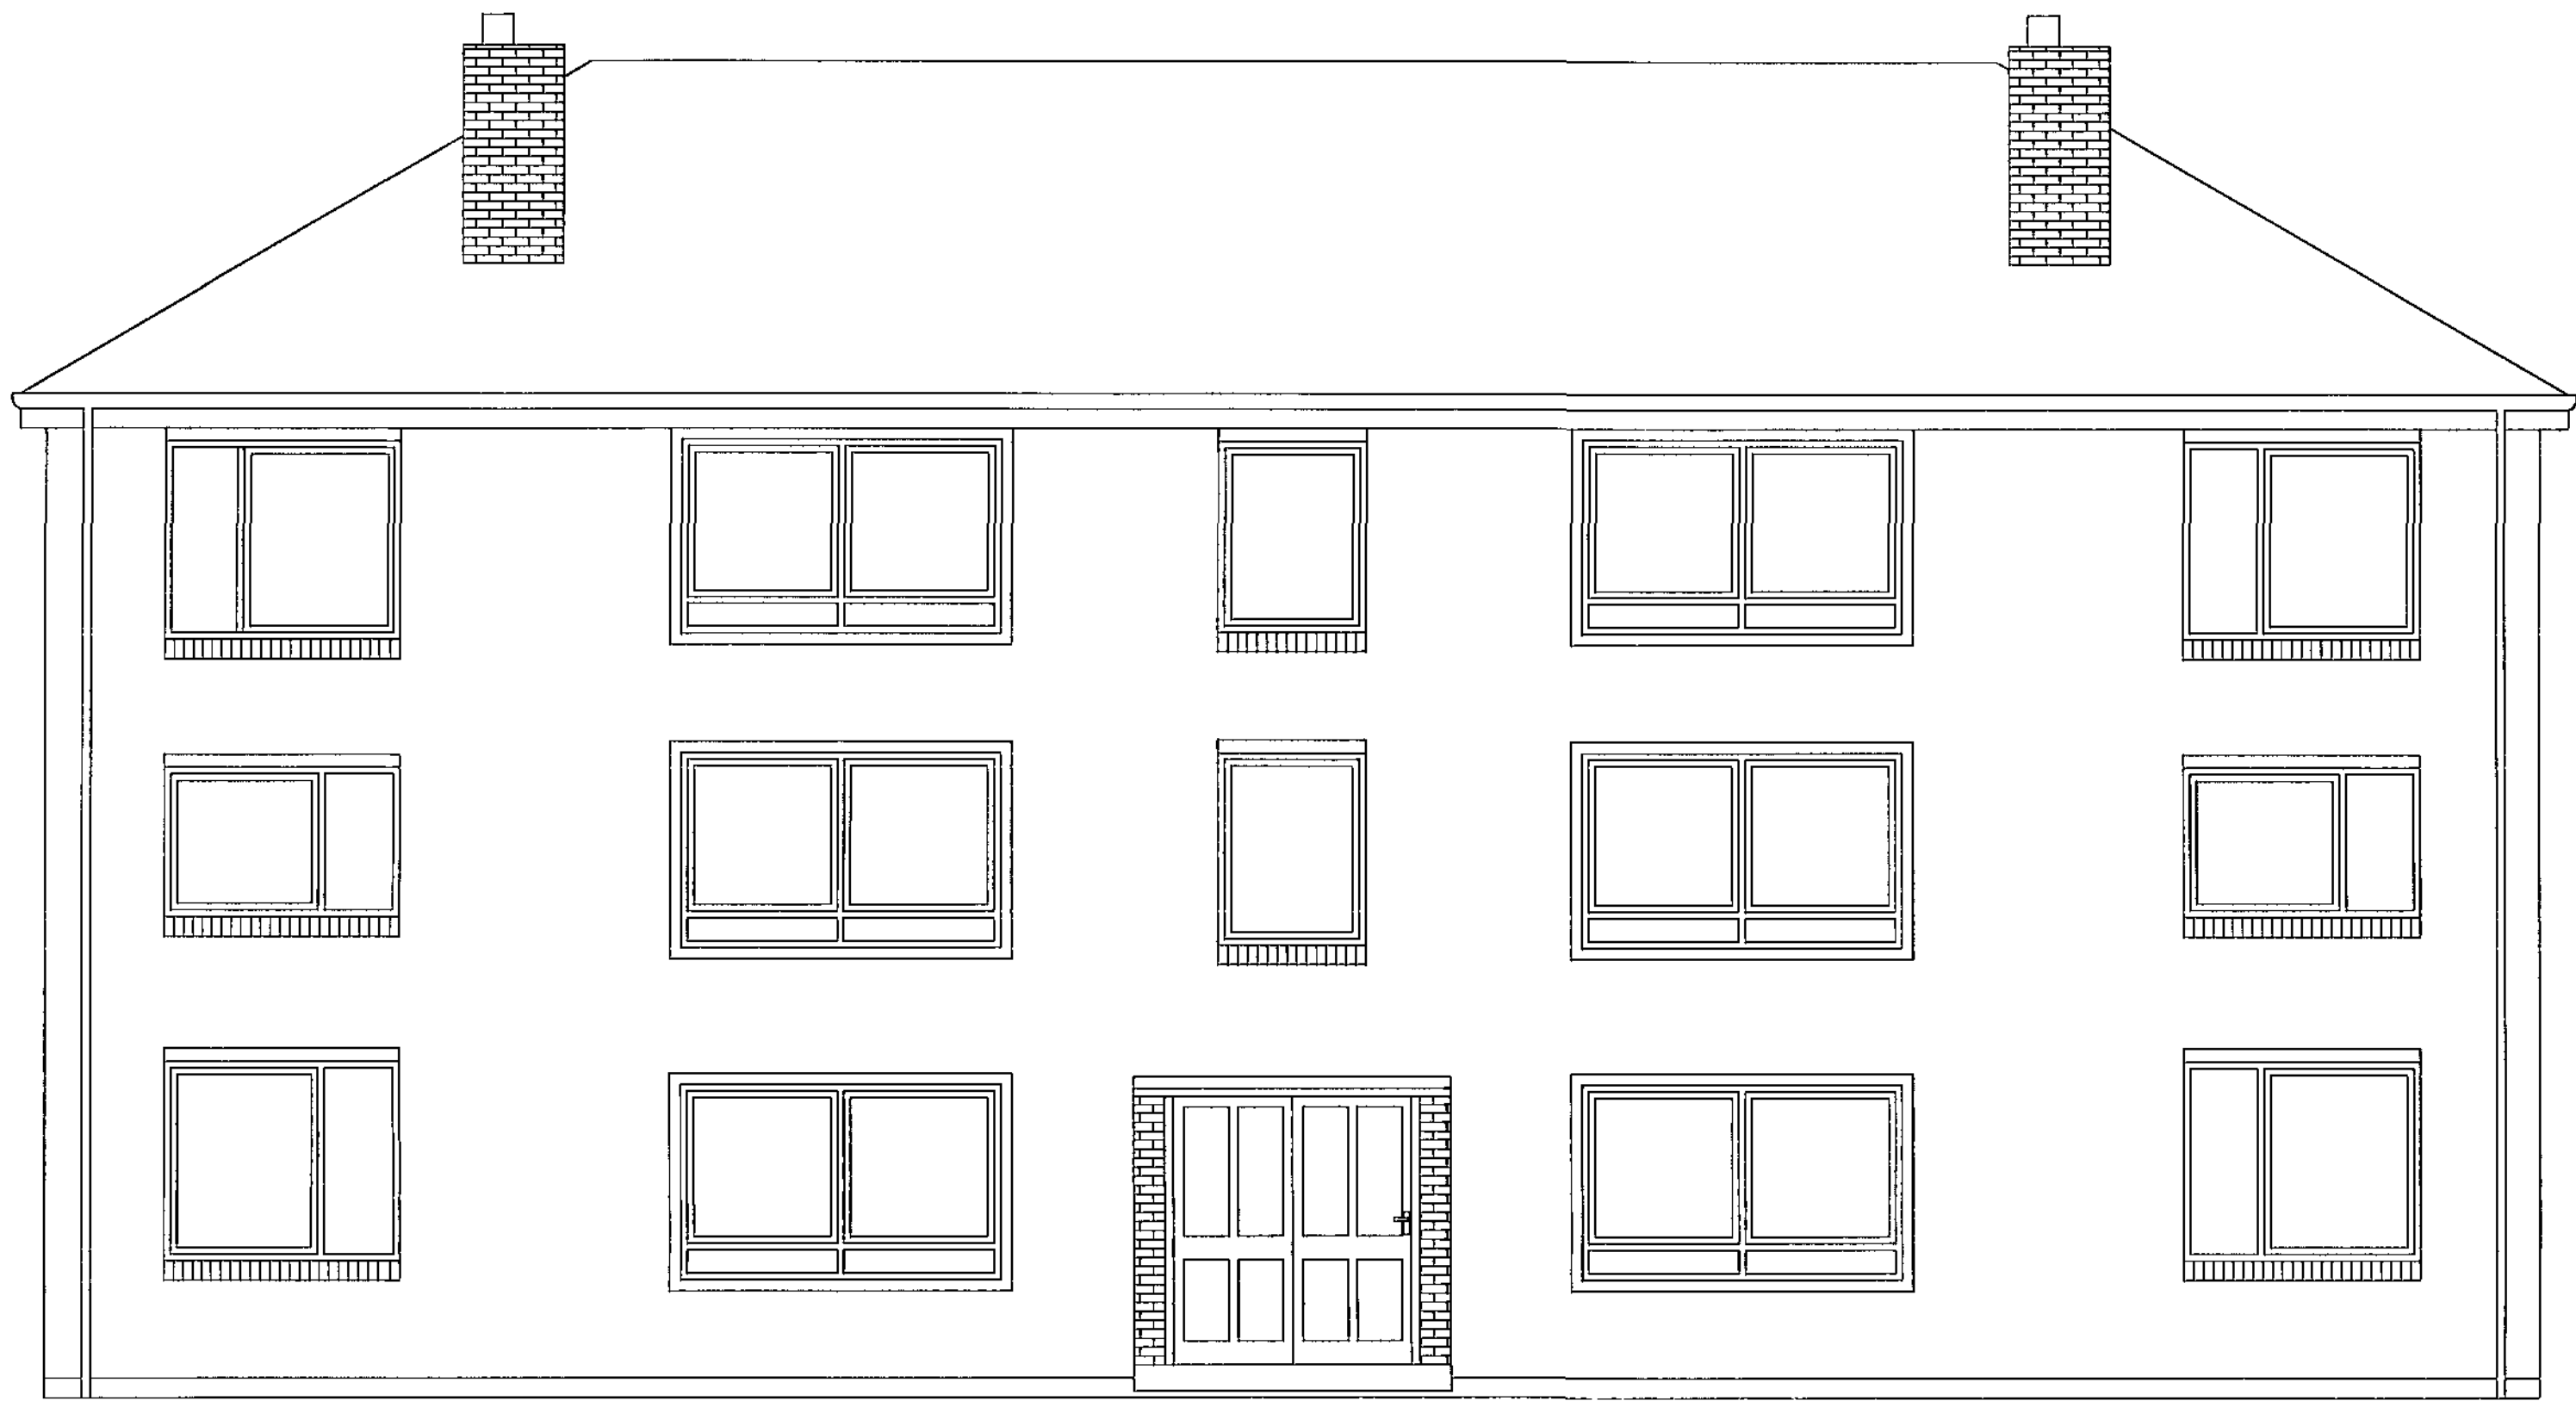

SOUTH ELEVATION - Scale 1:50

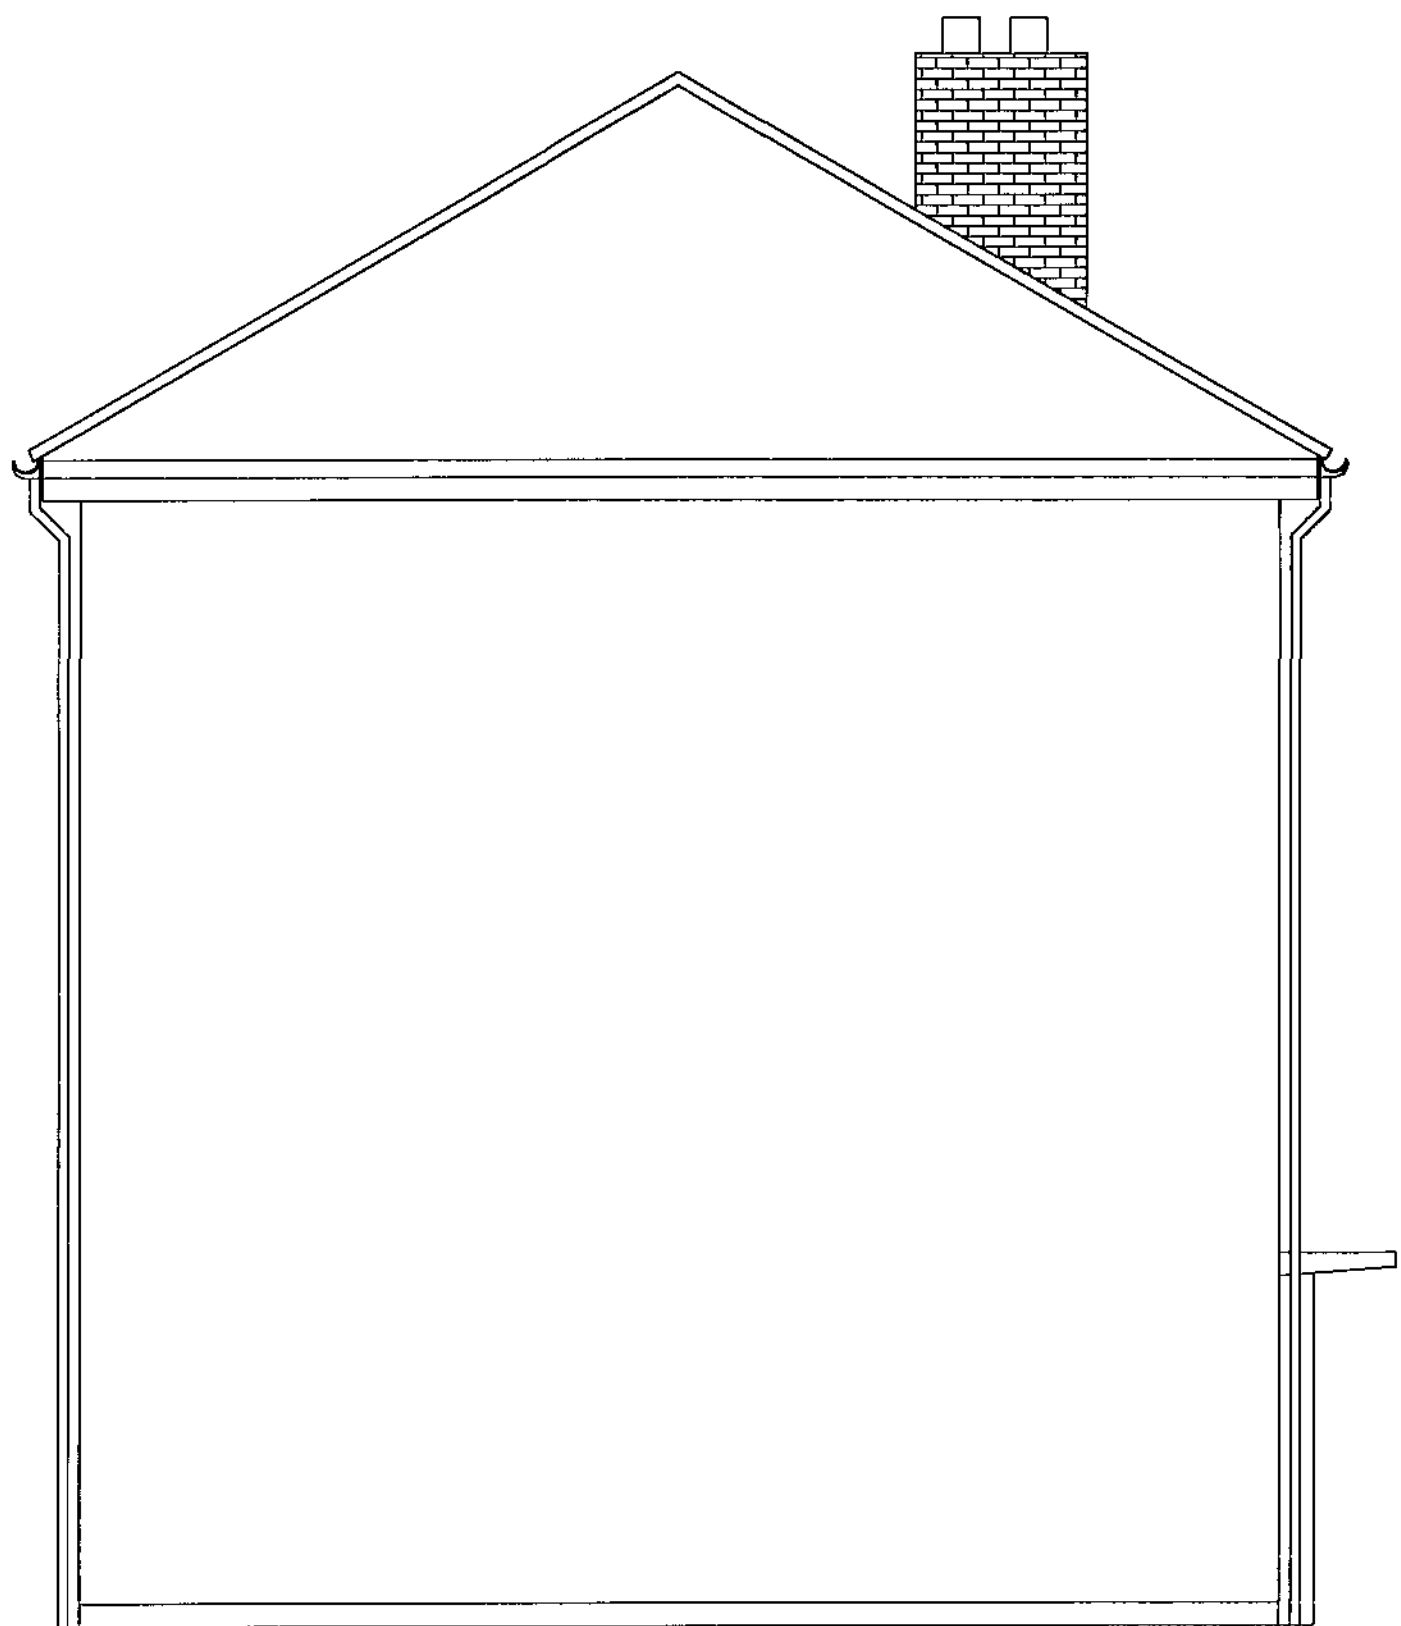


WEST ELEVATION - Scale 1:50

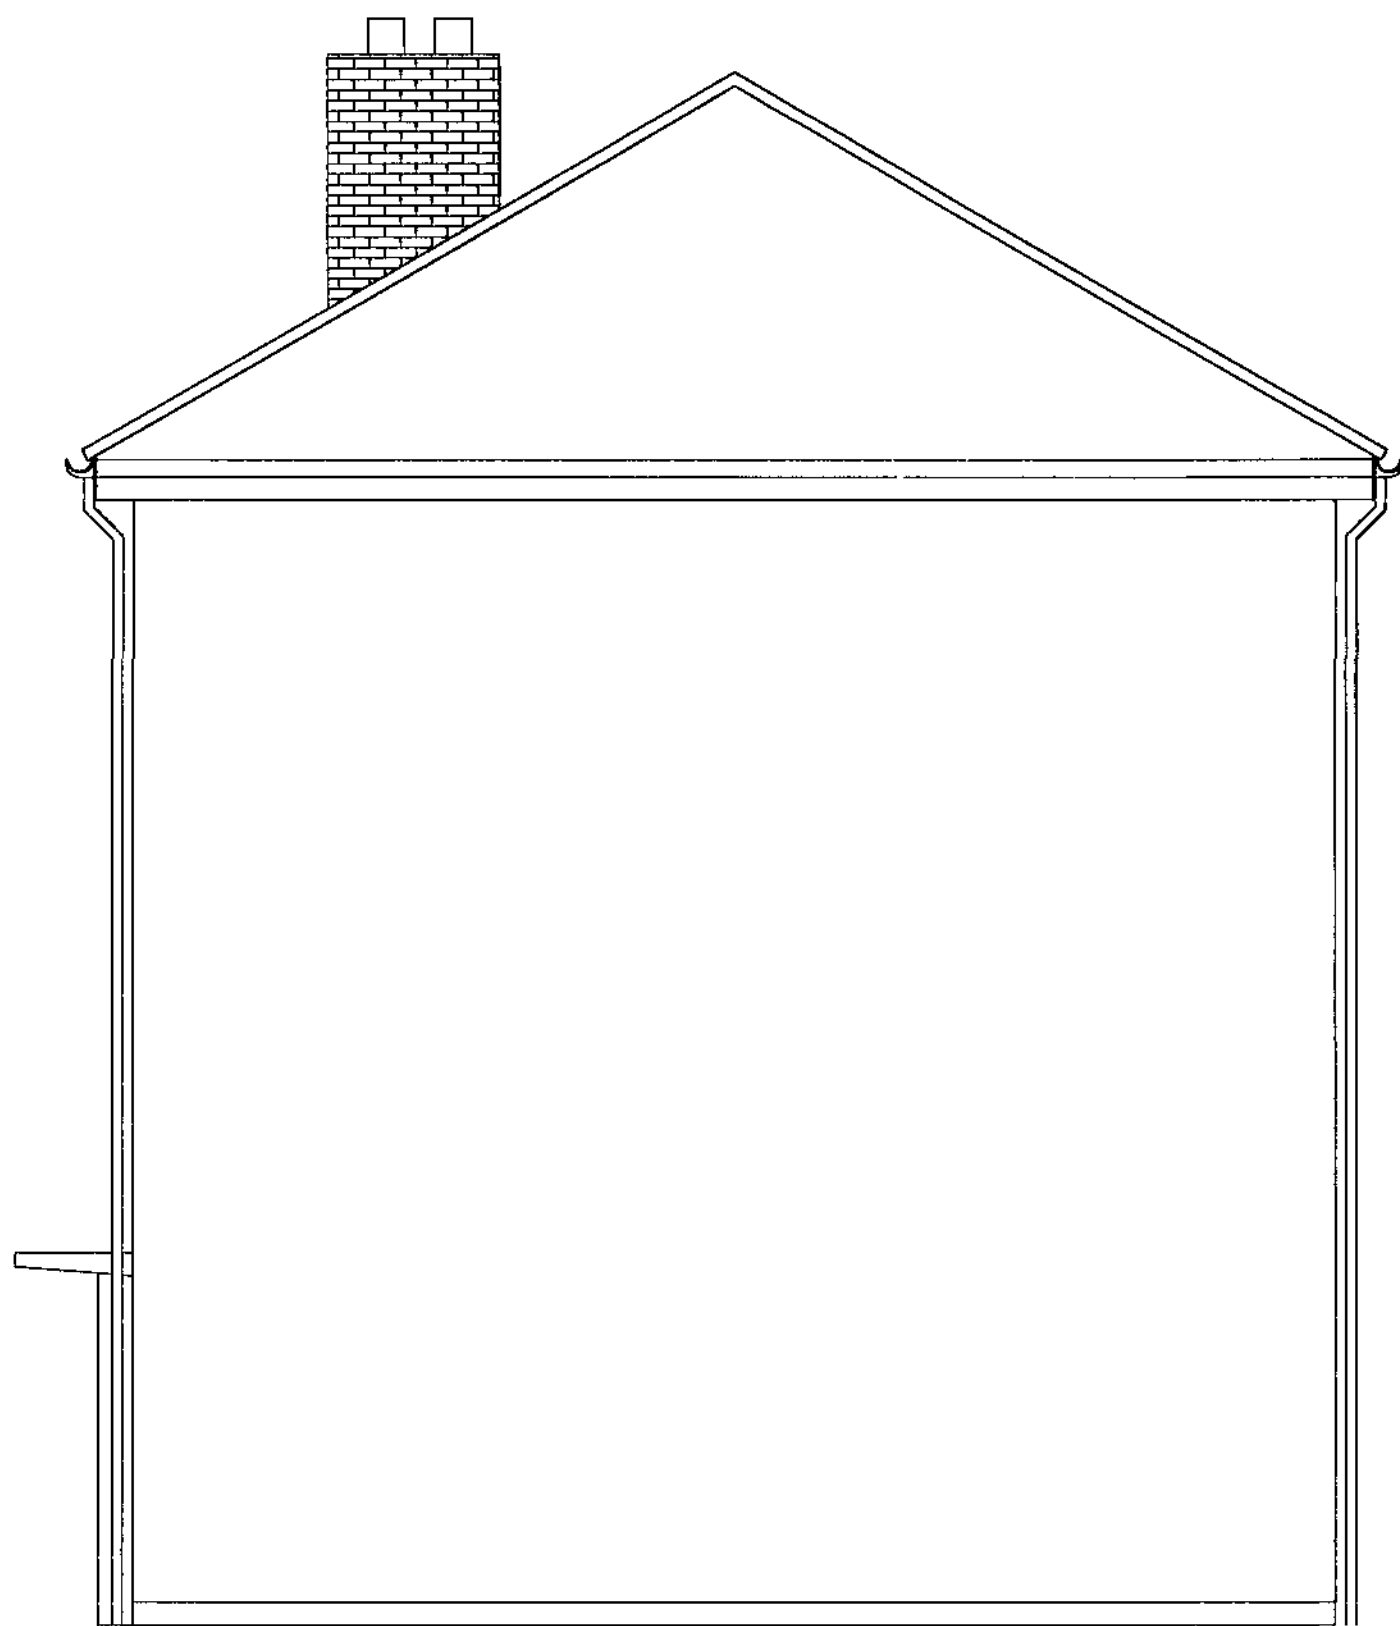


EAST ELEVATION - Scale 1:50


REV	DATE	DESCRIPTION
The contractor is to comply in all respects with the current Building Regulations and is to check all the dimensions and levels. Do not scale from the drawings, use written dimensions. To be read in conjunction with Pre-Tender Health & Safety Plan / Preliminary Section (Section A34 etc). Ordnance Survey mapping reproduced by permission of HMDC & Controller of HM Stationery Office Crown Copyright. HMDC OS license No L407606		
		NPS NORTH EAST LTD NAVIGATION HOUSE WHISTLER DRIVE, CASTLEFORD WEST YORKSHIRE, WF10 5HX TEL: 01977 633300 FAX: 01977 633301 EMAIL: enquiries@nps-ne.co.uk
Head Office: Lincolnshire House, 15 Central Avenue, G. Andrews Business Park, Aldershot, Wiltshire, Tel: 01480 784333 Fax: 01480 718091 Other Office locations can be found on website: www.nps.co.uk		
PROJECT Photo Voltaic Scheme to Various Properties		CLIENT Barneslai Homes
SUBJECT 188 - 198 Barnsley Road Barnsley Elevations Existing		CAD FILE REF DATE SCALE August 2011 1:50@A1
REV DRAWN G Melling		CHECKED
PROJECT NR AG10.113 03		DRAWING NR

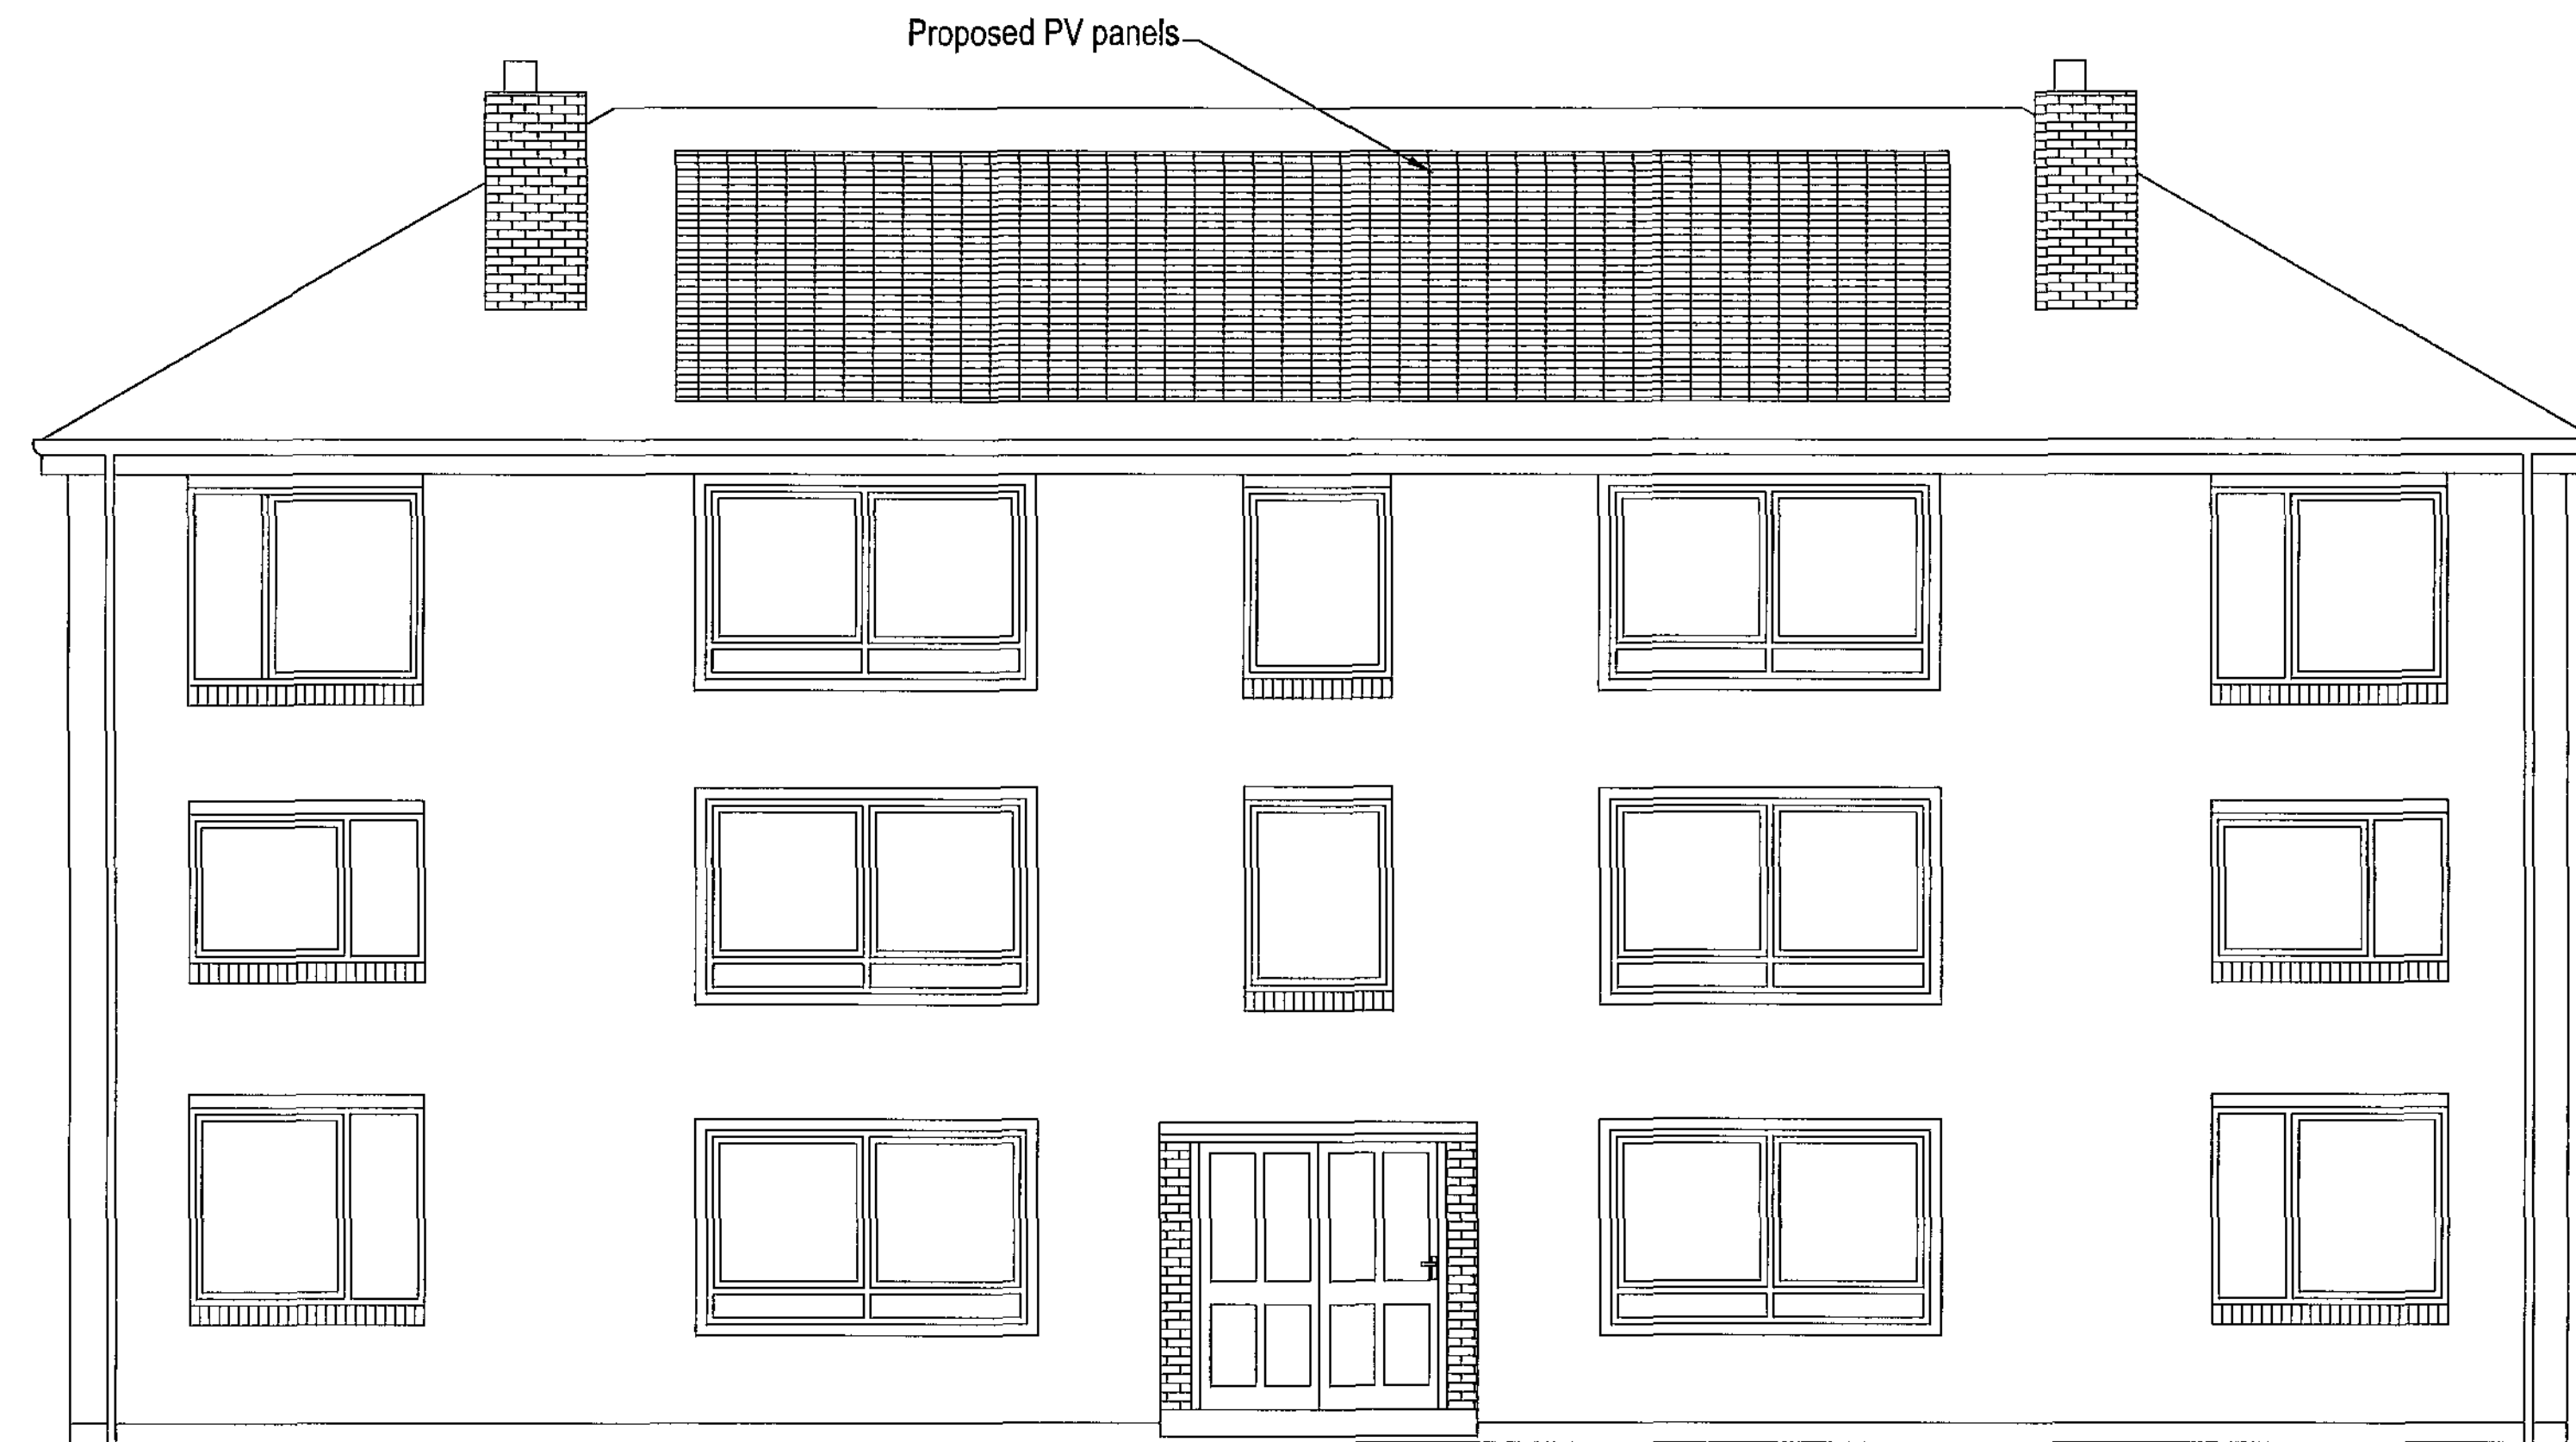

SOUTH ELEVATION - Scale 1:50

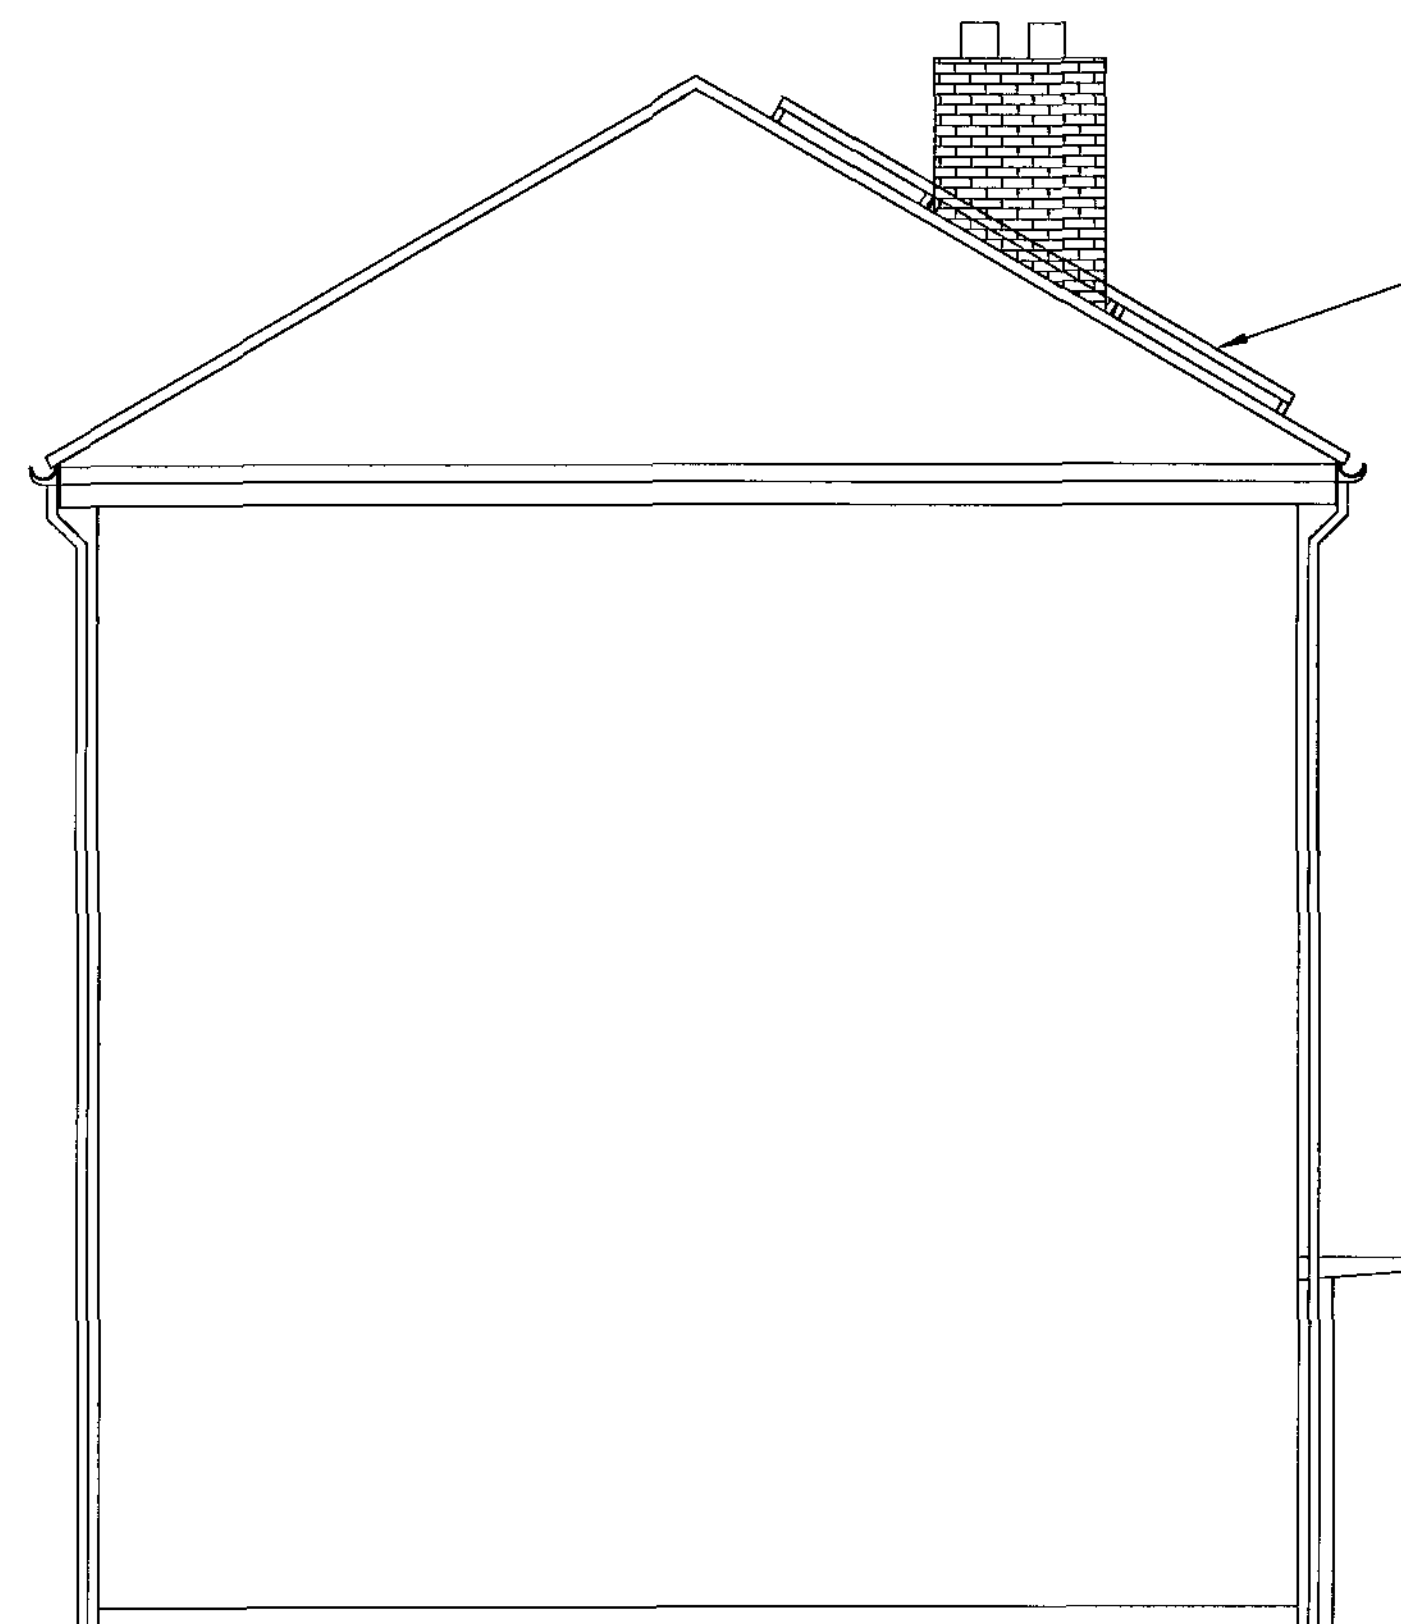


WEST ELEVATION - Scale 1:50

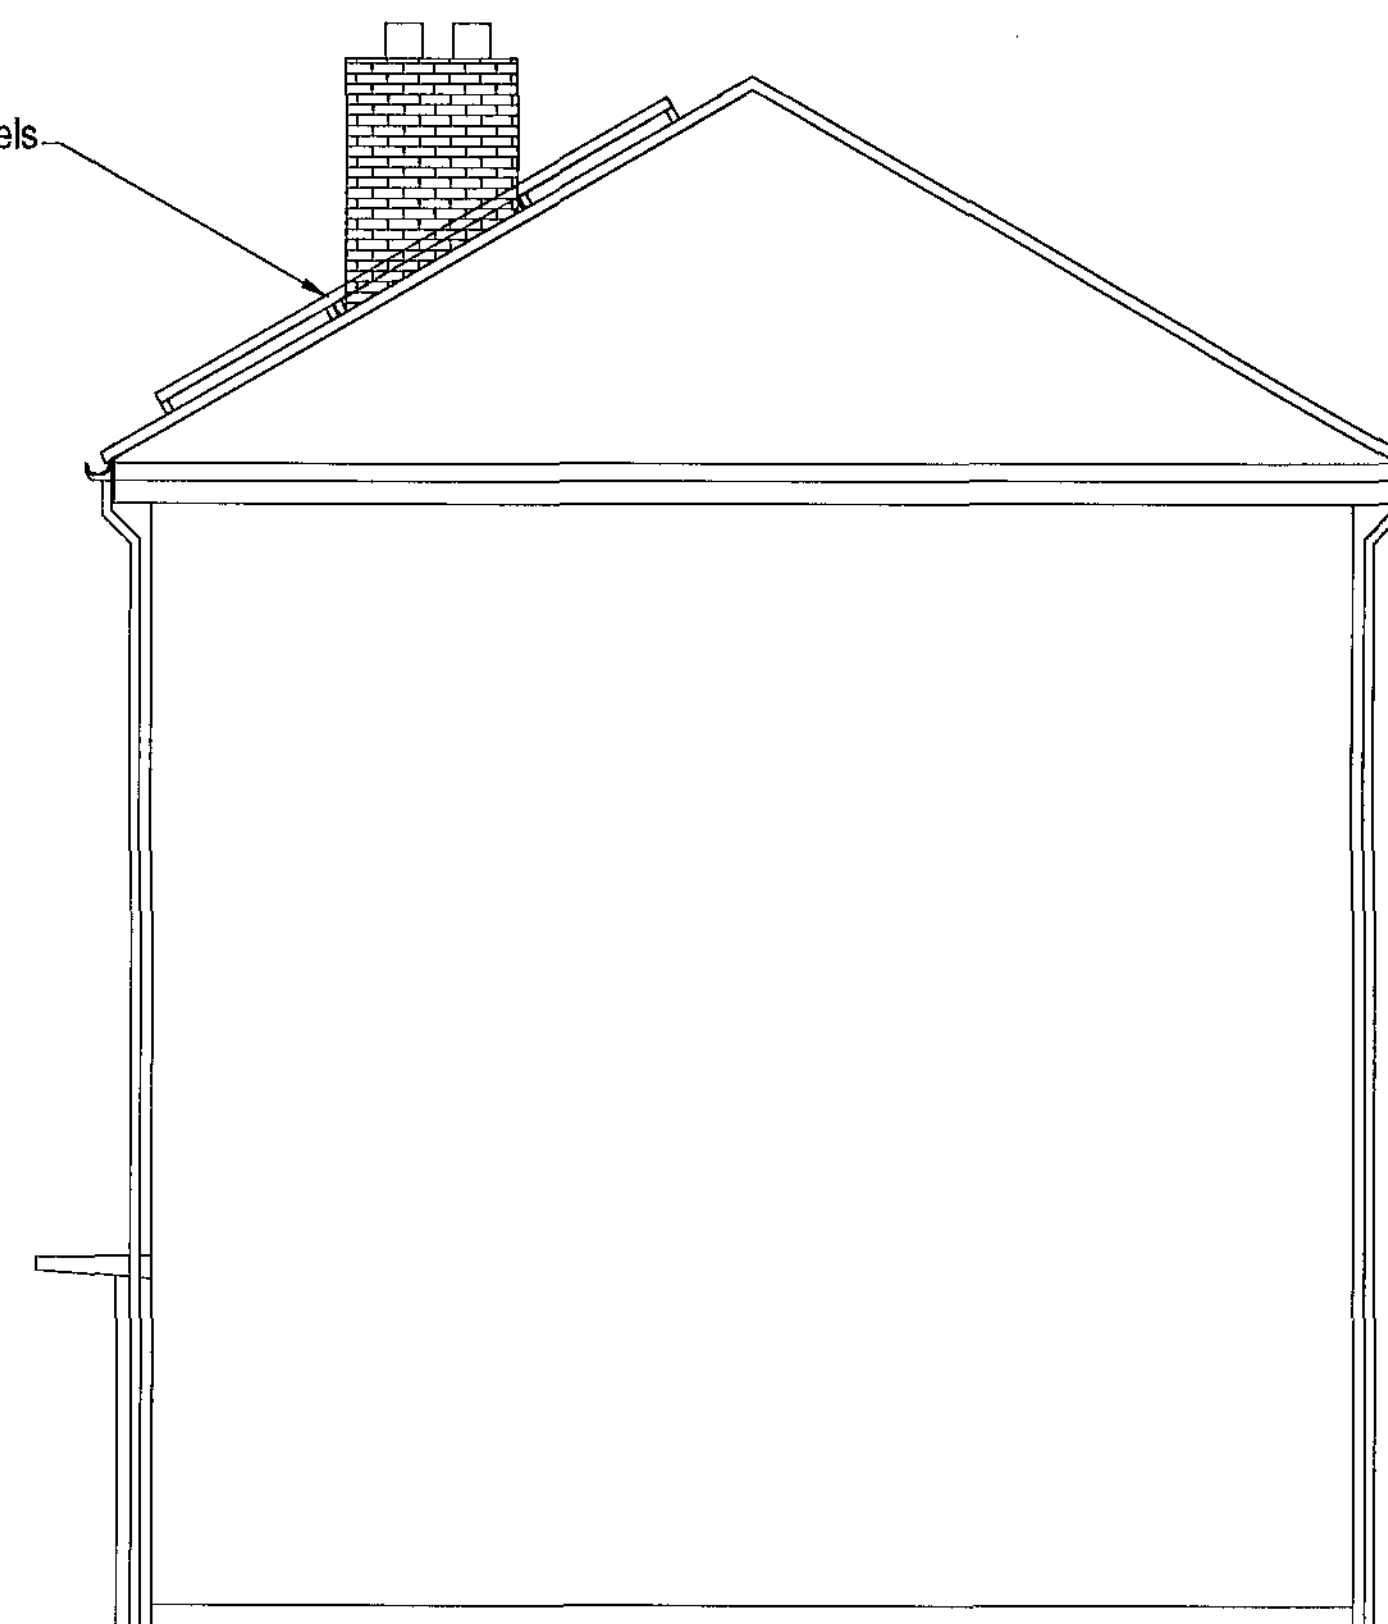


EAST ELEVATION - Scale 1:50

REV	DATE	DESCRIPTION
The contractor is to comply in all respects with the current Building Regulations and is to check all site dimensions and levels. Do not scale from the drawing, use written dimensions. To be read in conjunction with Pre-Tender Health & Safety Plan / Preliminary Section (Section A34 etc). Ordnance Survey mapping reproduced by permission of HMDC & Controller of HM Stationery Office Crown Copyright. HMDC OS license No LA070408		
		NPS NORTH EAST LTD NAVIGATION HOUSE WHETLER DRIVE, CASTLEFORD WEST YORKSHIRE, WF16 5HX TEL: 01937 626306 FAX: 01937 626301 EMAIL: enquiries@nps-ne.co.uk
Legal Office: Lancaster House, 76 Central Avenue, St Andrews Business Park, Letchworth, Herts SG8 1SR Tel: 01455 750007 Fax: 01455 750081 Other Office locations can be found on website: www.nps.co.uk		
PROJECT Photo Voltaic Scheme to Various Properties		CLIENT Berneslai Homes
SUBJECT 188 - 198 Barnsley Road Barnsley Elevations - Proposed		DATE August 2011 SCALE 1:50@A1
REV G Melling		CHECKED
PROJECT NR AG10.113 04		DRAWING NR

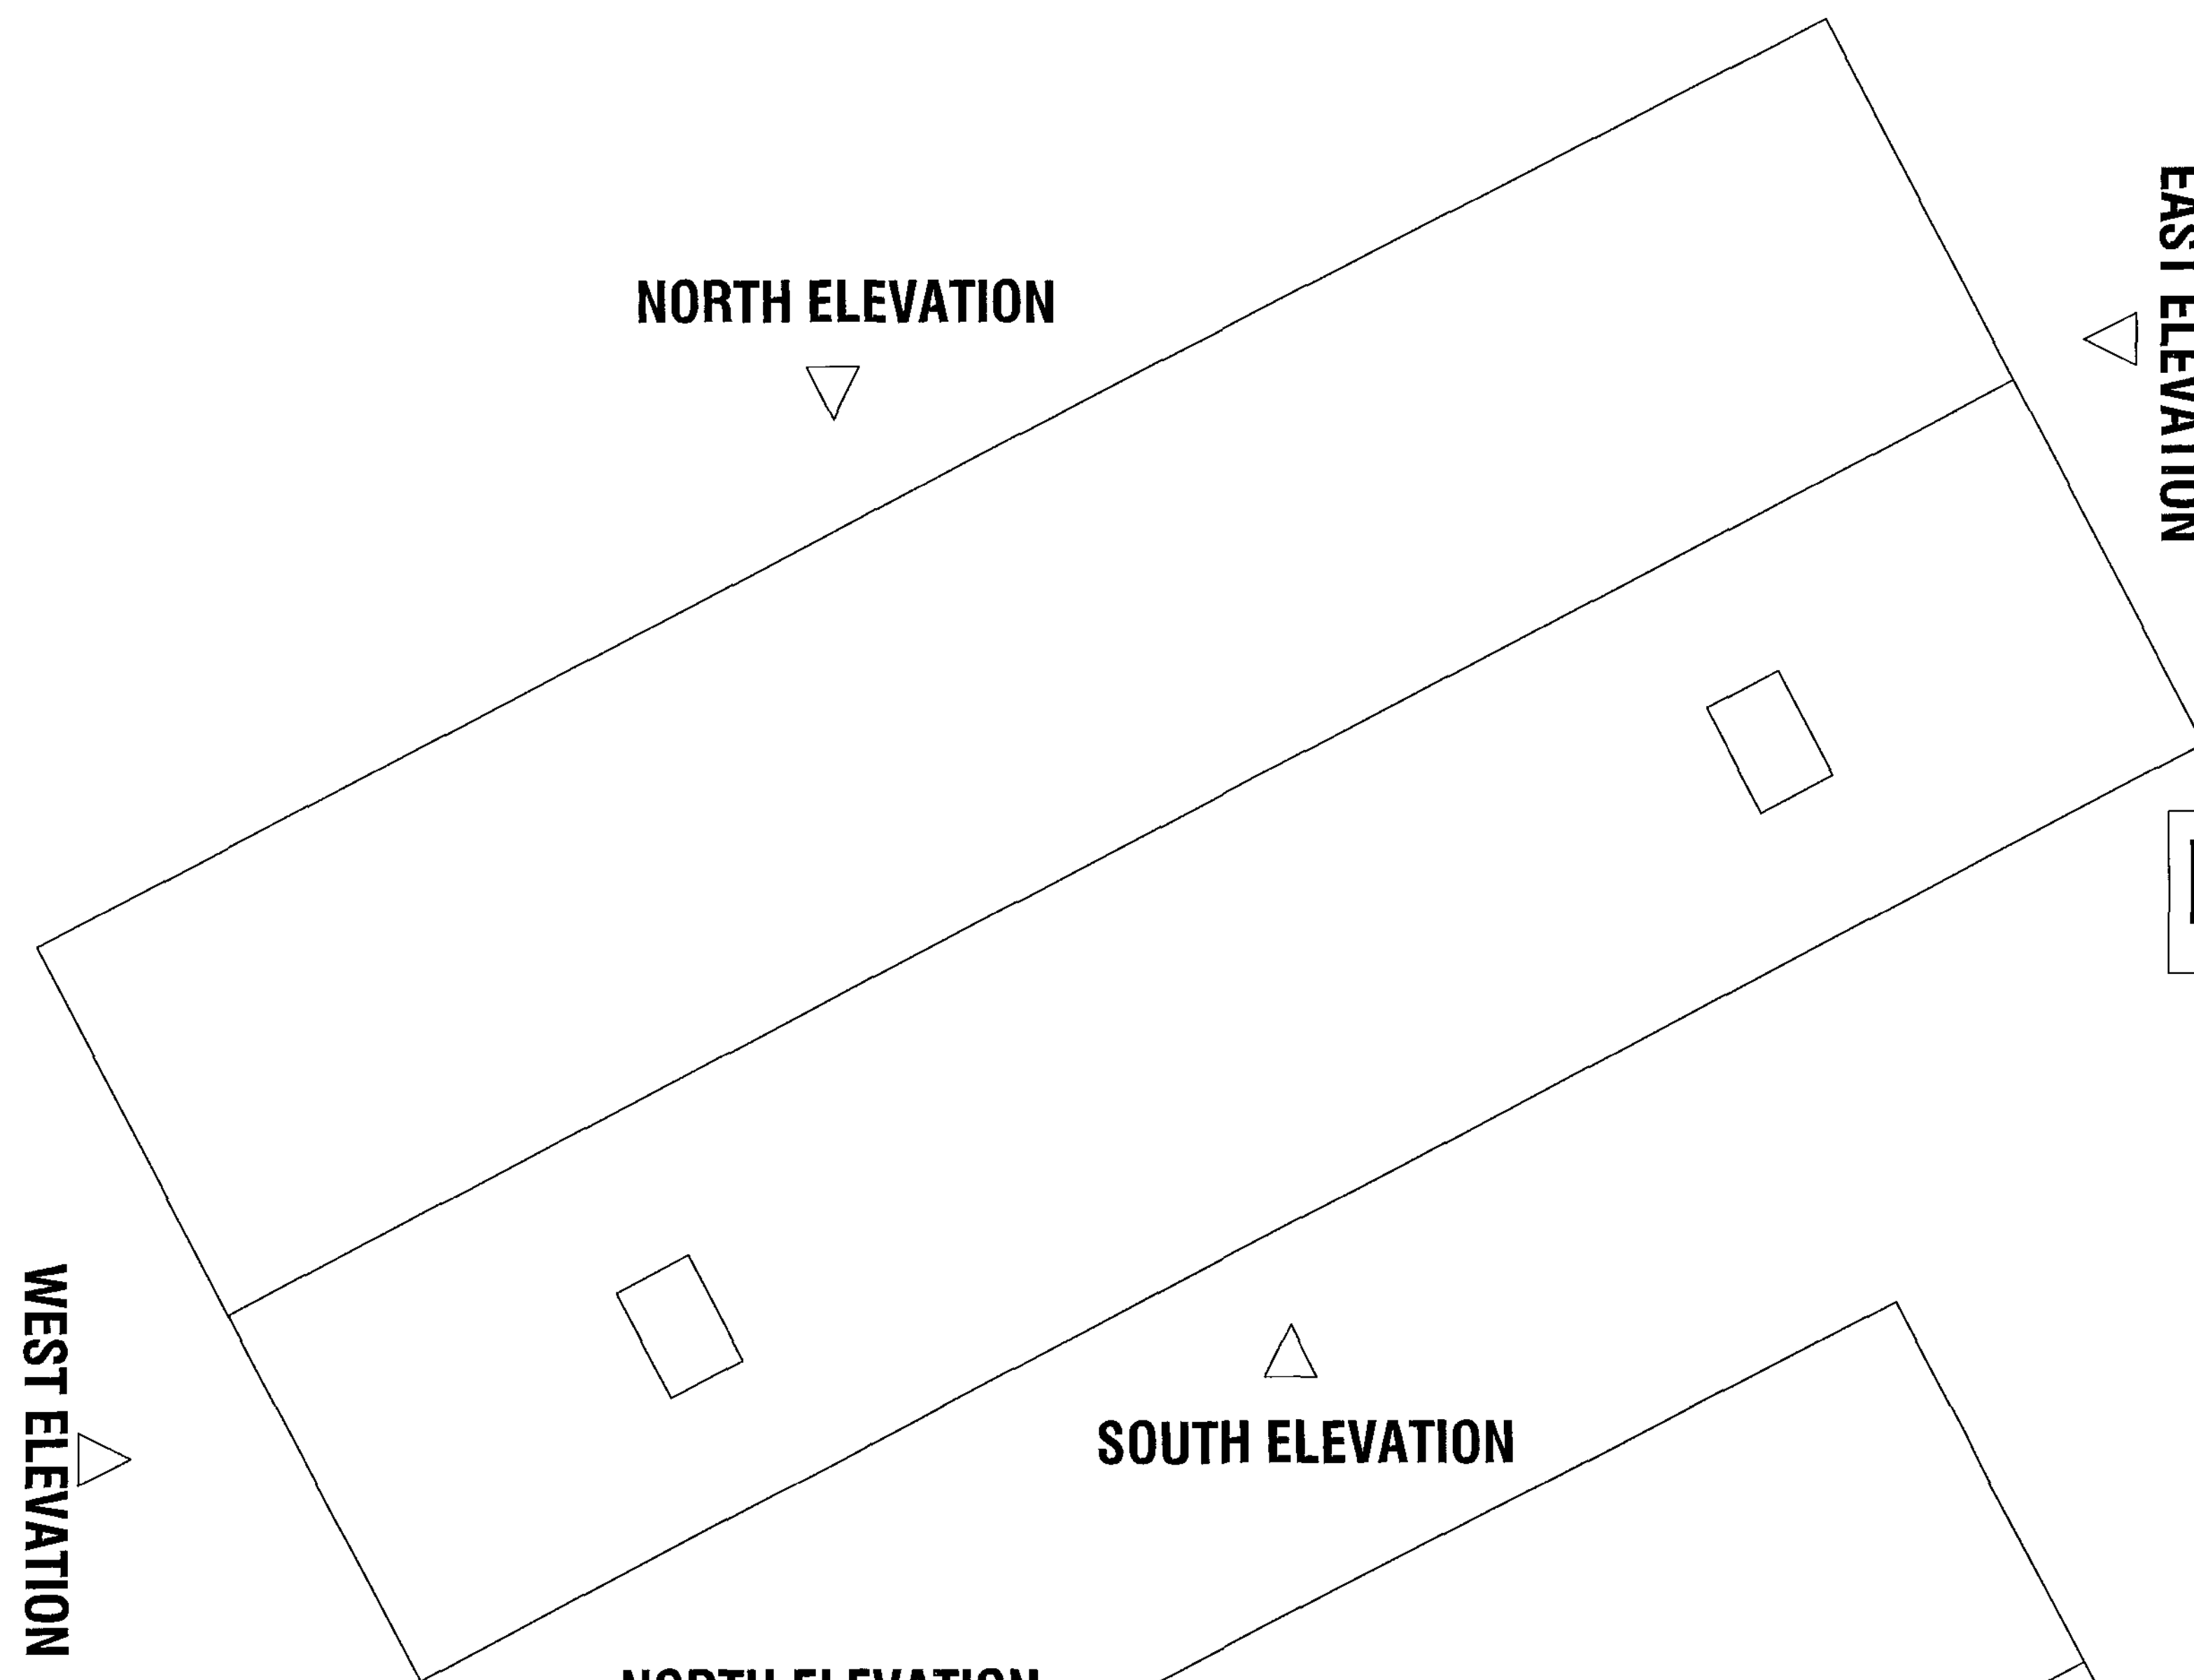

ROOF PLAN EXISTING - Scale 1:50

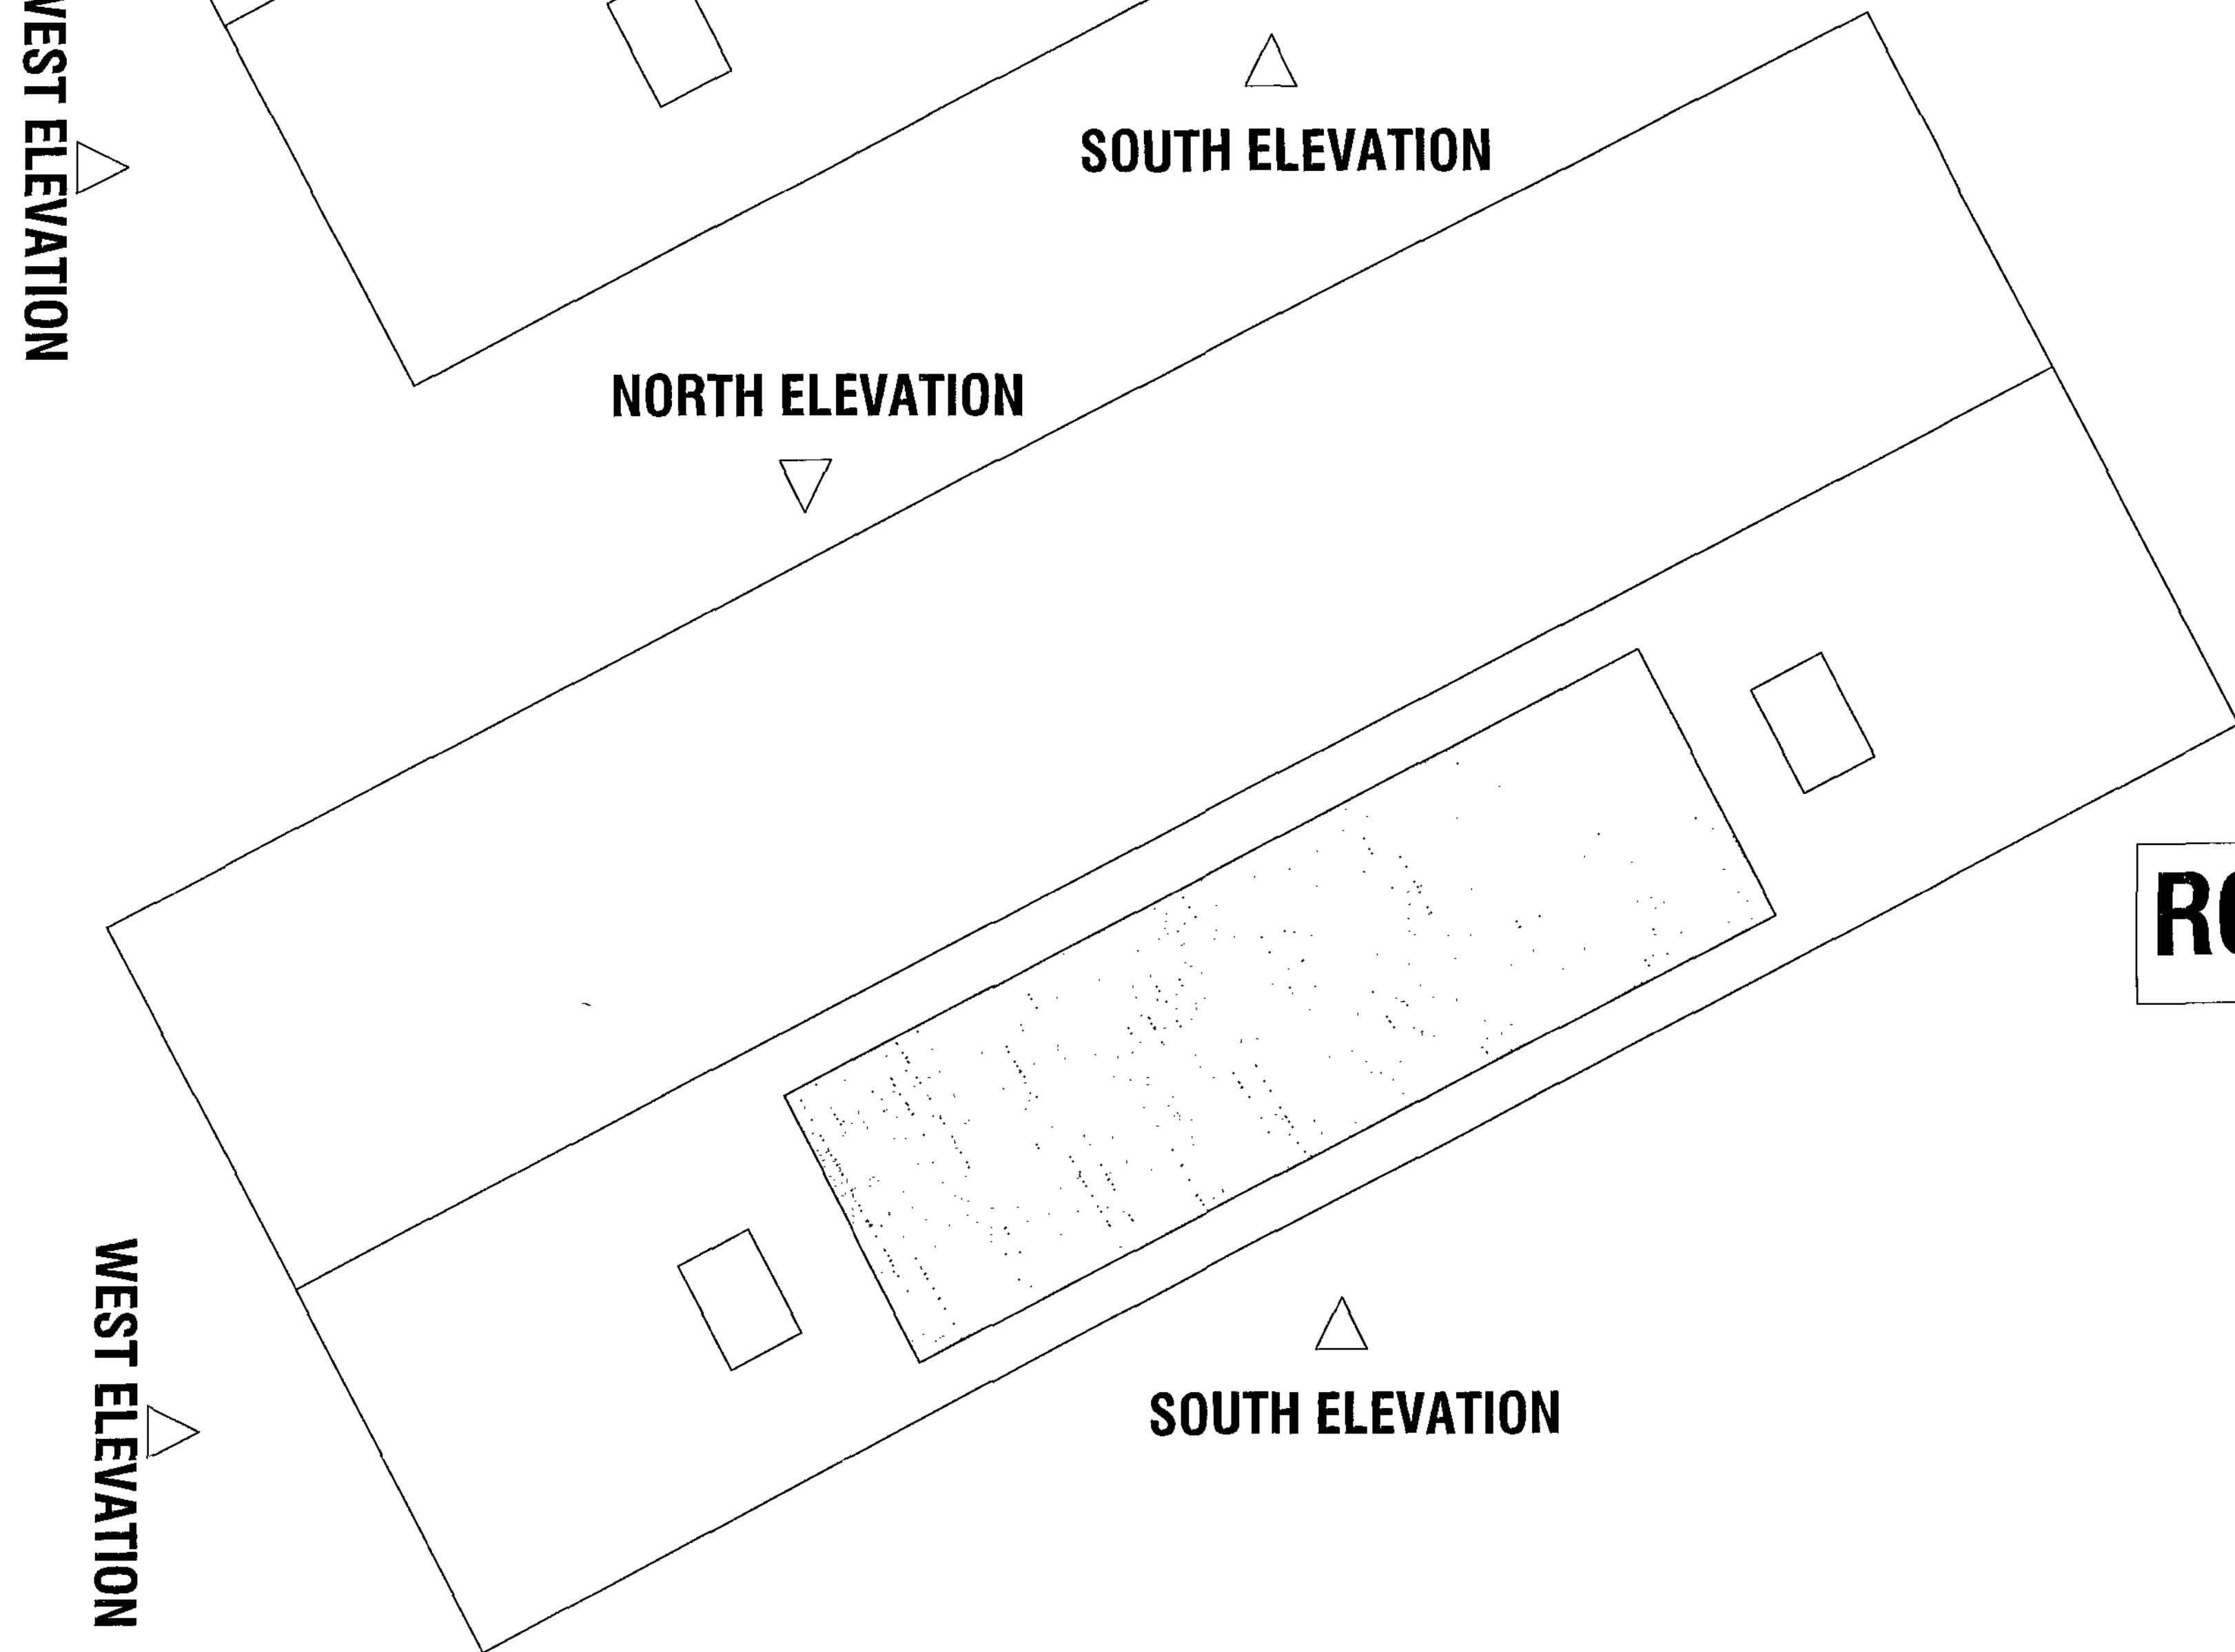

ROOF PLAN PROPOSED - Scale 1:50

REV	DATE	DESCRIPTION
The contractor is to comply in all respects with the current Building Regulations and is to check all site dimensions and levels. Do not scale from the drawing. Use written dimensions. To be read in conjunction with Pre-Tender Health & Safety Plan / Preliminary Section (Section A34 enq). Ordnance Survey mapping reproduced by permission of WMDC & Controller of HM Stationery Office Crown Copyright. WMDC OS license No LA070406		
 NPS NORTH EAST LTD NAVIGATION HOUSE WHETLER DRIVE, CASTLEFORD WEST YORKSHIRE, WF16 6HX TEL: 01937 633000 FAX: 01937 633001 EMAIL: enquiries@nps-ne.co.uk Head Office: Lancaster House, 16 Central Avenue, St Andrews Business Park, Barnsley, S70 6PP Tel: 01937 700000 Fax: 01937 700001 Other Office locations can be found on website: www.nps.co.uk		
PROJECT Photo Voltaic Scheme to Various Properties		CLIENT Berneslai Homes
SUBJECT 188 - 198 Barnsley Road Barnsley Roof Plan		DATE August 2011 SCALE 1:50@A1
REV		DRAWN G Melling
PROJECT NR AG10.113		CHECKED DRAWING NR 05