




0m 2m 4m 6m 8m 10m
VISUAL SCALE 1:100 @ A1

Do not scale from this drawing.
The contractor is to check all dimensions on site and report any discrepancies to the designer.
All rights described in chapter IV of the copyright, designs and patents act 1988 have been generally asserted.

Notes

1 Principal Elevation

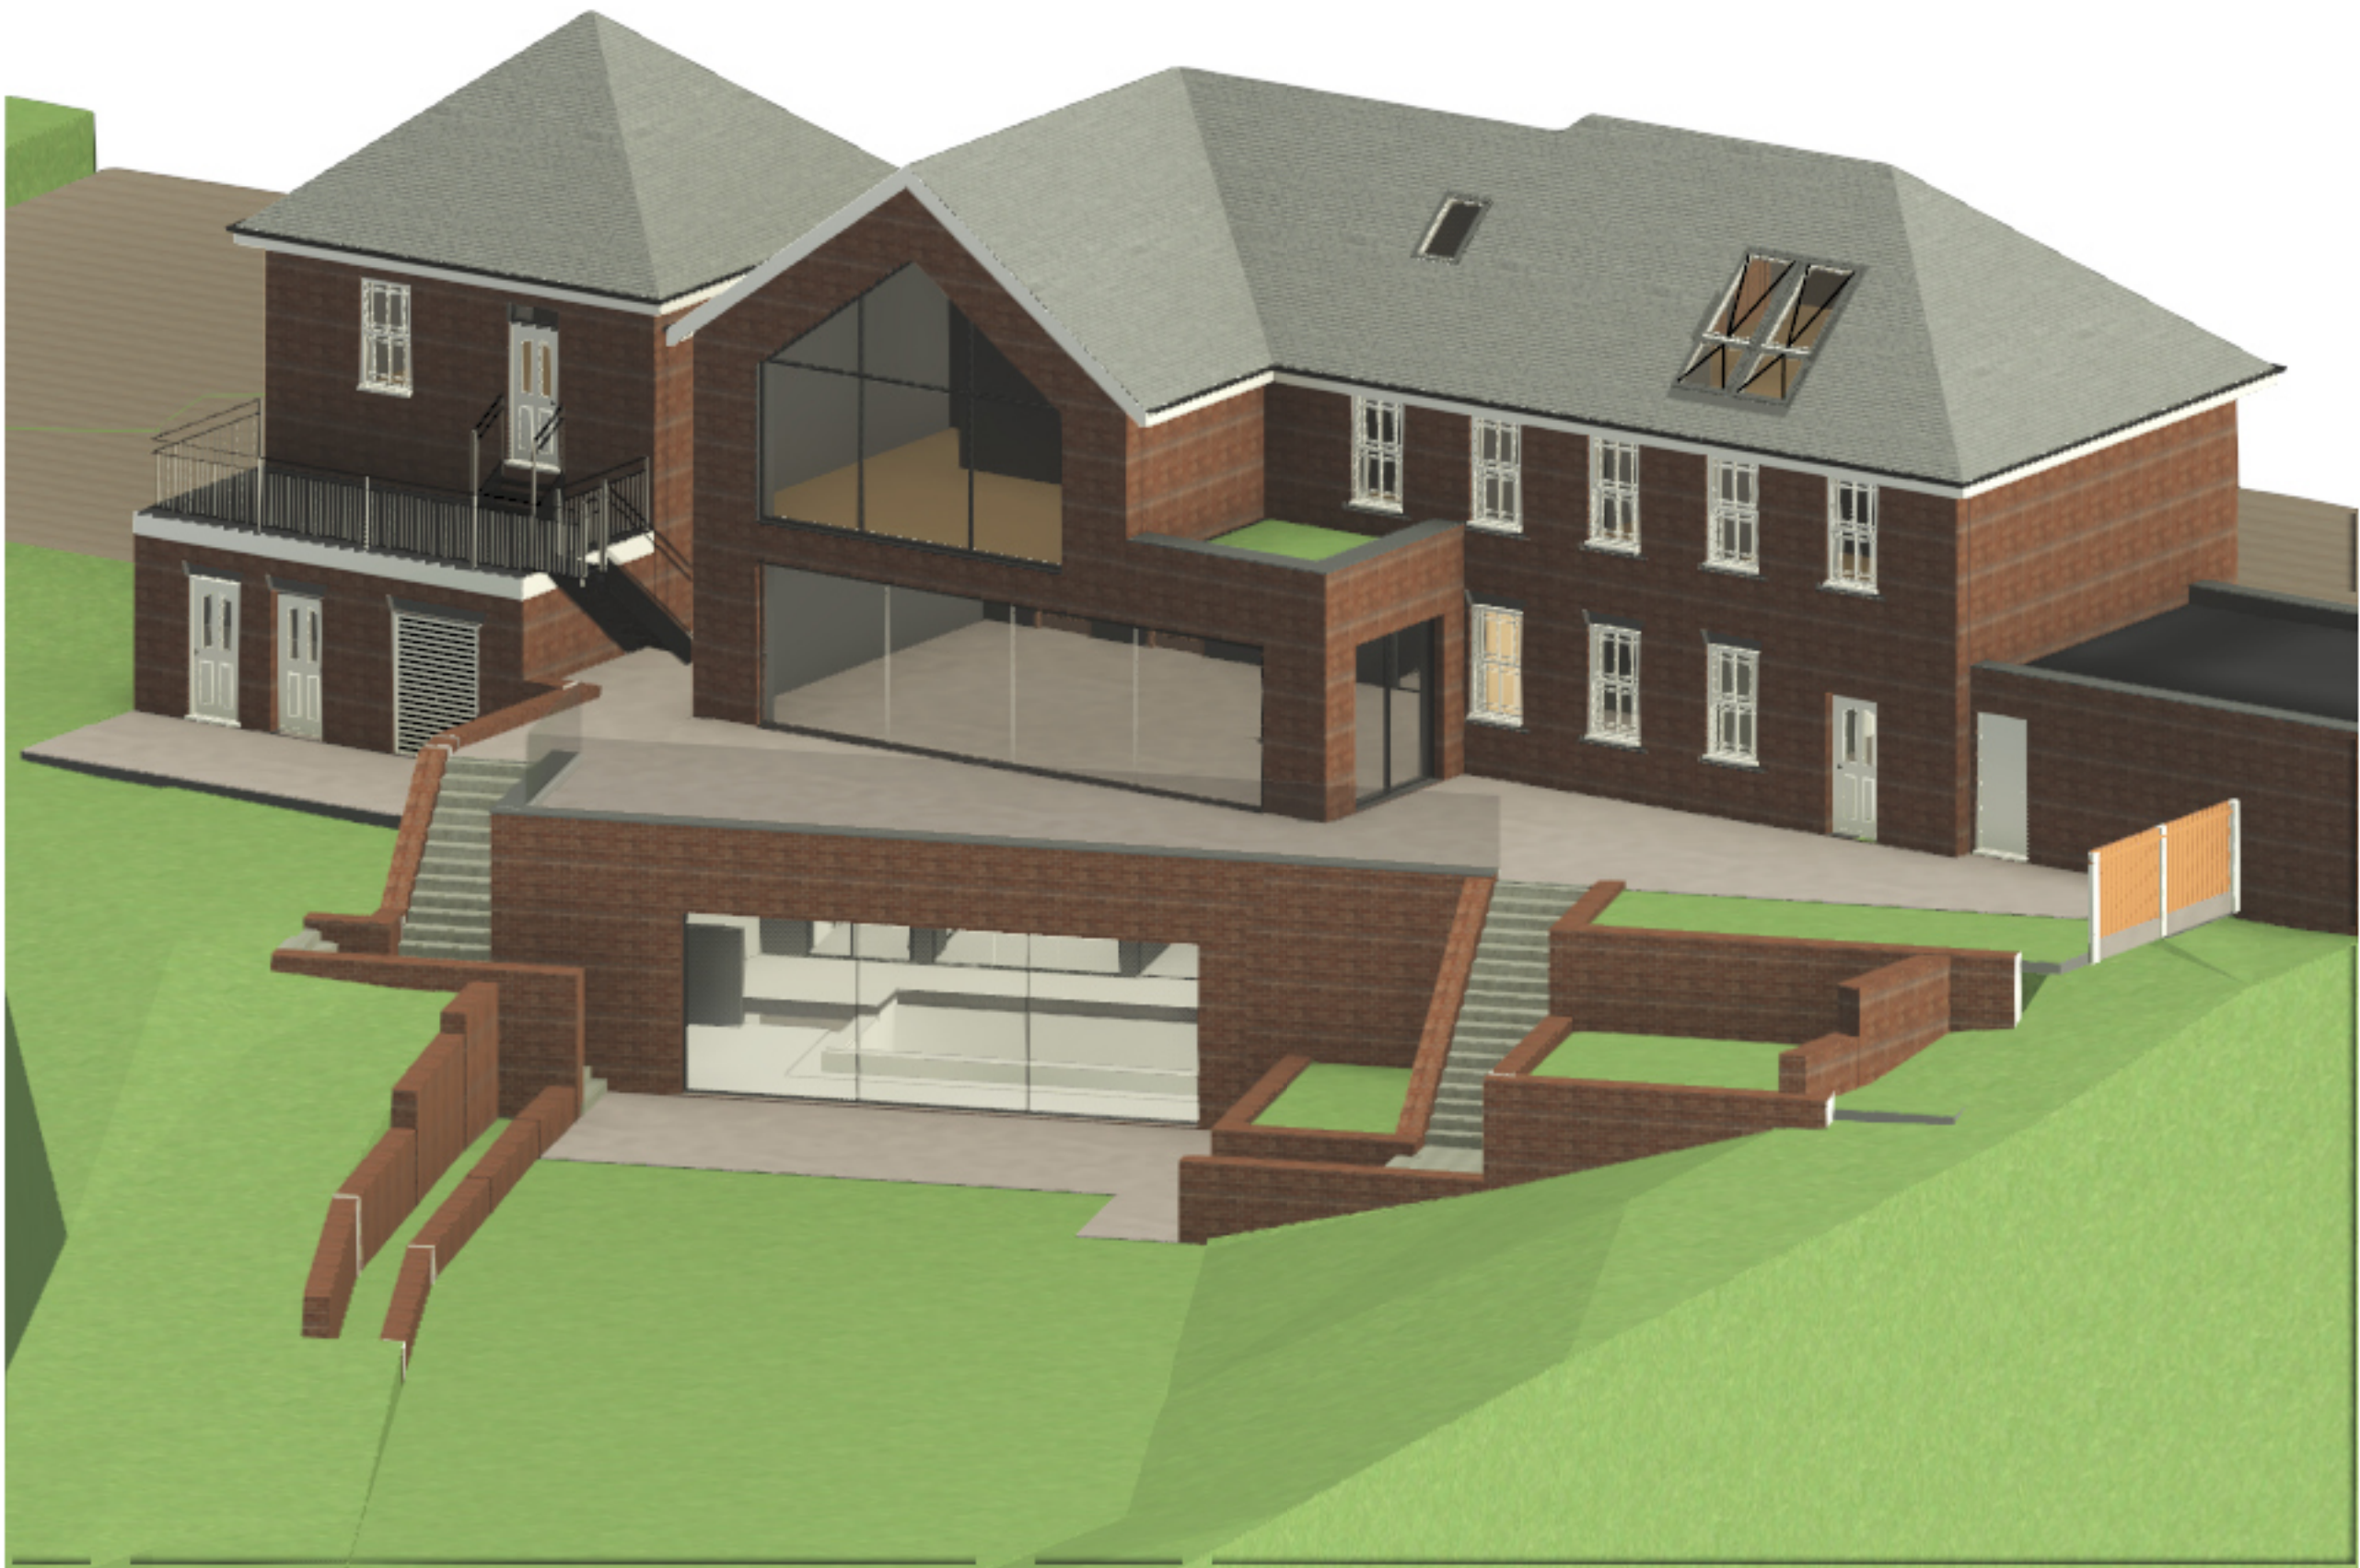

2 Rear Elevation

P1	Drawing issued for dormer window planning application.	22.09.26	CJR	JL
Rev	Description	Date	By	Chk

STUDIO SEVENTY FIVE
www.studioseventyfive.co.uk
hello@studioseventyfive.co.uk

Project
53 Keresforth Hall Road,
Barnsley S70 6NL

Drawing
Existing Visualisation

Scale	@ A1	Drawn	CJR	Date	Sept 26
Drawing Purpose	PLANNING APPLICATION			Status	
Drawing Number	2605-S75-XX-DR-A-90001	Rev.	P1		