


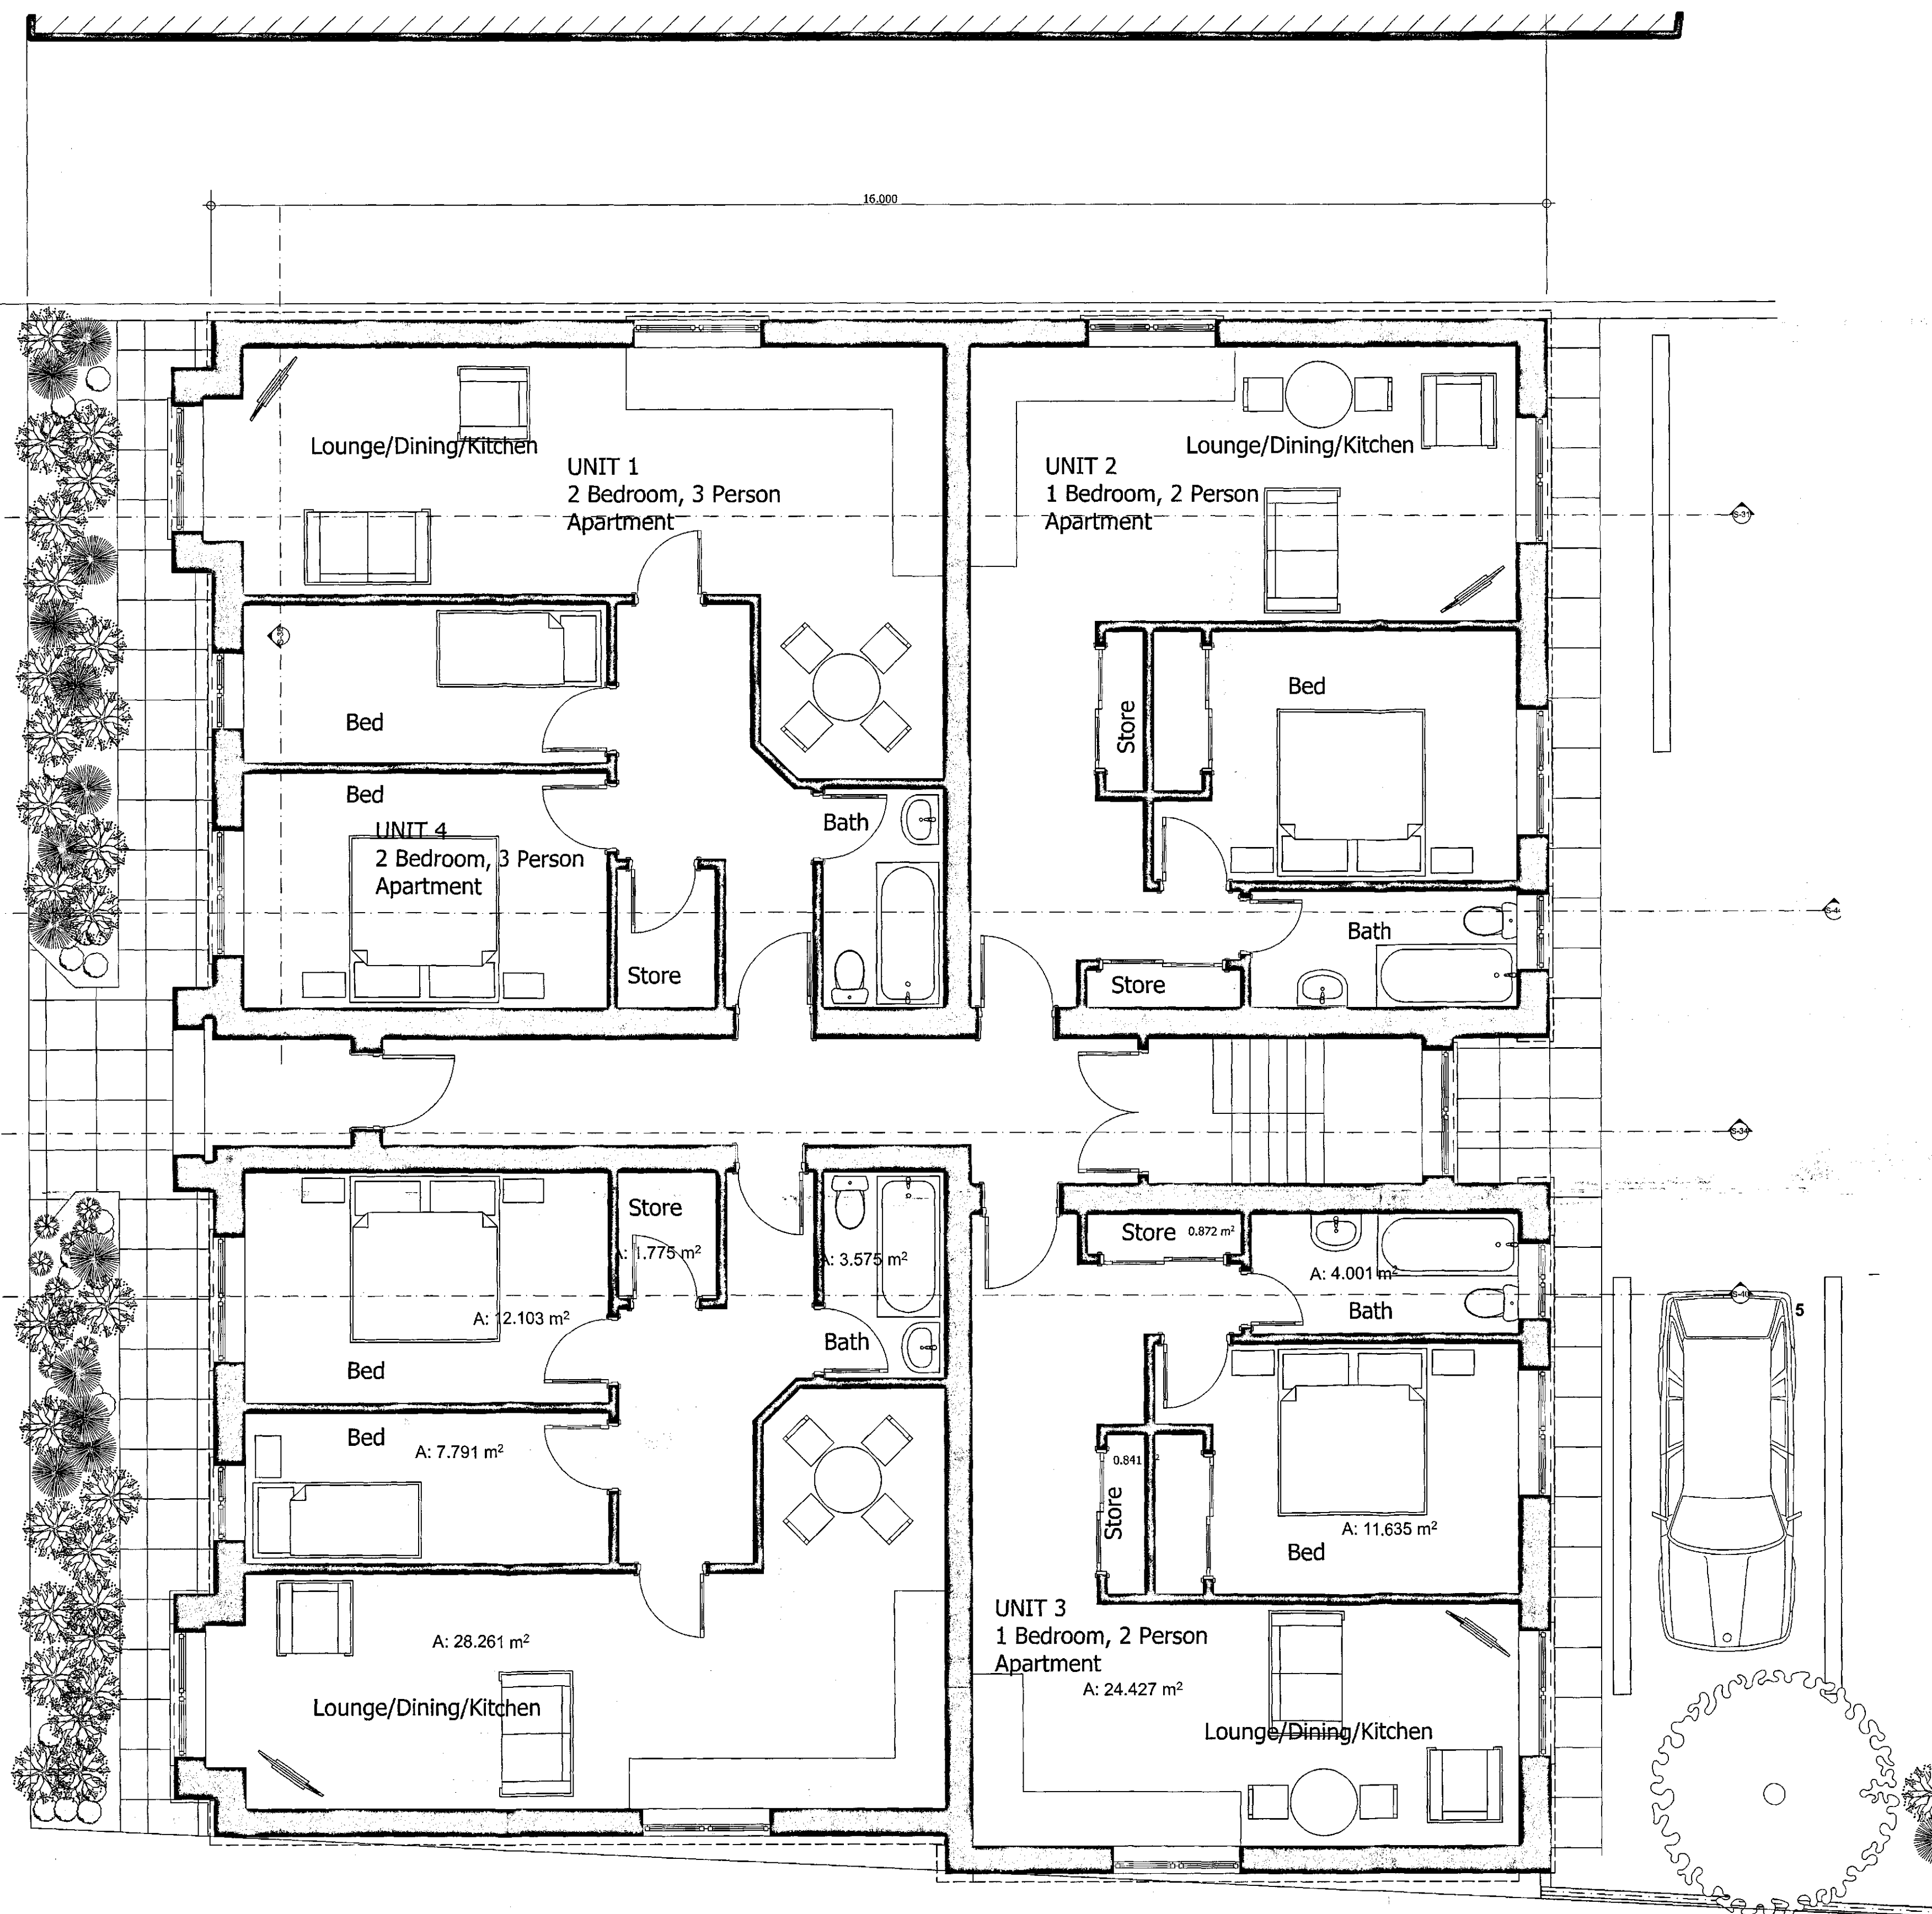

0.

Ground Floor (8)

1:50

Rev: Date Revision Notes

Client: Mr D Cross


Project: Proposed 10 Apartment, 17 Day Street, Barnsley

Drawing Title: Ground Floor Plan


Scale: 1:100 **Date:** 26/11/2015

Drawn By: AR **Rev:**

Drawing Nr: 1

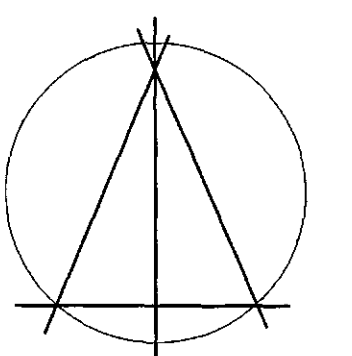

Alan Robinson
Chartered Architect BA Dip Arch RIBA BSc (Hons)
2 Gawber Road, Barnsley S75 2AF
Tel/Fax 01226 286066
Mob: 07947808933

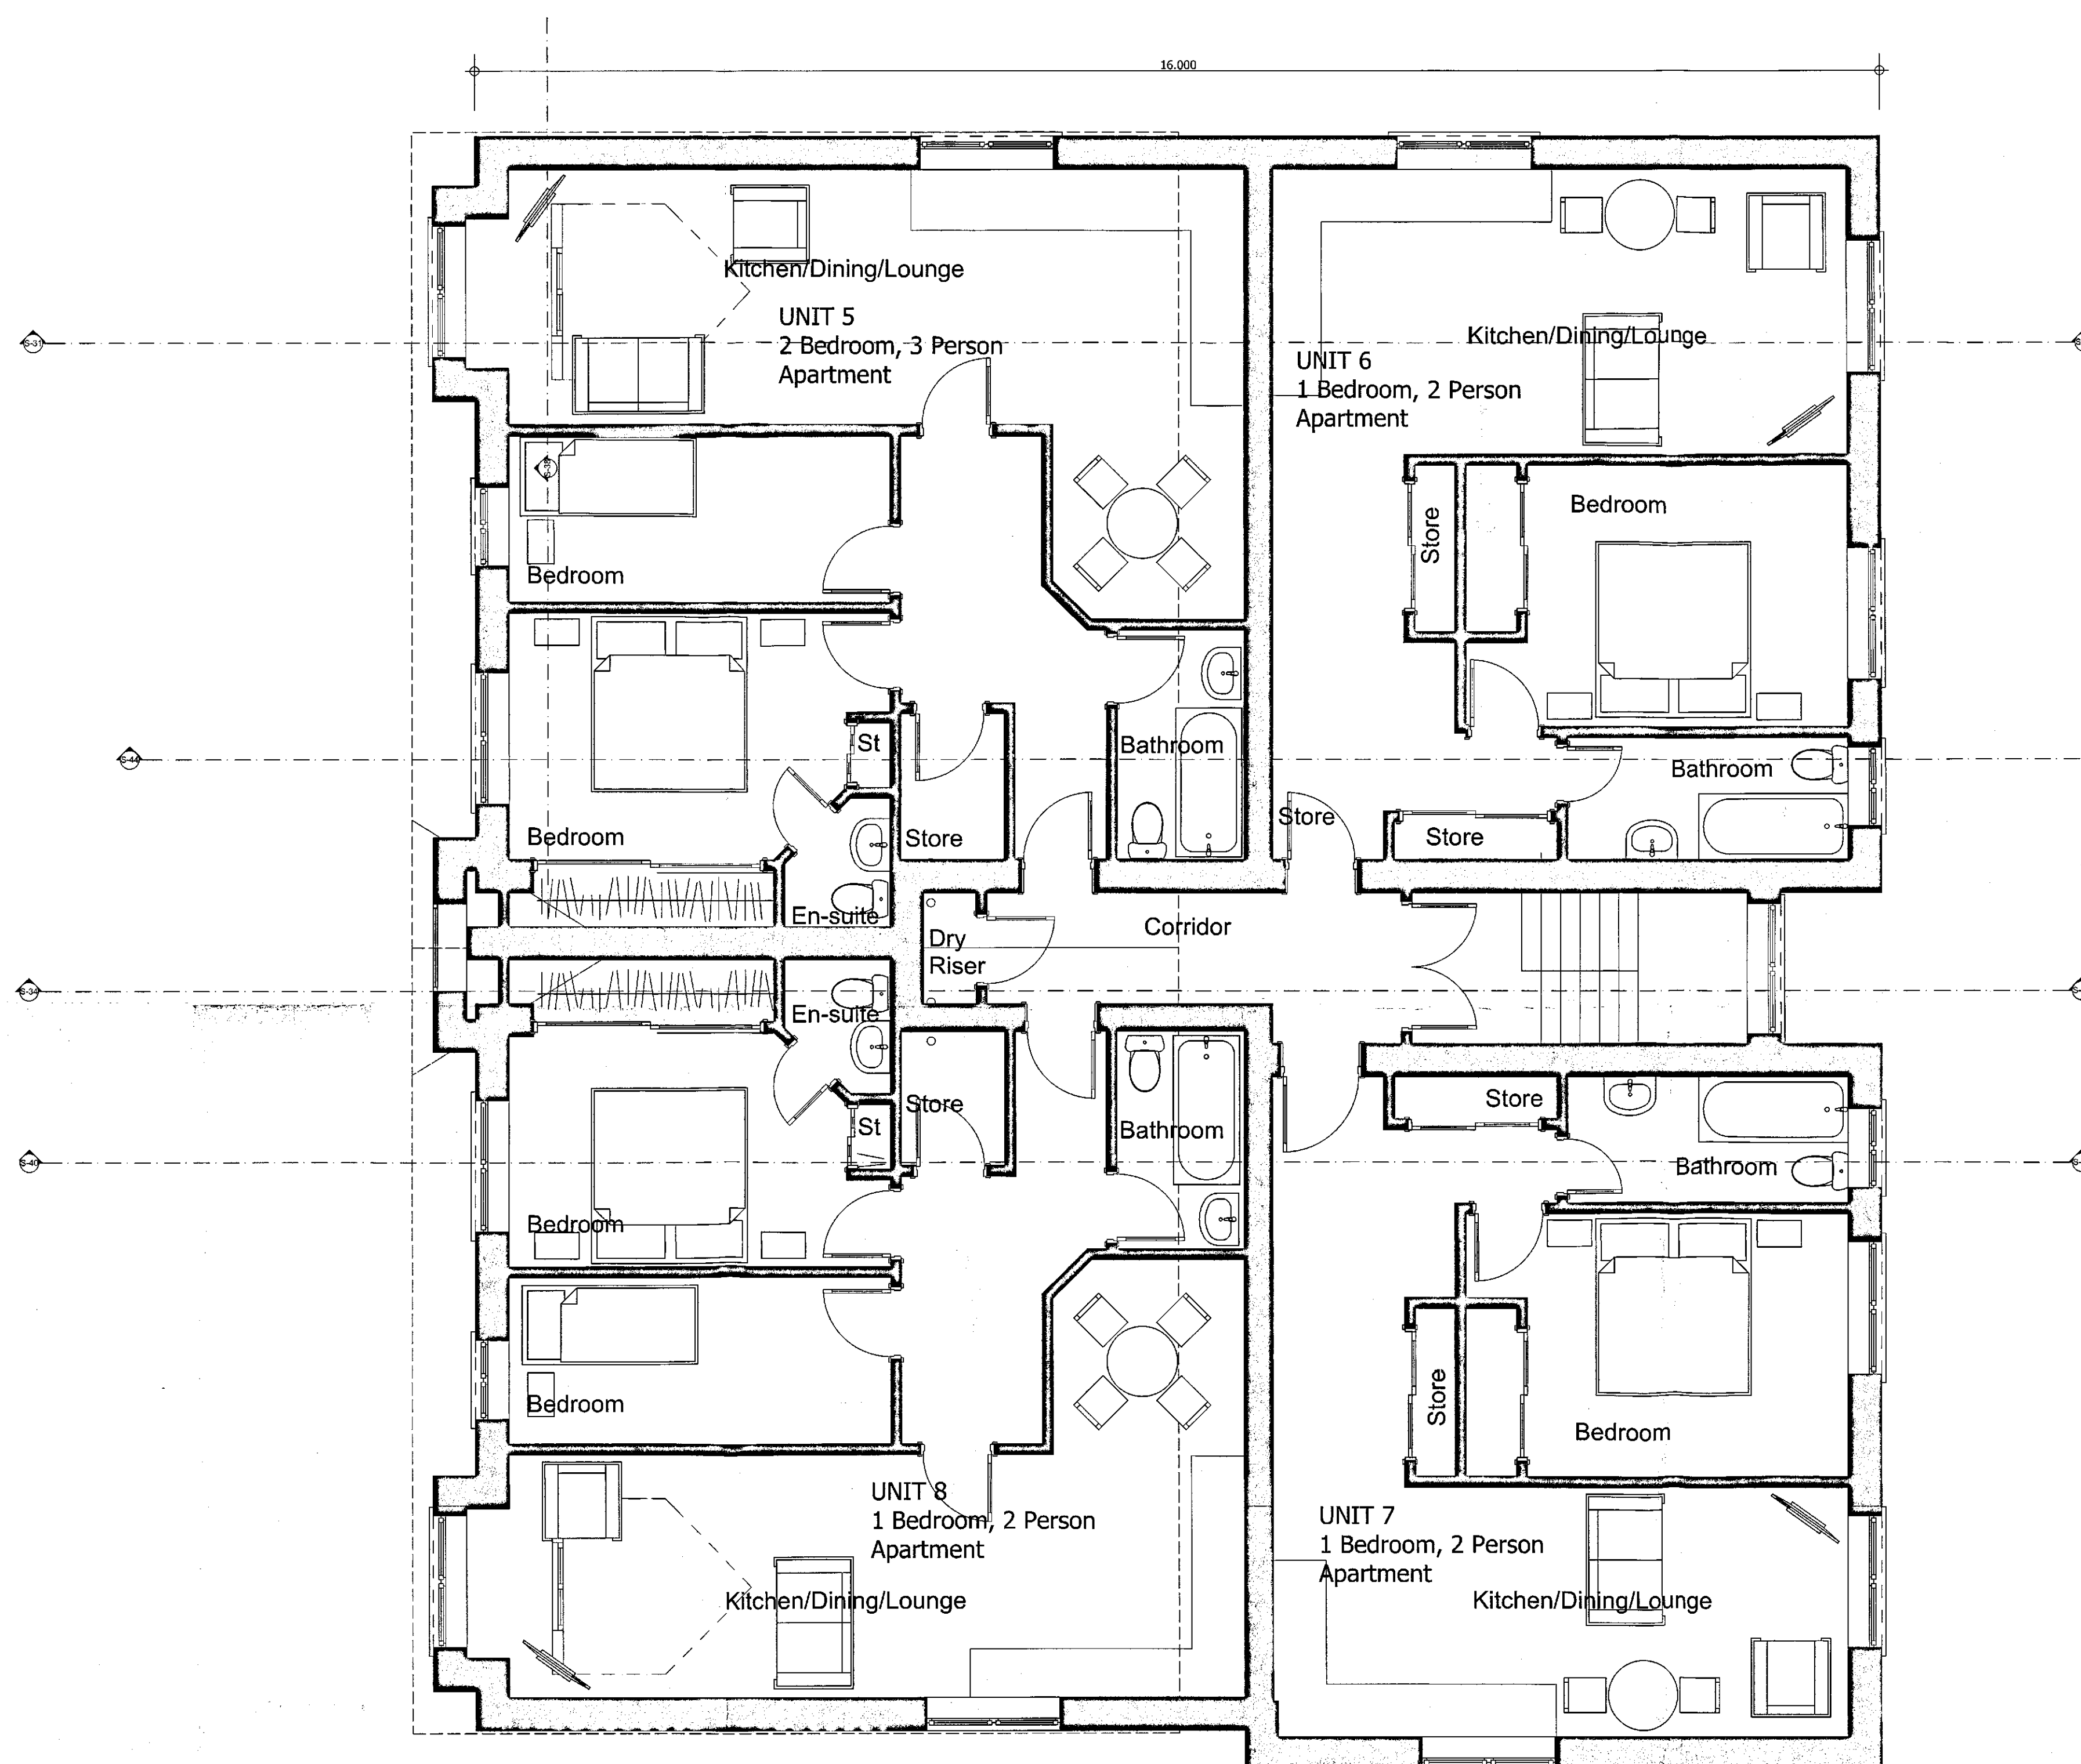

Rev: **Date** Revision Notes

Client: Mr D Cross


Project: Proposed 10 Apartment, 17 Day Street,
Barnsley

Drawing Title: Proposed First Floor Plan


Scale: 1:50

Drawn By: AR

Drawing Nr: 2

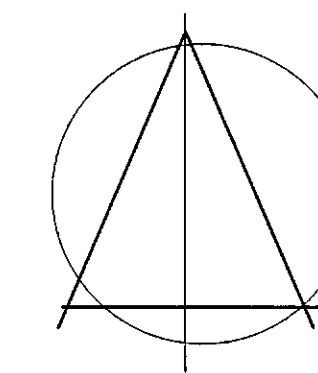

Alan Robinson
Chartered Architect BA Dip Arch RIBA BSc (Hons)
2 Gawber Road, Barnsley S75 2AF
Tel/Fax 01226 286066
Mob: 07947808933

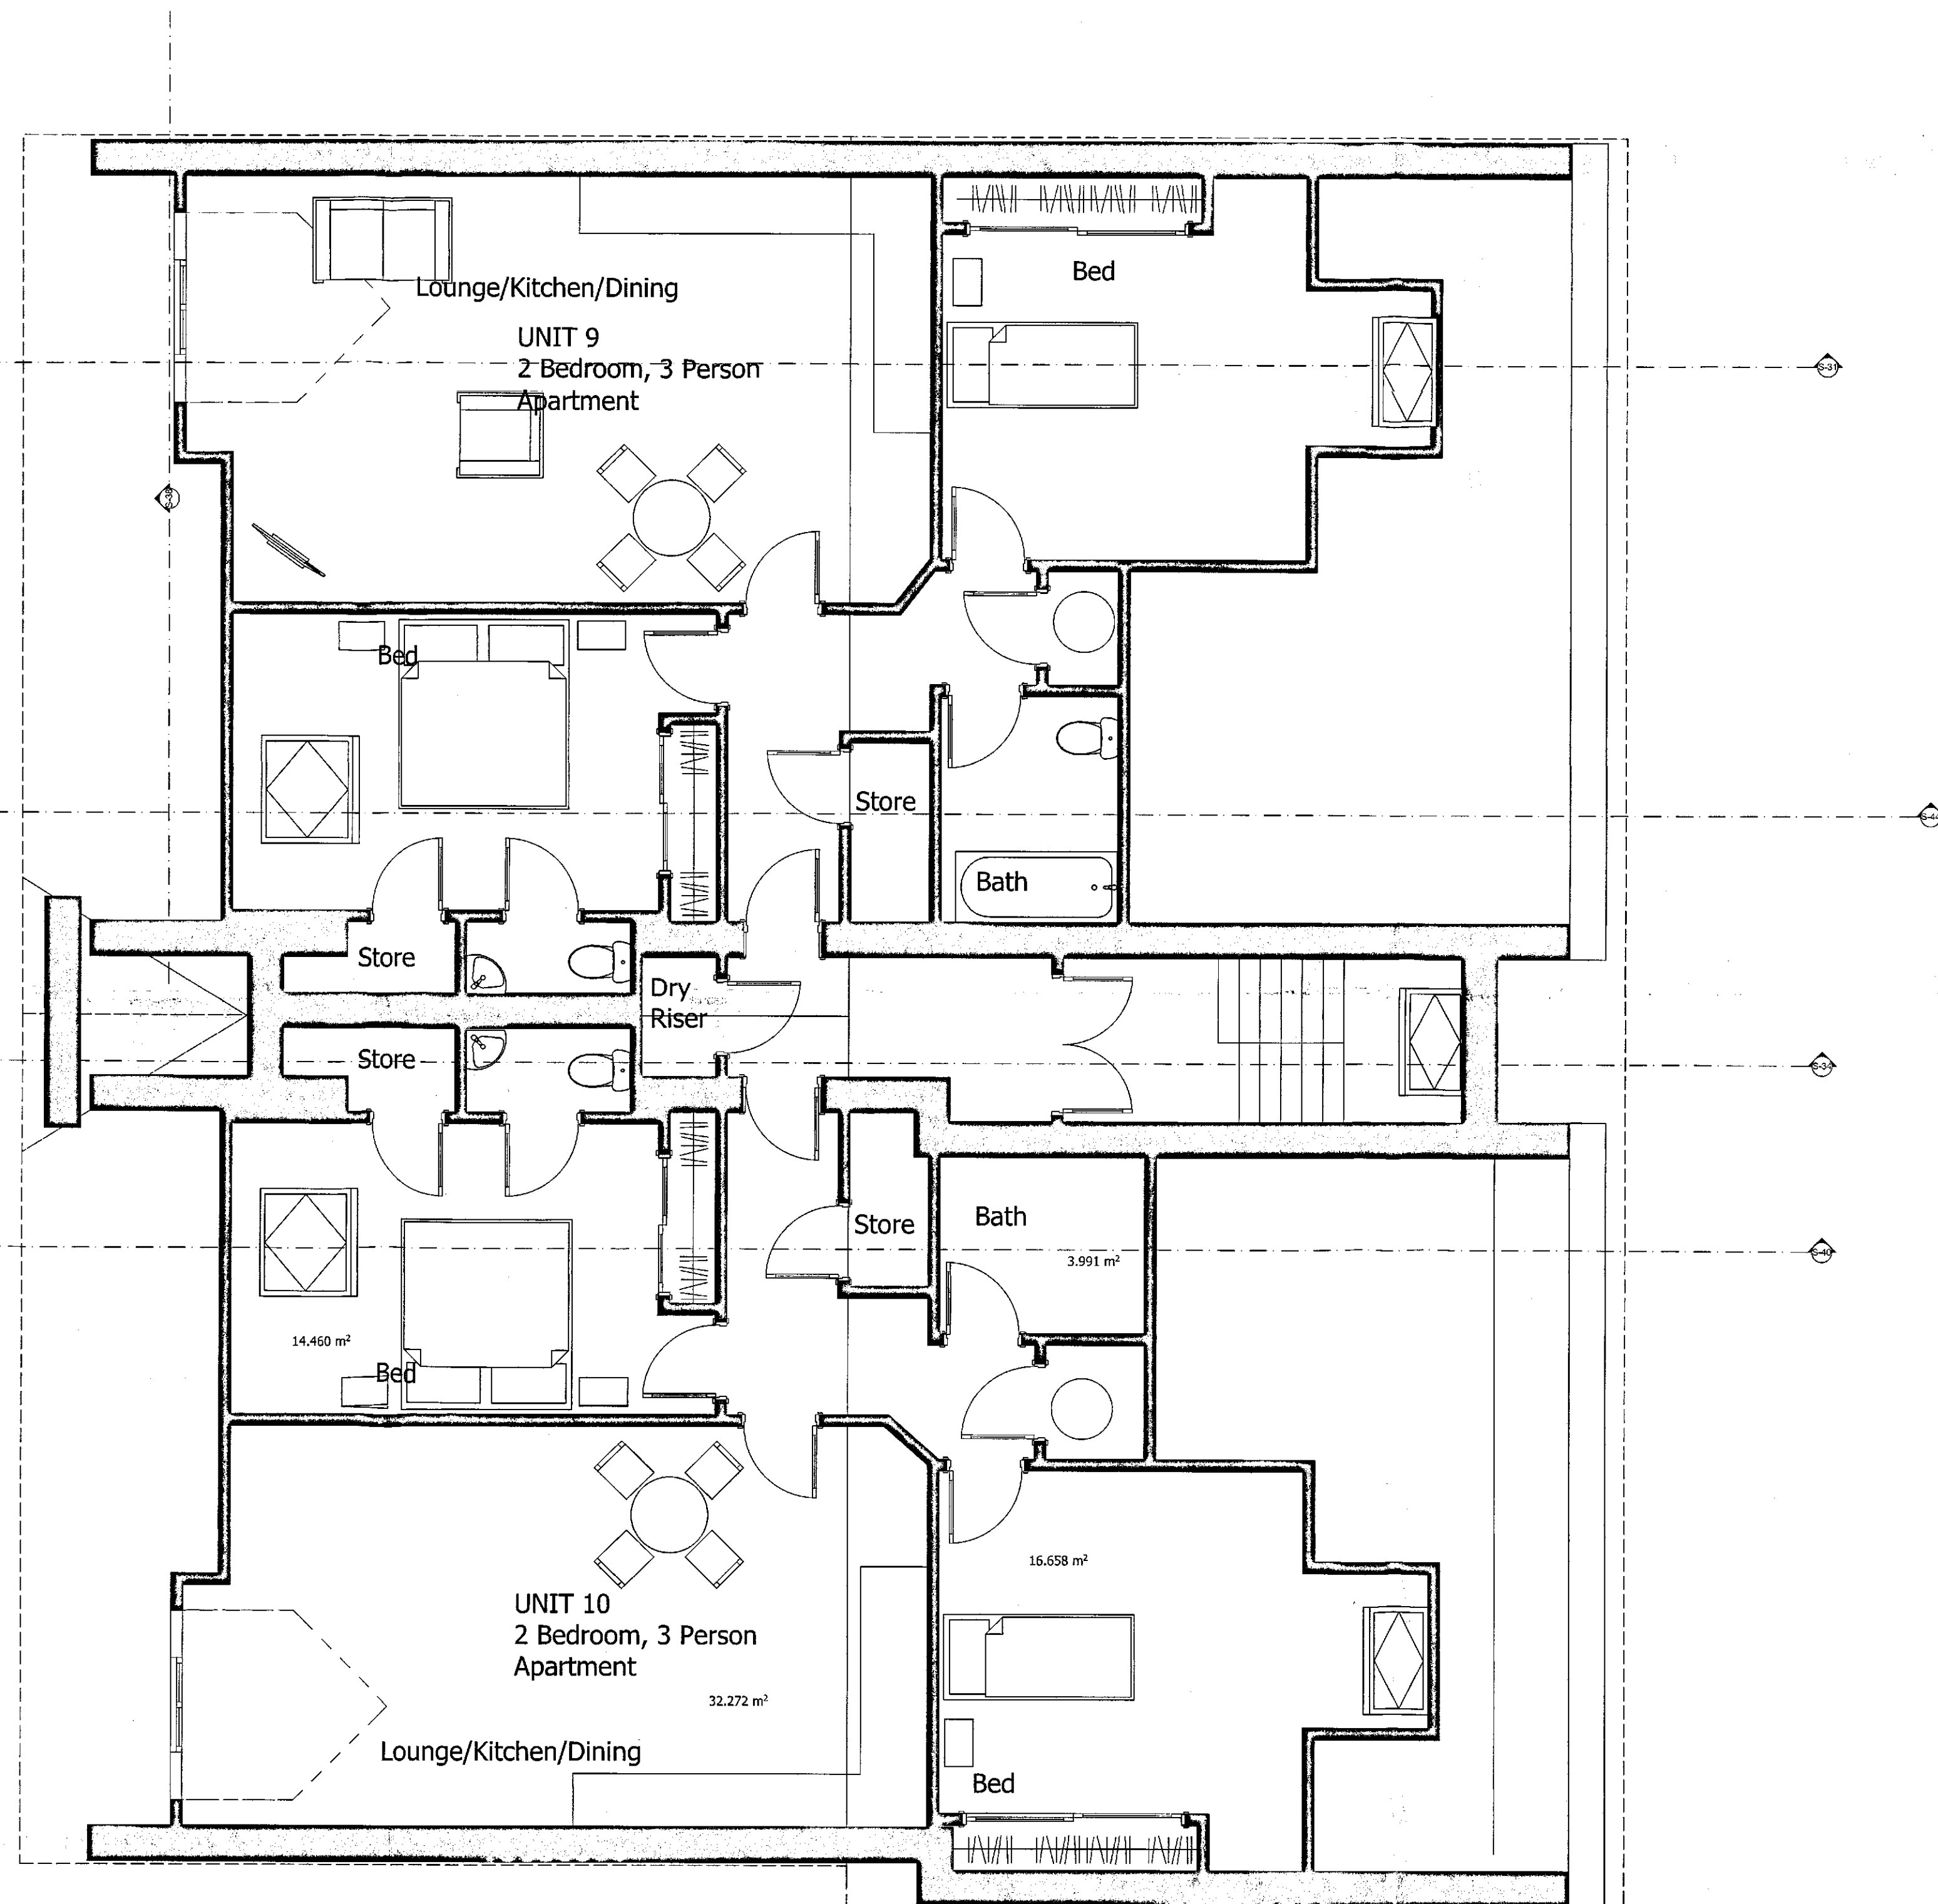

Rev: Date Revision Notes

Client: Mr D Cross


Project: Proposed 10 Apartment, 17 Day Street, Barnsley

Drawing Title: Proposed Second Floor Plan


Scale: 1:50

Drawn By: AR

Drawing Nr: 3

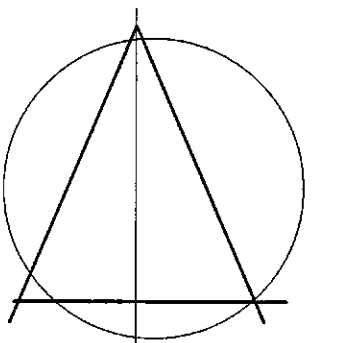


Alan Robinson
Chartered Architect BA Dip Arch RIBA BSc (Hons)
2 Gawber Road, Barnsley S75 2AF
Tel/Fax 01226 286066
Mob: 07947808933

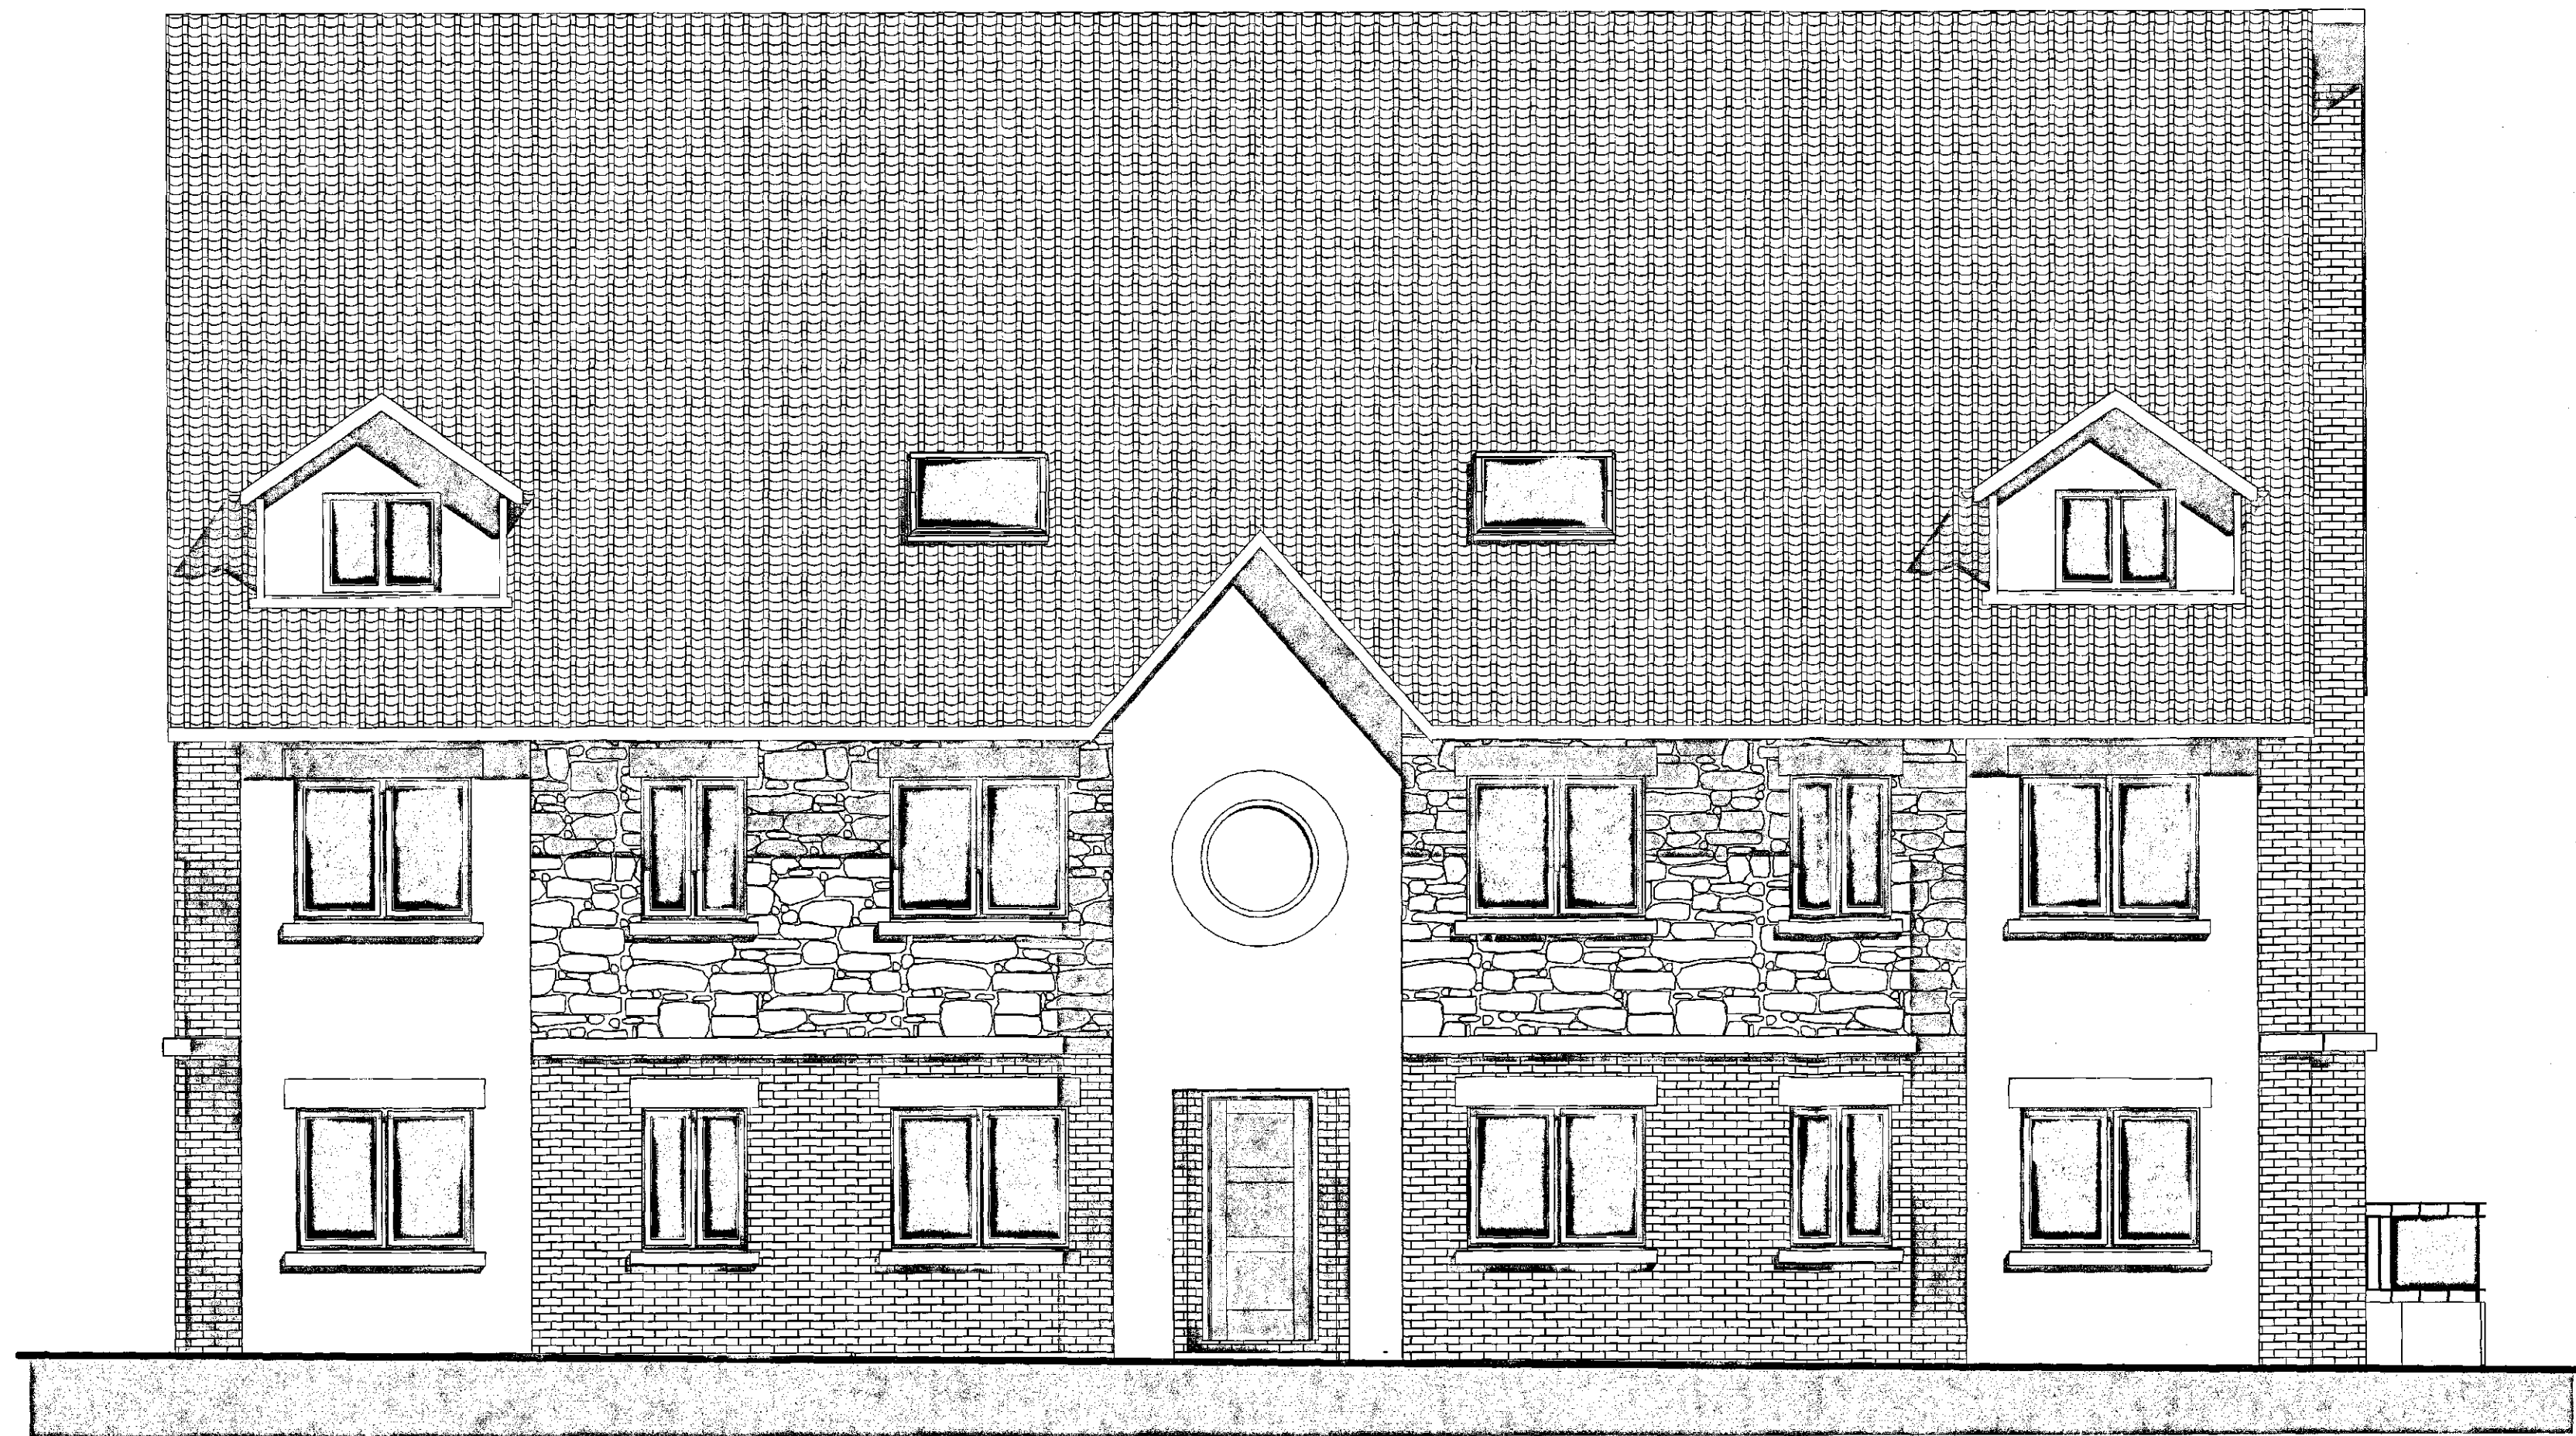

A-2

Elevation


1:50

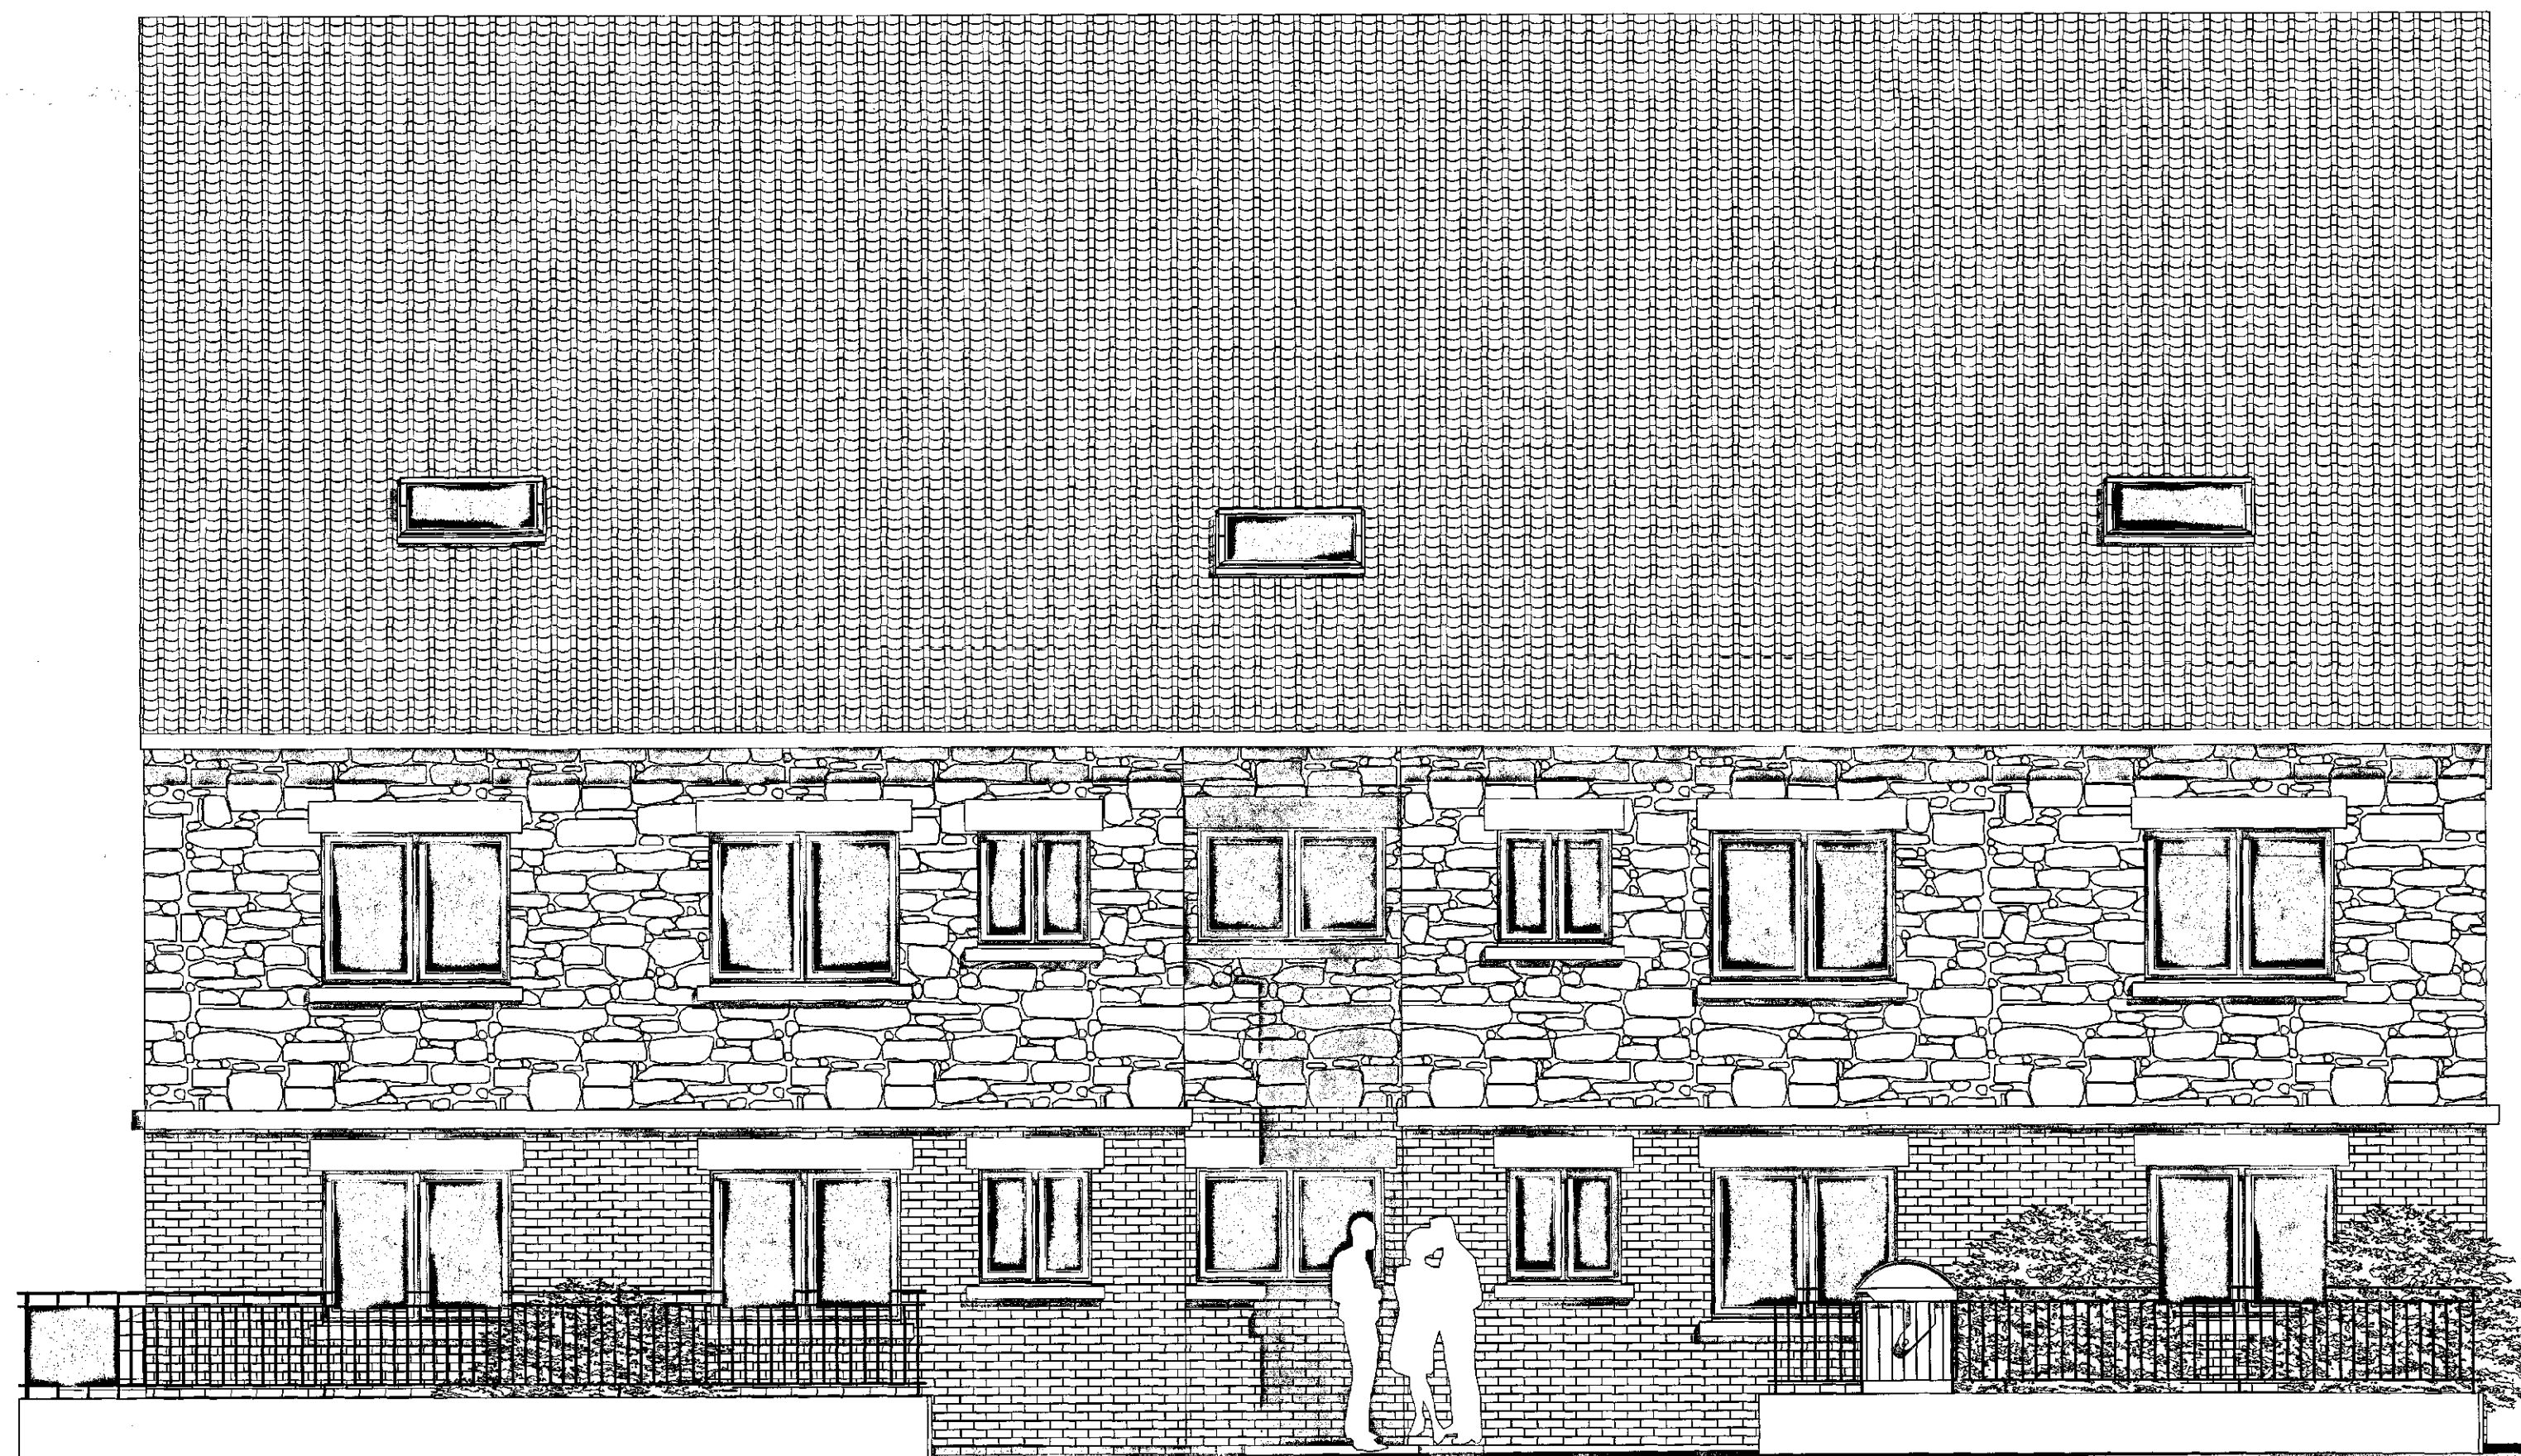


A-4

Elevation (1)


Rev:	Date	Revision Notes
Client: Mr D Cross		
Project: Proposed 10 Apartment, 17 Day Street, Barnsley		
Drawing Title: Elevations		
Scale: 1:50		
Drawn By: AR		
Drawing Nr: 4		

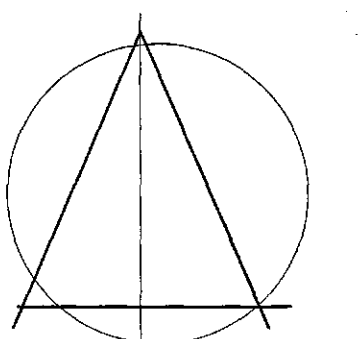

Alan Robinson
 Chartered Architect BA Dip Arch RIBA BSc (Hons)
 2 Gawber Road, Barnsley S75 2AF
 Tel/Fax 01226 286066
 Mob: 07947808933

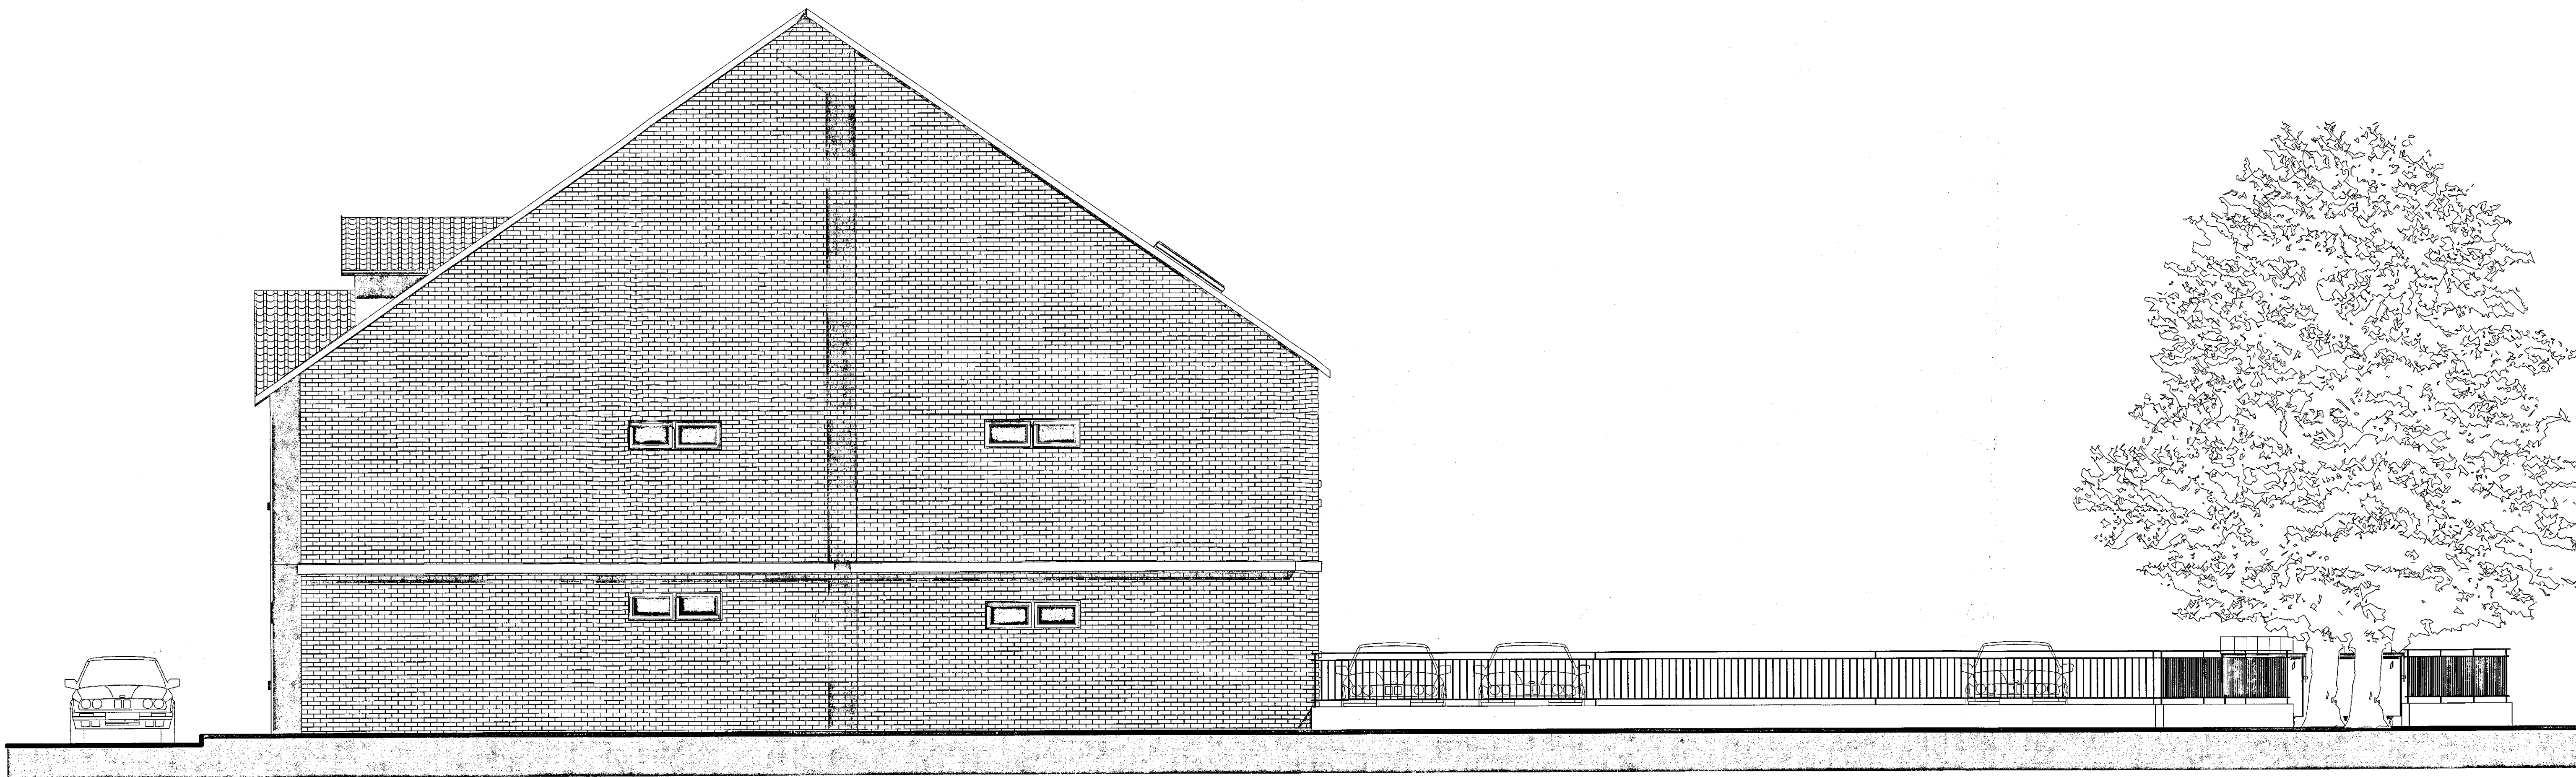


Elevation

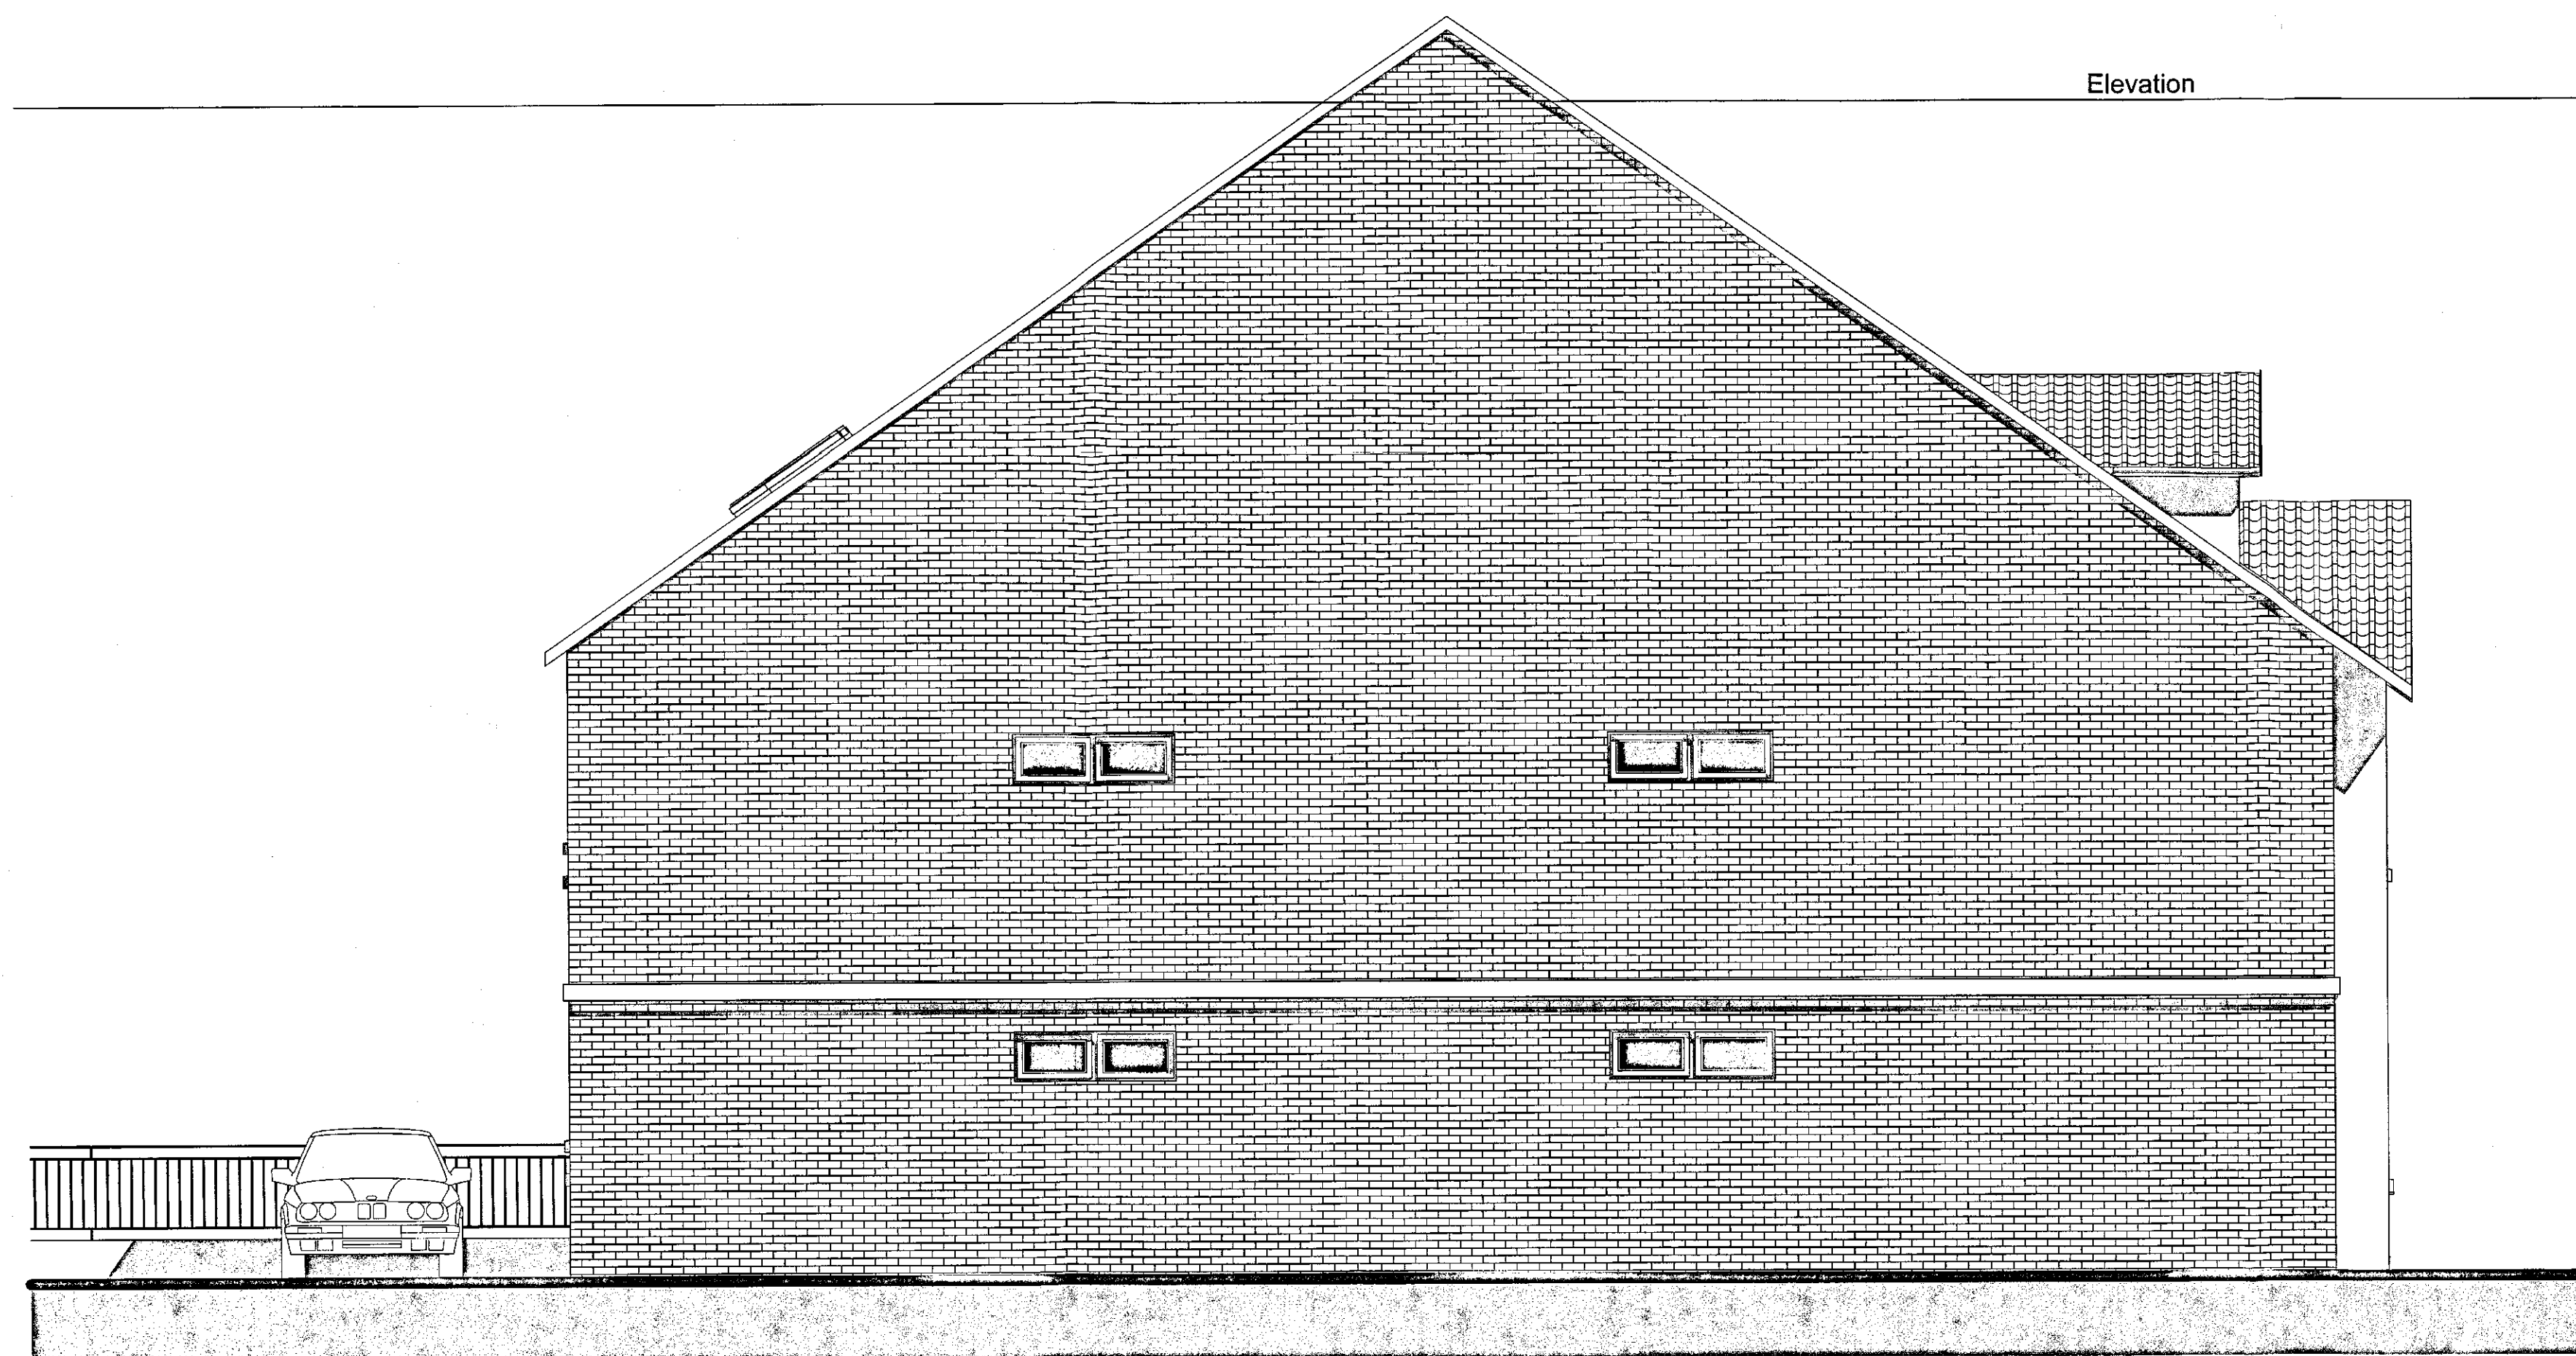


Elevation

Rev:	Date	Revision Notes
Client: Mr D Cross		
Project: Proposed 10 Apartment, 17 Day Street, Barnsley		
Drawing Title: Elevations		
Scale: 1:50		
Drawn By: AR		
Drawing Nr: 5		

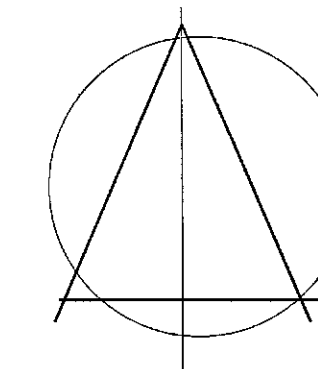

Alan Robinson
Chartered Architect BA Dip Arch RIBA BSc (Hons)
2 Gawber Road, Barnsley S75 2AF
Tel/Fax 01226 286066
Mob: 07947808933

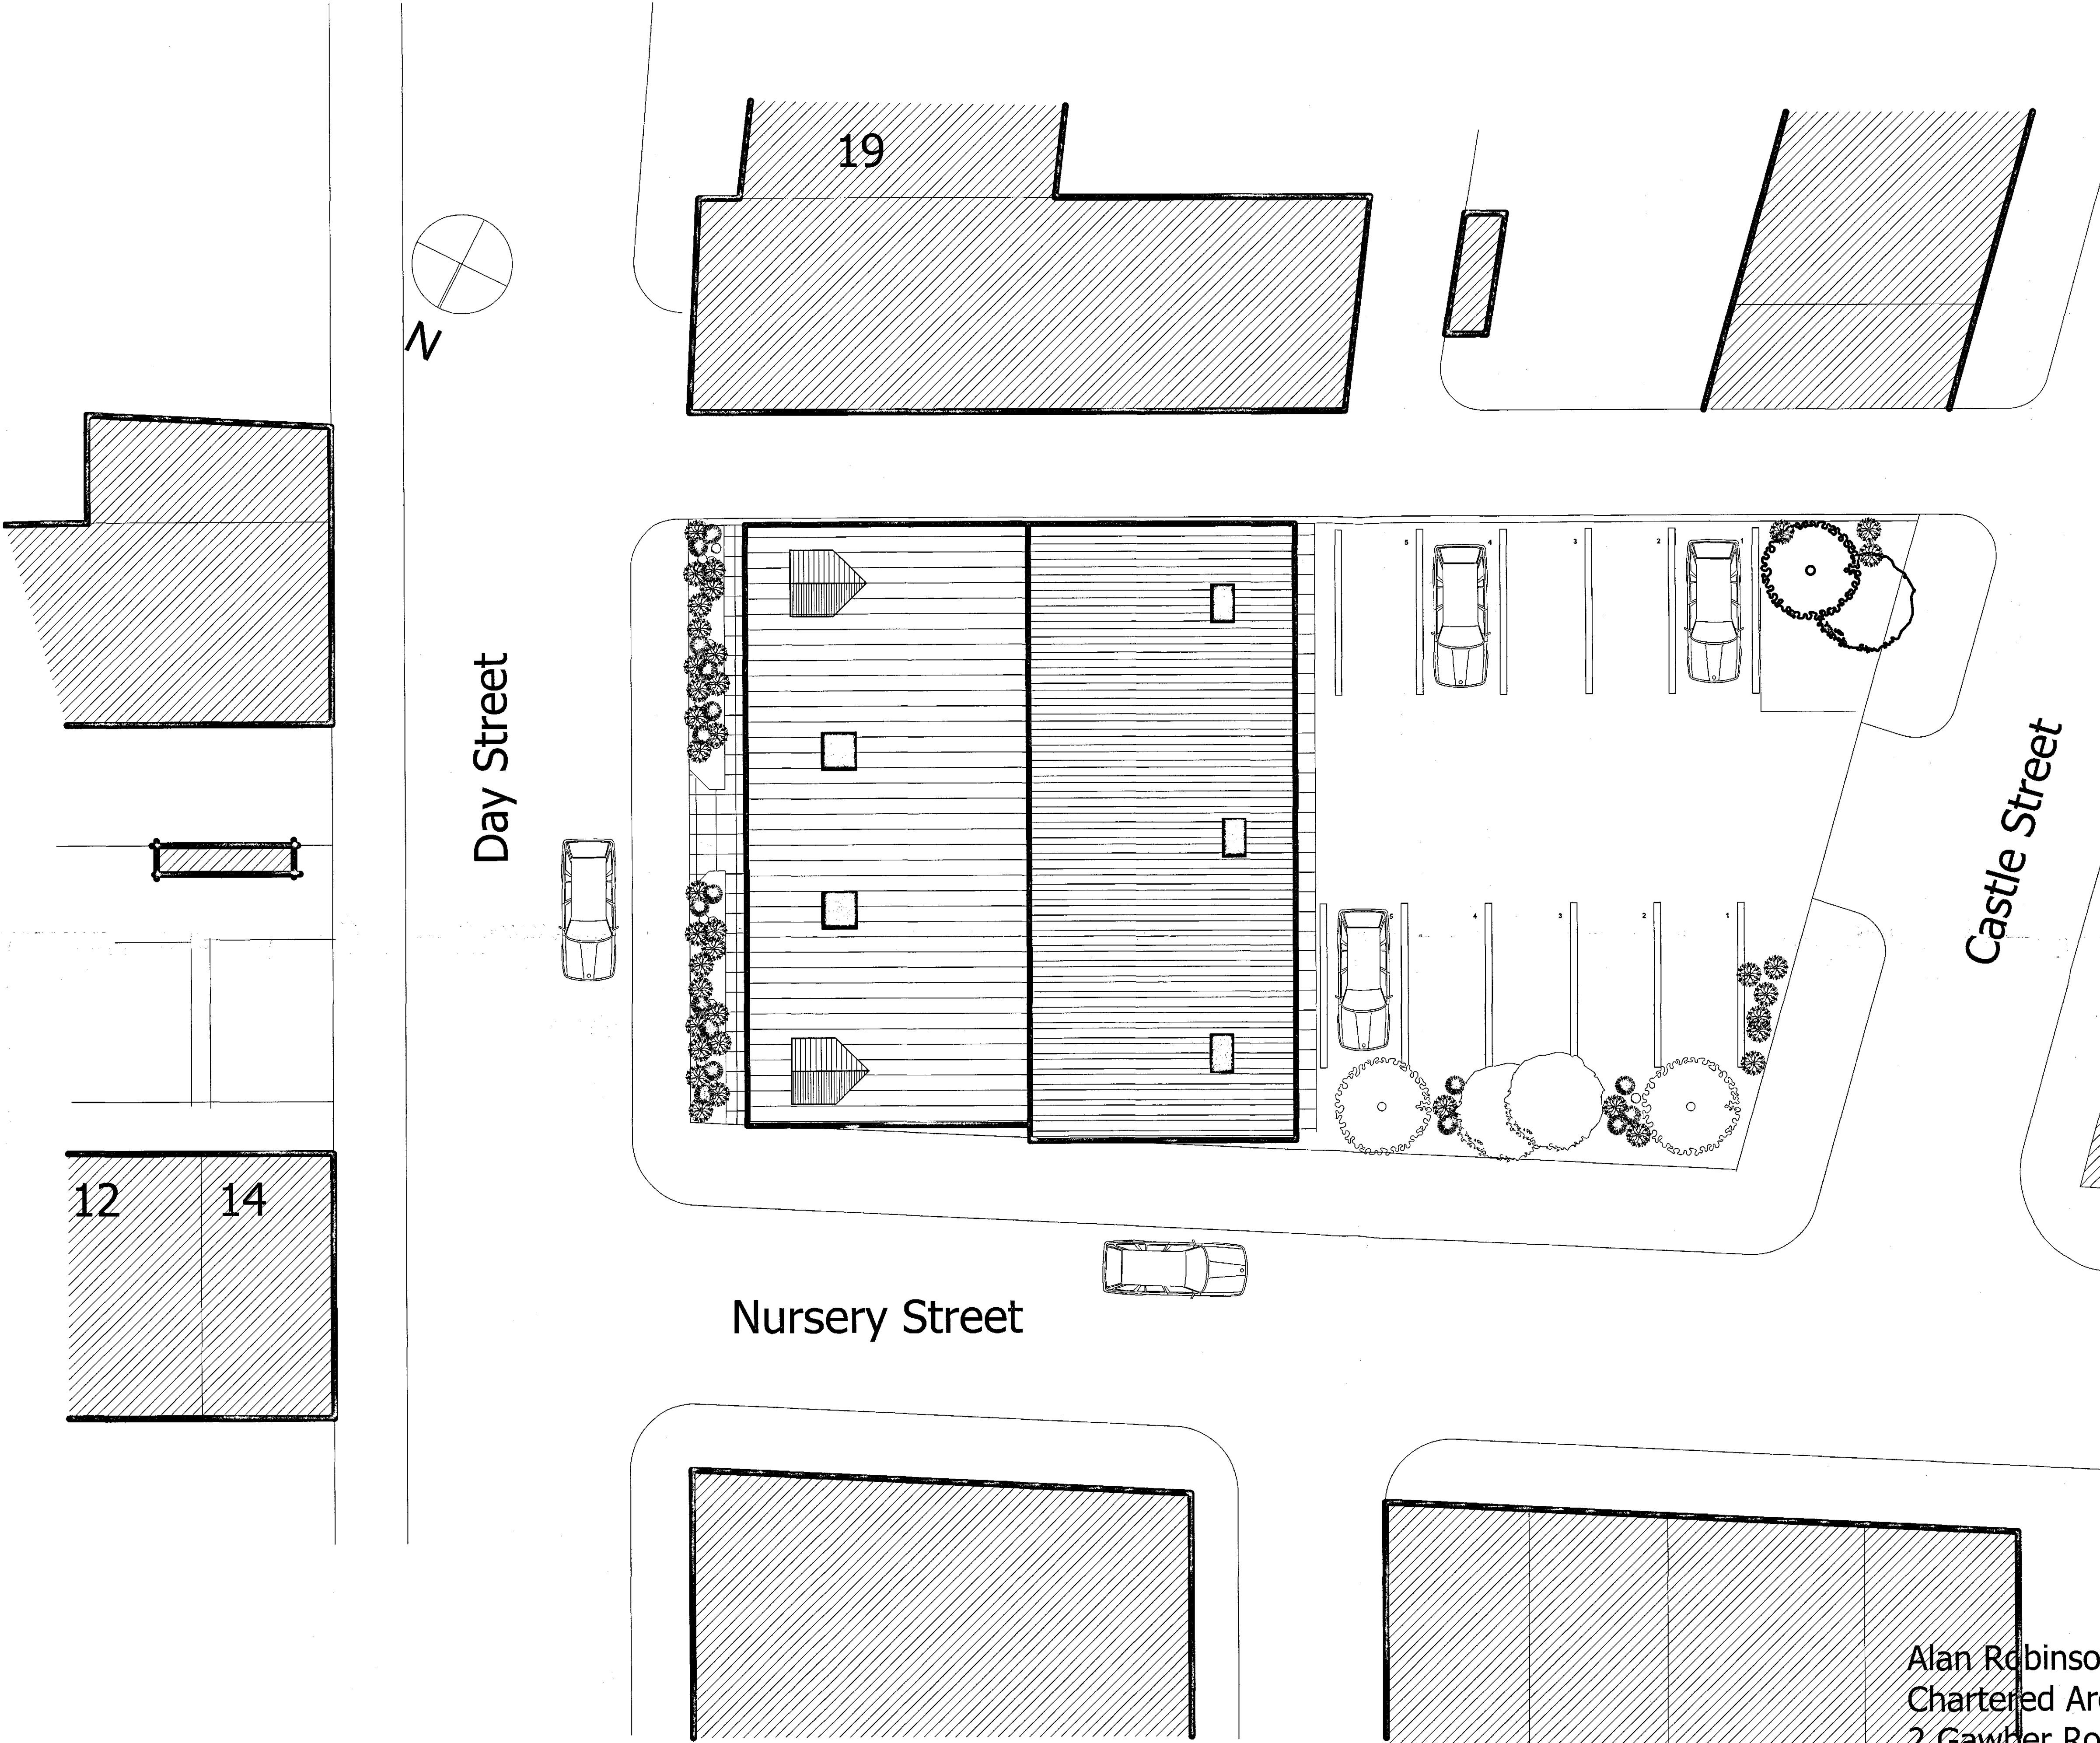


Rev:	Date	Revision Notes
Client: Mr D Cross		
Project: Proposed 10 Apartment, 17 Day Street, Barnsley		

Drawing Title: Proposed Block Plan


Scale: 1:100

Drawn By: AR

Drawing Nr: 6

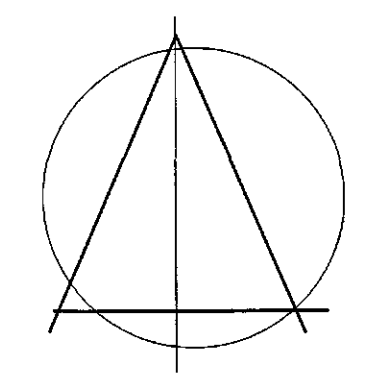

Alan Robinson
Chartered Architect BA Dip Arch RIBA BSc (Hons)
2 Gawber Road, Barnsley S75 2AF
Tel/Fax 01226 286066
Mob: 07947808933

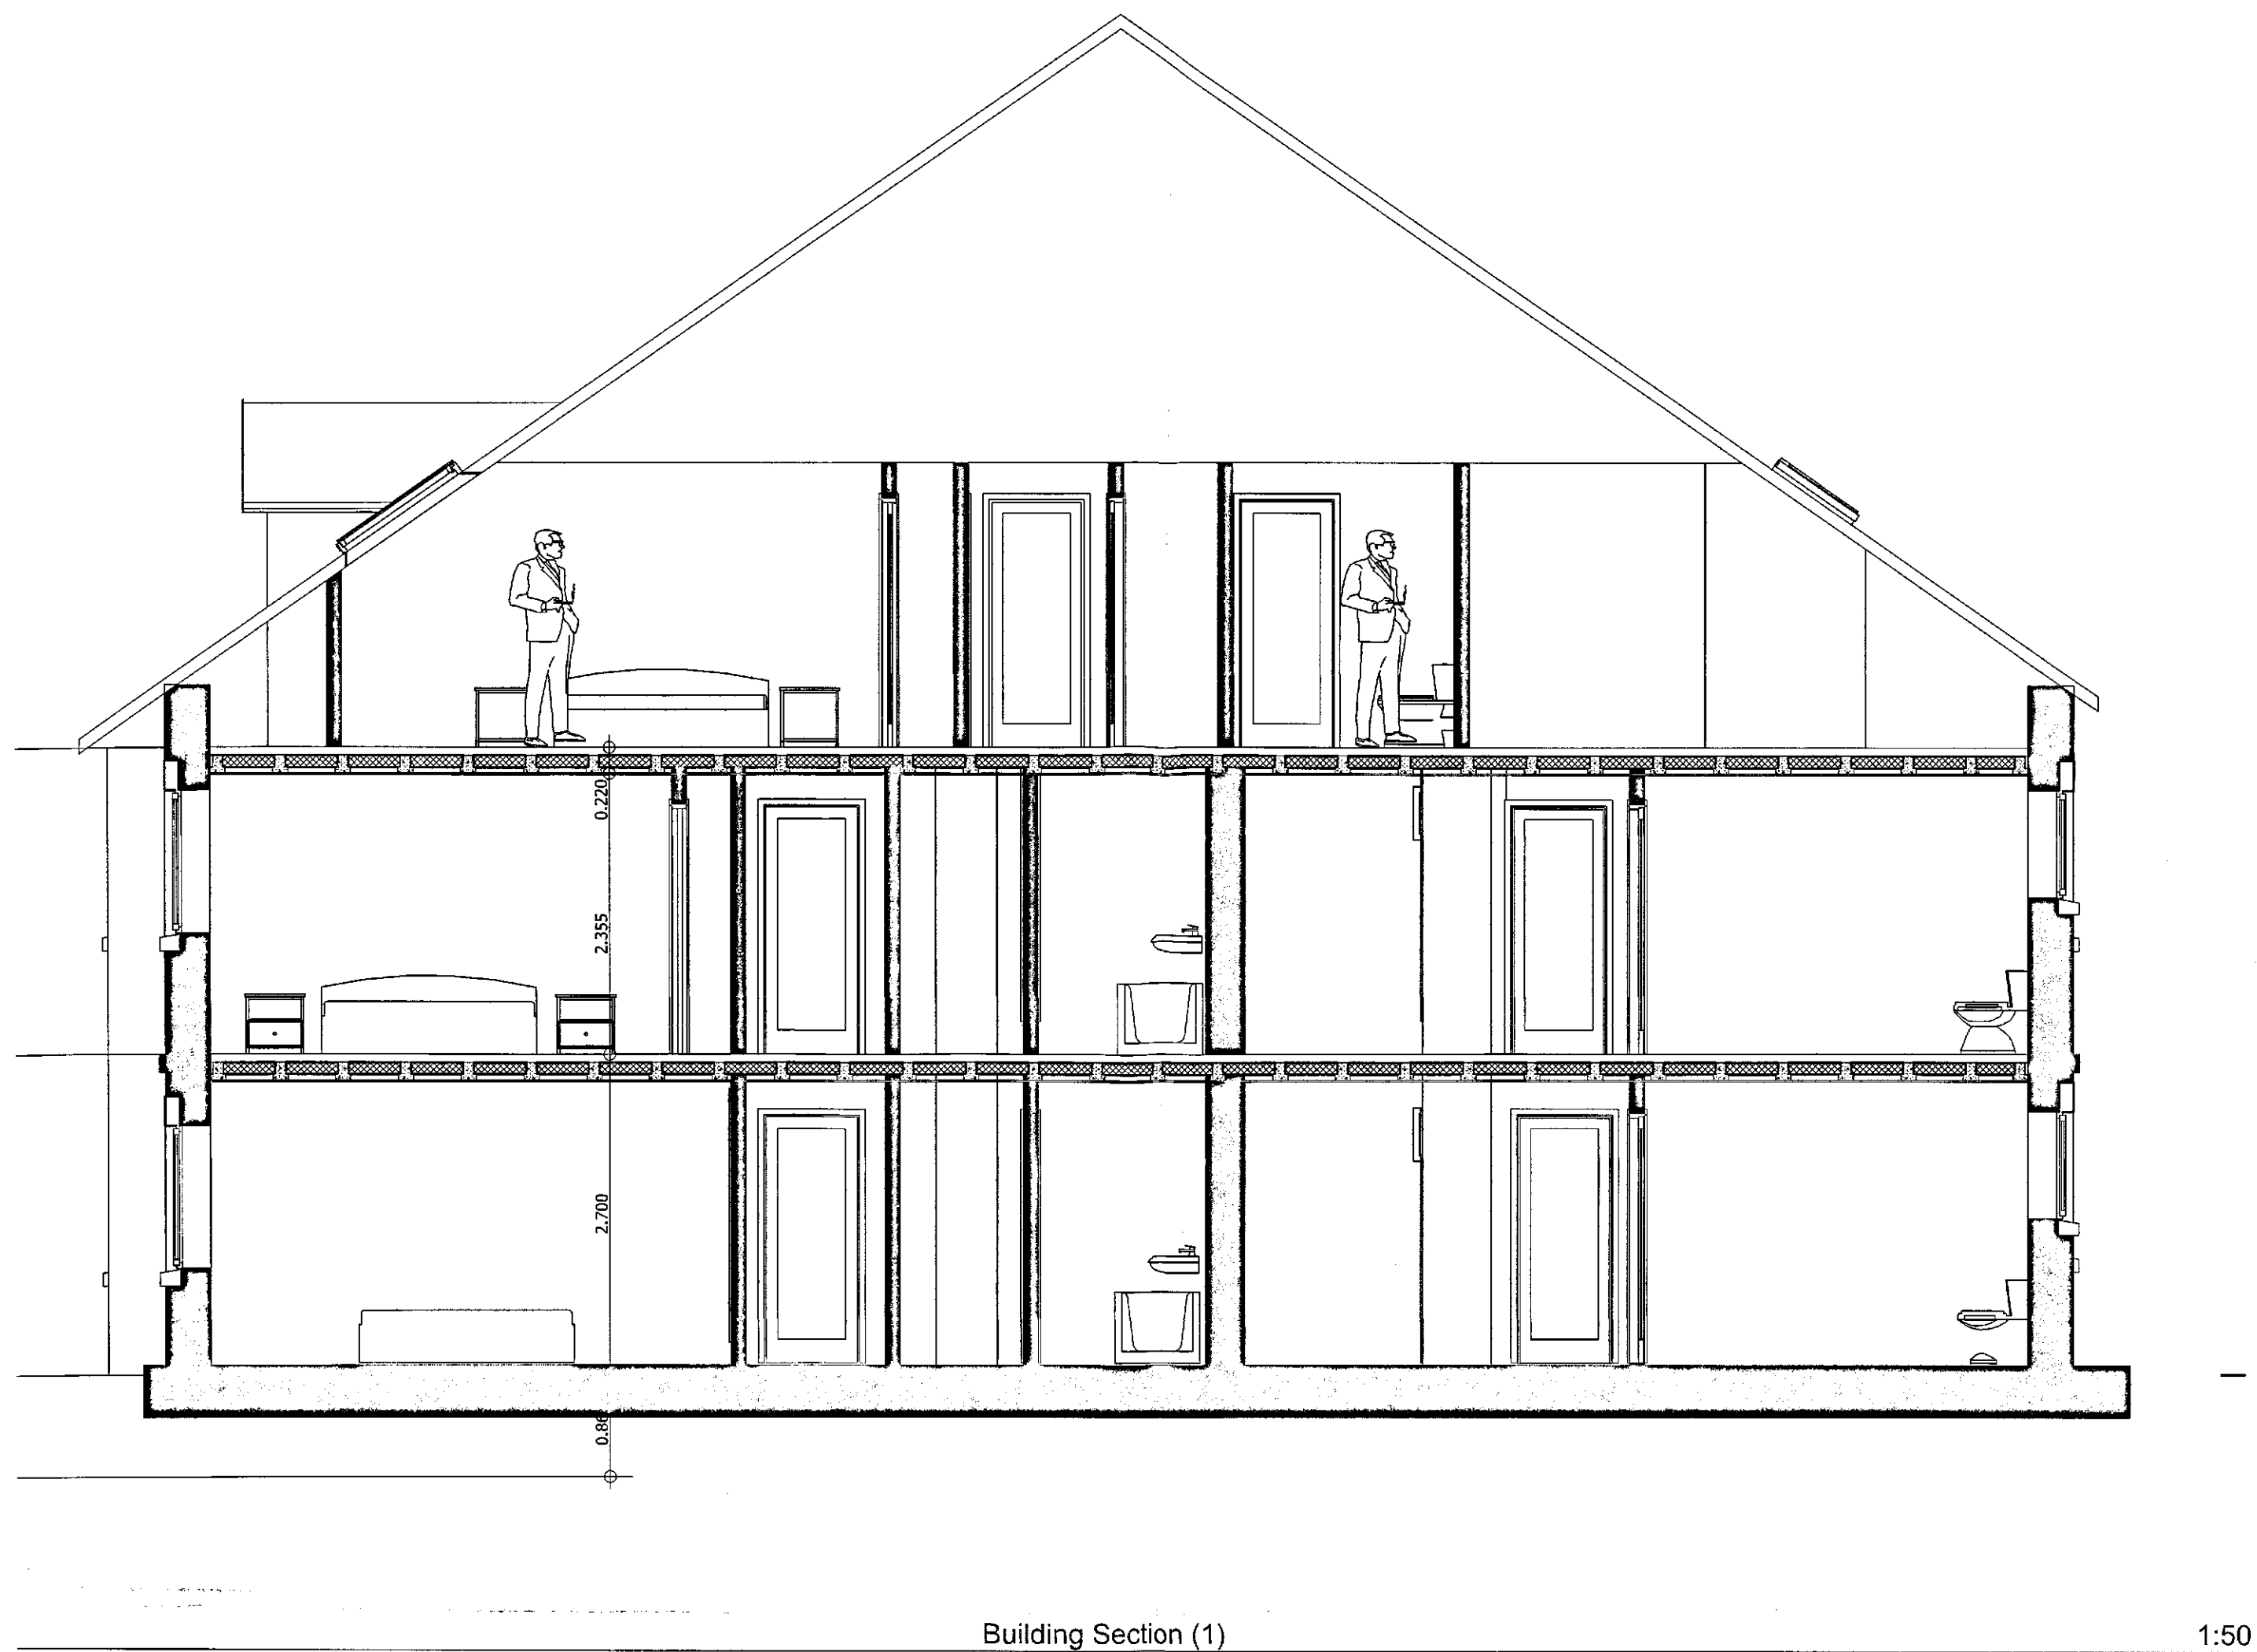

Rev: Date Revision Notes

Client: Mr D Cross


Project: Proposed 10 Apartment, 17 Day Street,
Barnsley
1:500

Drawing Title: Section, Block plan

Scale: 1:50, 1:500

Drawn By: AR

Drawing Nr: 7

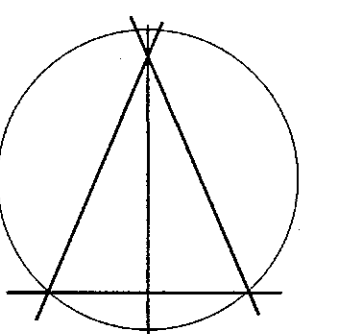

Alan Robinson
Chartered Architect BA Dip Arch RIBA BSc (Hons)
2 Gawber Road, Barnsley S75 2AF
Tel/Fax 01226 286066
Mob: 07947808933