



If in doubt please ask the Architect for clarification.

Do not scale from the drawing, all dimensions to be checked on site.


The copyright for these drawings remains the property of the Architect, they must not be reproduced in any way without the Architects prior written consent

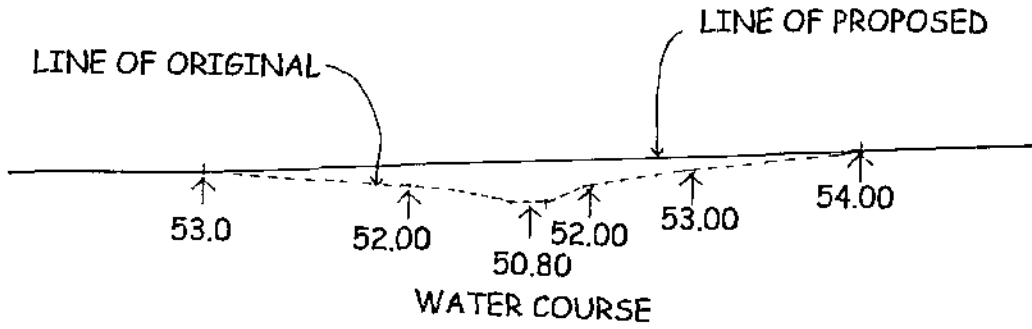

SITE SECTION A-A

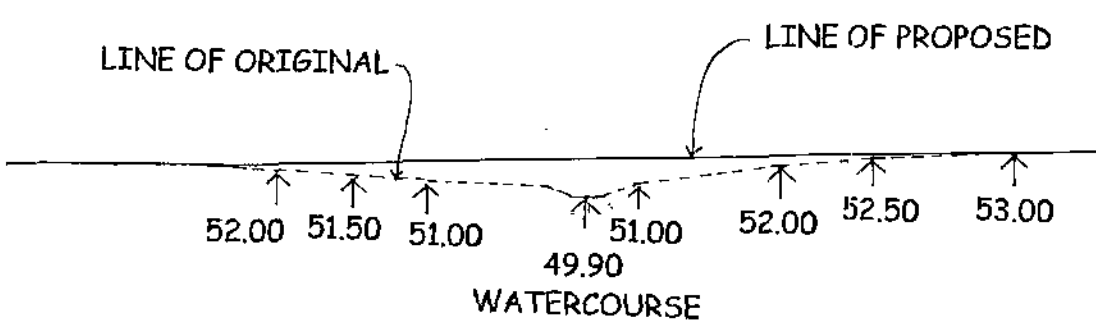


SITE SECTION B-B

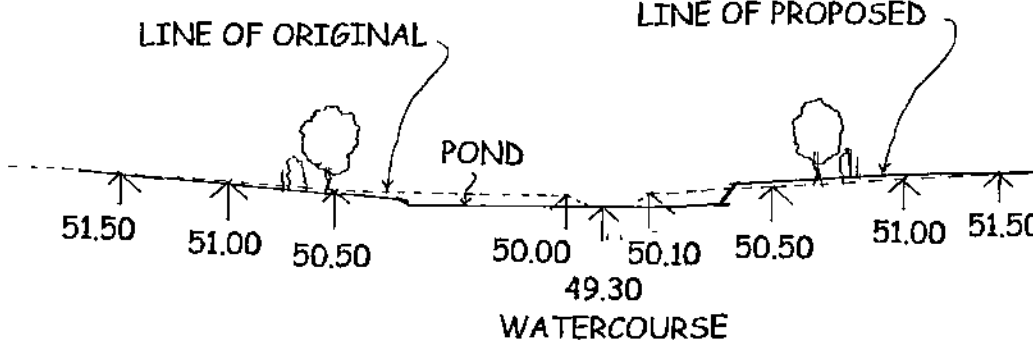


SITE SECTION C-C

THIS DRAWINGS TO BE READ
IN CONJUNCTION WITH
ORIGINAL 1:200 TOPOGRAPHICAL
SURVEY FOR COMPARISON AND
REFERENCE.

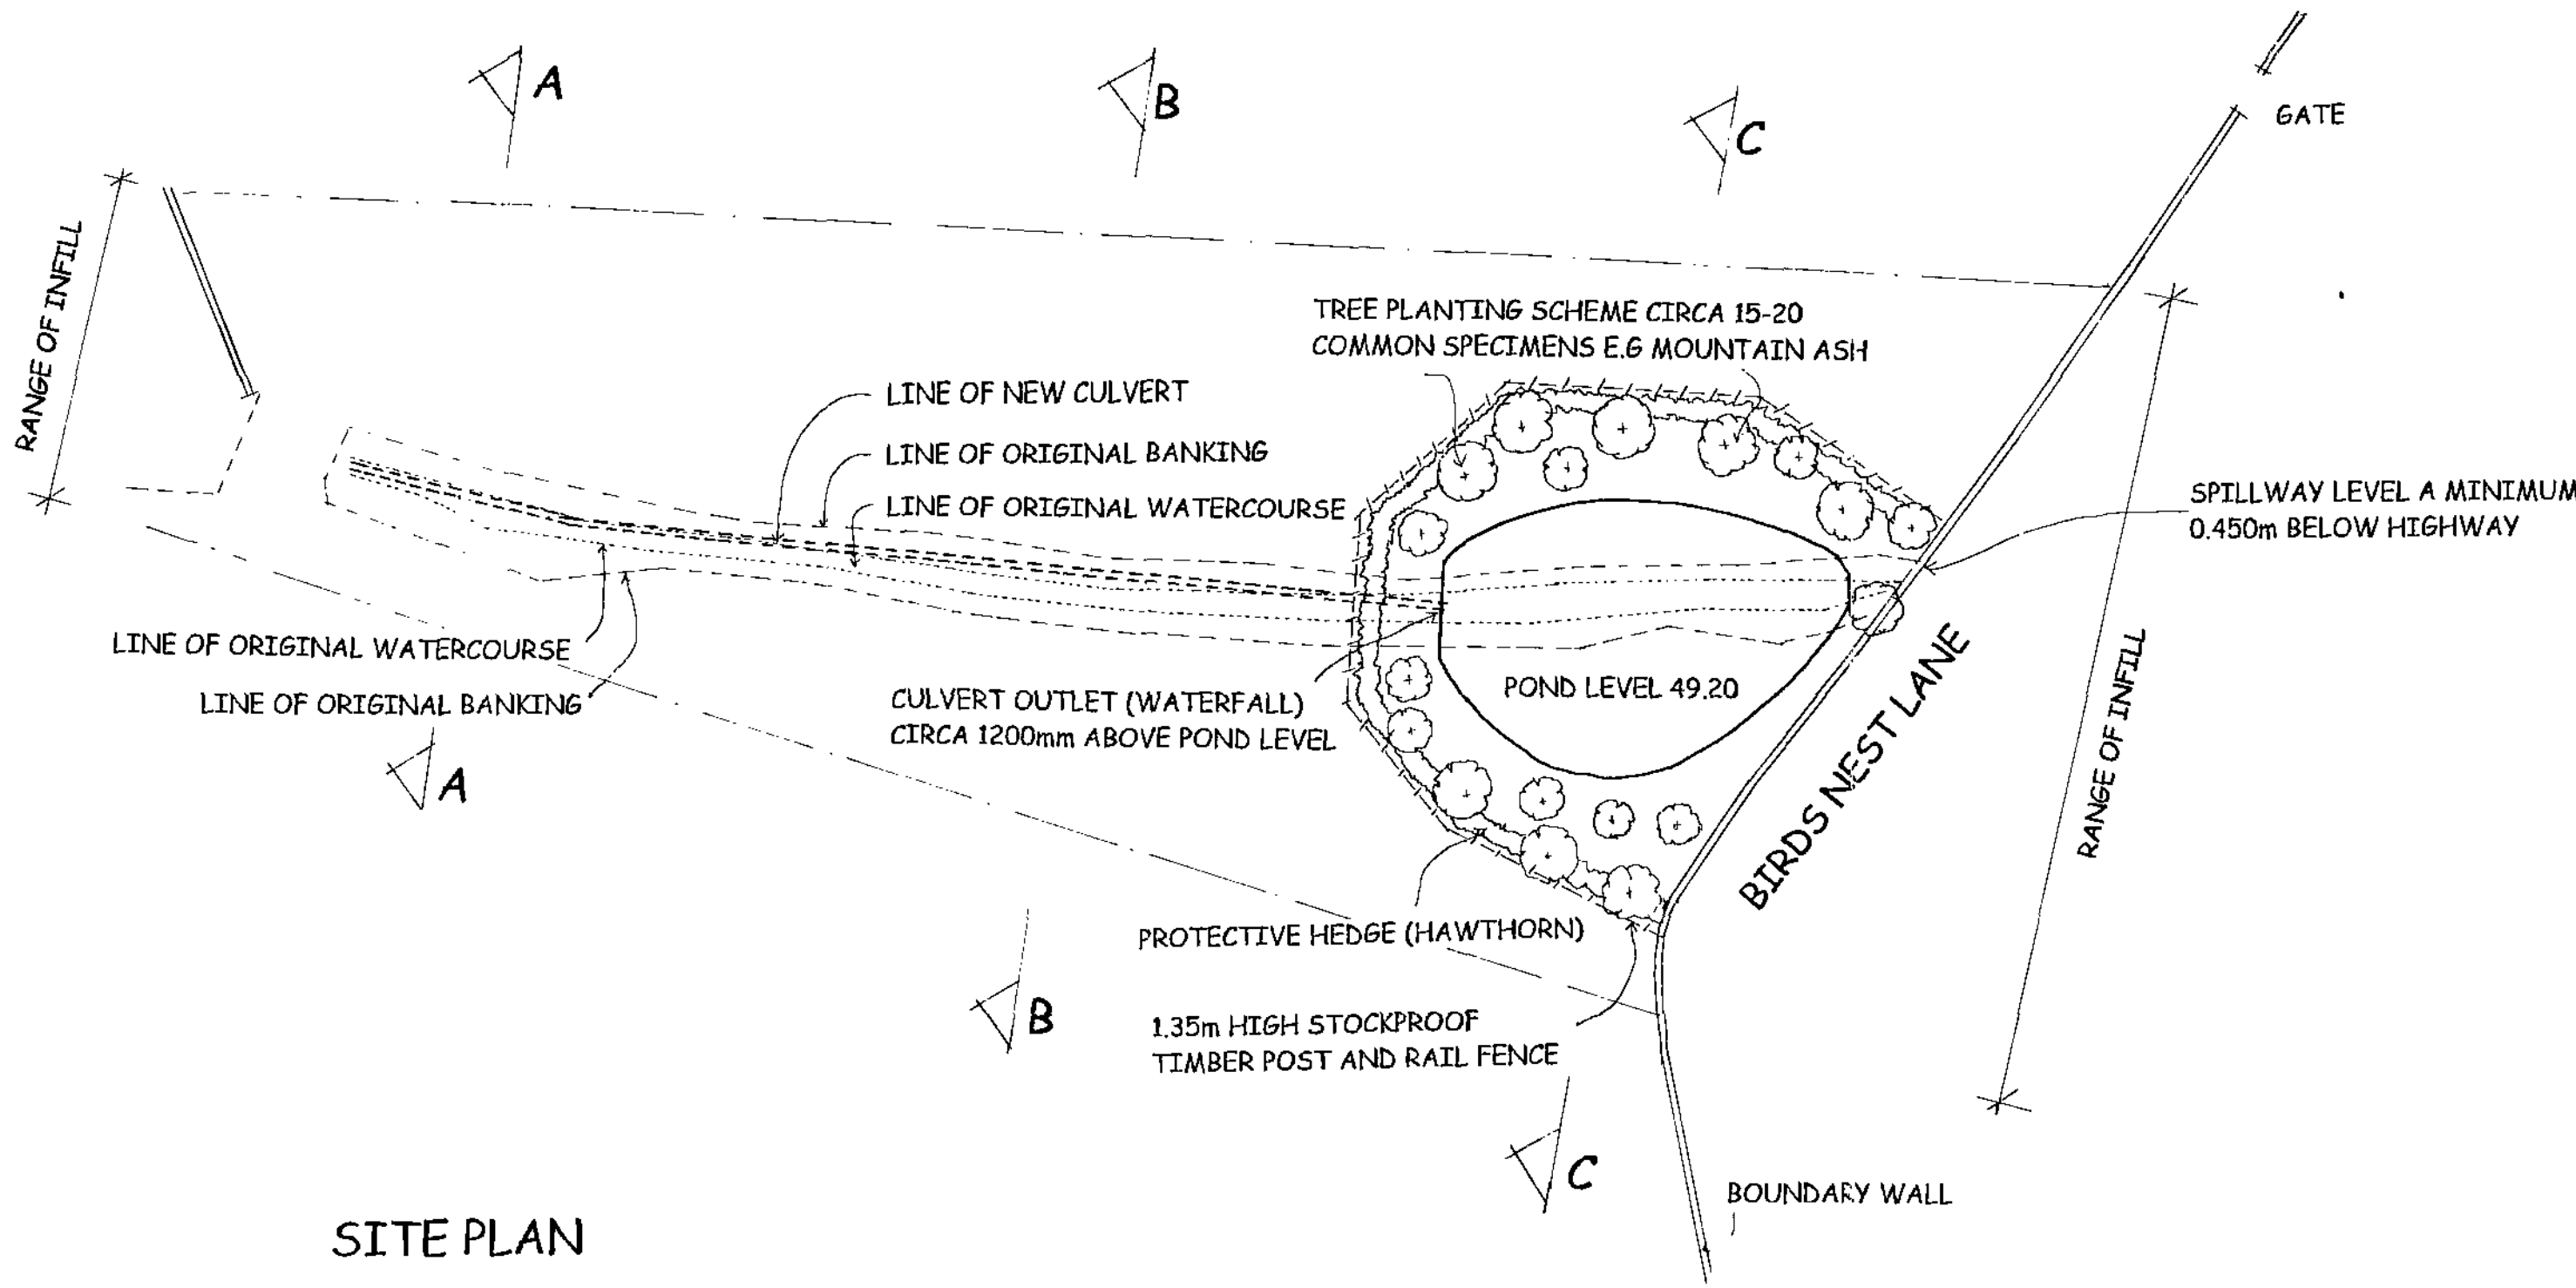

SITE PLAN

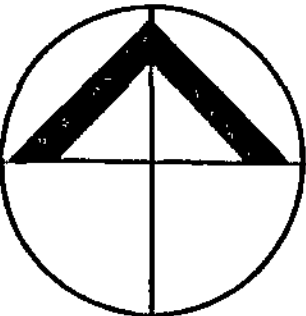

northern design
partnership
chartered
architects

the chapel
millmoor road
meltham
huddersfield
hd9 5ju
tel: 01484 854048
fax: 01484 854049

CLIENT

MR PETER TURNER

PROJECT

LANDFILL OPERATIONS
MARTIN NEST FARM
VICTORIA HD9 7TG

DRAWING TITLE

PLANS AND SECTIONS

Rev	Notes	Date	Drawn
A	SPILLWAY LEVEL ADDED	10.08	PB
SCALE 1:500		06.08	PB
PROJECT No.	DRAWING No	Rev.	
1225	01	A	