
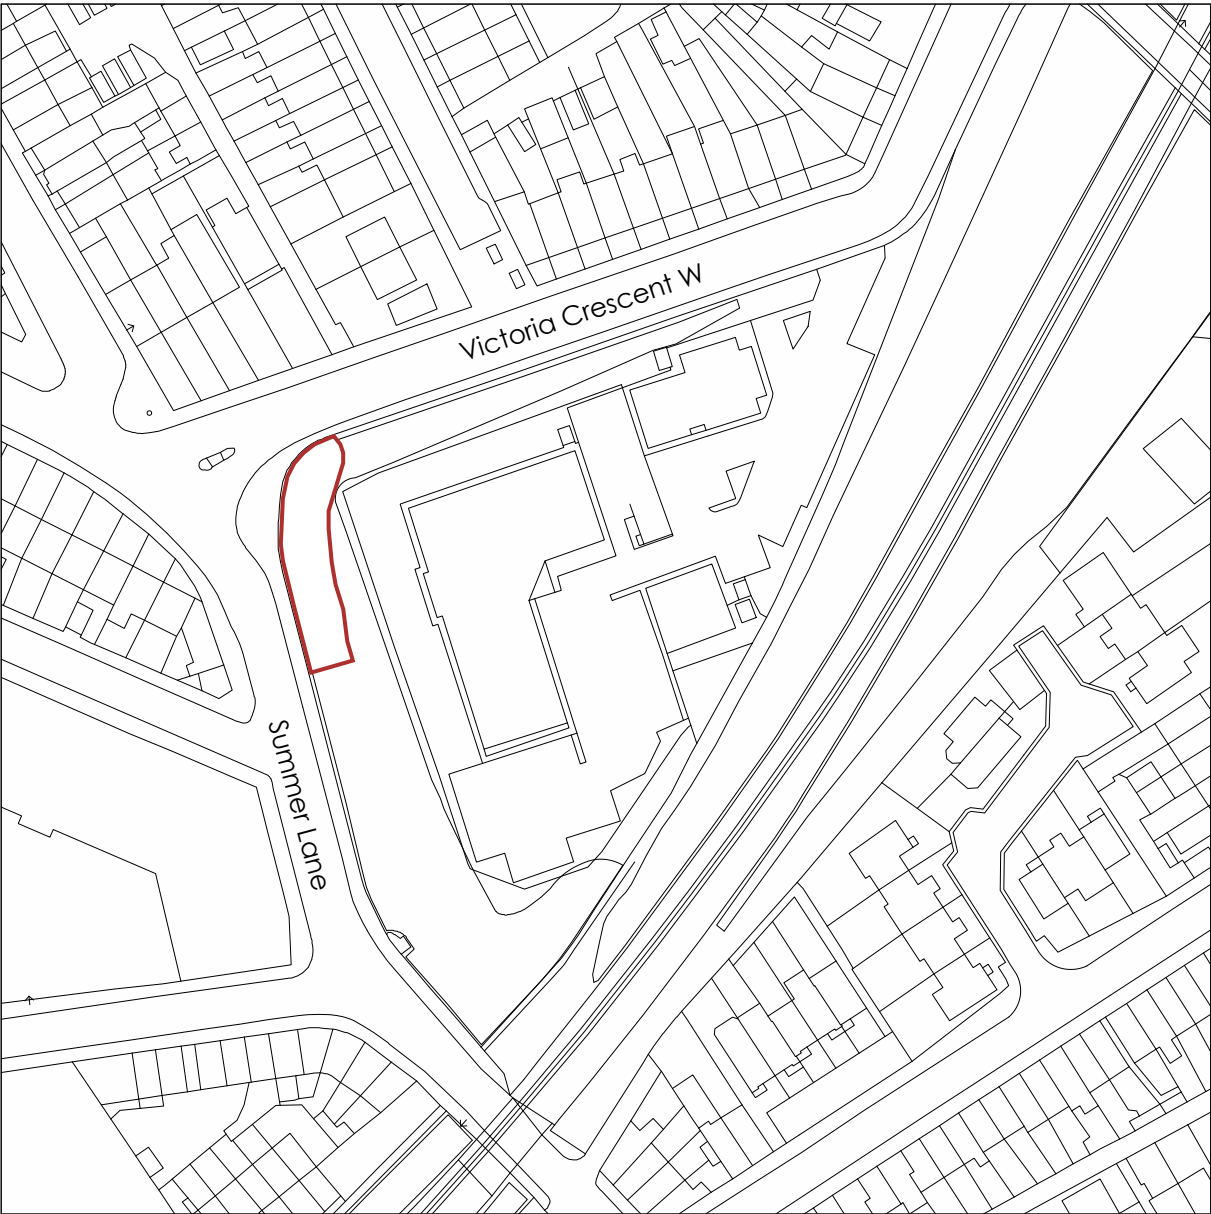


 

22 Berghem Mews, Blythe Road
London, W14 0HN
www.wildstone.co.uk
020 7313 9571

Title
Site Location Plan

Project
Victoria Crescent, Barnsley,
South Yorkshire, S75 2AE

Client
GWR Property Co Ltd


Job No. 10941	Issued 30/05/19
-------------------------	---------------------------

Drawn By NM	Checked By
-----------------------	-------------------

Signed By	Scale 1:1250 @ A3
------------------	-----------------------------

Key
— 1. Site Boundary

All information is to be checked on site for accuracy and fit. Only drawings with WD status with the most recent revision are to be used for construction. Report any discrepancies and omissions to Wildstone

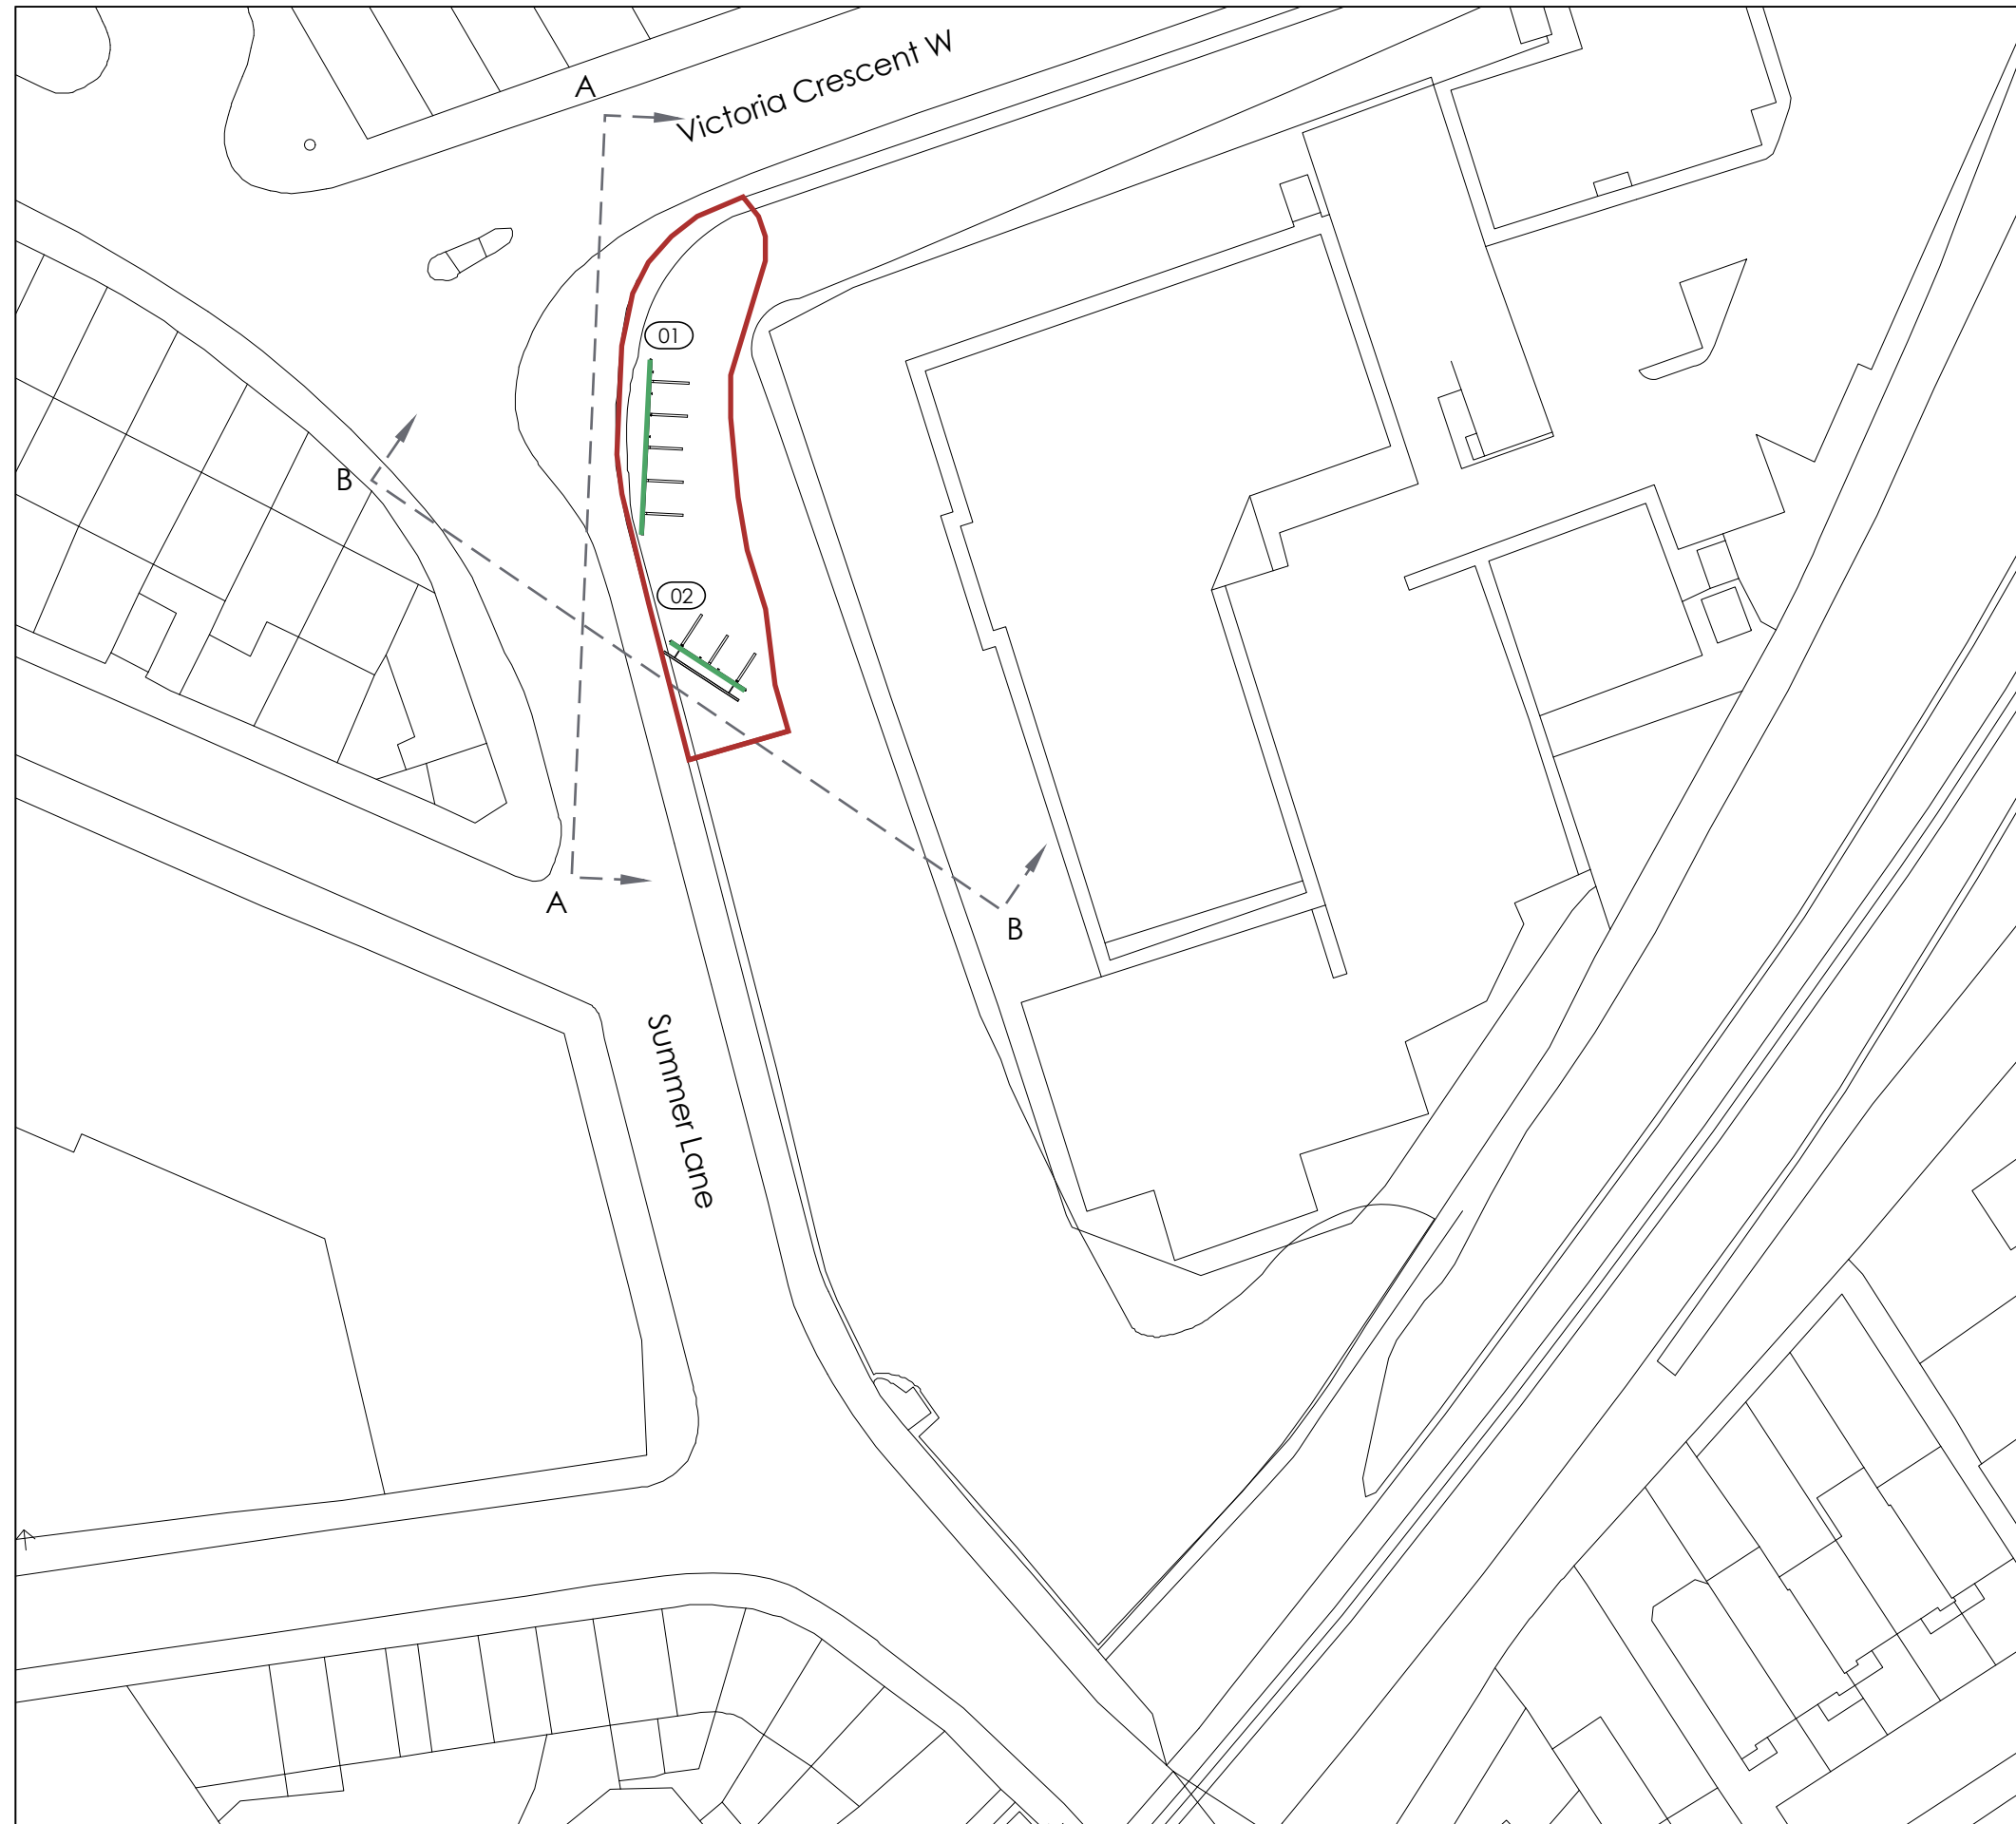

0 20m 40m

Title
Existing Site Plan

Project
Victoria Crescent, Barnsley,
South Yorkshire, S75 2AE

Client
GWR Property Co Ltd

Job No.
10941

Issued
30/05/19

Drawn By
NM



Checked By

Signed By

Scale
1:500 @ A3

Key
1. Application Boundary
2. Existing Advertising Board

All information is to be checked on site for accuracy and fit. Only drawings with WD status with the most recent revision are to be used for construction. Report any discrepancies and omissions to Wildstone

 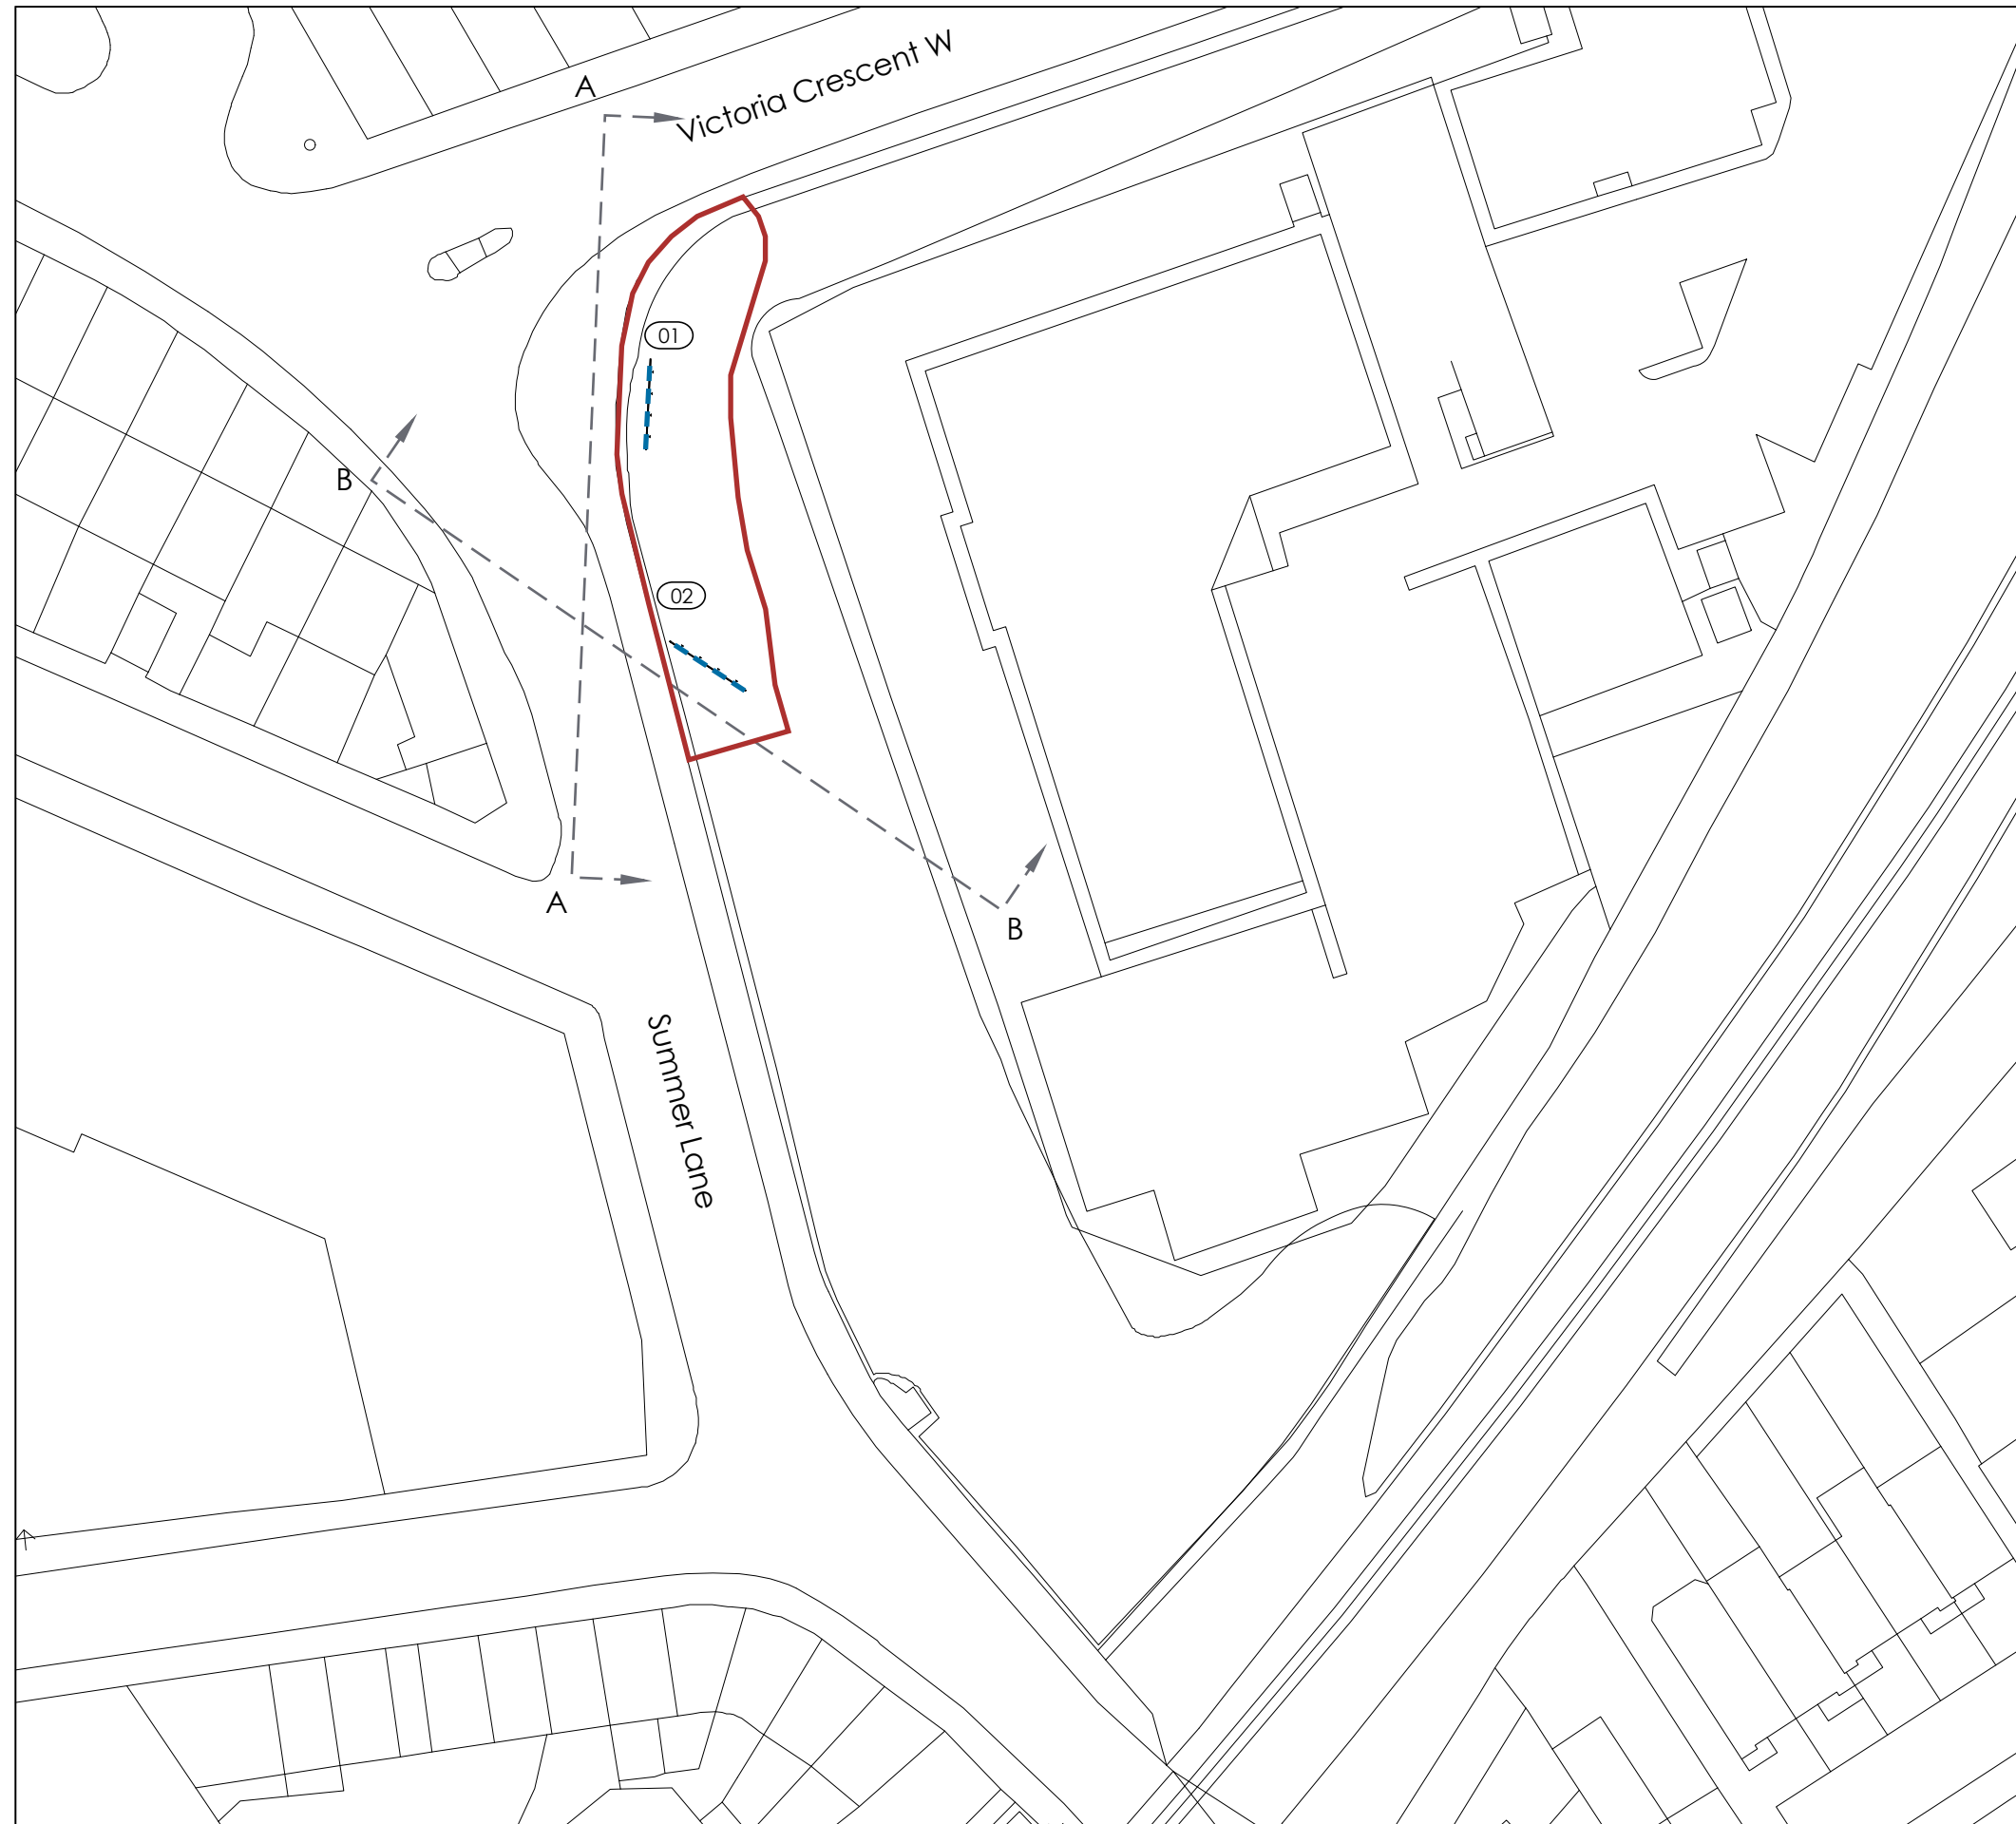

Title
Proposed Site Plan

Project
Victoria Crescent, Barnsley,
South Yorkshire, S75 2AE

Client
GWR Property Co Ltd

Job No.
10941

Issued
30/05/19

Drawn By
NM

Checked By


Signed By

Scale
1:500 @ A3

Key

- 1. Application Boundary
- 2. Proposed Media Screen

All information is to be checked on site for accuracy and fit. Only drawings with WD status with the most recent revision are to be used for construction. Report any discrepancies and omissions to Wildstone

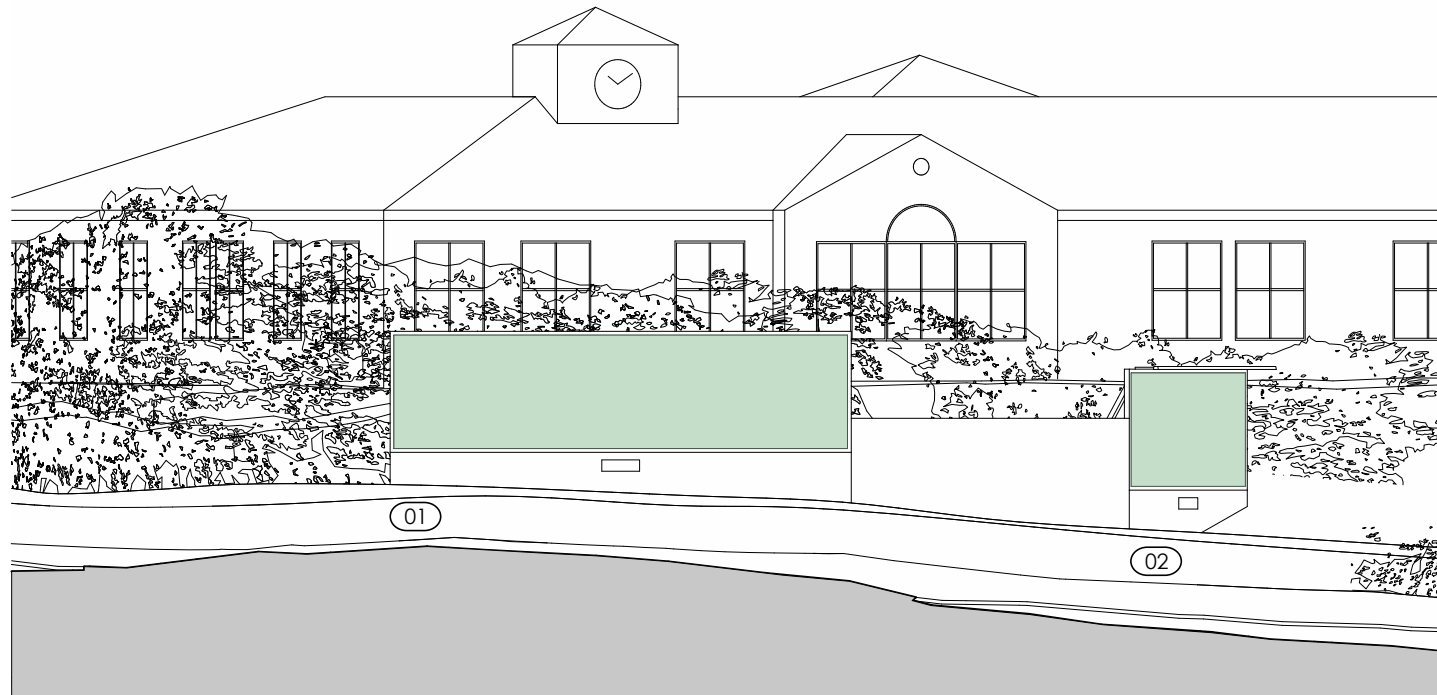

Existing



Proposed

0 10m 15m

Title
Elevation AA

Project
Victoria Crescent, Barnsley,
South Yorkshire, S75 2AE

Client
GWR Property Co Ltd

Job No.
10941

Issued
30/05/19

Drawn By
NM

Checked By

Signed By

Scale
1:200 @ A3

Key


1. Existing Advertising Board

2. Proposed Media Screen

All information is to be checked on site for accuracy and fit. Only drawings with WD status with the most recent revision are to be used for construction. Report any discrepancies and omissions to Wildstone



Existing

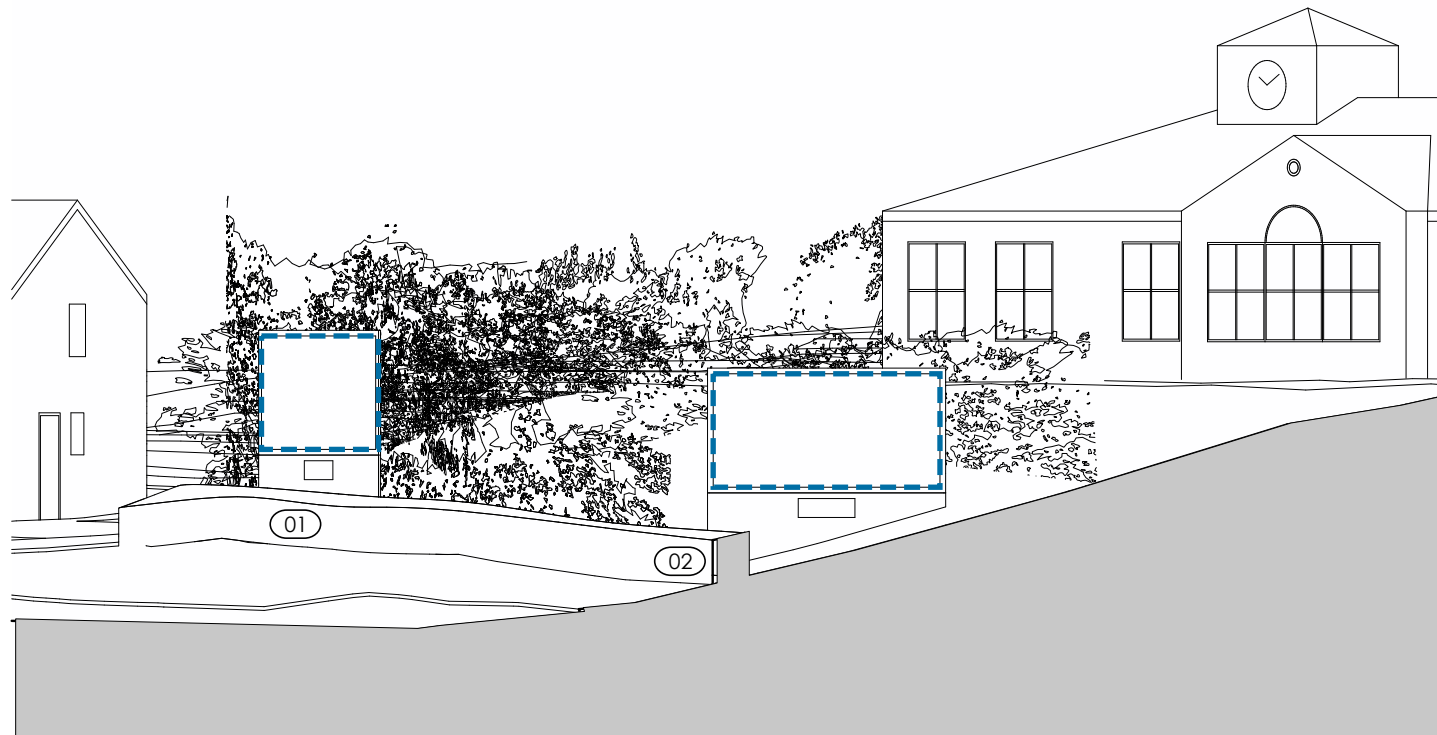

Proposed

0 10m 15m

Title
Elevation BB

Project
Victoria Crescent, Barnsley,
South Yorkshire, S75 2AE

Client
GWR Property Co Ltd

Job No.
10941

Issued
30/05/19

Drawn By
NM

Checked By

Signed By

Scale
1:200 @ A3


Key

1. Existing Advertising Board


2. Proposed Media Screen

All information is to be checked on site for accuracy and fit. Only drawings with WD status with the most recent revision are to be used for construction. Report any discrepancies and omissions to Wildstone


Existing

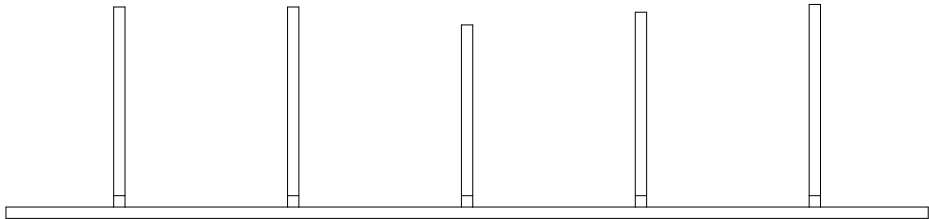

Plan

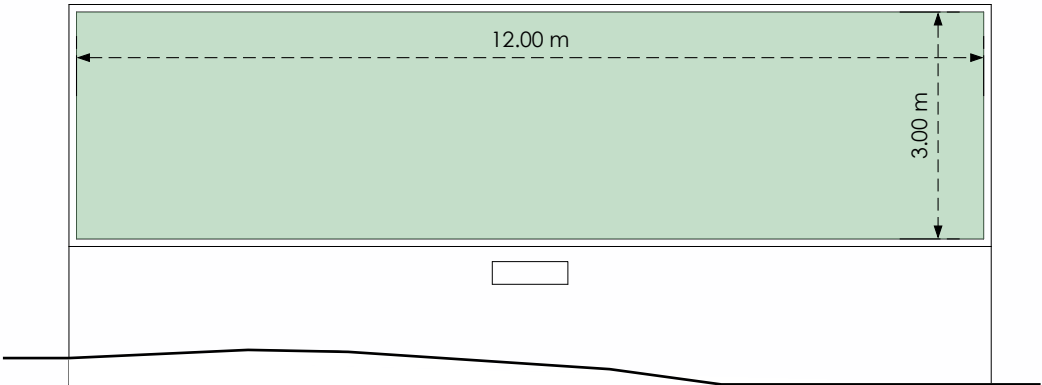


Front

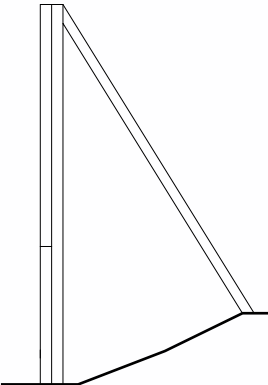


Side

Proposed

 


Plan

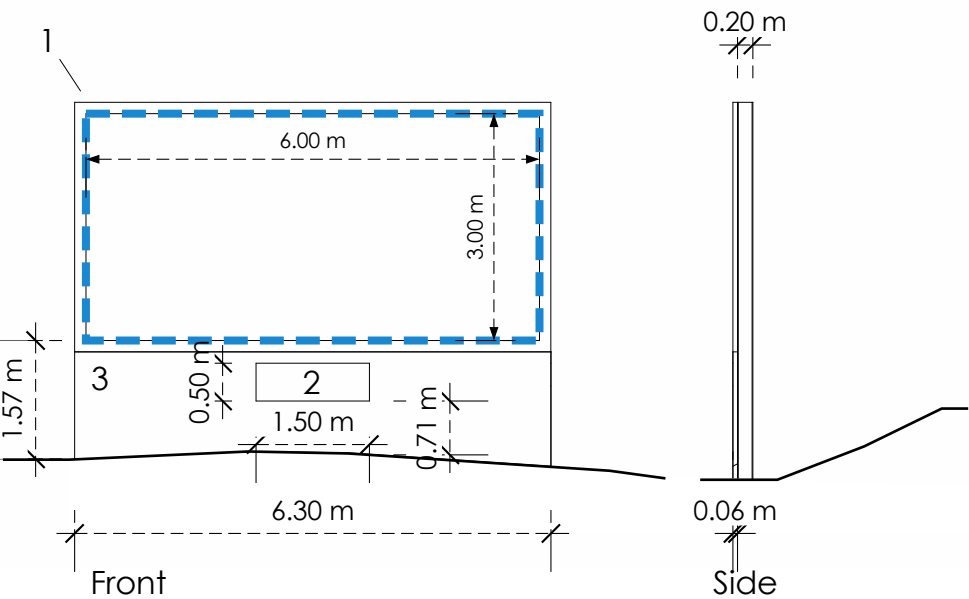

Front

Side

 

Title
Specification 01

Project
Victoria Crescent, Barnsley,
South Yorkshire, S75 2AE

Client
GWR Property Co Ltd

Job No.
10941

Issued
30/05/19

Drawn By
NM

Checked By


Signed By

Scale
1:100 @ A3


- Key**
- 1. Black Powder Coated Metallic Frame
 - 2. Logo Box
 - 3. Black Cladding
 - 4. Existing Advertising Board
 - 5. Proposed Media Screen

All information is to be checked on site for accuracy and fit. Only drawings with WD status with the most recent revision are to be used for construction. Report any discrepancies and omissions to Wildstone


Existing

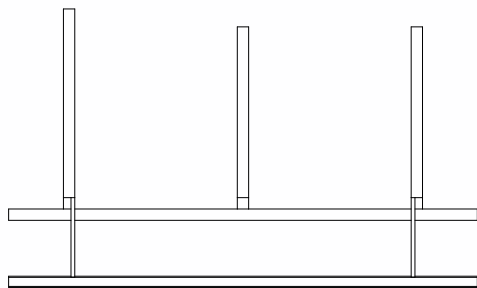

Plan

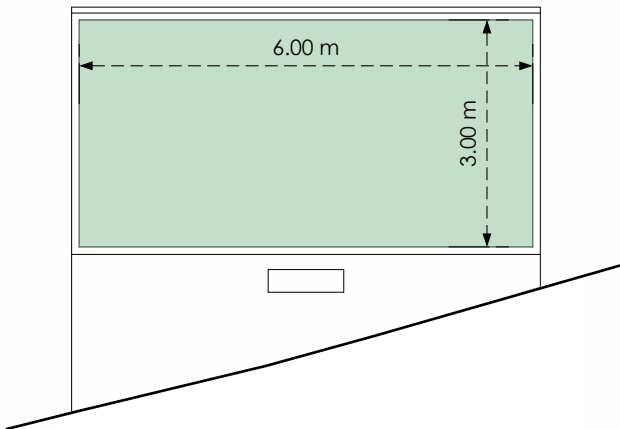


Front

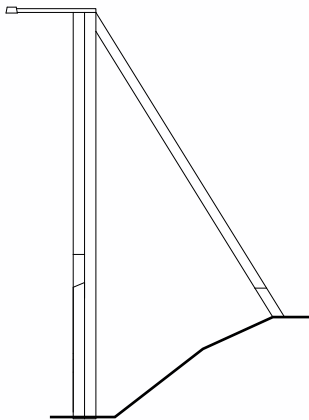


Side


Proposed

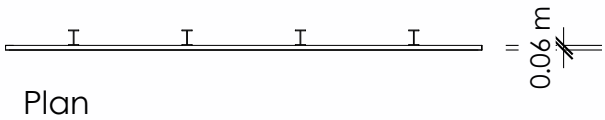


Plan

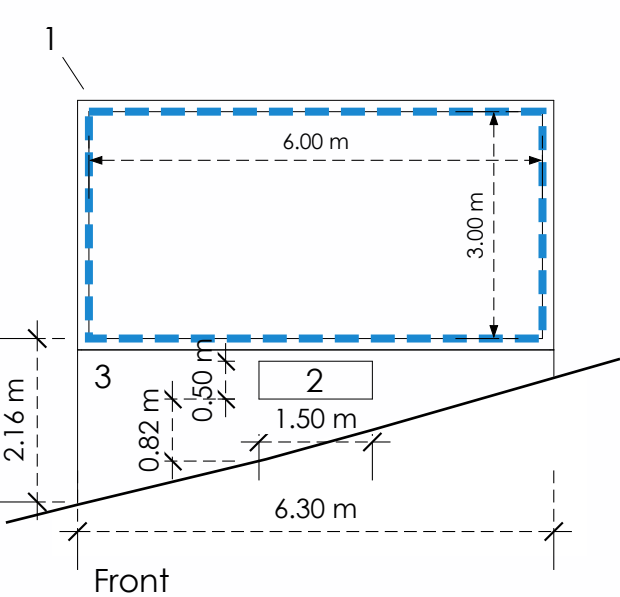

Front

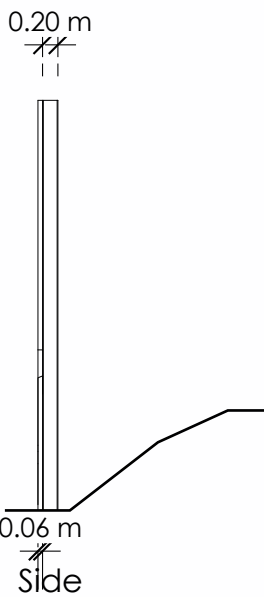

Side

 

Title
Specification 02

Project
Victoria Crescent, Barnsley,
South Yorkshire, S75 2AE

Client
GWR Property Co Ltd

Job No.
10941

Issued
30/05/19

Drawn By
NM

Checked By

Signed By

Scale
1:100 @ A3

- Key**
- 1. Black Powder Coated Metallic Frame
 - 2. Logo Box
 - 3. Black Cladding
 - 4. Existing Advertising Board
 - 5. Proposed Media Screen

All information is to be checked on site for accuracy and fit. Only drawings with WD status with the most recent revision are to be used for construction. Report any discrepancies and omissions to Wildstone