
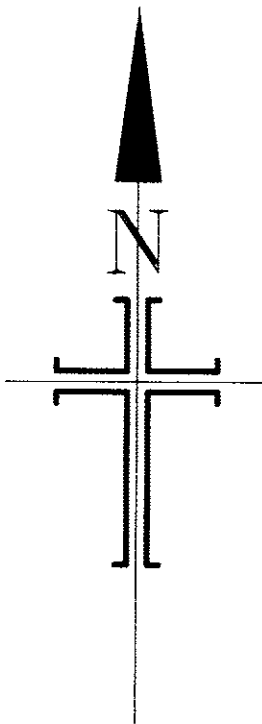



ED 2073 SHAWLANDS PRIMARY SCHOOL

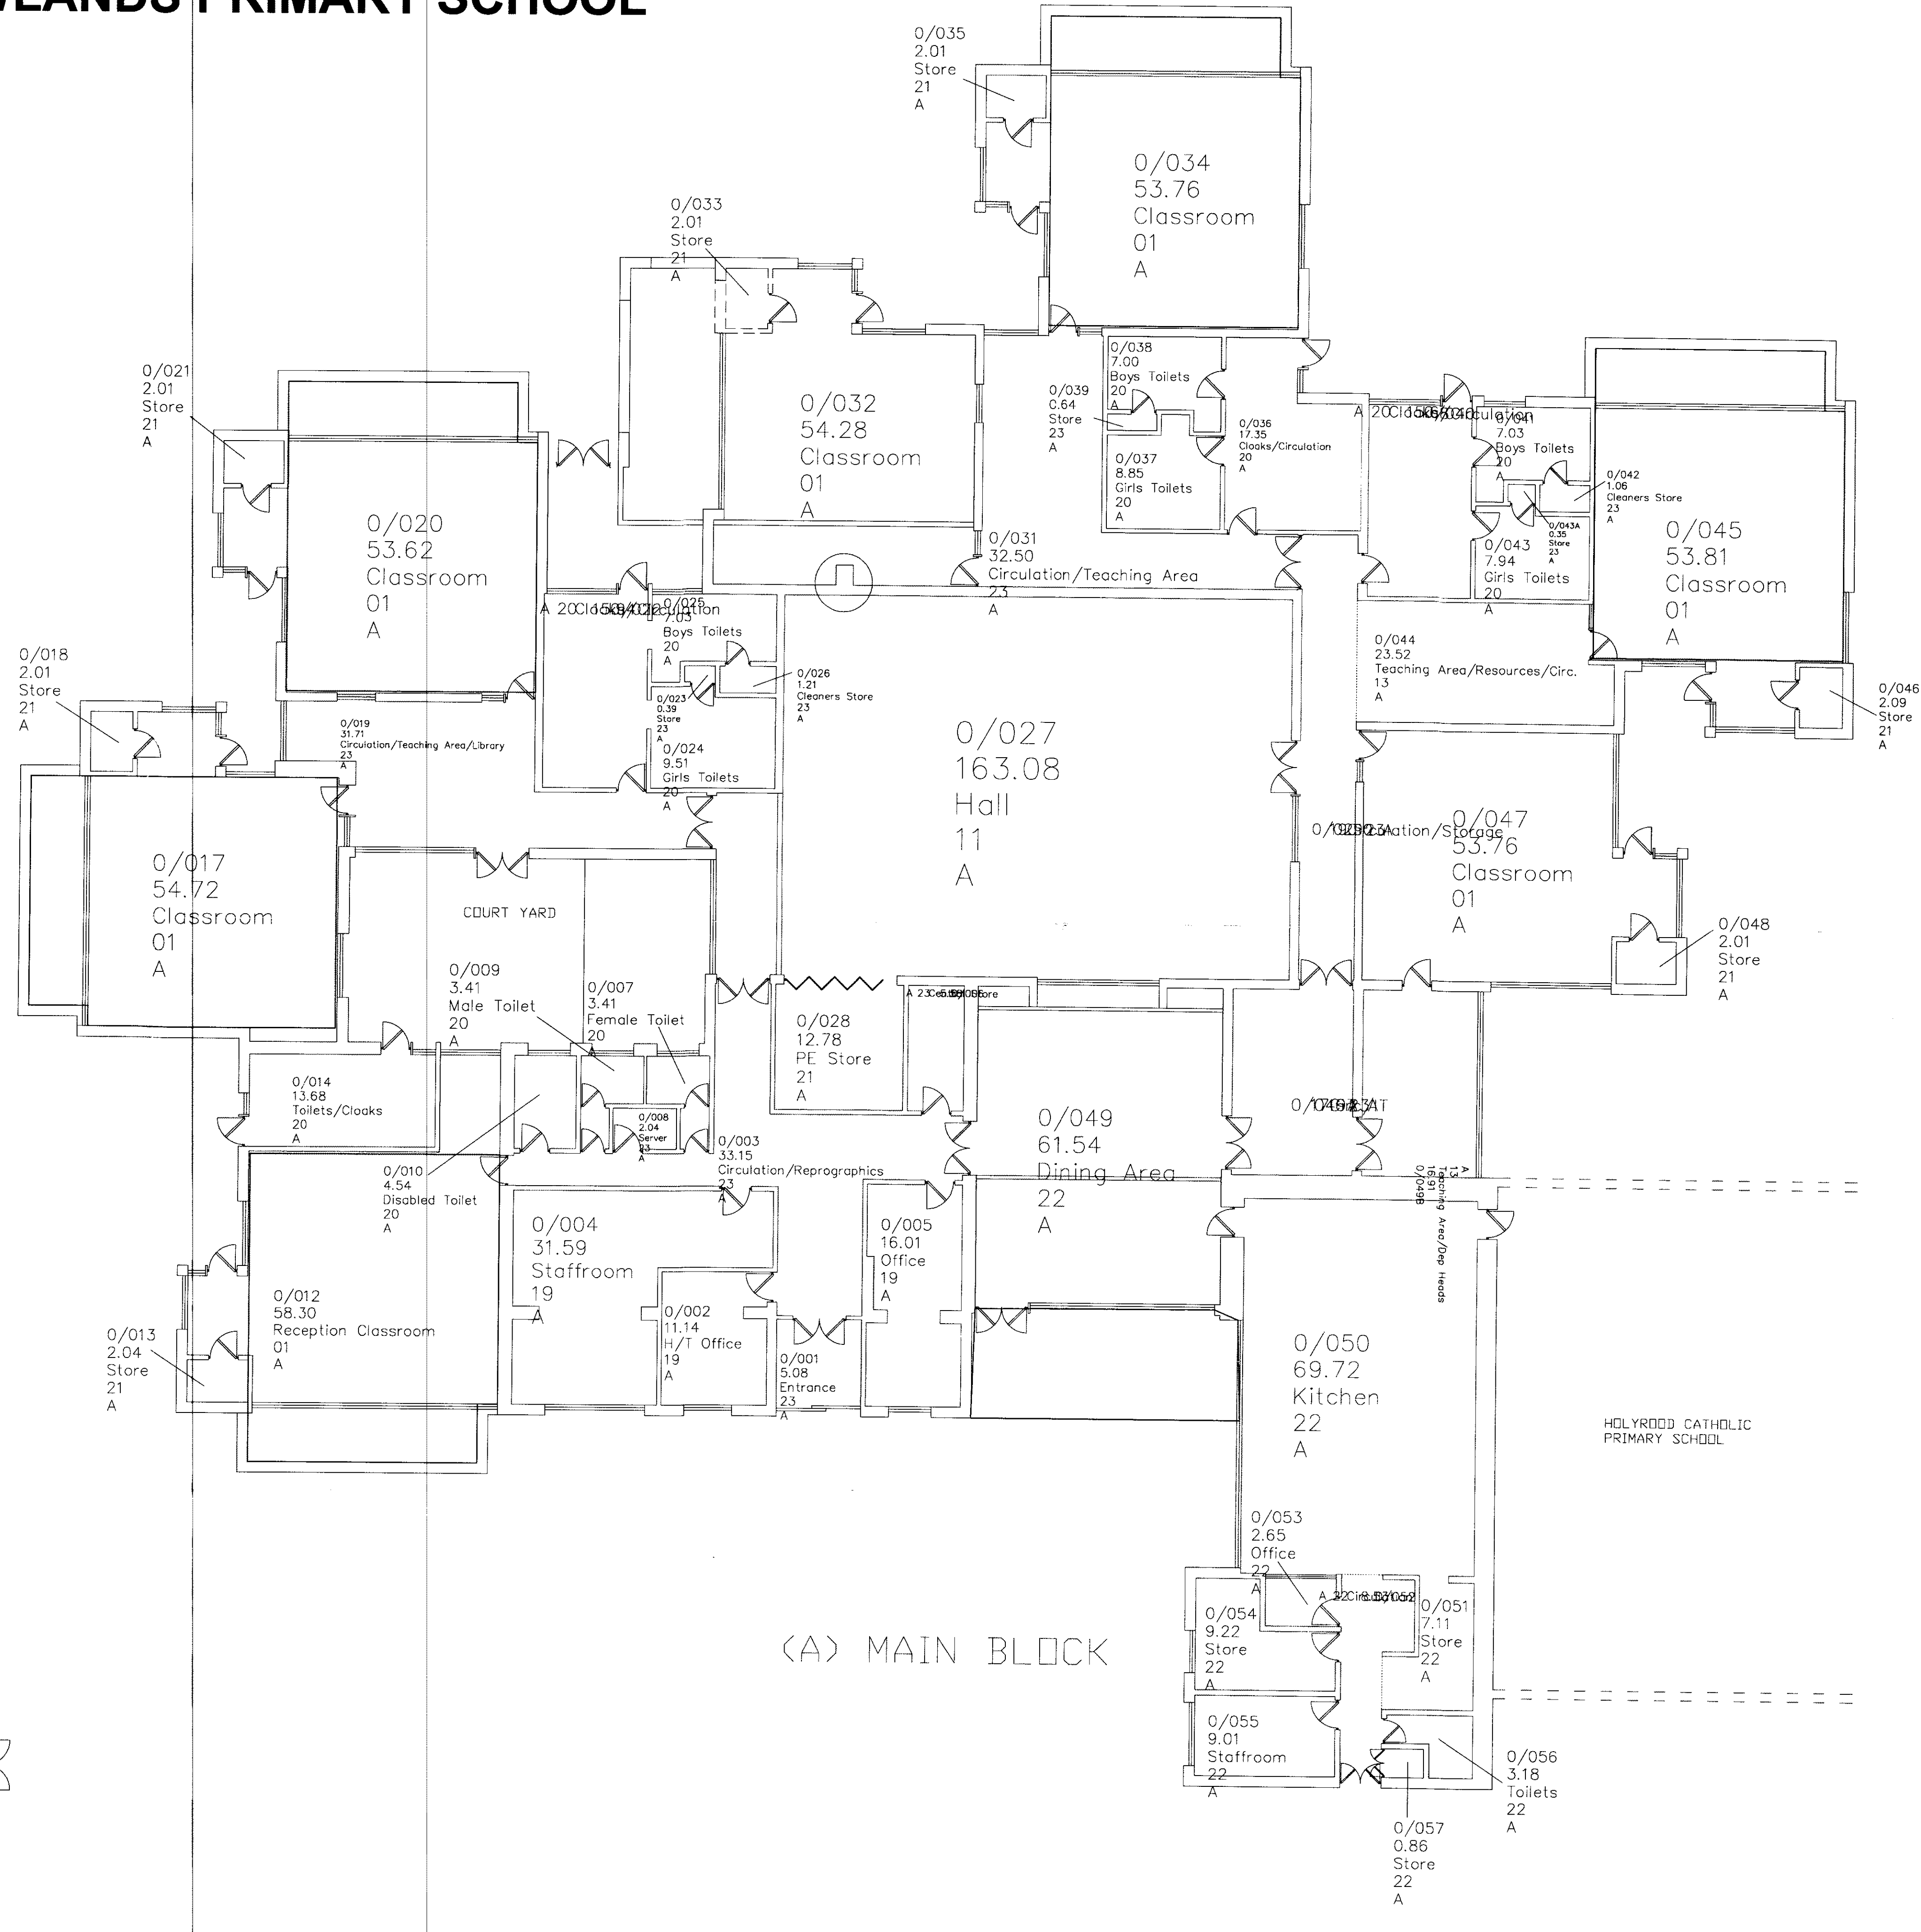

Reproduced from the FastMAP GIS v4.43
Ordnance Survey mapping with the permission of the Controller of Her Majesty's Stationery Office
© Crown Copyright
Unauthorised reproduction infringes Crown Copyright and may lead to prosecution or civil proceedings

Property & Procurement
B.M.B.C.
Springfield House, Barnsley S70 6HH

Date _____ LICENSE No. LA076090

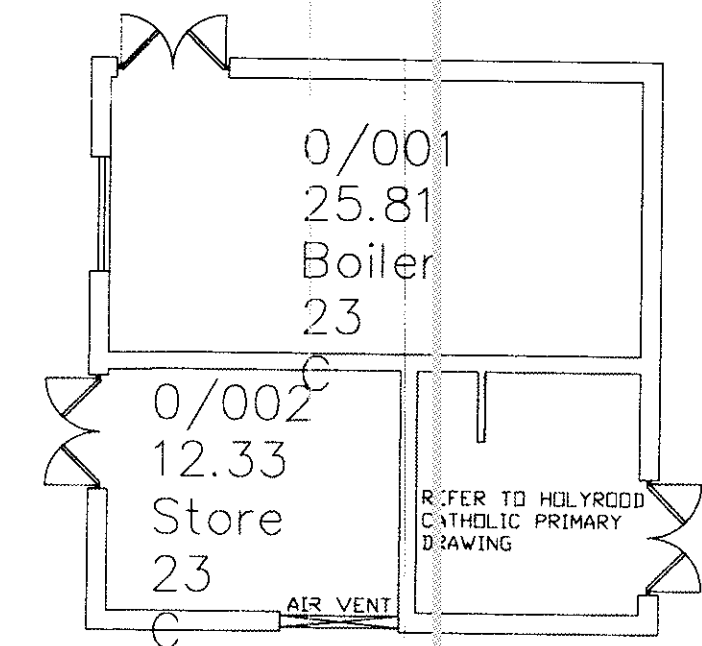

BARNSELEY
Metropolitan Borough Council

Property & Procurement
Alan White
Assistant Executive Director
Springfield House, Springfield St
Barnsley S70 6HH
Tel: 01226 770770
Fax: 01226 774399

PROJECT
Shawlands Primary School
Extension & Alterations

DRAWING
Existing Site Plan

Drawn	AR	Revision	-
-------	----	----------	---

Scale	1:100	Date	April 09
-------	-------	------	----------

Project Code	ED 2073	Drawing No.	AL (0) 02
--------------	---------	-------------	-----------