



SCALE 1:50

PROPOSED FRONT ELEVATION


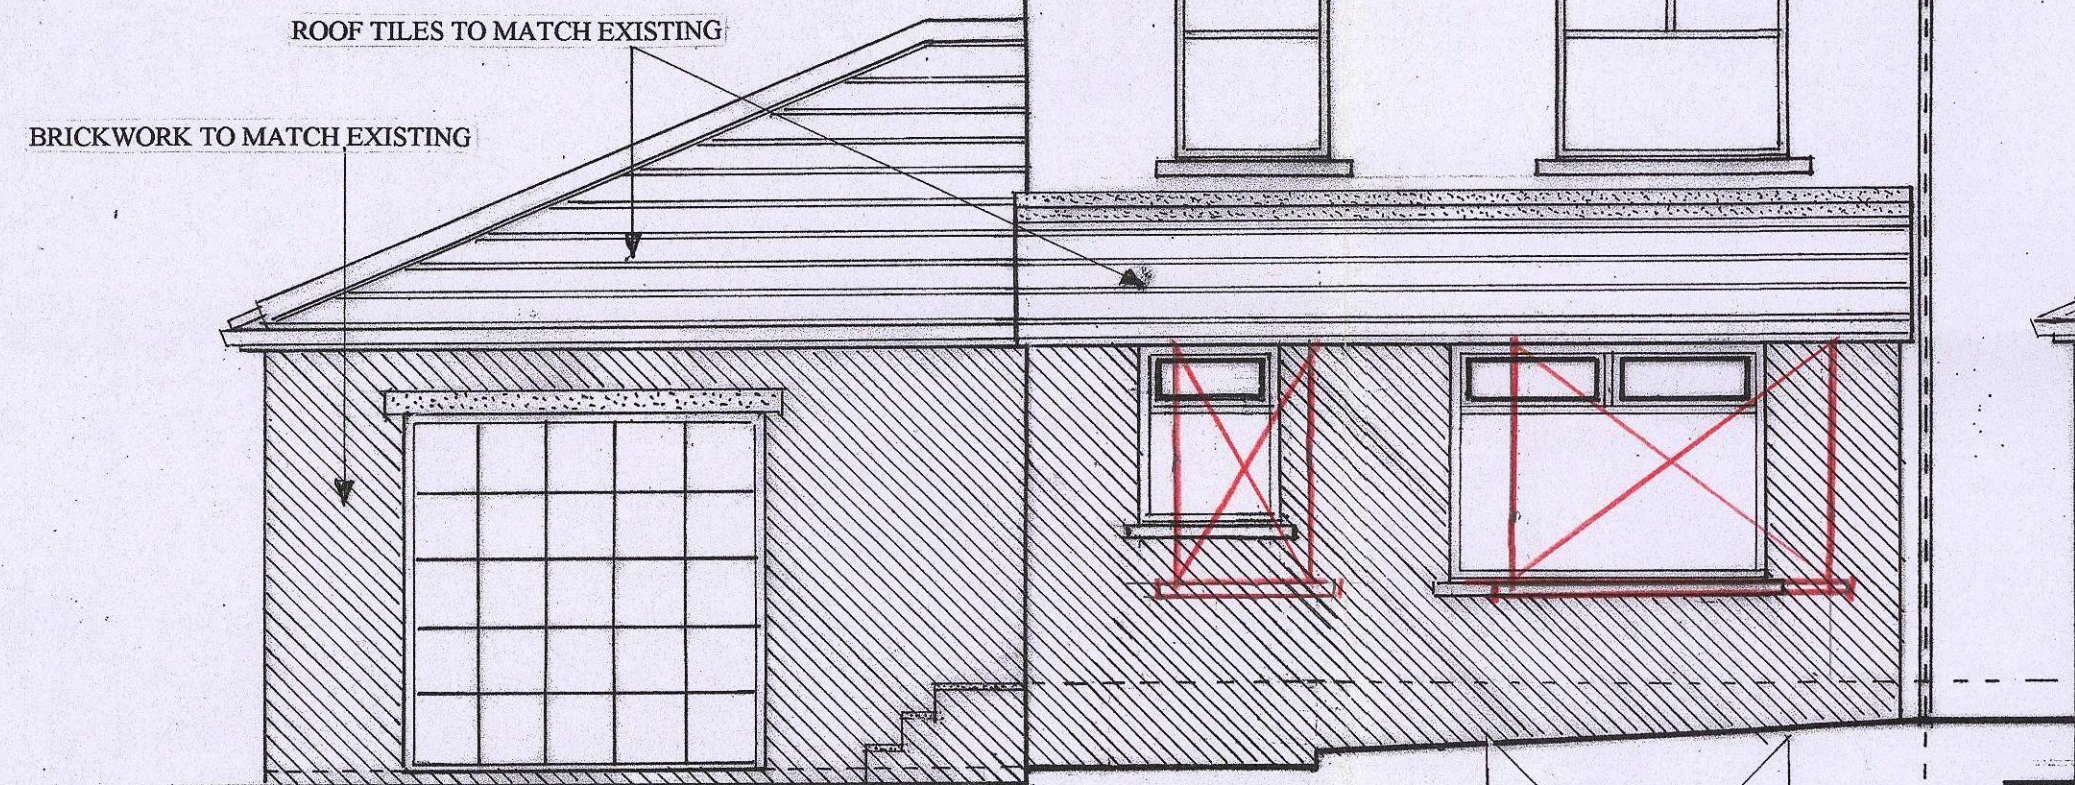


SCALE 1:50

PROPOSED REAR ELEVATION

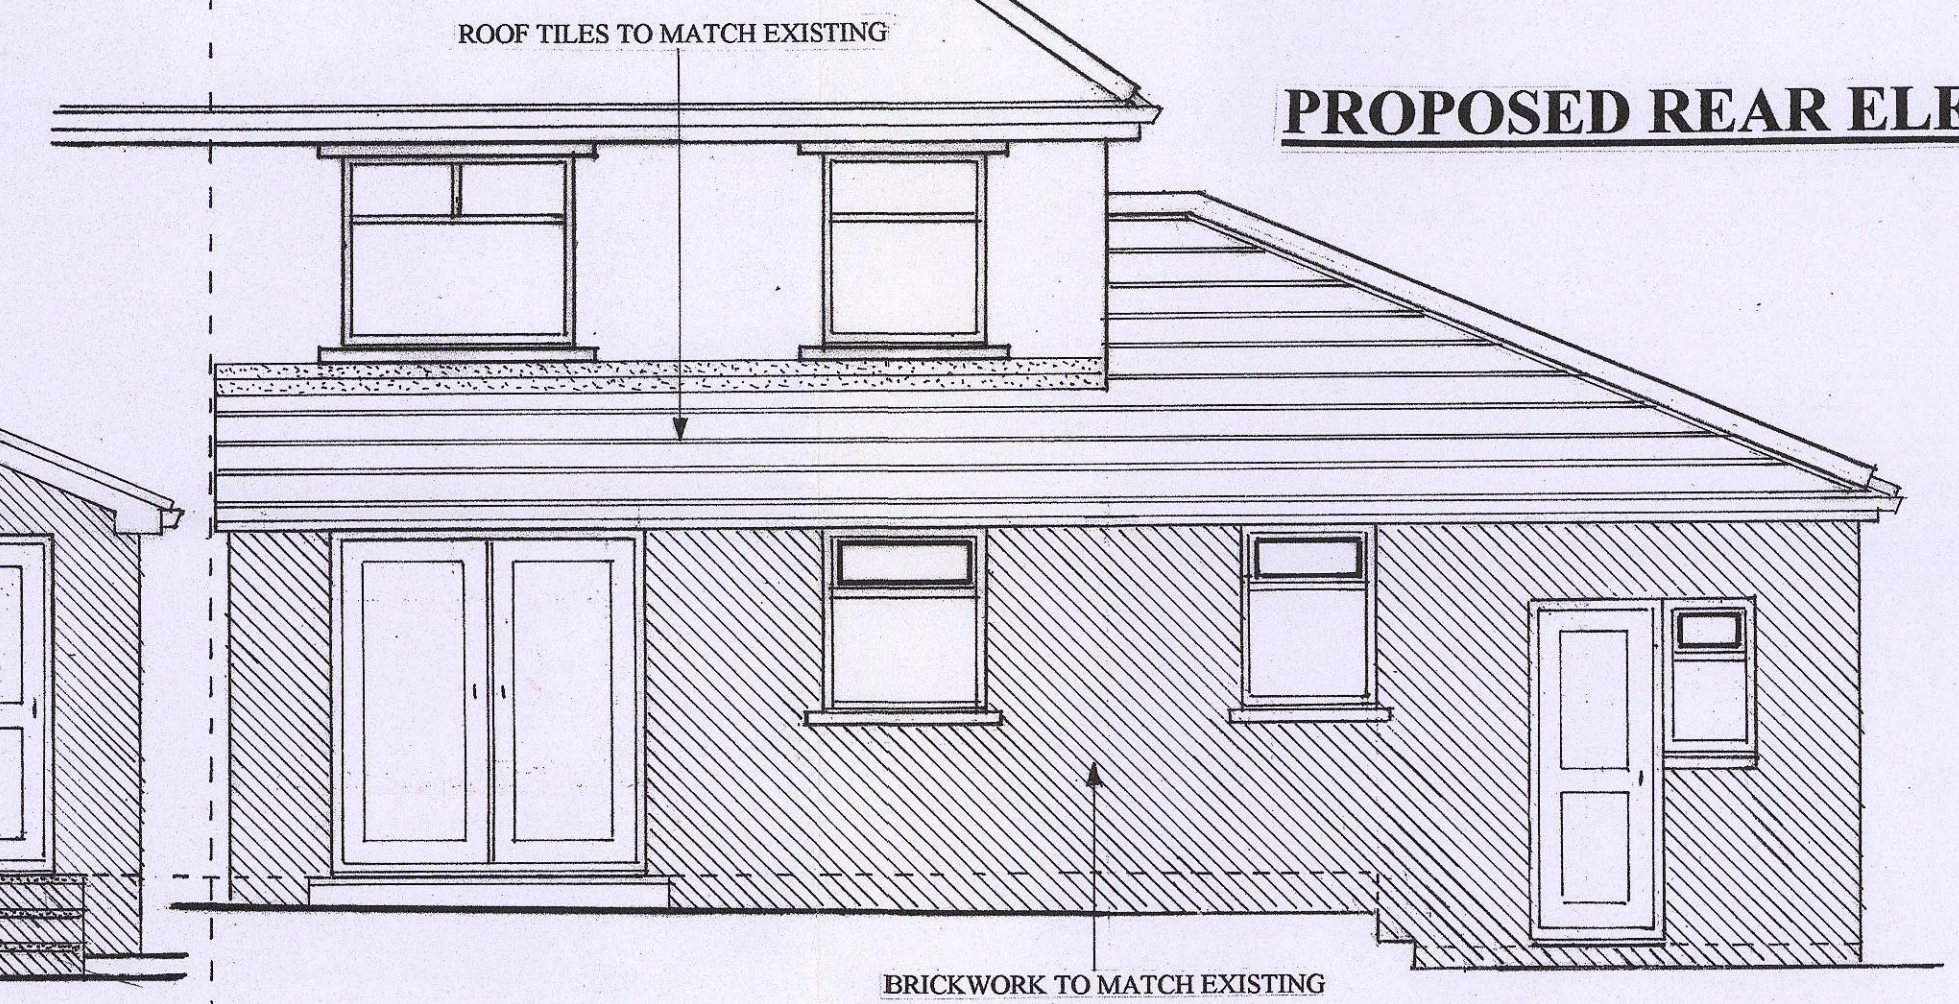


PROPOSED SIDE ELEVATION A

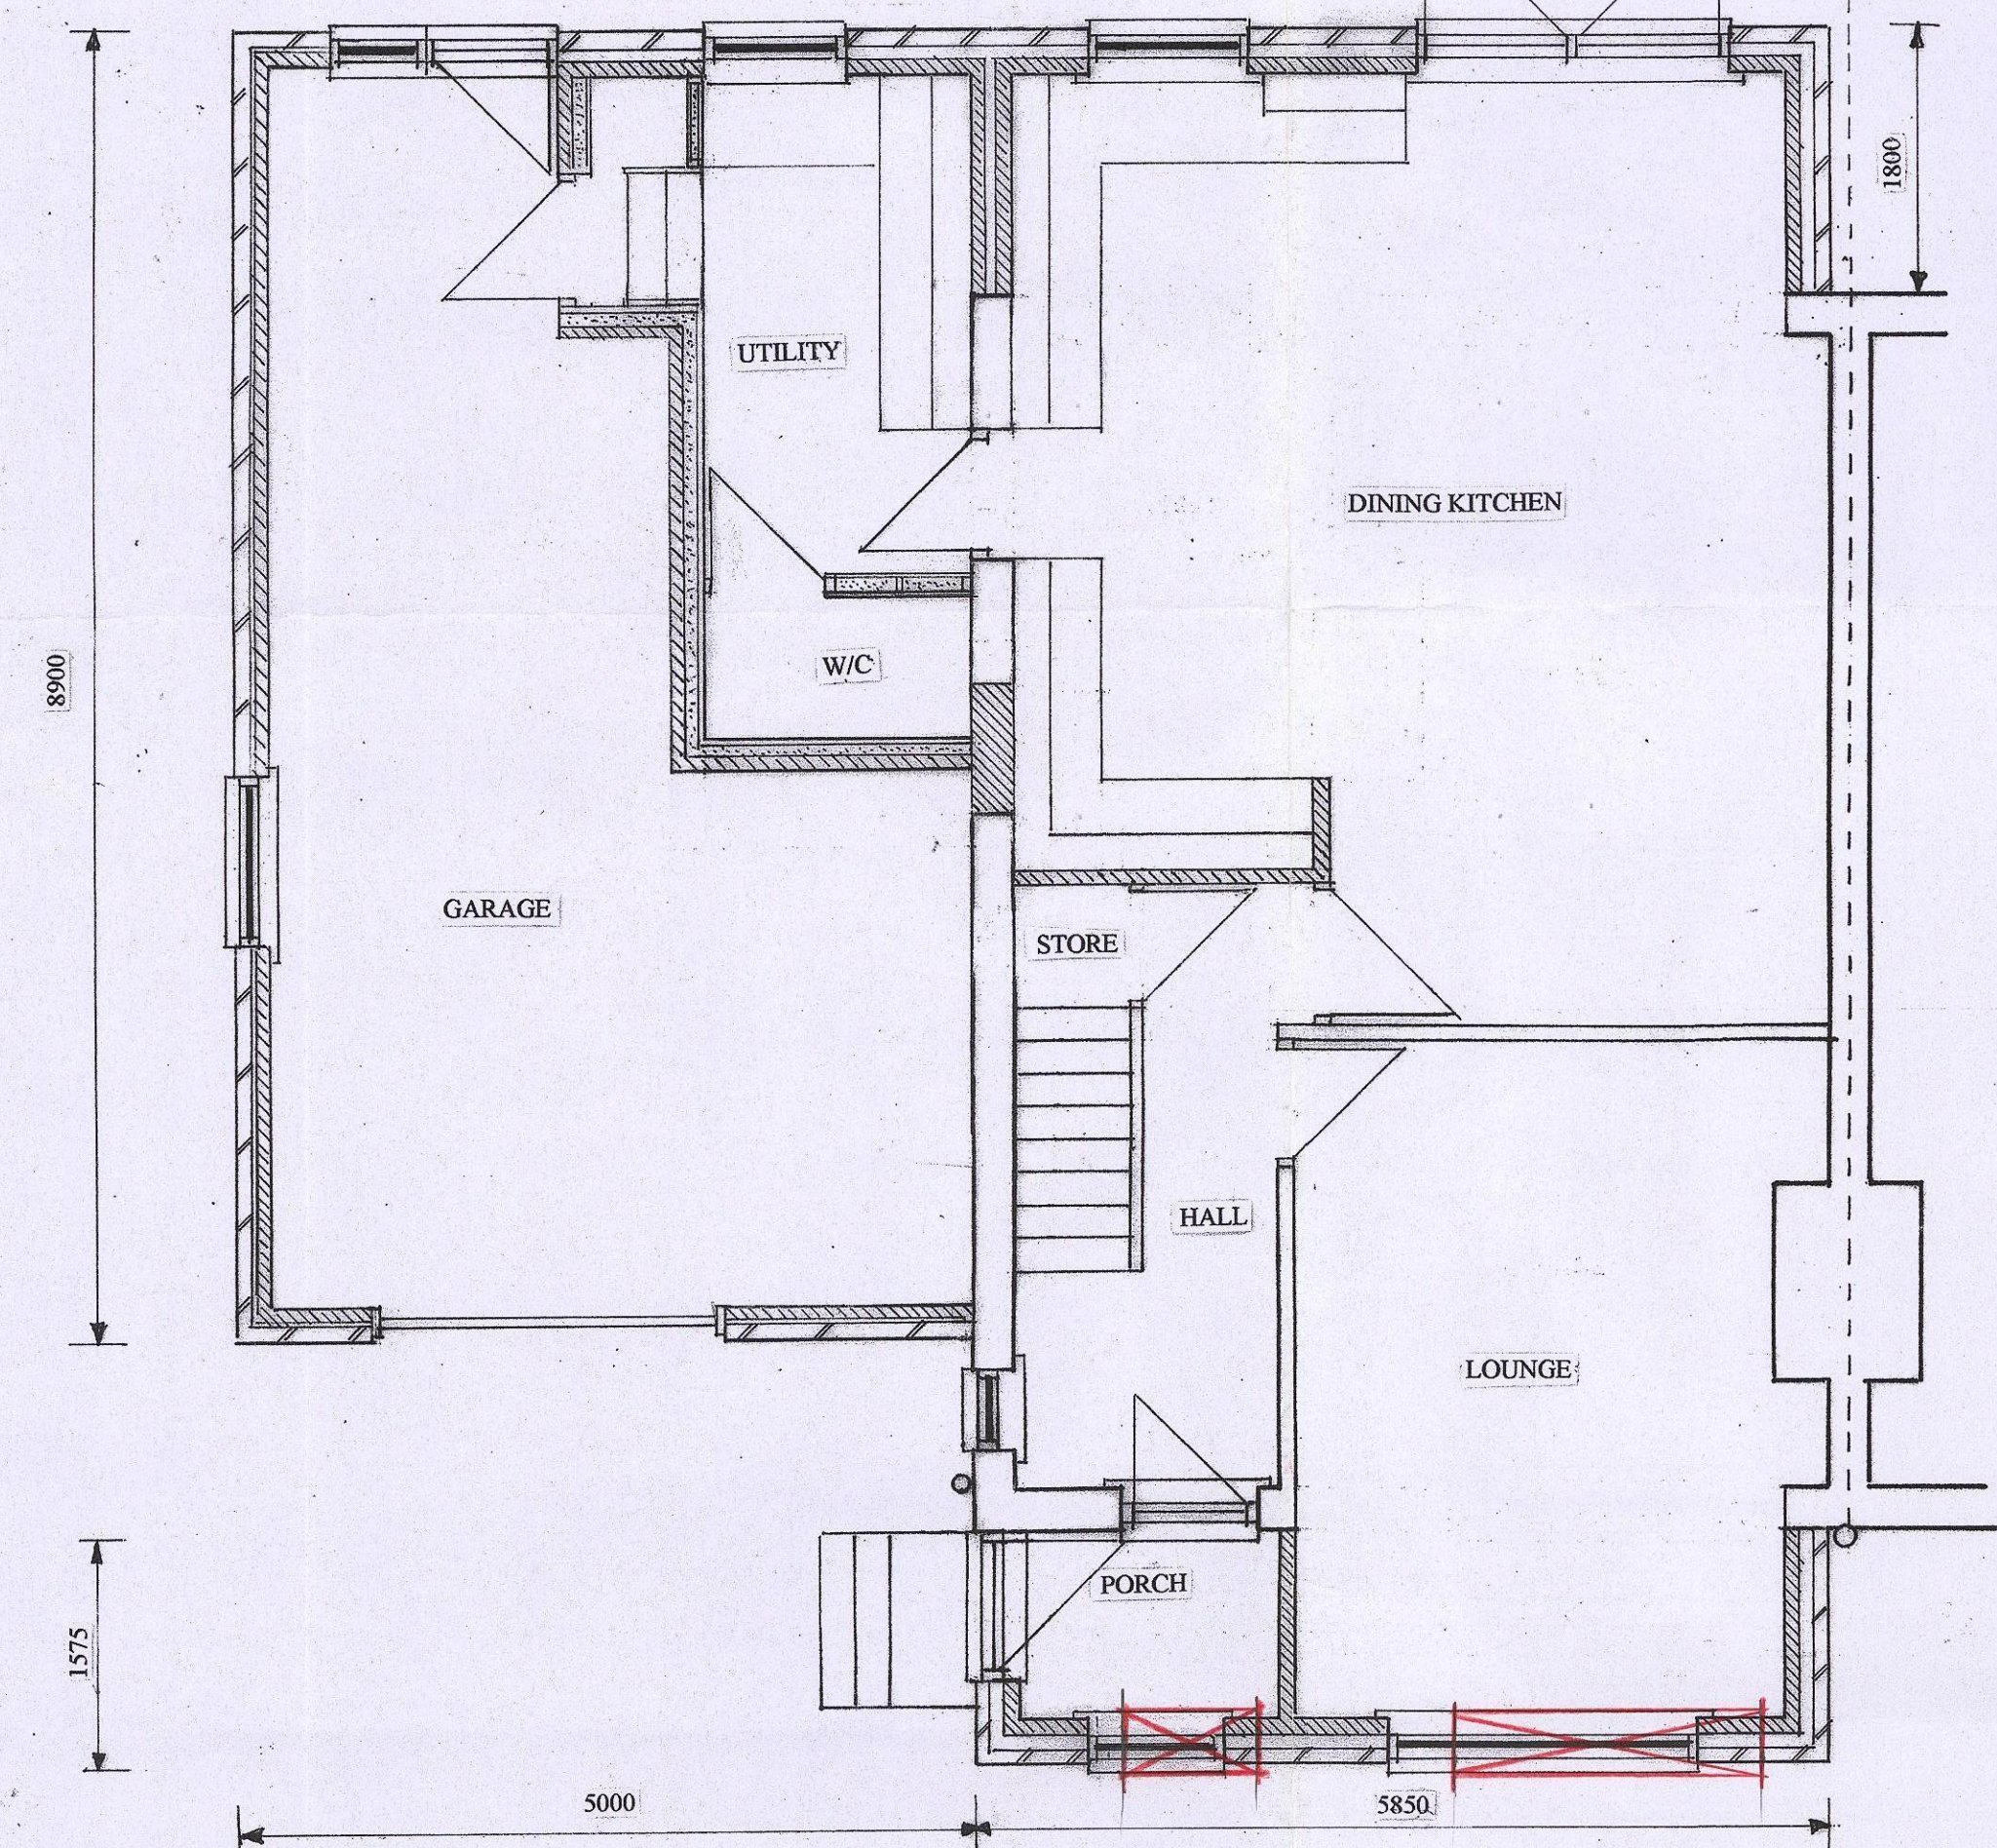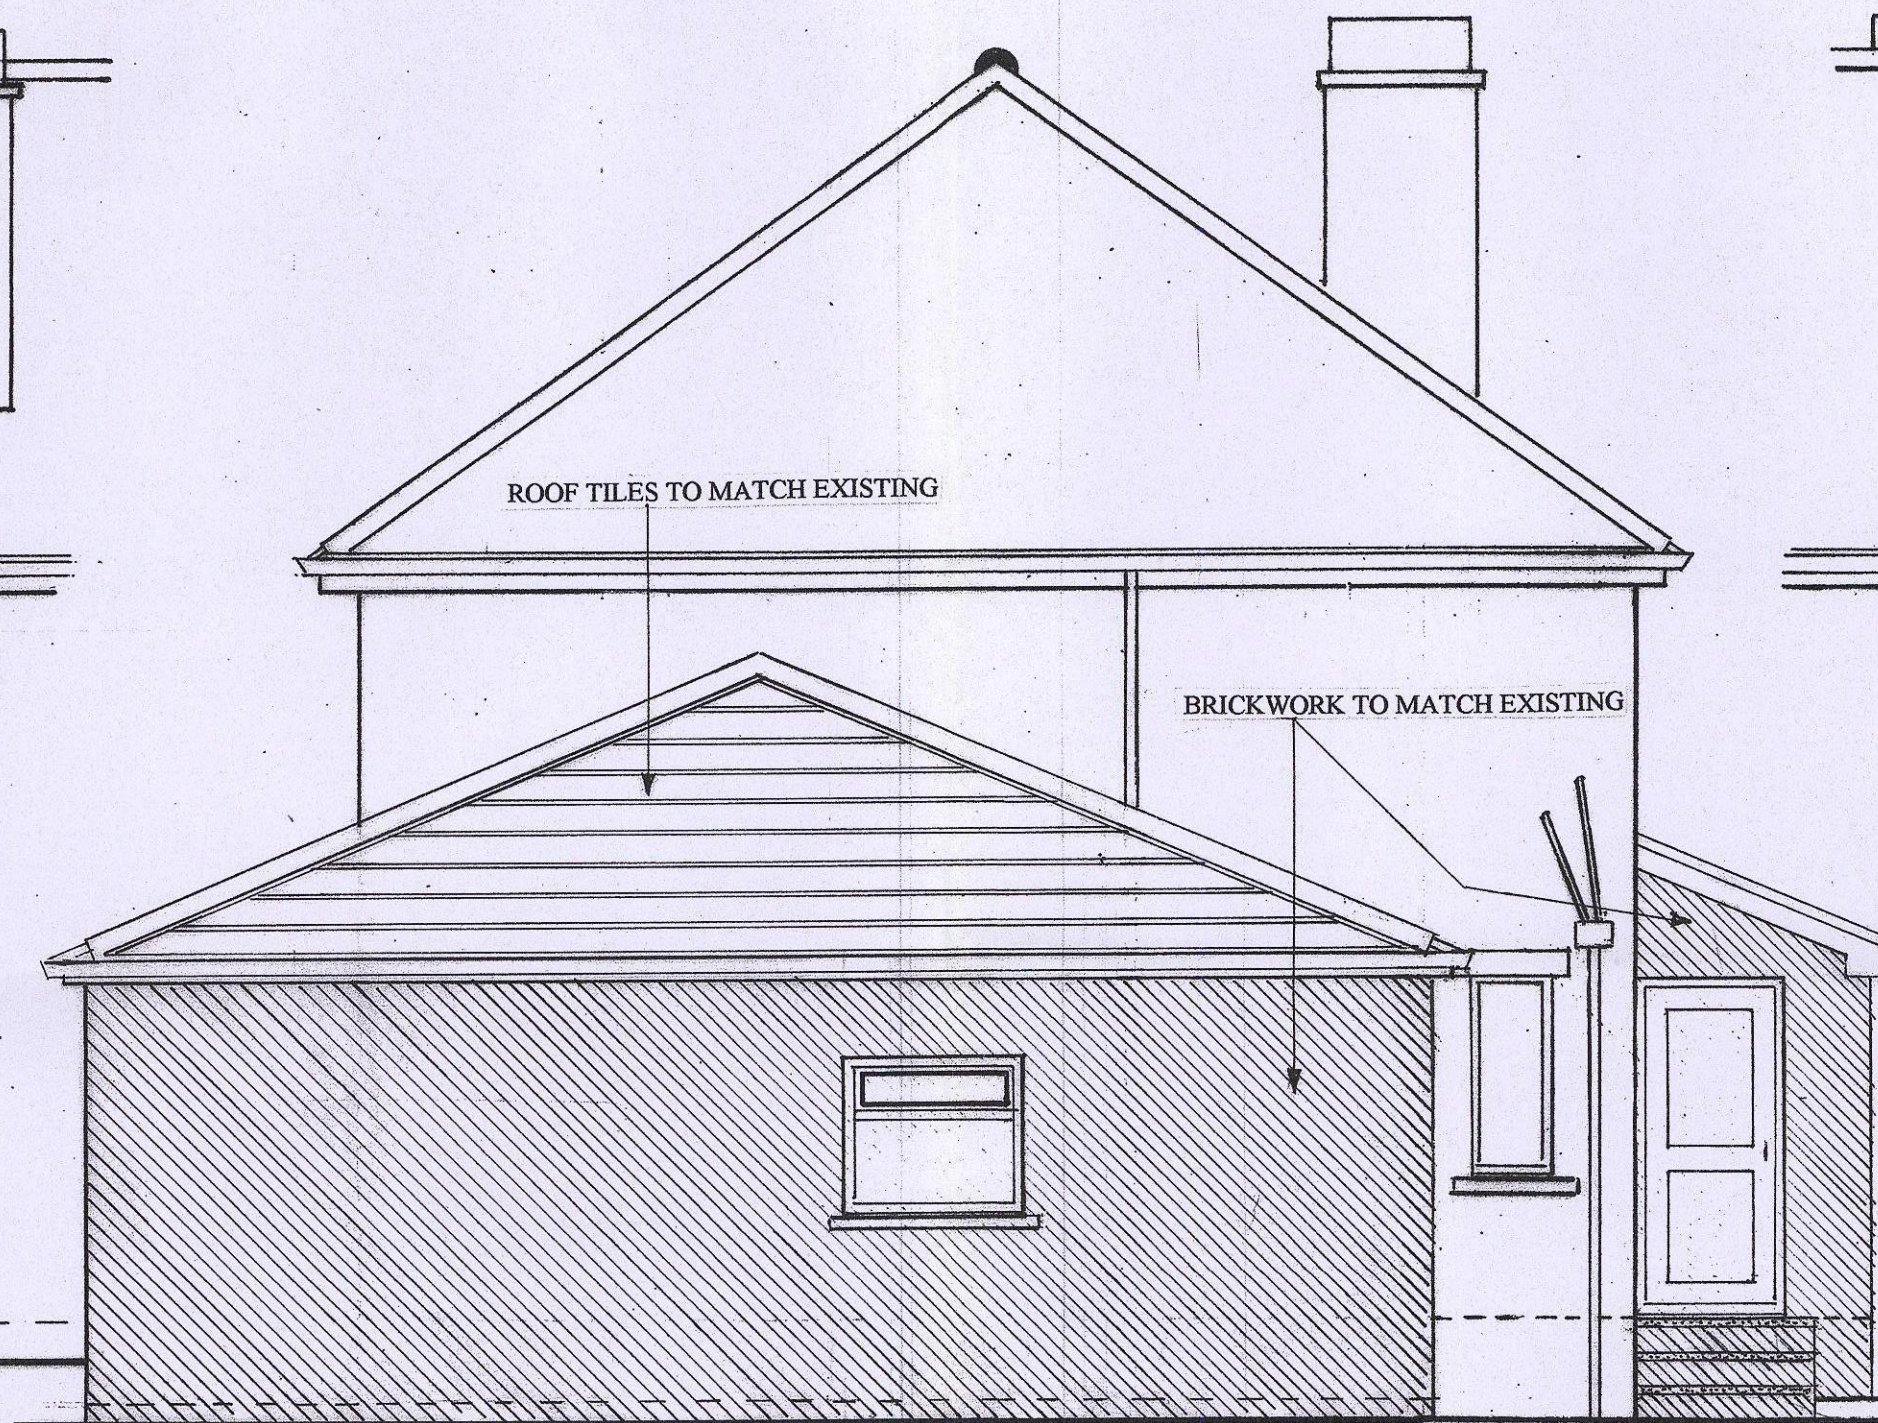


PROPOSED GROUND FLOOR LAYOUT


SCALE 1:50

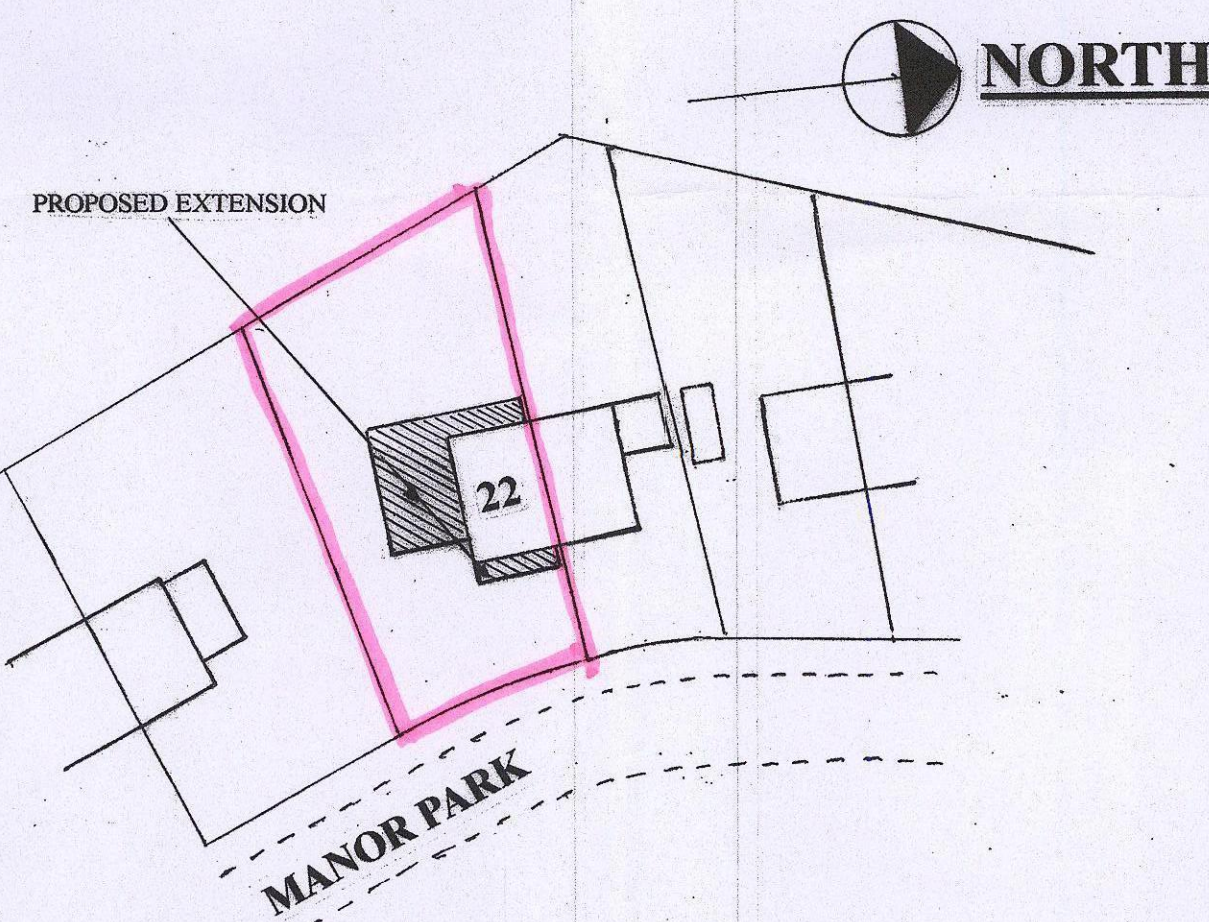


BLOCK PLAN SCALE 1:500

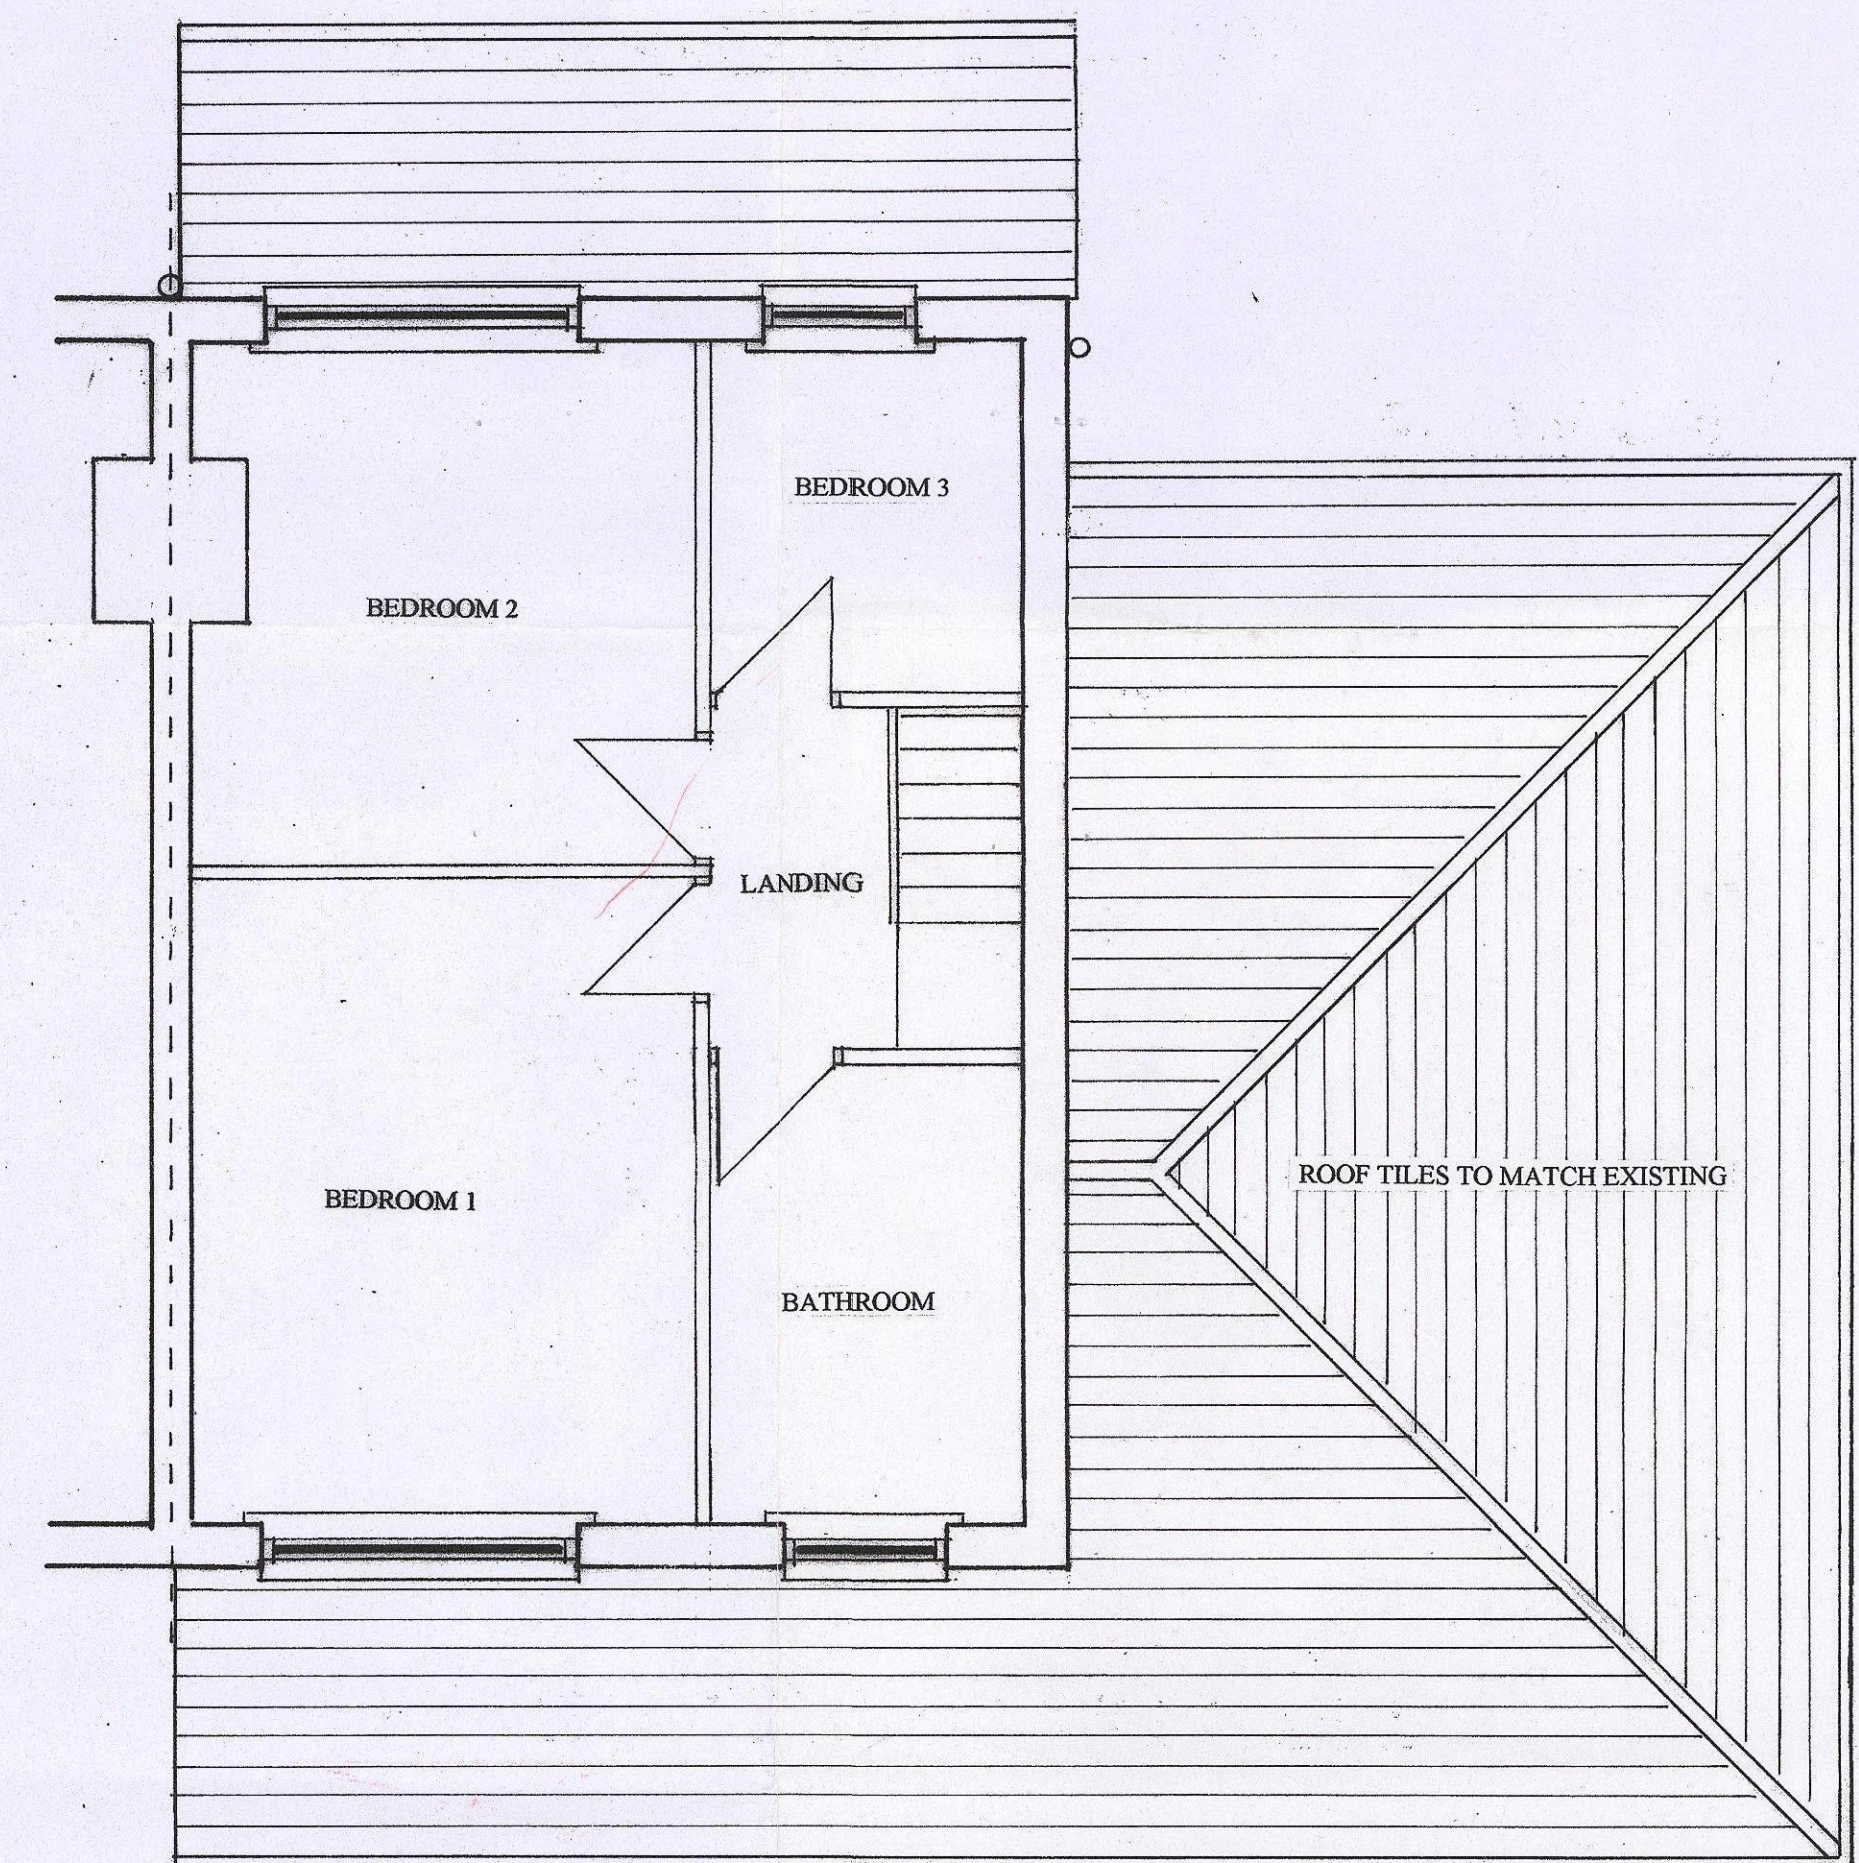

PROPOSED FIRST FLOOR LAYOUT

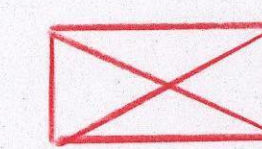 REVISED WINDOW POSITIONS

SCALE 1:50

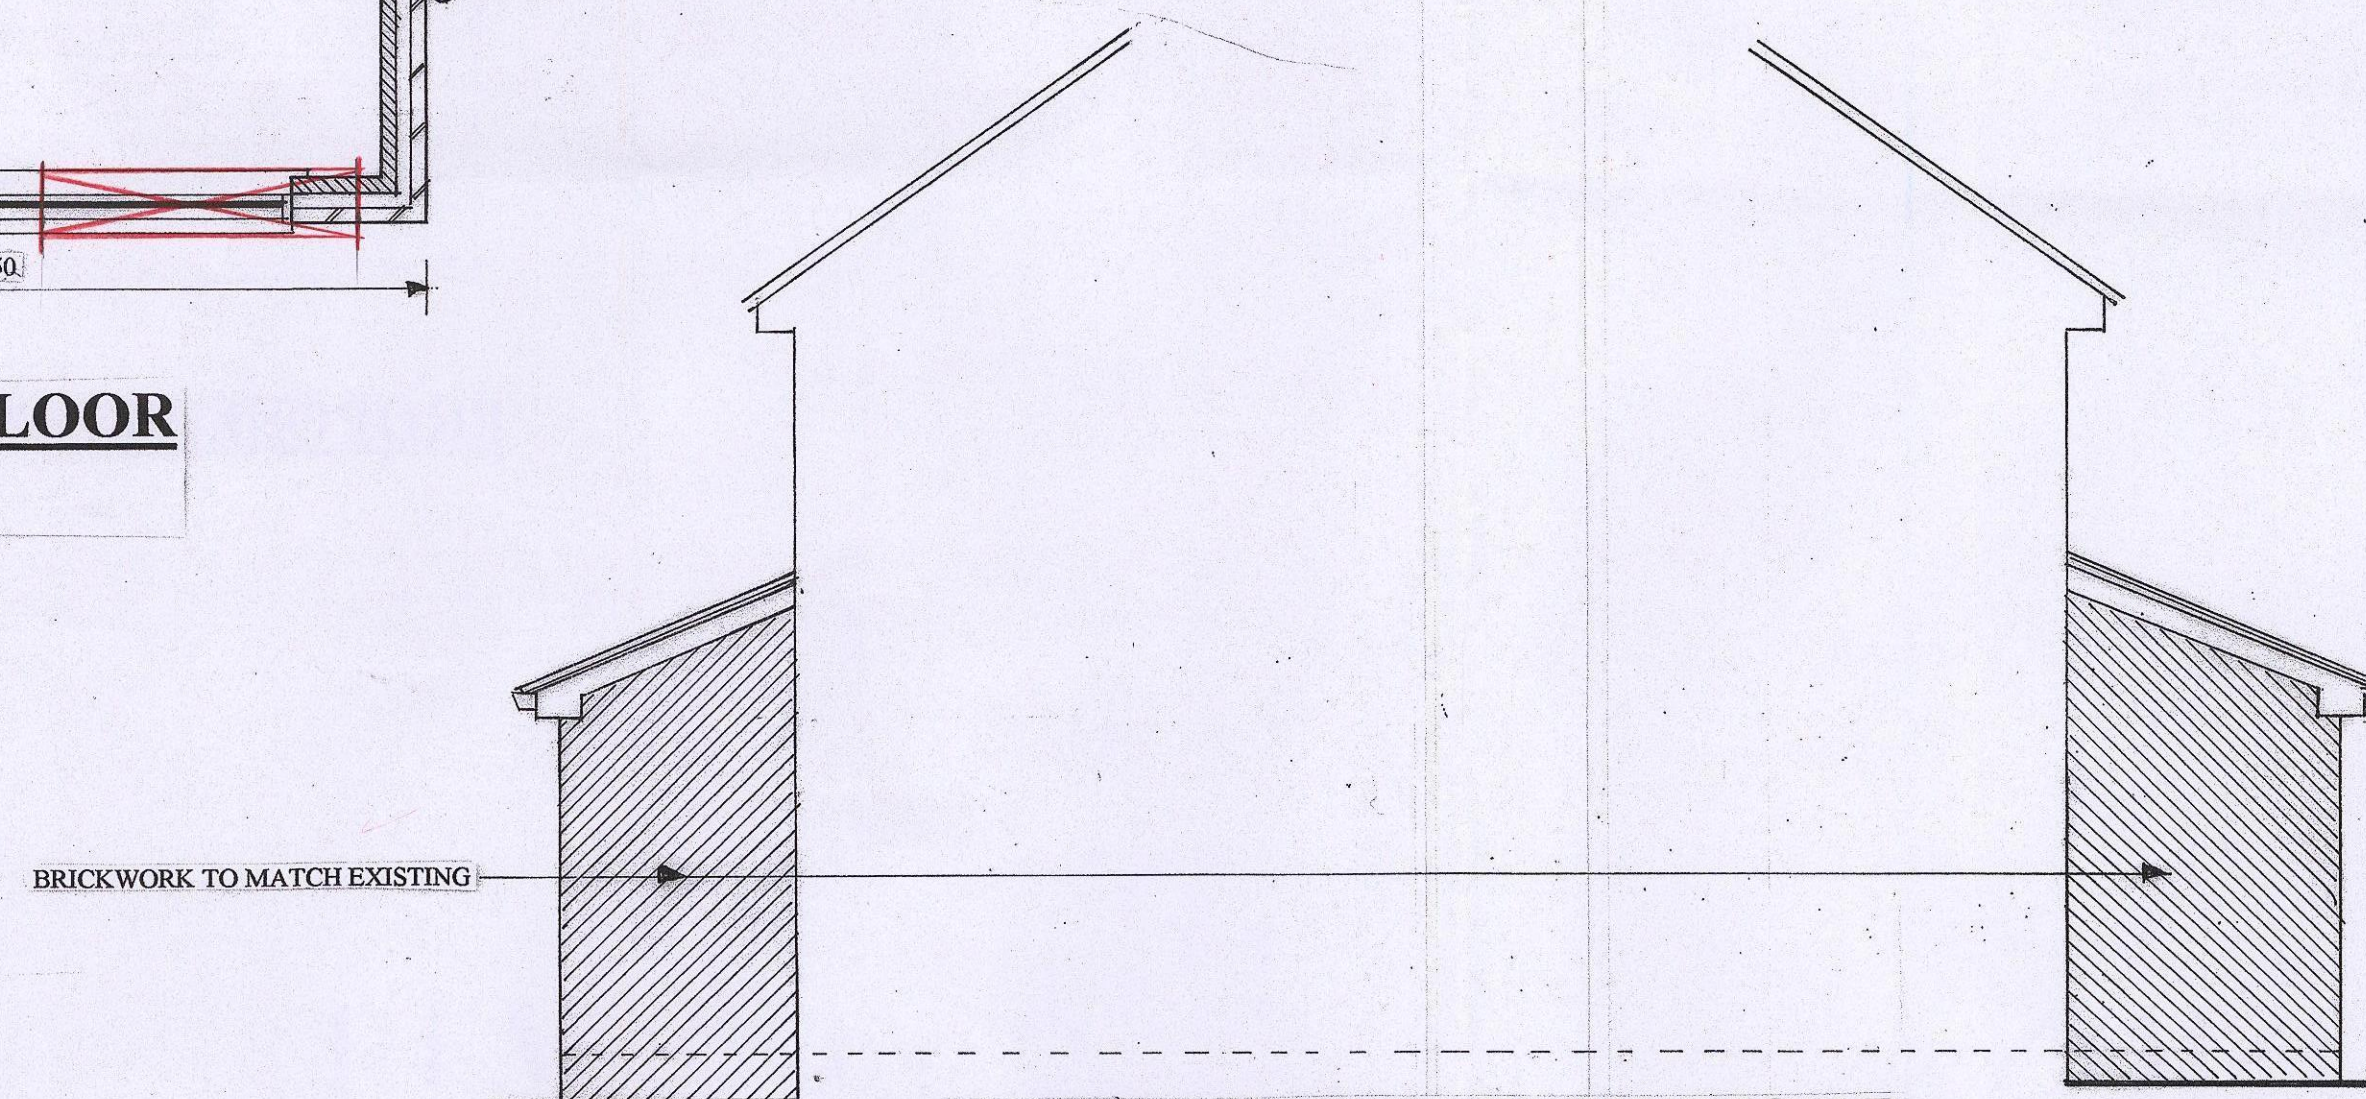

PROPOSED SIDE ELEVATION B

REVISION B