


Do not scale from this drawing.
All dimensions must be checked on site by the Contractor prior to the commencement of any fabrication or building works.
Where applicable, dimensions and details are to be read in conjunction with specialist consultants' drawings and/or other specifications; any disparity is to be brought to the attention of Michael Dyson Associates Limited prior to the commencement of any fabrication or building works.
©This drawing is the property and copyright of Michael Dyson Associates Limited; it shall not be copied to any other party without the express written consent of an authorised director of Michael Dyson Associates Limited.

NOTES

REV	DATE	AMENDMENTS	BY	APRD

PLANNING

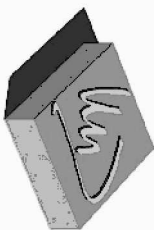

Michael Dyson associates ltd
Excellence in Housing Consultancy
West House, Melfham Road, Honley,
Huddersfield HD9 6LB
t. 01484 666888 f. 01484 664186
w. www.mdyson.co.uk


CLIENT :
BRIAN & MARY MELLOR

PROJECT :
TWO STOREY EXTENSION TO EXISTING DWELLING
40 INGS WAY, INGBIRCHWORTH

TITLE :

EXISTING FLOOR PLANS

DRAWN BY :	RM	APPROVED BY :	MB
DATE :	10.11.15	DATE :	
SCALE :	1:100	ORIGINAL DRAWING SIZE	297 x 420 - A3
DRAWING No.:	100-(EX)-7918	REV.	

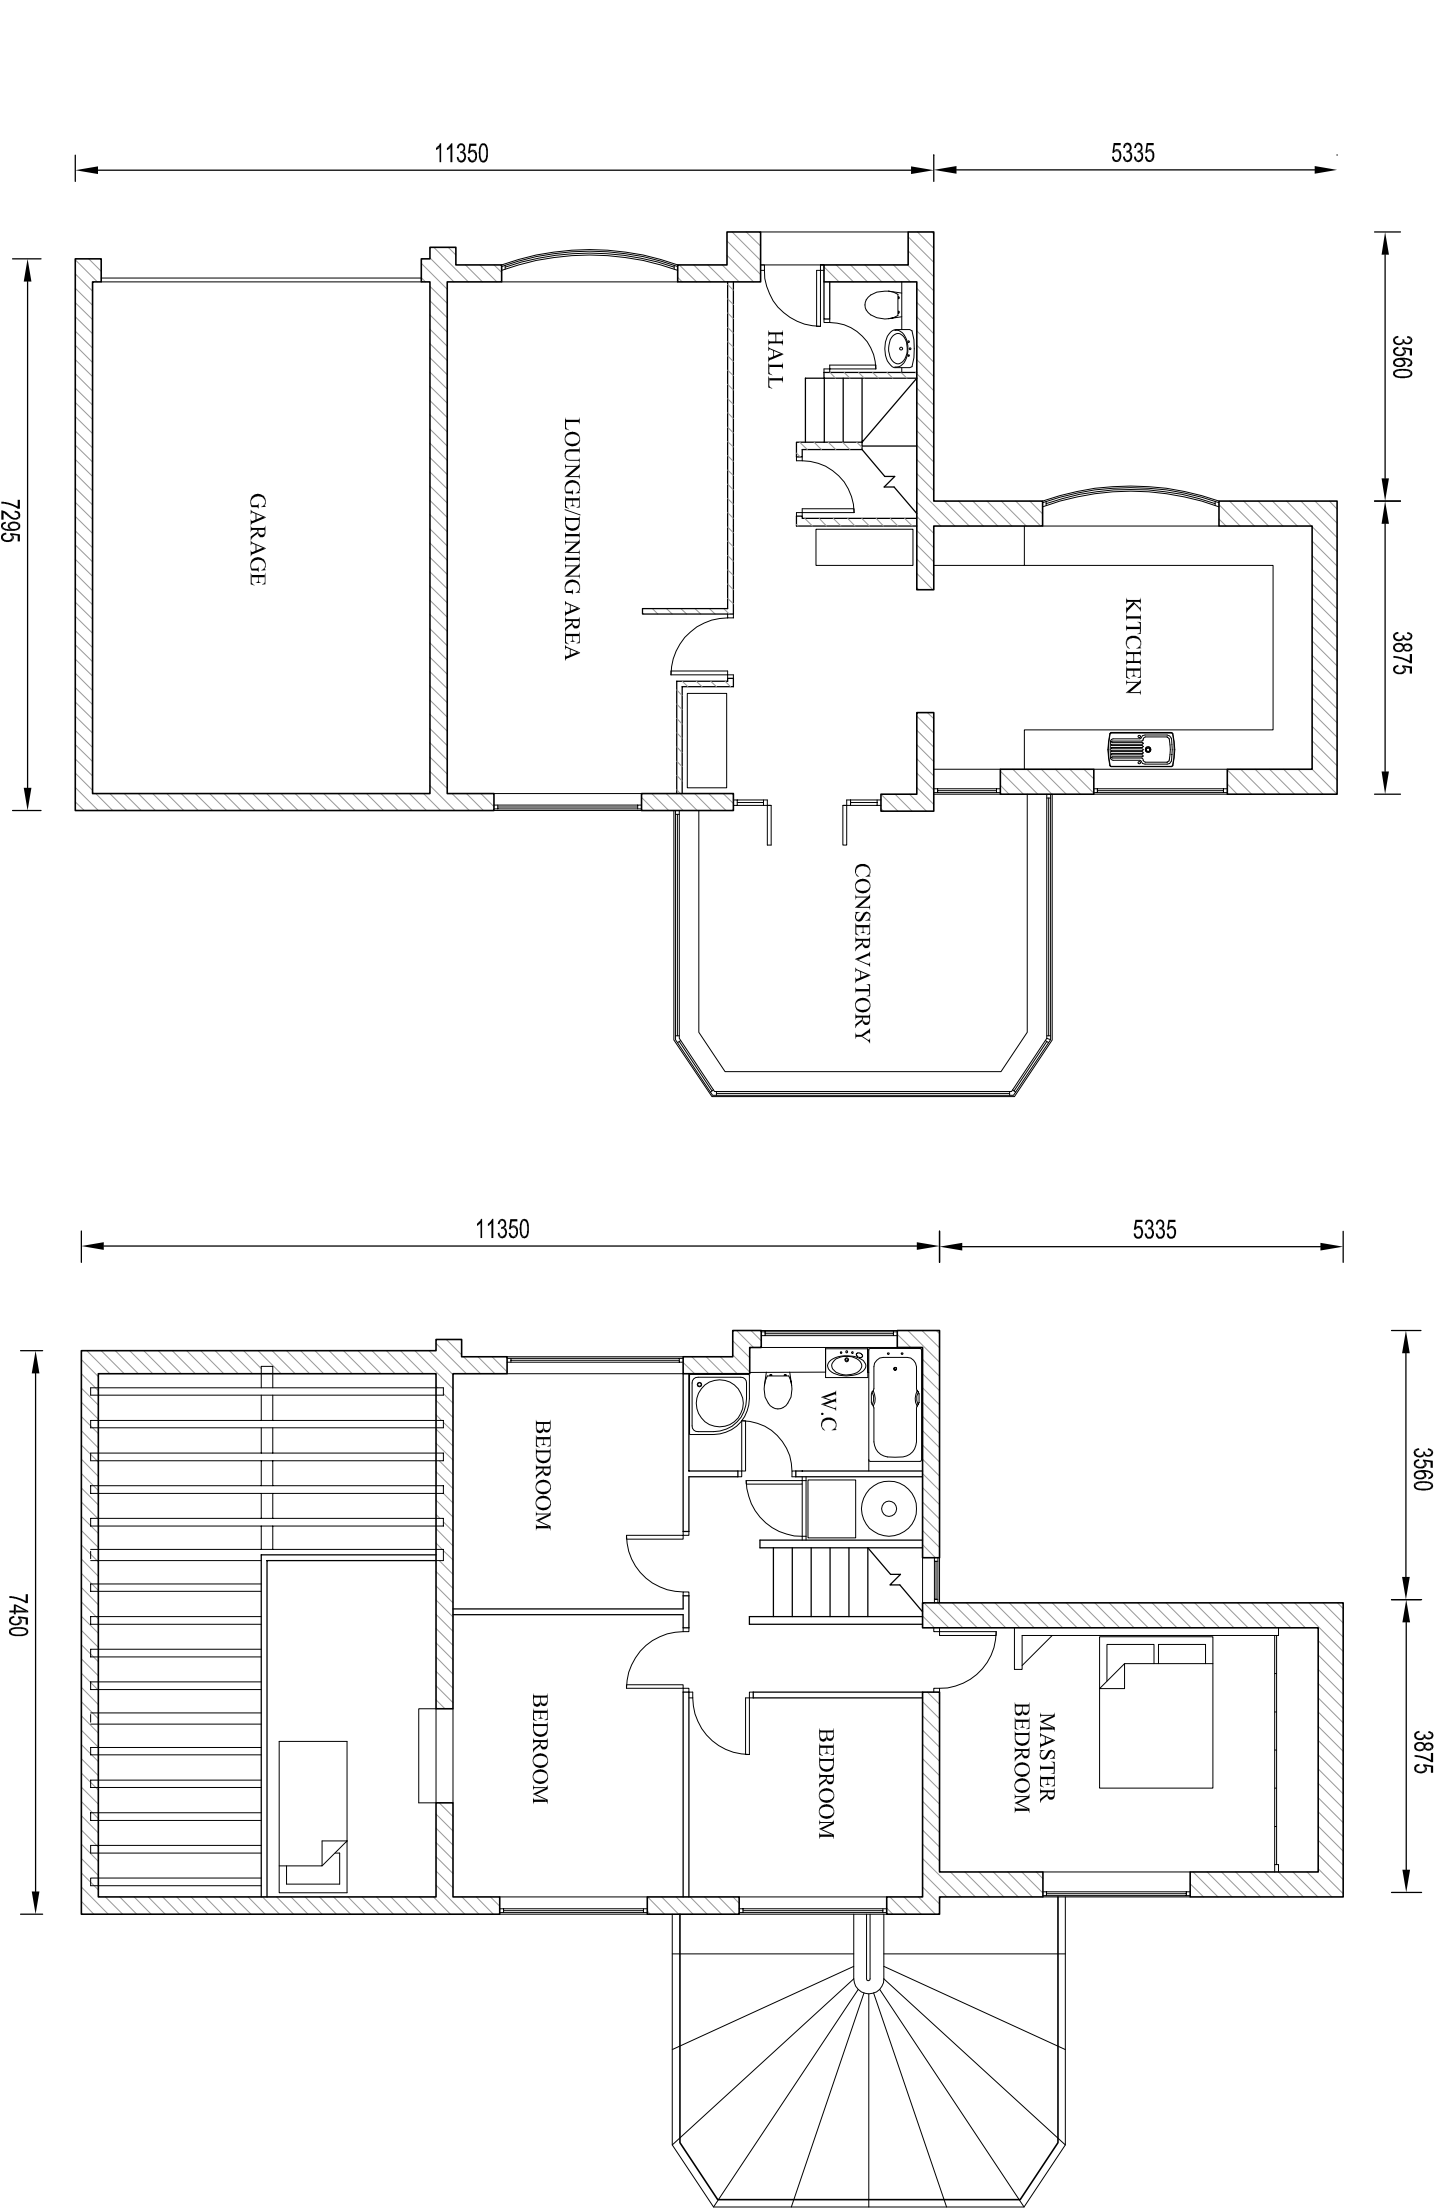

EXISTING GROUND FLOOR PLAN
(SCALE 1:100)

EXISTING FIRST FLOOR PLAN
(SCALE 1:100)

