


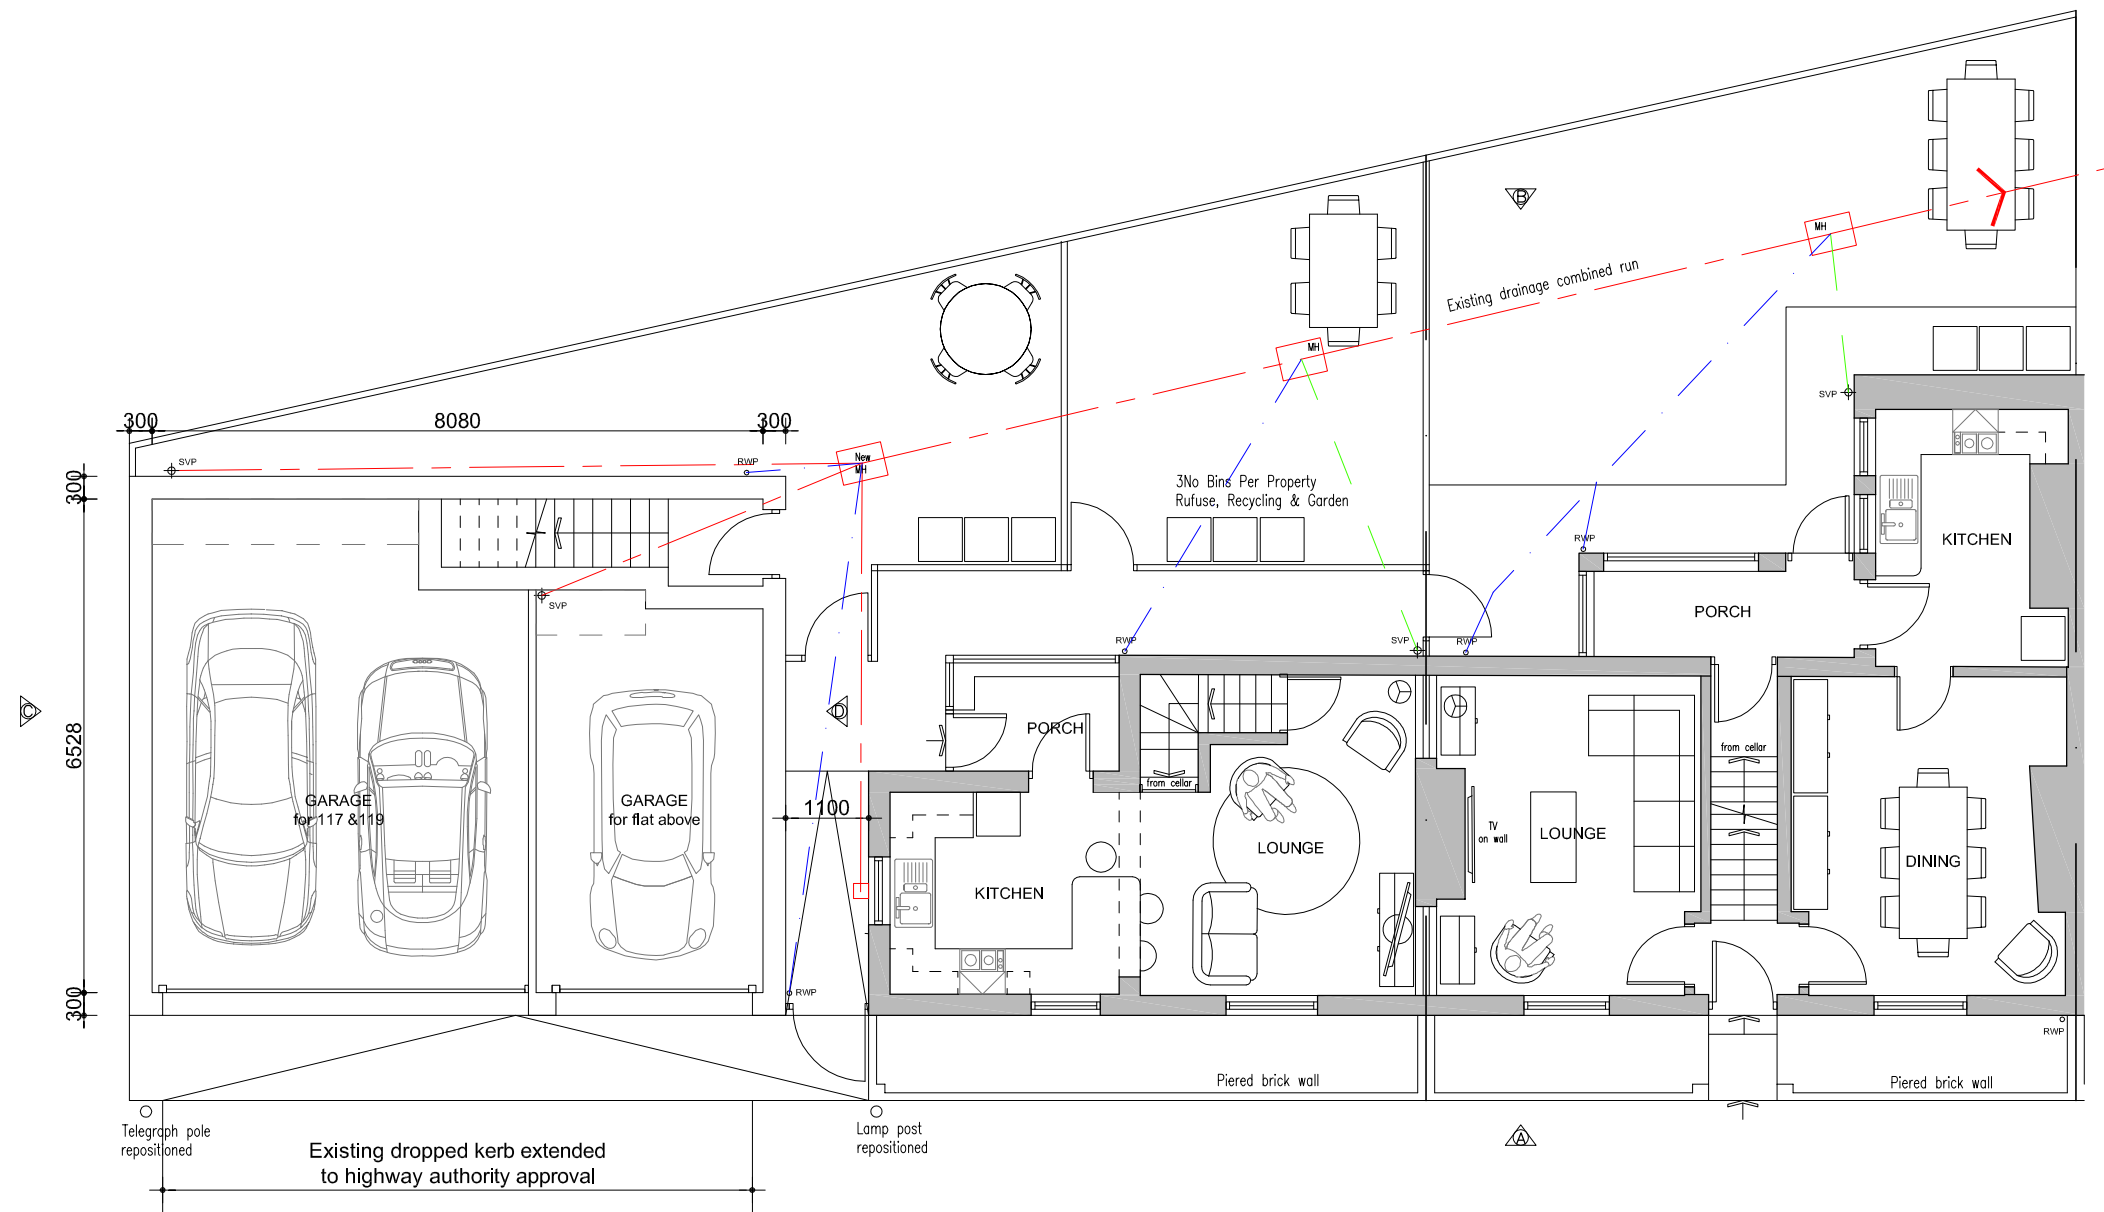

Gnd FLOOR PLAN

|      |          |   |     |
|------|----------|---|-----|
| A    | 17.08.18 | Flat layouts revised to 1 bed to SYRDG<br>Rear windows annotated and frosted<br>Garage doors specified to open within building enclosure<br>Window patterns & brick detailing amended as surrounding new builds.<br>Reason for Issue | RR  |
| Rev. | Date     |   | Chk |



**Russell Robinson**  
Architecture

T: 0114 2322862 M: +44 (0)756 549 5837 E: russell.s.robinson@gmail.com  
www.russellrobinson.co.uk

2A Acorn Hill Stannington Sheffield S6 6AW

|                 |                                                           |           |          |
|-----------------|-----------------------------------------------------------|-----------|----------|
| Project         | 117-119 Cherry Tree Street,<br>Elsecar, Barnsley, S74 8DG |           |          |
| Title           | Proposed Plan Ground                                      |           |          |
| Project No.     | Scale @ A3                                                | Date      | Drawn By |
| 247             | 1:100                                                     | JUNE 2018 | RSR      |
| Status          | Number                                                    | Revision  |          |
| <b>PLANNING</b> | <b>01</b>                                                 | <b>A</b>  |          |

© COPYRIGHT EXISTS ON THE DESIGNS AND INFORMATION SHOWN ON THIS DRAWING  
The Contractor must verify all dimensions on site before making shop drawings  
or commencing work of any kind. No dimensions to be scaled from this drawing.  
Any discrepancies in dimensions to be reported immediately.