



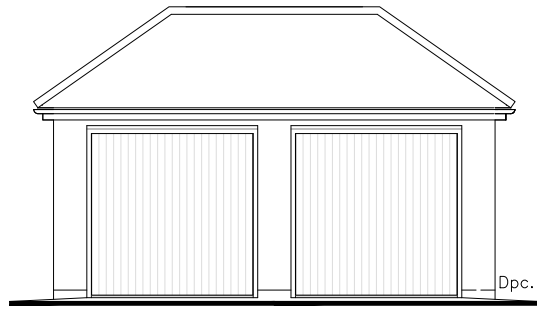


Front Elevation


0 1 2 3 4 5  
Meter's 1:100 @ A3

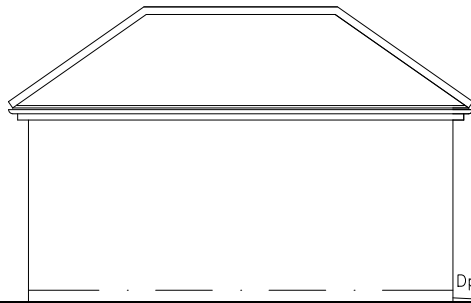


Side Elevation

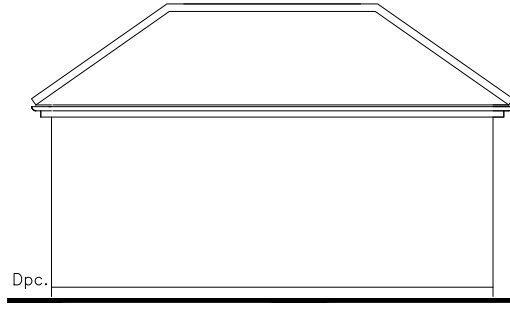

Rear Elevation

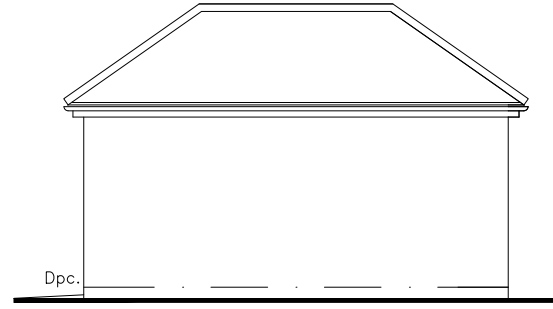


Side Elevation

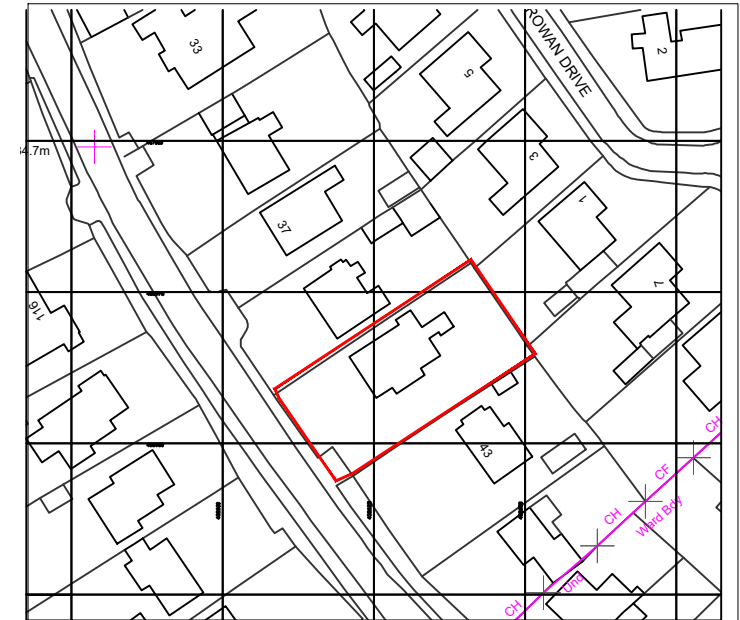

Ordnance Survey, (c) Crown Copyright 2017. All rights reserved. Licence number 100022432

0 10 20 30 40 50  
Meters 1: 1250 @ A3

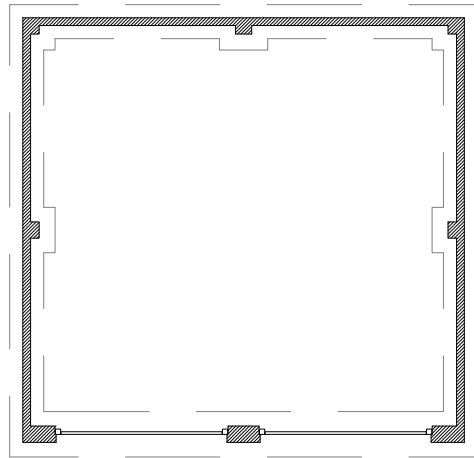

Ground Floor Plan

0 1 2 3 4 5  
Meter's 1:100 @ A3


### NOTES

This drawing and all the information shown is the property of DK Designs and shall not be copied whole, or in part, or used for any other purpose without written permission of the Company



ALL DIMENSIONS TO BE CHECKED ON SITE  
ALL SUBJECT TO STRUCTURAL  
ENGINEERS CHECKS AND  
CALCULATIONS

DO NOT SCALE FROM THIS DRAWING  
EXCEPT FOR THE PURPOSES OF LOCAL  
AUTHORITY PLANNING

IF ANY VARIATIONS ARE MADE TO  
SPECIFICATION/DRAWINGS WITHOUT DK  
DESIGNS KNOWLEDGE, DK DESIGNS WILL  
NOT BE HELD ACCOUNTABLE FOR NON  
COMPLIANCE OF PLANNING AND BUILDING  
REGUALTIONS

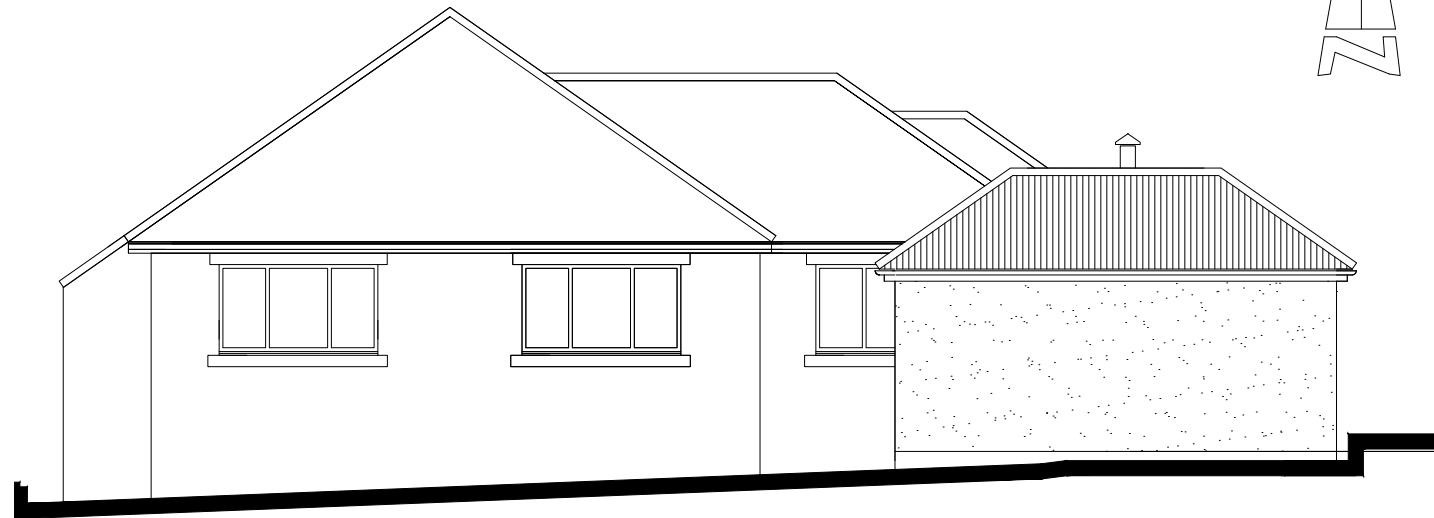

Section

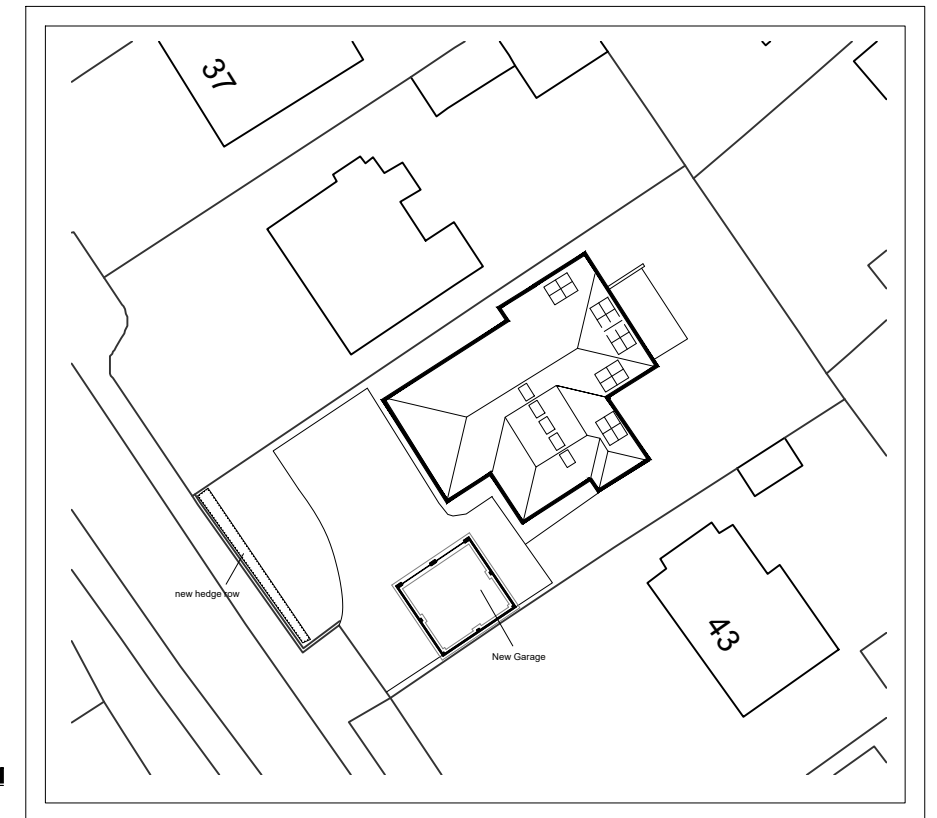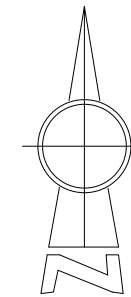

PROPOSED SITE PLAN 1:500

# PROPOSED

| Rev.   | Date | Remarks         | Client                                                                            |
|---|------|-----------------|-----------------------------------------------------------------------------------|
|   |      |                 | K Fiely & S Lowdon                                                                |
| <b>DK DESIGNS</b><br>FUTURE PROJECTS TODAY                                                                  |      |                 | Project Title                                                                     |
| 96 BLACKBURN DRIVE<br>CHAPELTOWN<br>SHEFFIELD<br>S35 2ZP                                                    |      |                 | 41 Intake Lane, Barnsley S75 2HX<br>Proposed Garage<br>Floor Plans And Elevations |
| TEL/FAX:- 0114 2571043 MOB:- 07710783875<br>EMAIL :- DESIGNS@DK-DESIGNS.CO.UK<br>WEB:- WWW.DK-DESIGNS.CO.UK |      |                 |                                                                                   |
| Scales   |      | 1:50 1:100 @ A3 | Date                                                                              |
| Drawing Number                                                                                              |      | 2017/29/02      | March 17                                                                          |
| Revision   |      | A               | Drawn by                                                                          |