


DO NOT SCALE FROM THIS DRAWING - PLEASE
REFER TO THE RELEVANT SETTING OUT DRAWING/
DIMENSIONS DRAWING, ALL DIMENSIONS TO BE
CONFIRMED ON SITE

There are no works proposed to this floor level

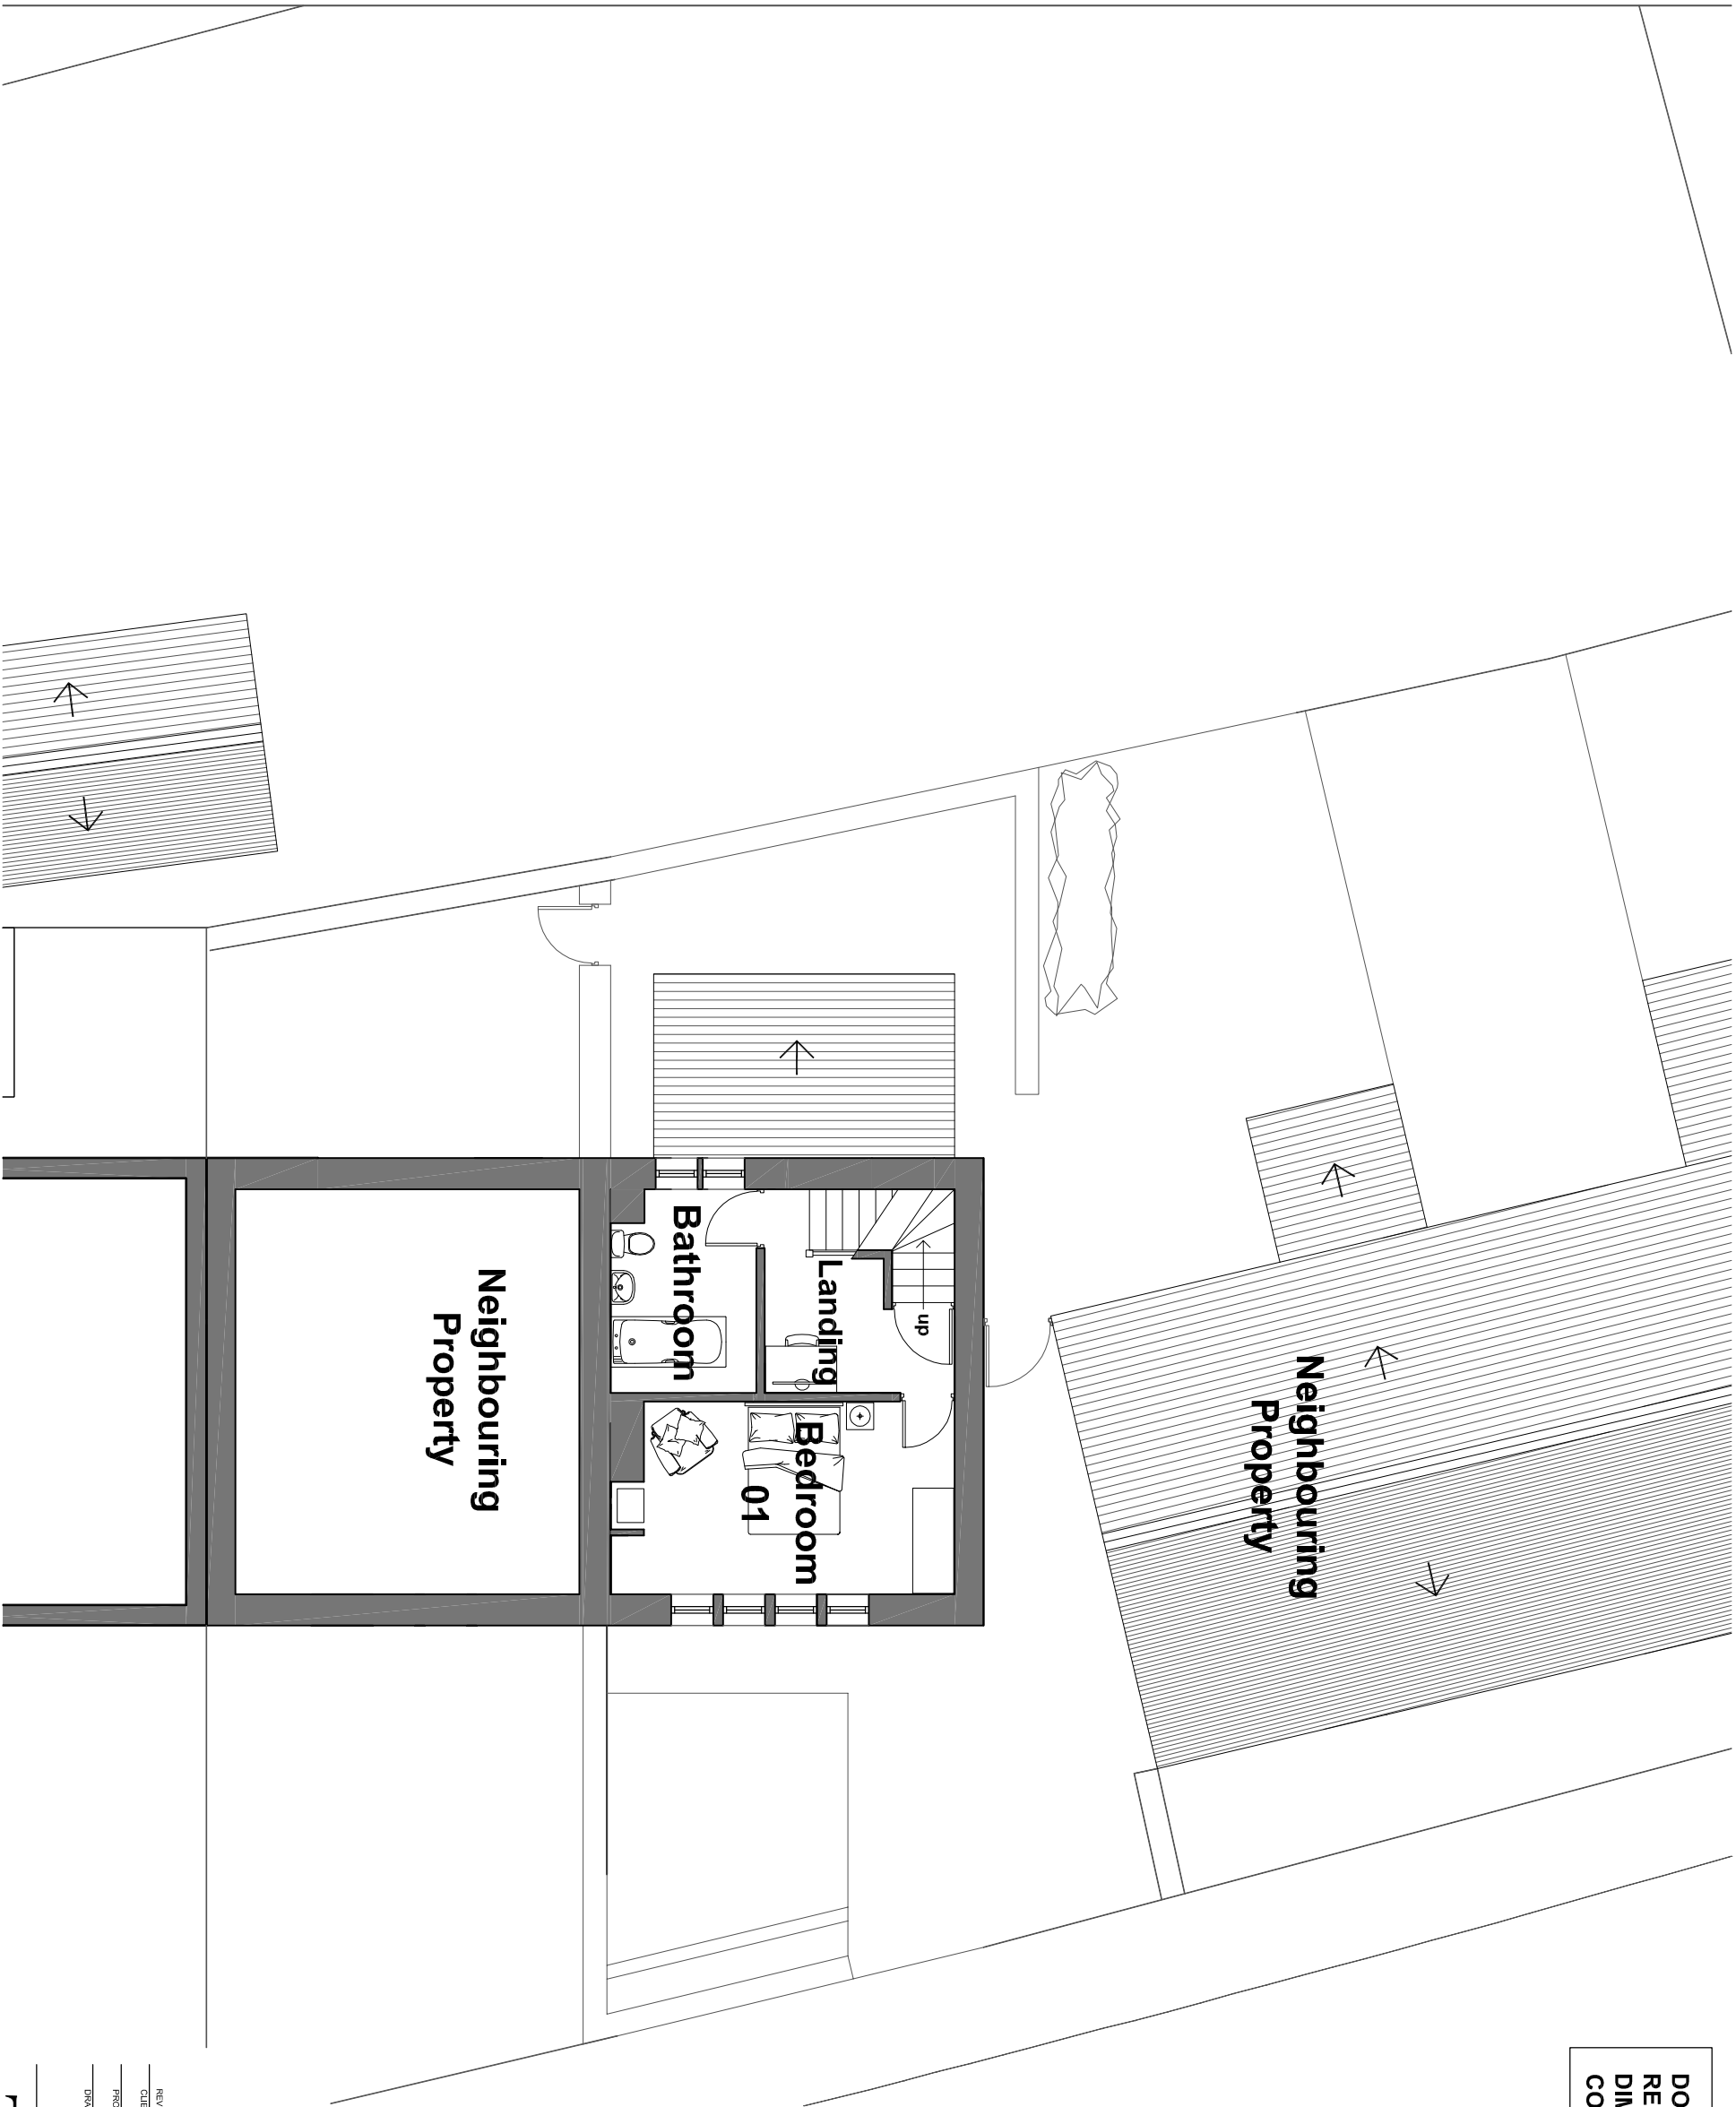

ISSUED FOR PLANNING

First Floor Plan As Proposed

Scale 1:100@A3

REVISION	DATE	DRAWN	CHECKED	DESCRIPTION	SCALE	DATE
CLIENT	MR DAN FERRIEYHOUGH				1:100 @A3	MAR 2017
PROJECT	104 HIGH ST, PENISTONE				DRAWN	MH
DRAWING TITLE	FIRST FLOOR PLAN AS PROPOSED				JOB NUMBER	DRAWING NO.
					1657	202

TIMEARCHITECTS

Creative Conservation - Inspiring Design. Time Architects 226-228 Holme Lane, Sheffield, S641Z
Registered Company Number in England and Wales: 8033383, Director: Michael Leigh
W. www.timearchitects.co.uk E. info@timearchitects.co.uk T. 0114 430 0114
© all rights reserved, report all discrepancies, do not scale from drawing, check dimensions on site