



EXISTING DWELLING


PROPOSED GARAGE

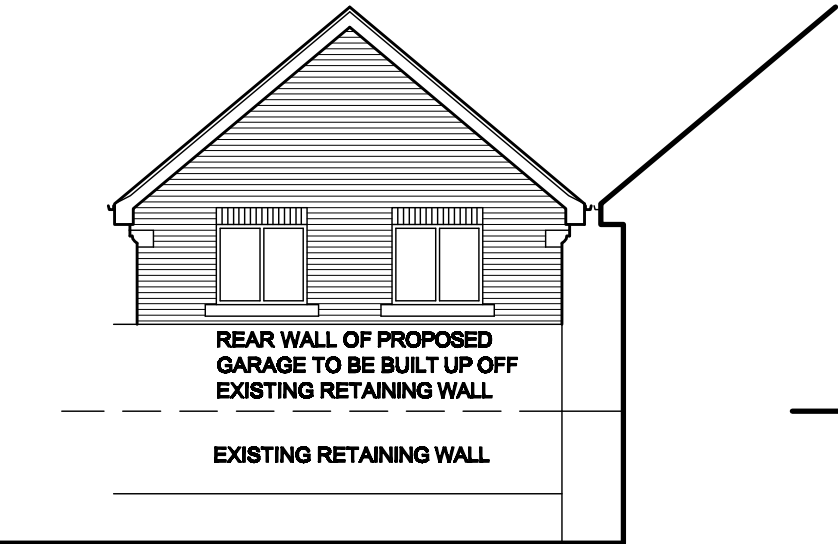


PROPOSED REAR ELEVATION

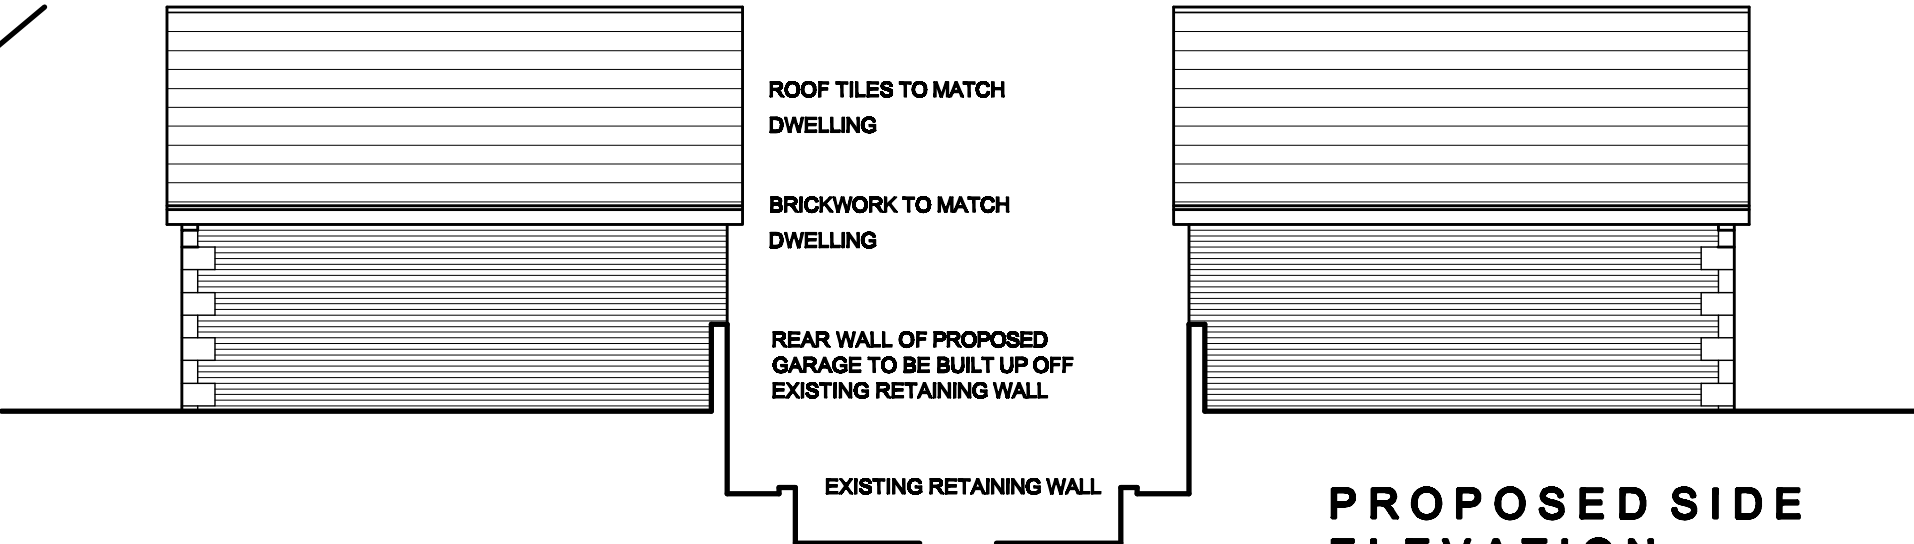

PROPOSED SIDE ELEVATION

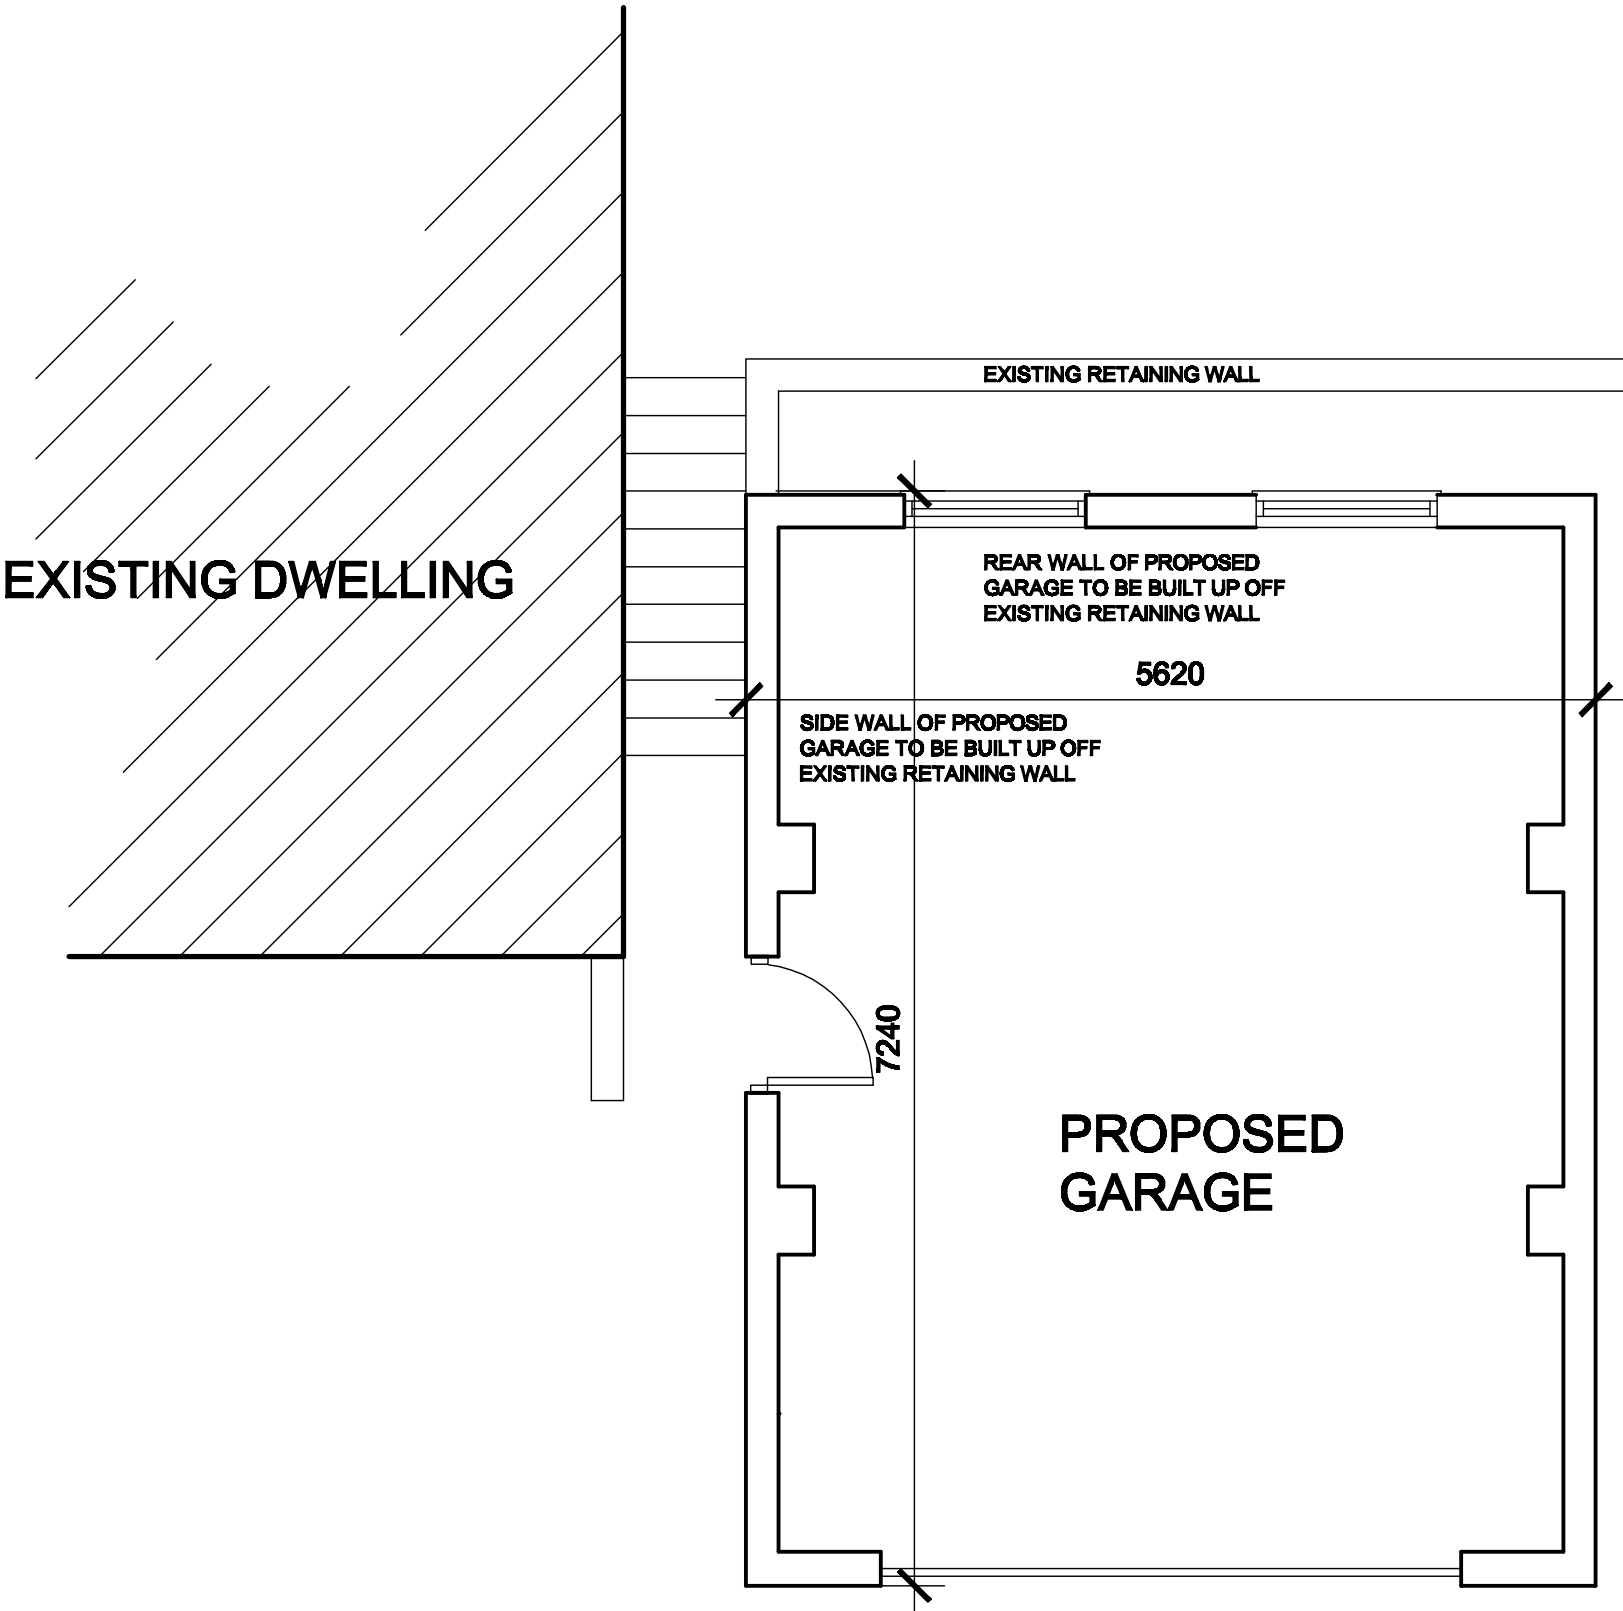

PROPOSED FLOOR PLAN

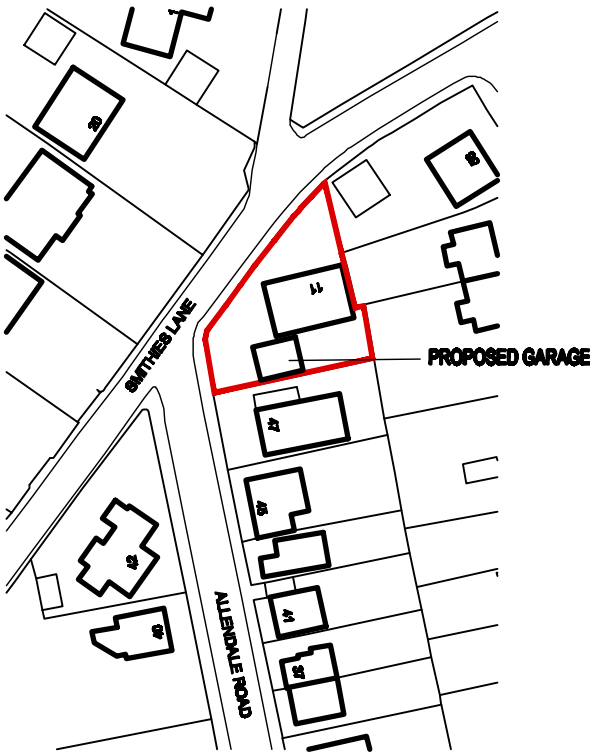

LOCATION PLAN
SCALE 1:1250

White Agus Partnership			PROVIDENCE VILLA, 42 SACKVILLE STREET, BARNLEY. S70 2DB			Phone: 01228 208482 Fax: 01228 283030 Email: info@whiteaguspартnership.co.uk Web: www.whiteaguspартnership.co.uk			
SURVEYORS AND BUILDING DESIGN CONSULTANTS									
Project. PROPOSED DETACHED GARAGE 11 SMITHIES LANE BARNLEY						Client. MR N HILTON			
Drawing Title. PLANS AND ELEVATIONS						Date. MARCH 2011		Scale. 1:50 @ 1:100 @ A2	
						Ref. 10-098		Dwg. No. 01	
						Rev.			
Date	Suffix	Description	Date	Suffix	Description				