




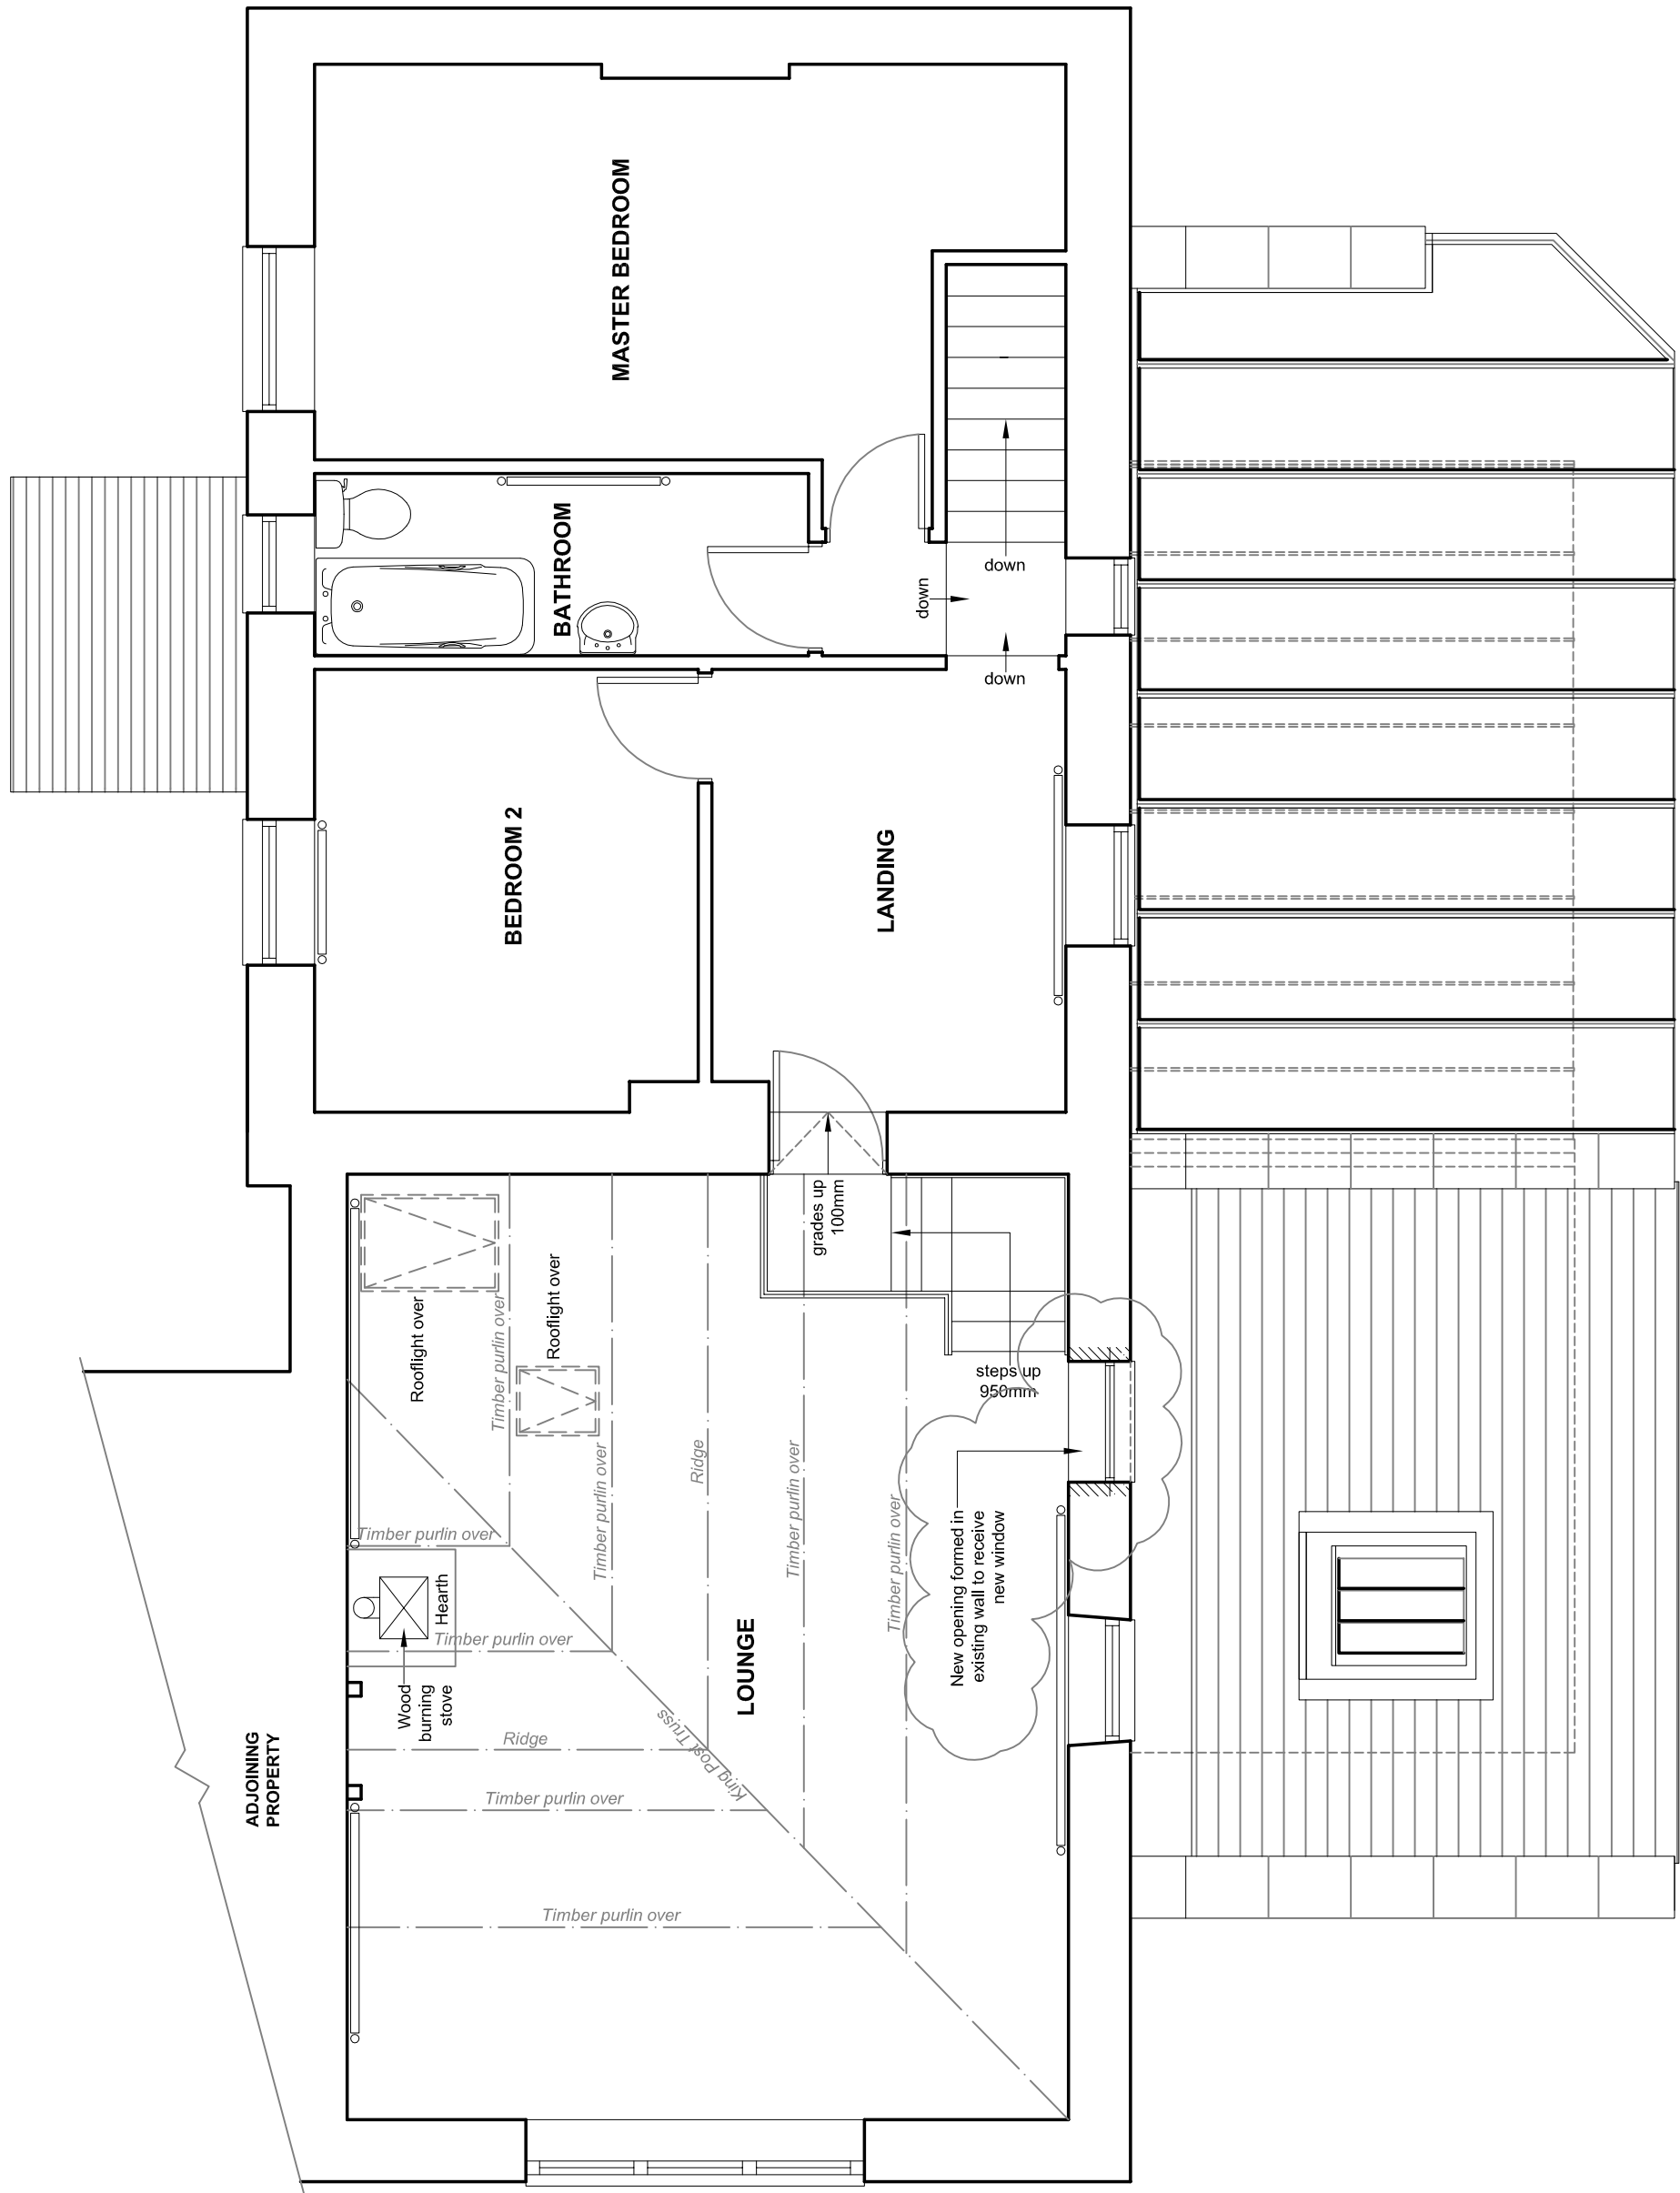

PROPOSED FIRST FLOOR PLAN

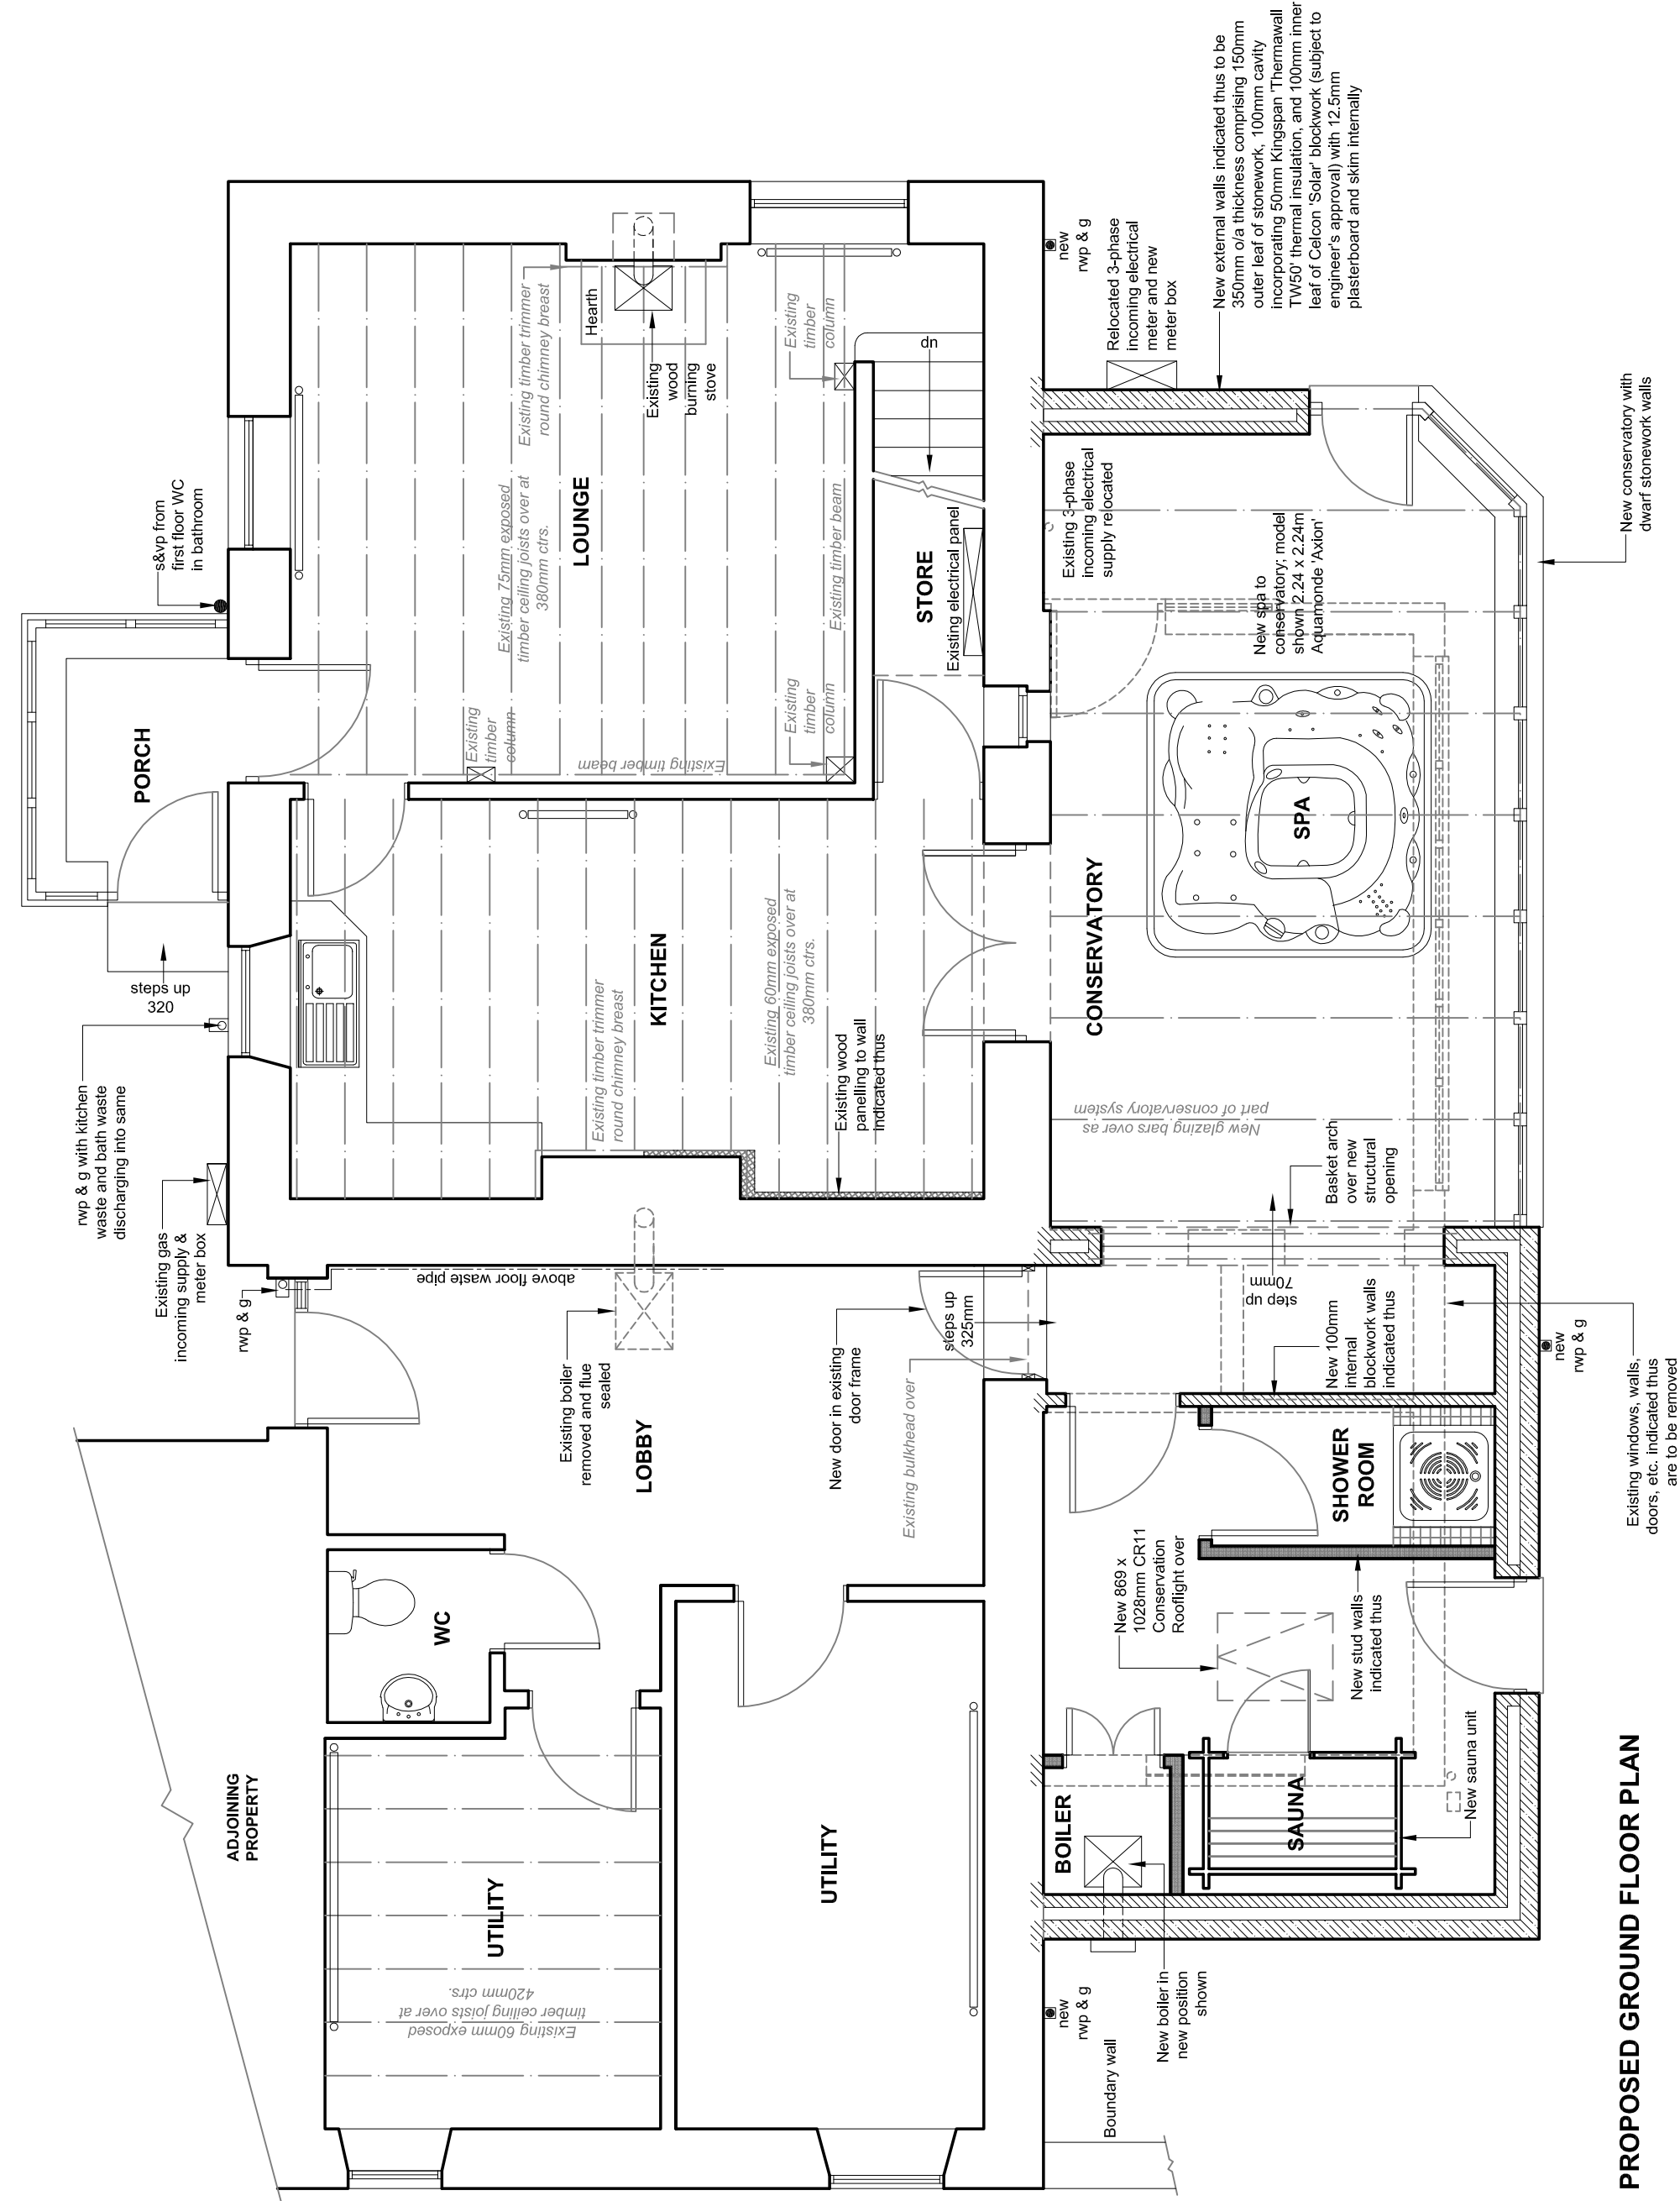


PROPOSED GROUND FLOOR PLAN

 

rev	date	init	description
A	28.10.08	RG	Rooflight added to roof plan
B	05.01.09	RG	Additional window to First Floor Lounge added

© Copyright			
this drawing has been prepared for presentation purposes consultants wishing to use the drawing for guidance must check all dimensions on site prior to finalising their element of work undertaken			

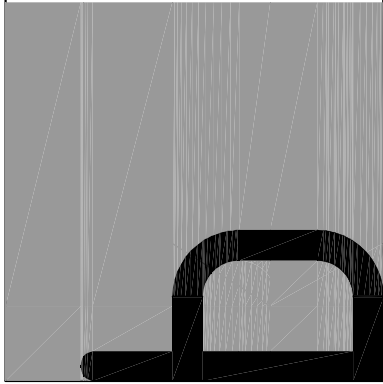

t. 01246 556200
f. 01246 557720
w. boyce-associates.co.uk
e. admin@boyce-associates.co.uk

Ashton Studios, 28 Abercrombie Street, Chesterfield, S41 7LW

client	Margaret Allison	drawing	Proposed Plans
project	Woodend Farm Joan Royd Lane Penistone South Yorkshire S36 9AW	scale	1:50 (@A1)
drawn by	Richard Grundy	status	PRELIMINARY
date drawn	28th October 2008	drawing no.	P1792.03
rev	B		