



Drawing No.	Rev No.
MMS001 -004	

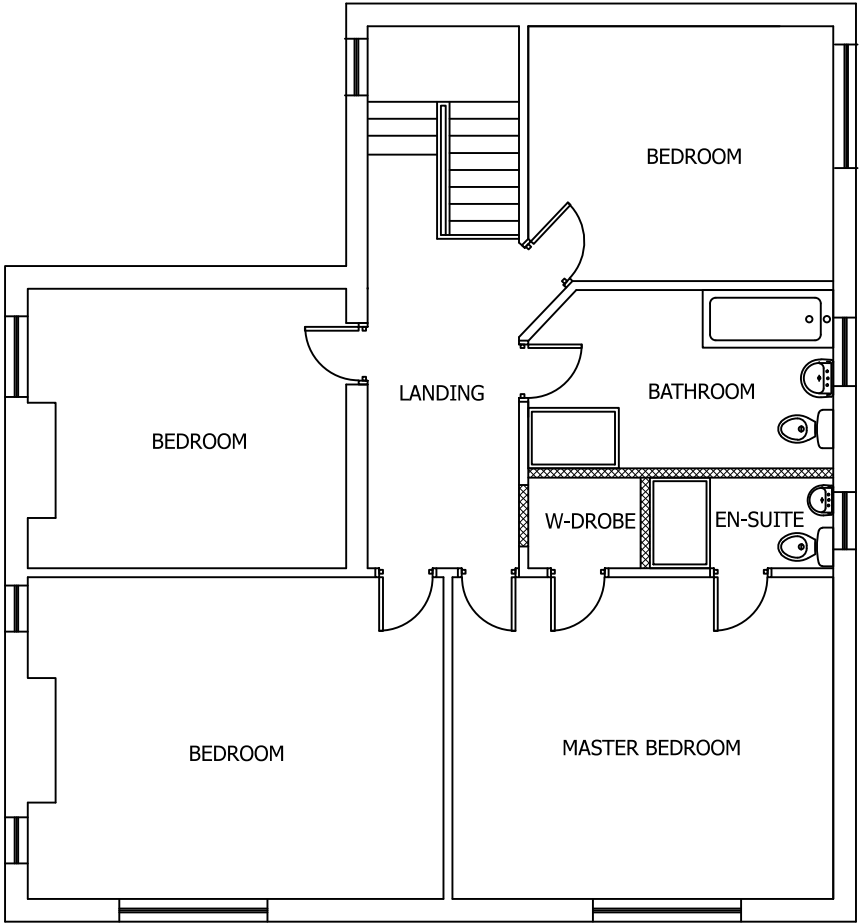

PROPOSED FIRST FLOOR PLAN
SCALE 1:50 AT A3

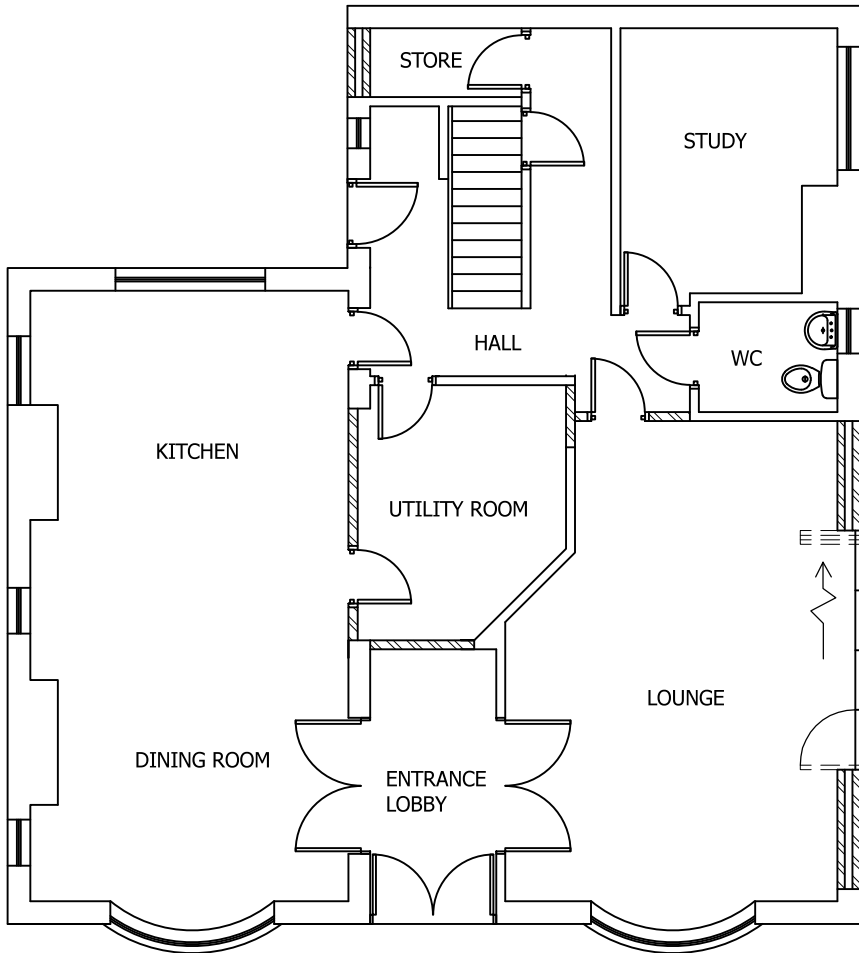

PROPOSED GROUND FLOOR PLAN
SCALE 1:50 AT A3

DO NOT SCALE: Contractor to check all dimensions and report any omissions or errors

NOTES

Rev	Description	By	Chk	App	Date
JRB DESIGNS Ltd 1 Saville Road Cudworth Barnsley S72 8LT Tel: 01226 383542 Fax: 01226 380078 Mob: 07970 541192 Email: john@jrbdesigns.co.uk This drawing is copyright. © jrbdesigns Ltd.					
Client MR. M SPENCER MAWBY HALL CASTLE Y19 6HN					
Drawing Title PROPOSED PLANS MAIN BUILDING					
Address THE WHITE BEAR PUB KEXBOROUGH BARNSELY S75 5EF					
Project Title: CONVERSION TO 3 DWELLINGS					
Purpose of Issue: PLANNING					
Drawing Status FIRST ISSUE					
Scale at A3 AS SHOWN		Drawn By JRB		Date 30/06/2020	
Checked By		Date 30/06/2020		Approved By Date 30/06/2020	
Project No. MMS001			Drawing No. 004		Revision -
APPROVAL ☒ INFORMATION ☐ TENDER ☐ CONTRACT ☐ CONSTRUCTION ☐					