


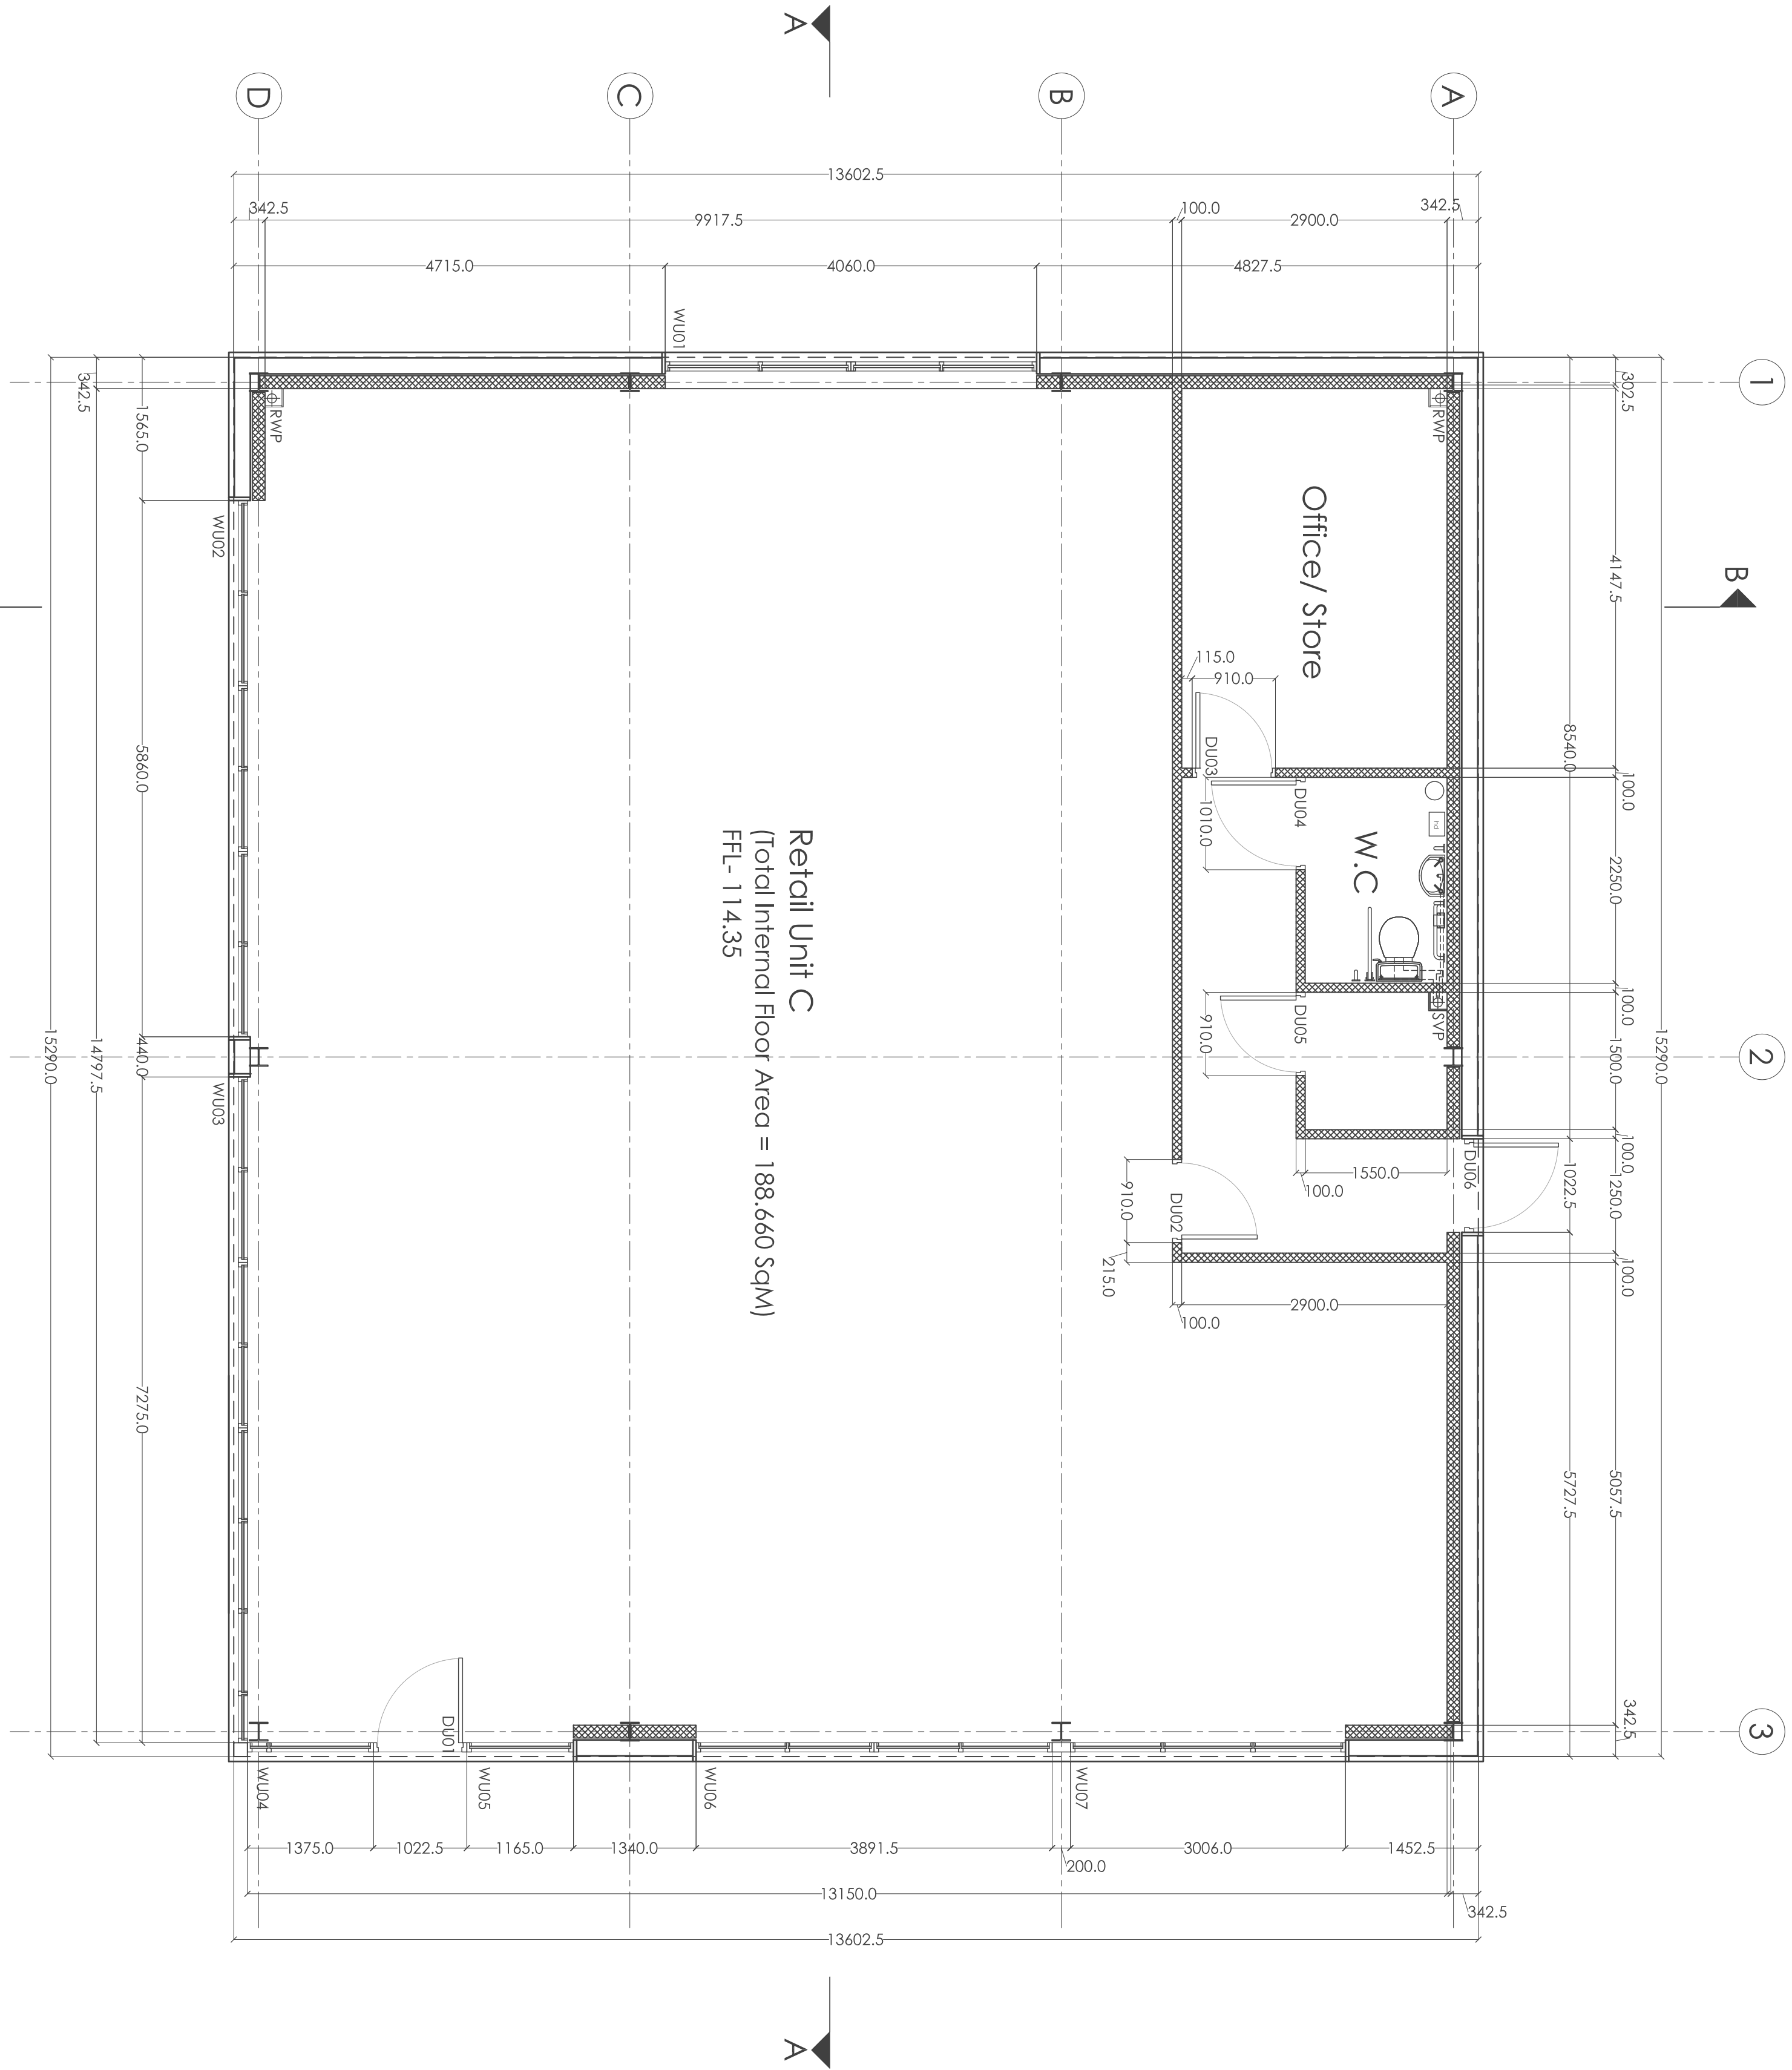

## Upper Ground Floor Plan

|     |                                               |  |    |              |    |
|-----|-----------------------------------------------|--|----|--------------|----|
| A   | Layouts Altered in Line With Clients Comments |  |    | 13.01.17     | RB |
|     | Scheme Reduced to Clients Request             |  |    | 06.01.17     |    |
| Rev | Description                                   |  |    | Date         | By |
| C   | Concept                                       |  | G  | Tender       |    |
| D   | Planning                                      |  | J  | Construction |    |
| E   | Building Regs                                 |  | L  | As Built     |    |
| F   | Production                                    |  | SK | Sketch       |    |

jida  
architects

nsley

|                 |             |
|-----------------|-------------|
| Drawn by:<br>DD | Checked By: |
|-----------------|-------------|

Floor Plan