





FRONT ELEVATION
AS PROPOSED

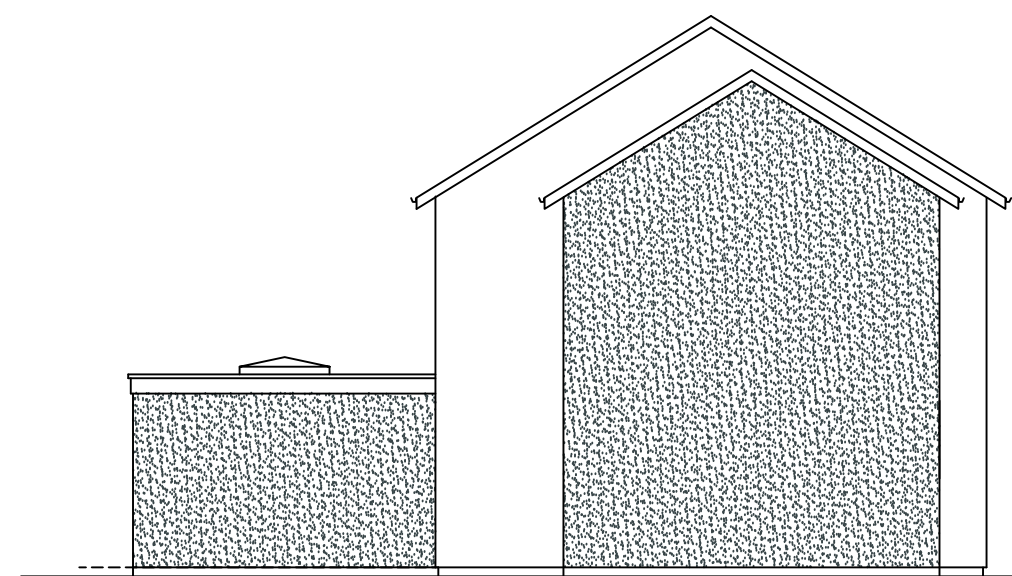


SIDE ELEVATION
AS PROPOSED




FRONT ELEVATION
AS EXISTING

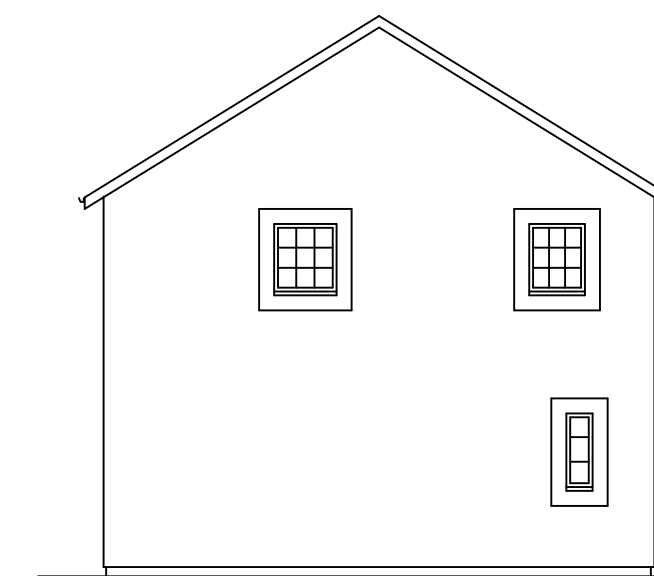


SIDE ELEVATION
AS EXISTING

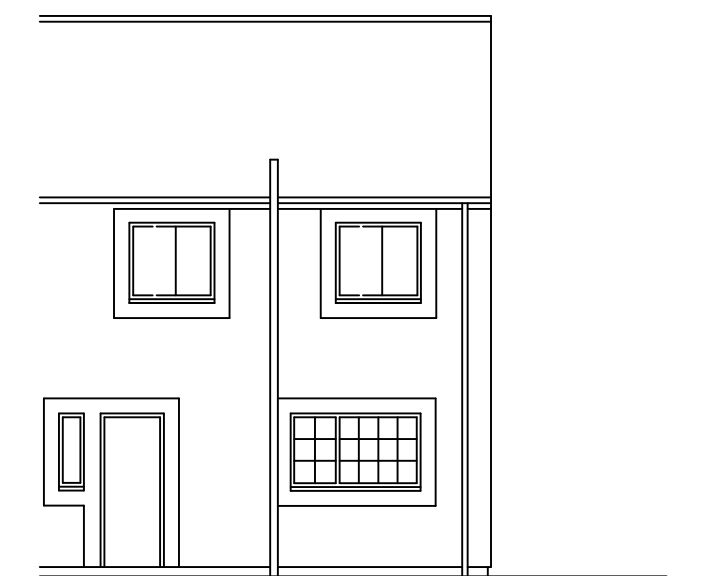


REAR ELEVATION
AS EXISTING

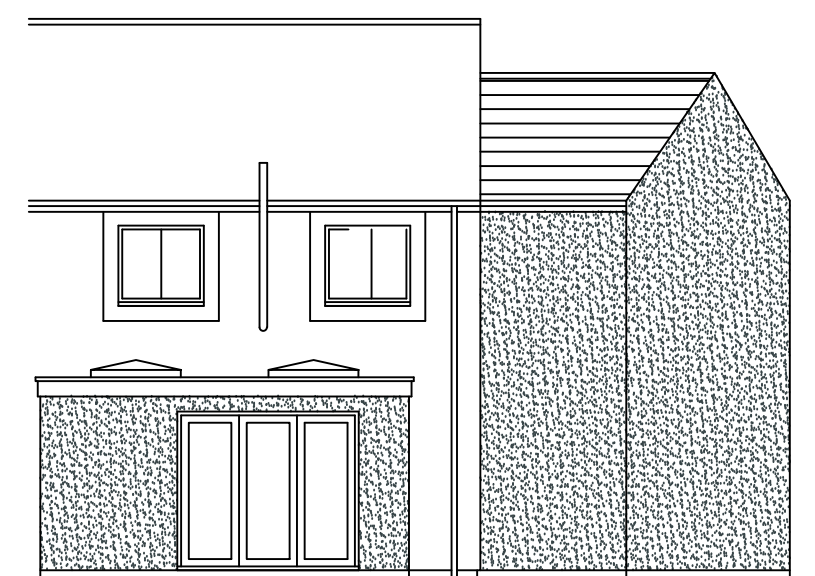


REAR ELEVATION
AS PROPOSED

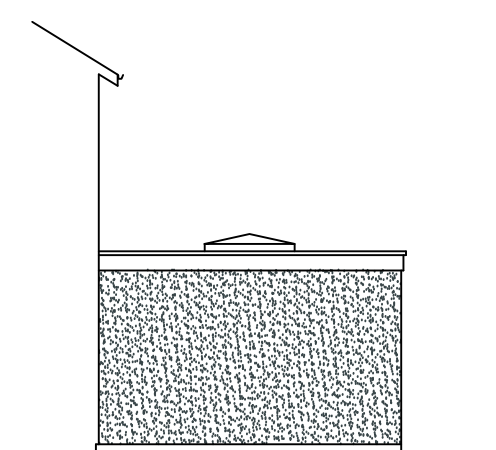


SIDE ELEVATION
AS PROPOSED

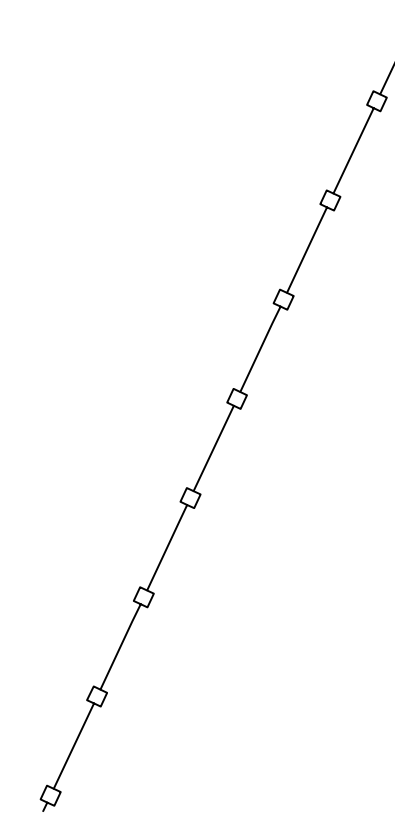


GROUND FLOOR
AS EXISTING

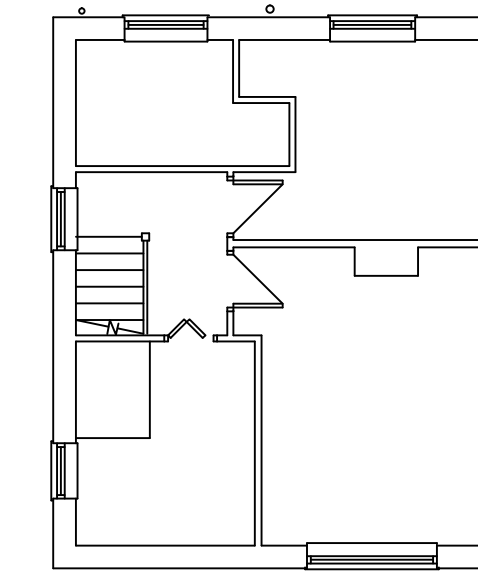


FIRST FLOOR
AS EXISTING

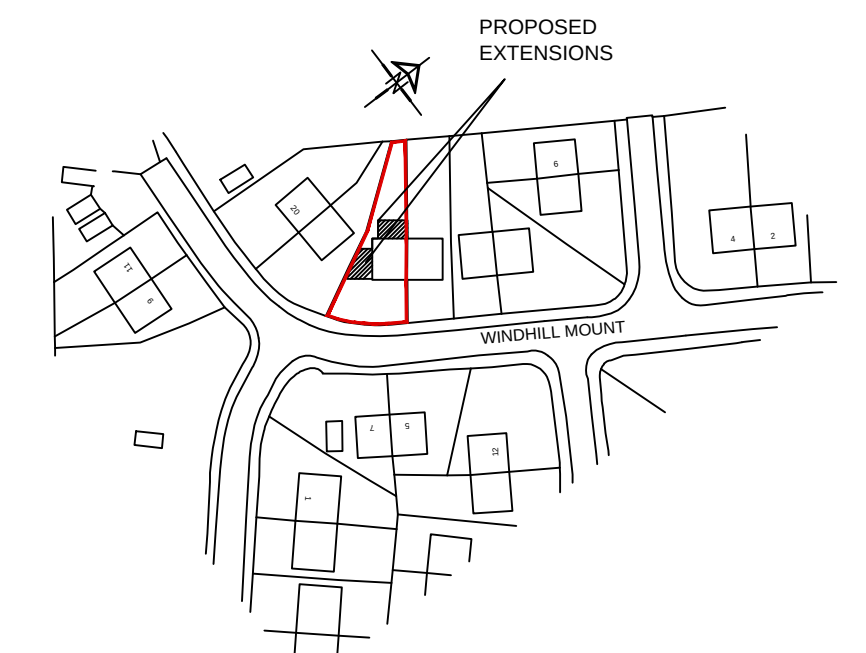

LOCATION PLAN
scale 1:1250

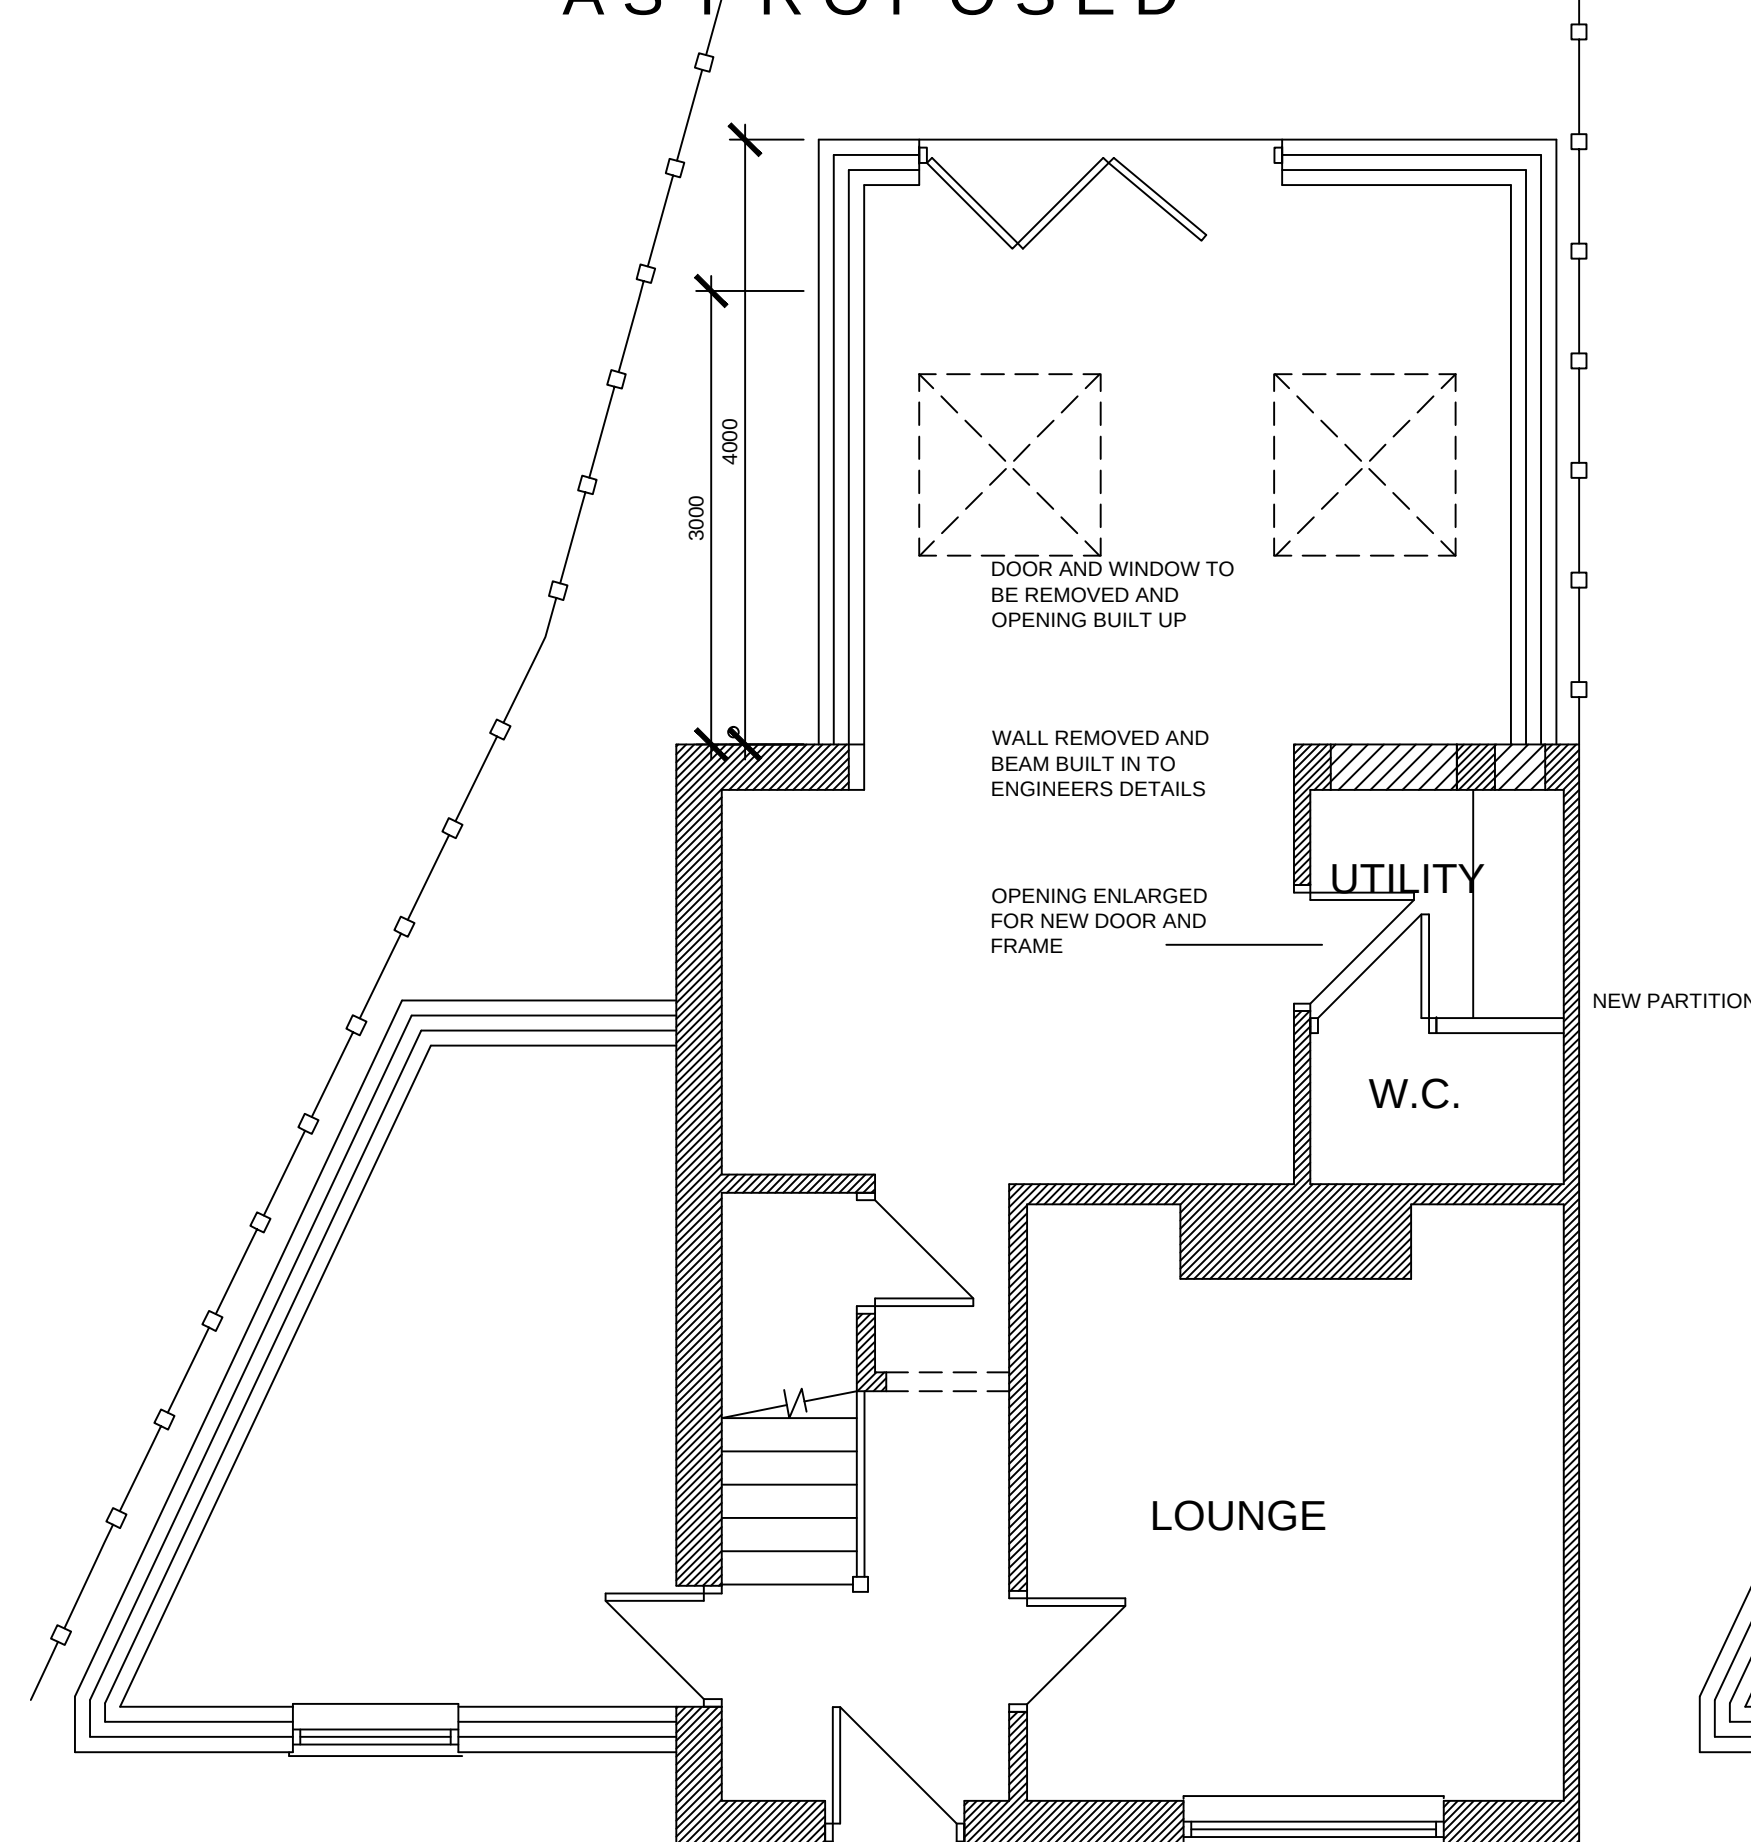

GROUND FLOOR PLAN
AS PROPOSED

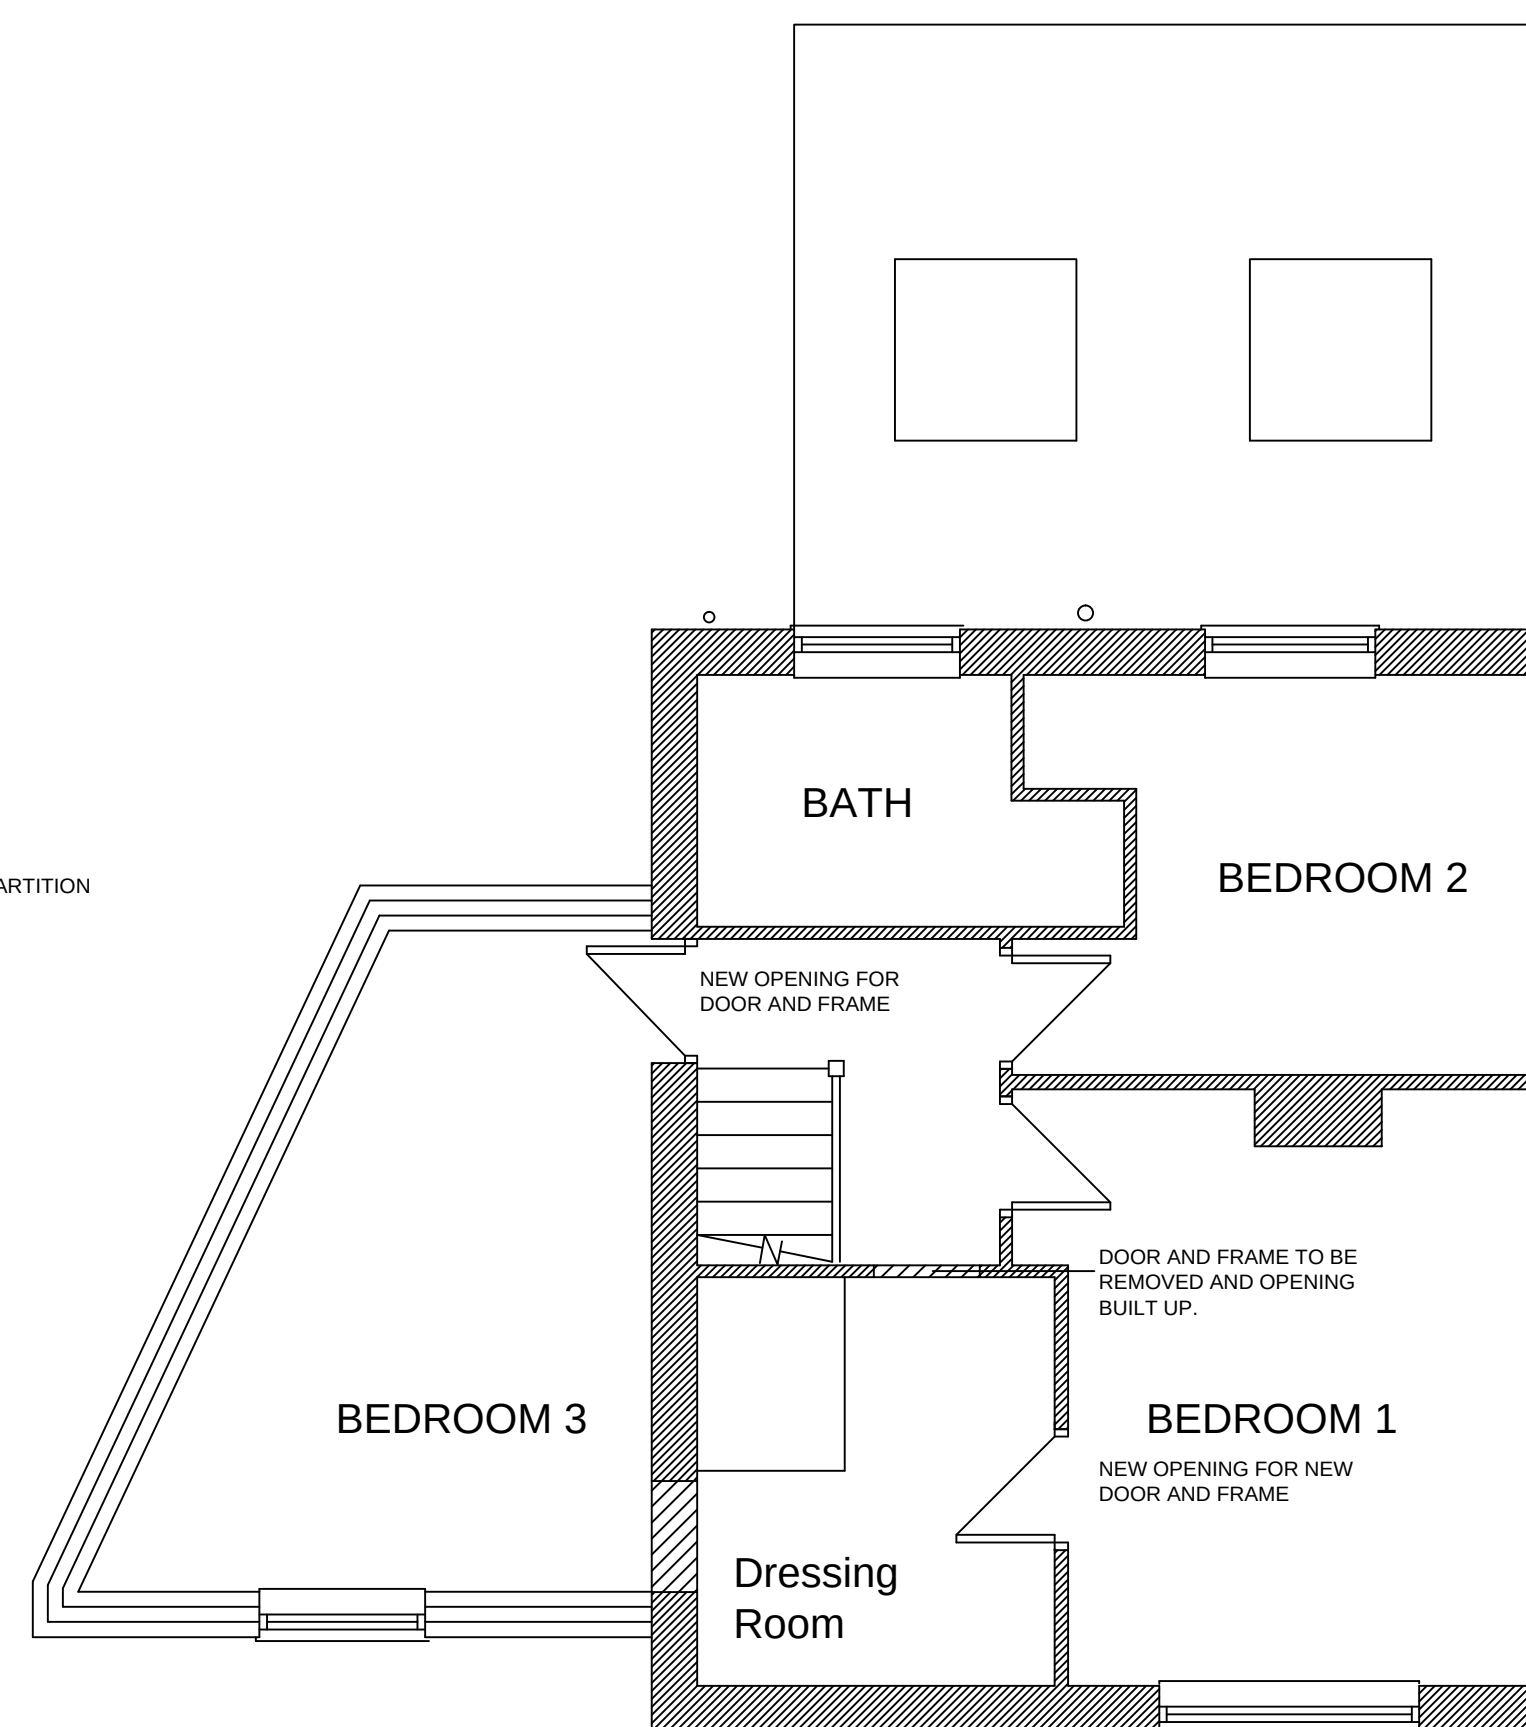

FIRST FLOOR PLAN
AS PROPOSED

			8 MORSTON BUSINESS PARK, WHALEY ROAD, BARUGH GREEN, BARNLEY, S75 1HQ			Phone: 01226 208482 Fax: 01226 283030 Email: info@whiteaguspартnership.co.uk Web: www.whiteaguspартnership.co.uk		
ARCHITECTURAL SERVICES AND SURVEYORS			Project: PROPOSED EXTENSIONS AT 16 WINDHILL MOUNT BARNLEY S75 5BP			Client: MS STACEY BAKER		
Drawing Title: PLANS AND ELEVATIONS			Date: MARCH 2014		Scale: 1:50 & 1:100 @ A1		Ref.	
			Dwg. No. 01		Rev. B			
Date 12/02/14 29/02/14	Suffix A B	Description REVISED TO CLIENT'S REQUIREMENTS SIDE ELEVATION ADDED	Date	Suffix	Description			