


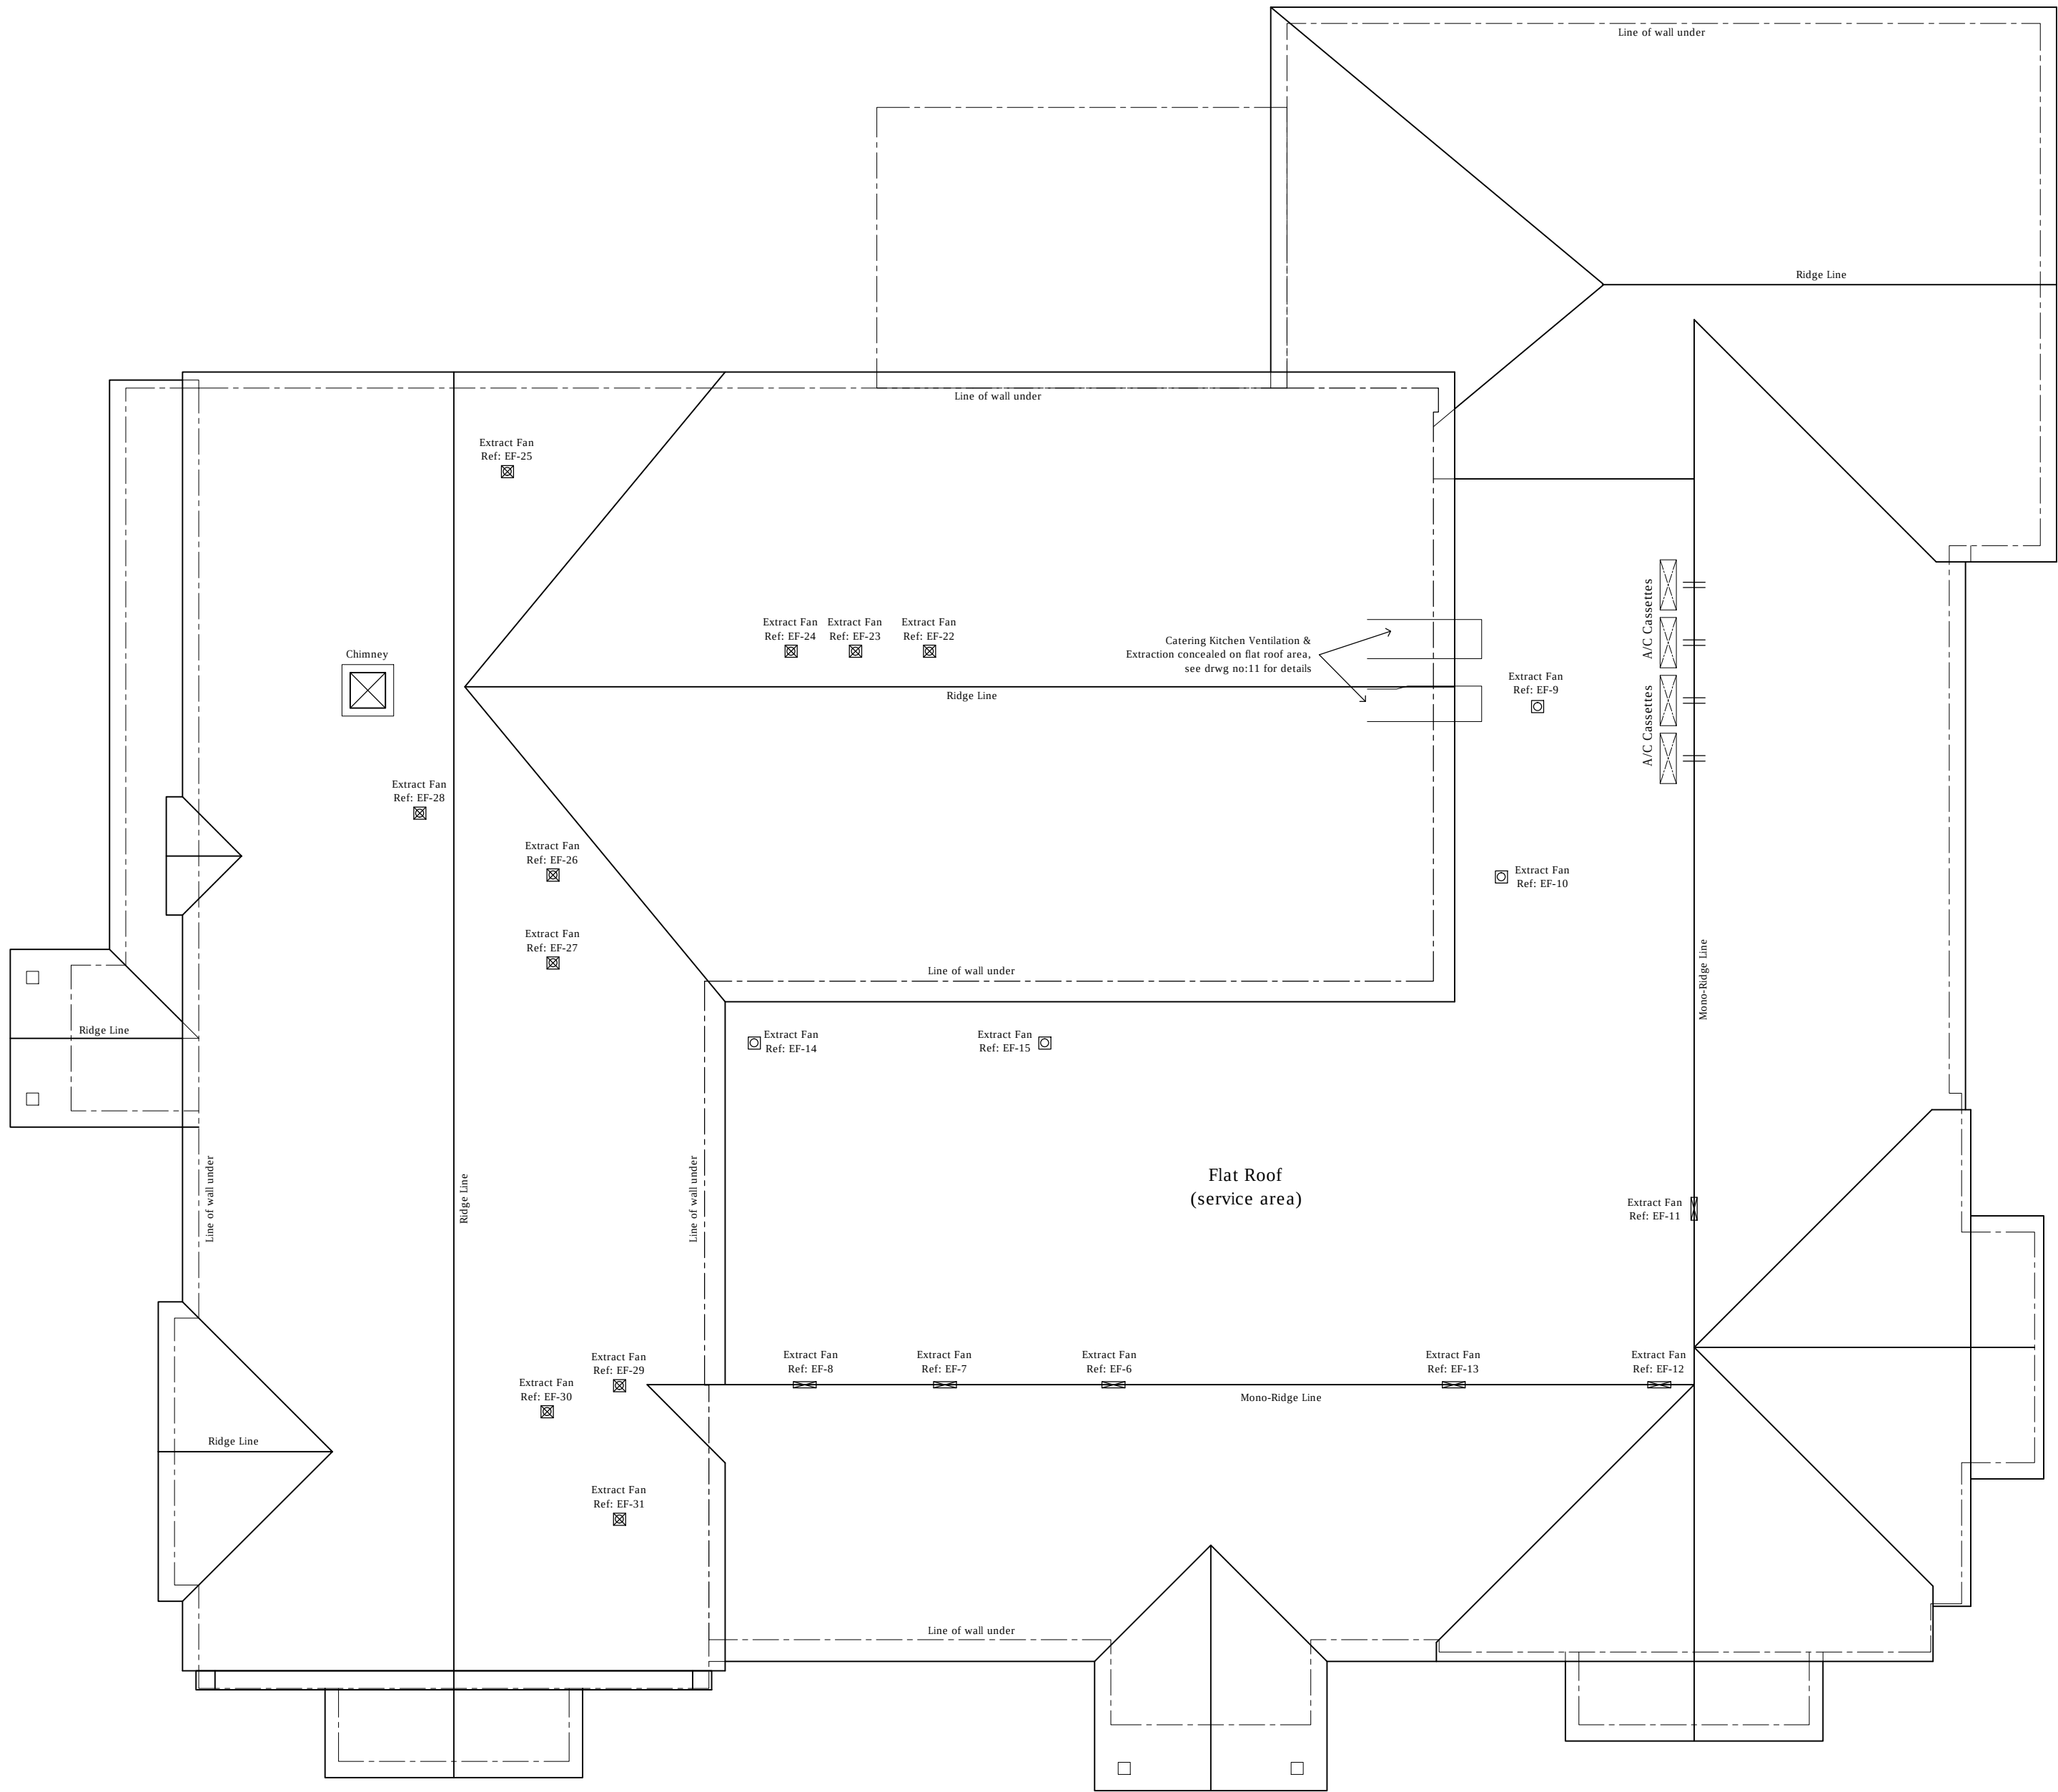


NOTE
All dimensions to be checked on site
and any discrepancies to be notified
prior to the commencement of work

Do not scale from this drawing

If in doubt ask

© arch-e-tech design limited

 

A	Kitchen updated to HK kitchens Latest model showing pod fridge and freezer.	06.08.15	RB
Rev	Revision Notes	date	initial

arch-e-tech
design ltd

Butterthwaite House
Jumble Lane
Ecclesfield
Sheffield, S35 9XJ
Tel: 0114 2451021 Email: admin@archetech.co.uk

client	GREENE KING
--------	-------------

job title	BUSINESS PARK AMENITY RESTAURANT DEARNE VALLEY BARNSELY
-----------	--

drg title	ROOF PLAN
-----------	-----------

date	JULY 2015	drawn	RB
------	-----------	-------	----

scale	1:100	sheet	A2
-------	-------	-------	----

drg no	1340/05	rev	A
--------	---------	-----	---