


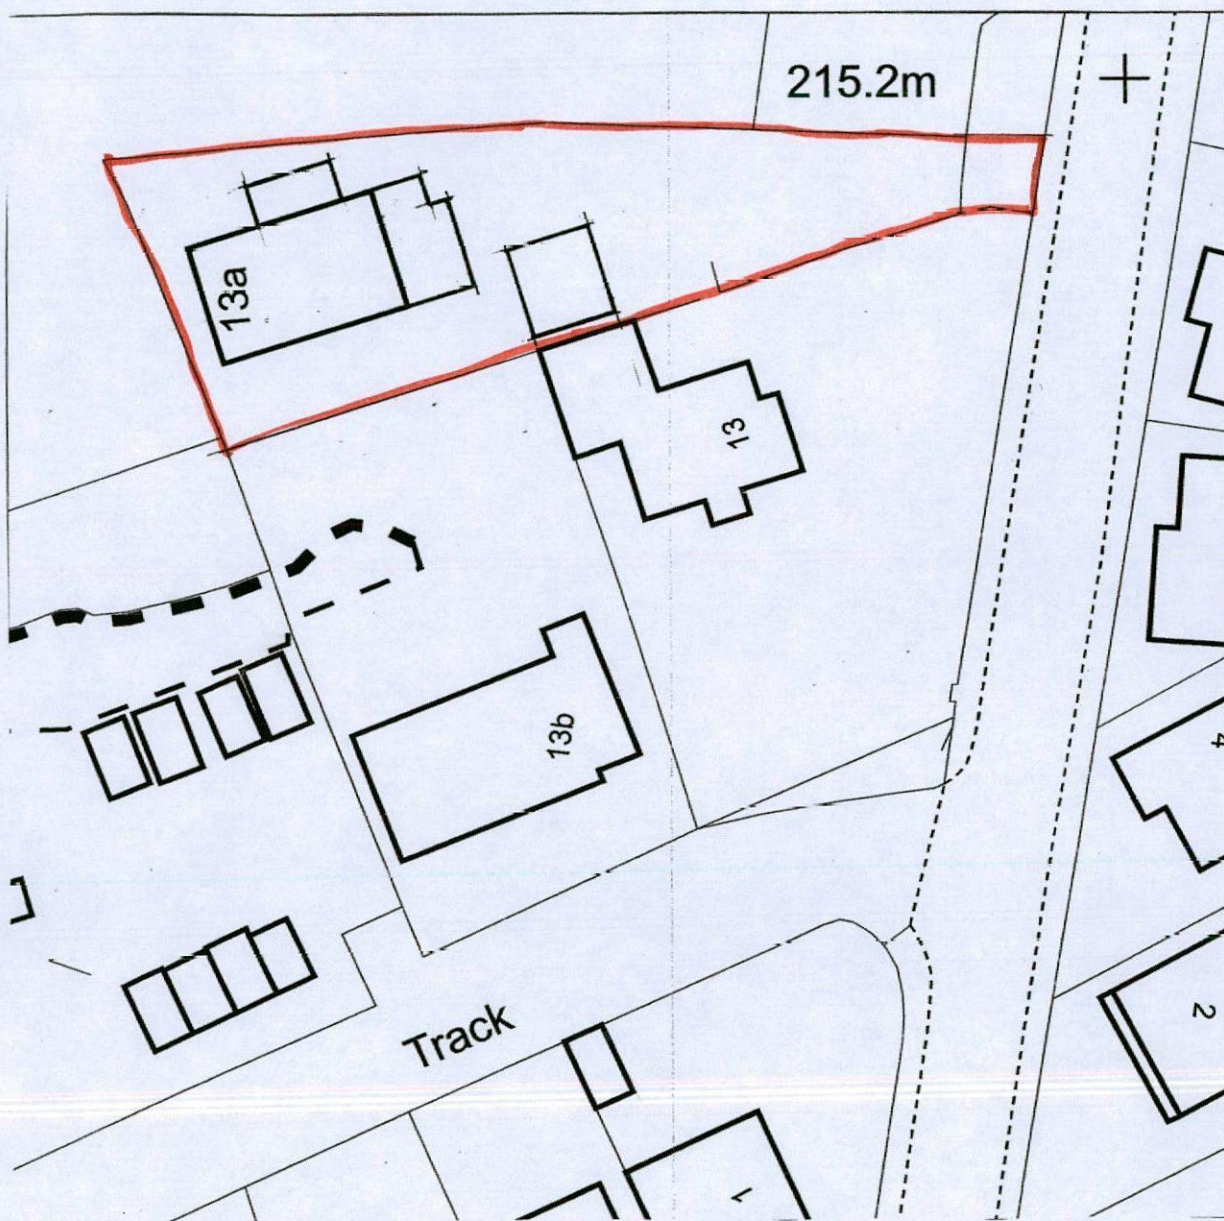

LOCATION PLAN


BROADFIELD


13a WELLHOUSE LANE

PENISTONE


DRG NO 1615.1

SCALE 1:500

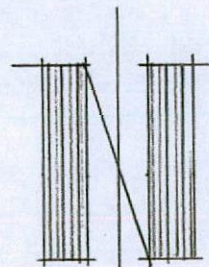


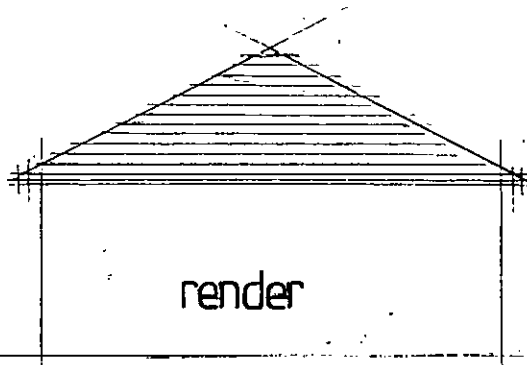


South Elev

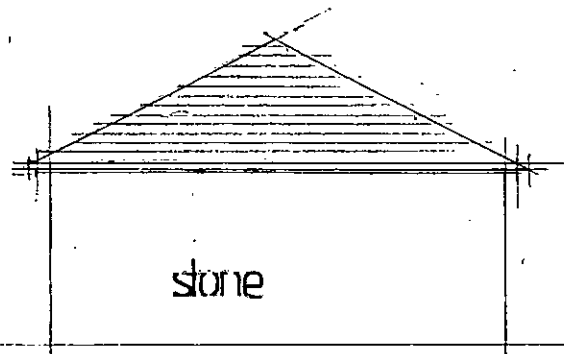


East Elev

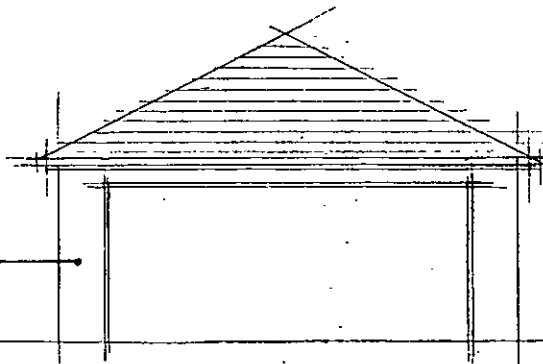

North Elev

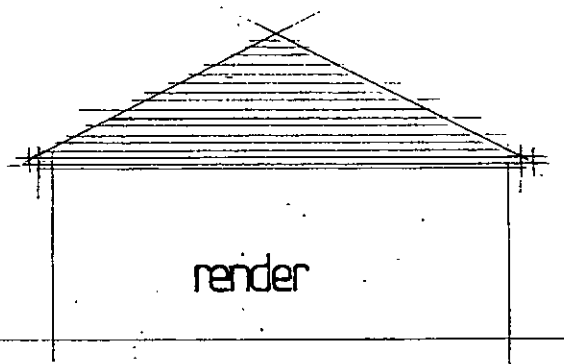


West Elev

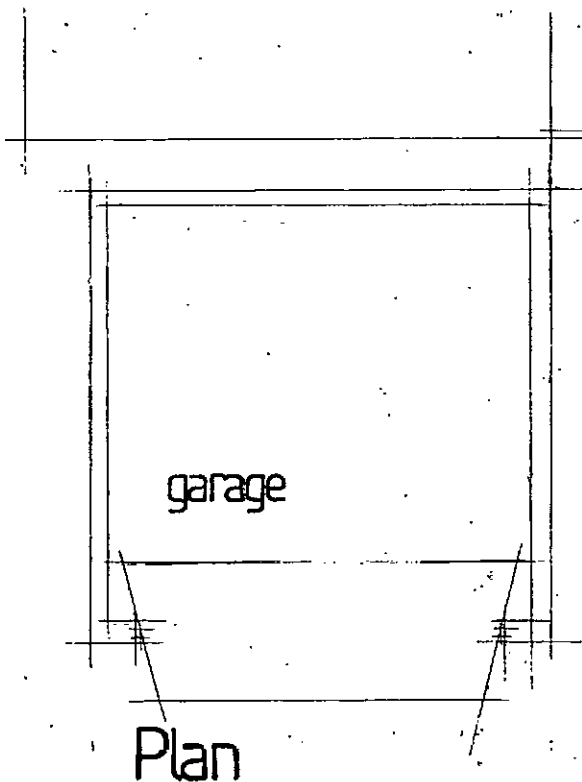


Plan

PROPOSED GARAGE
BROADFIELD
13a WELLHOUSE LANE
PENISTONE
Drngno 1615.10 Scale 1:100

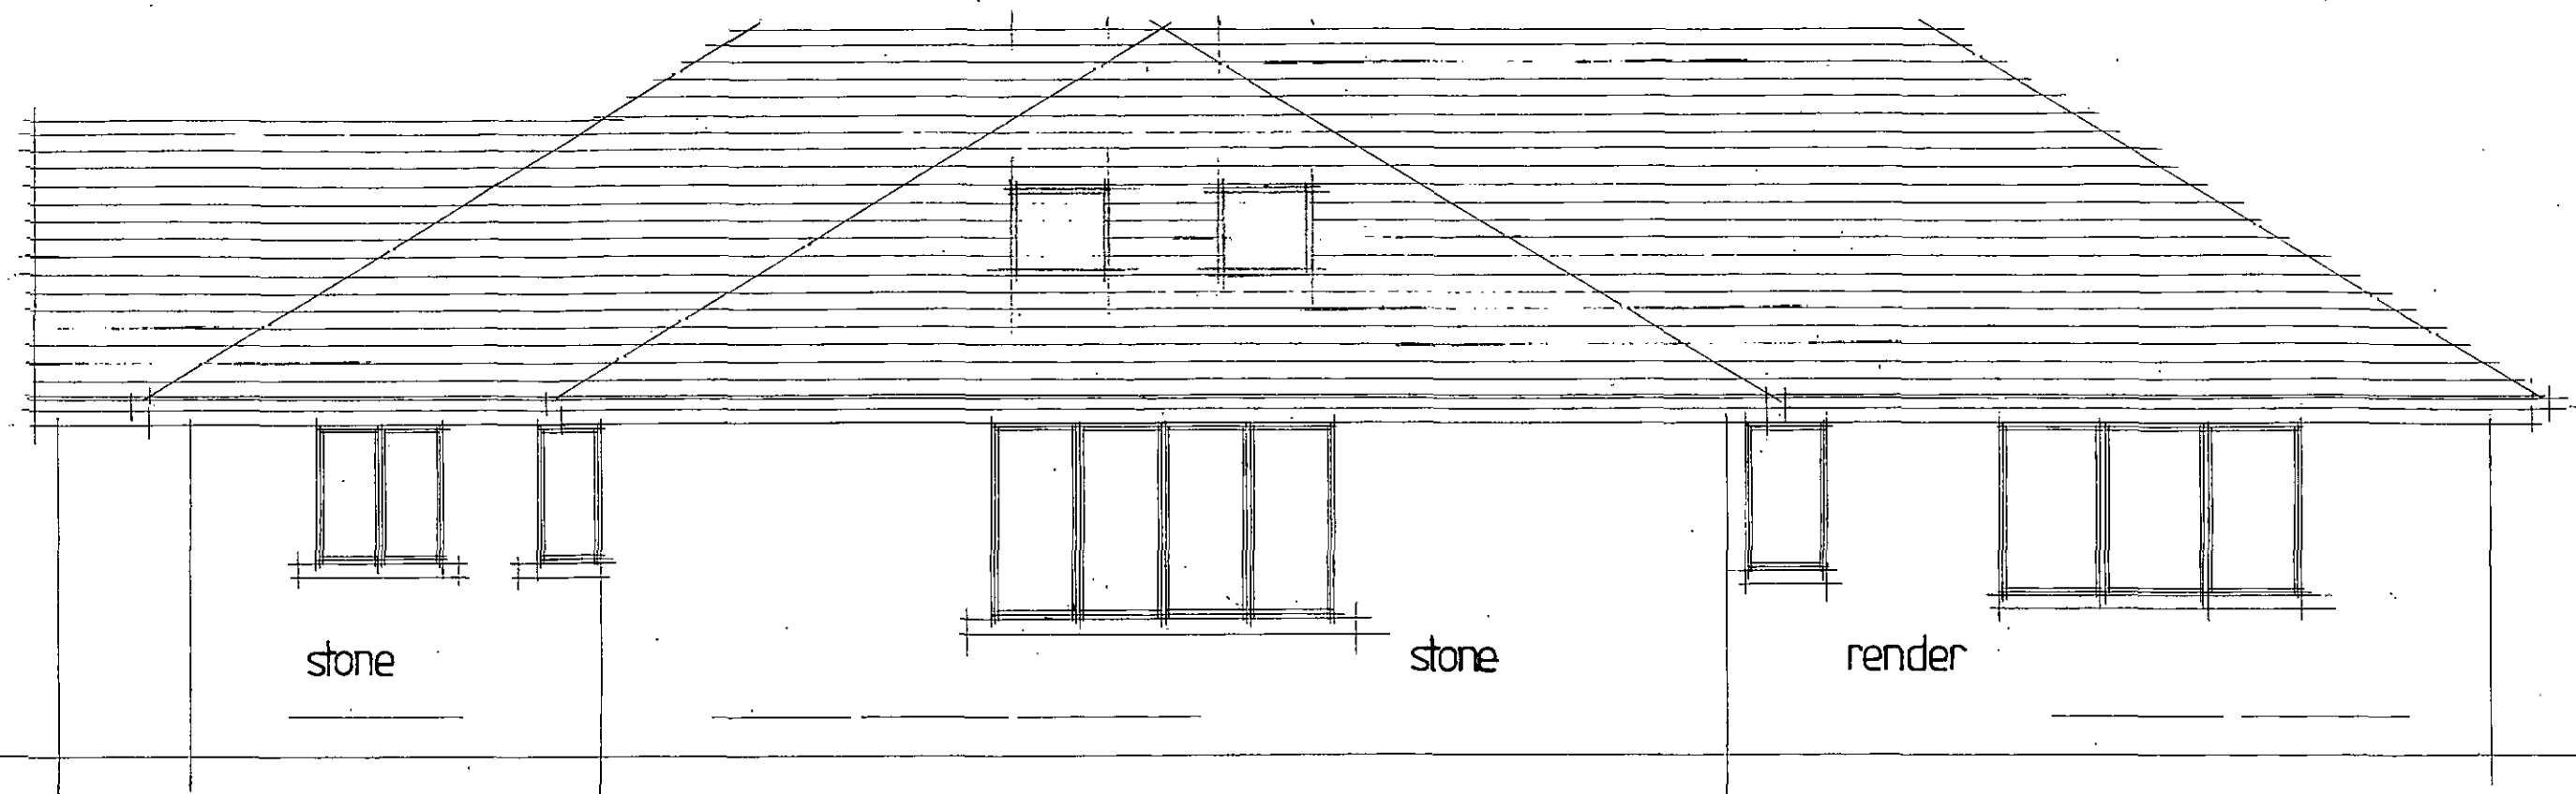


NORTH ELEVATION

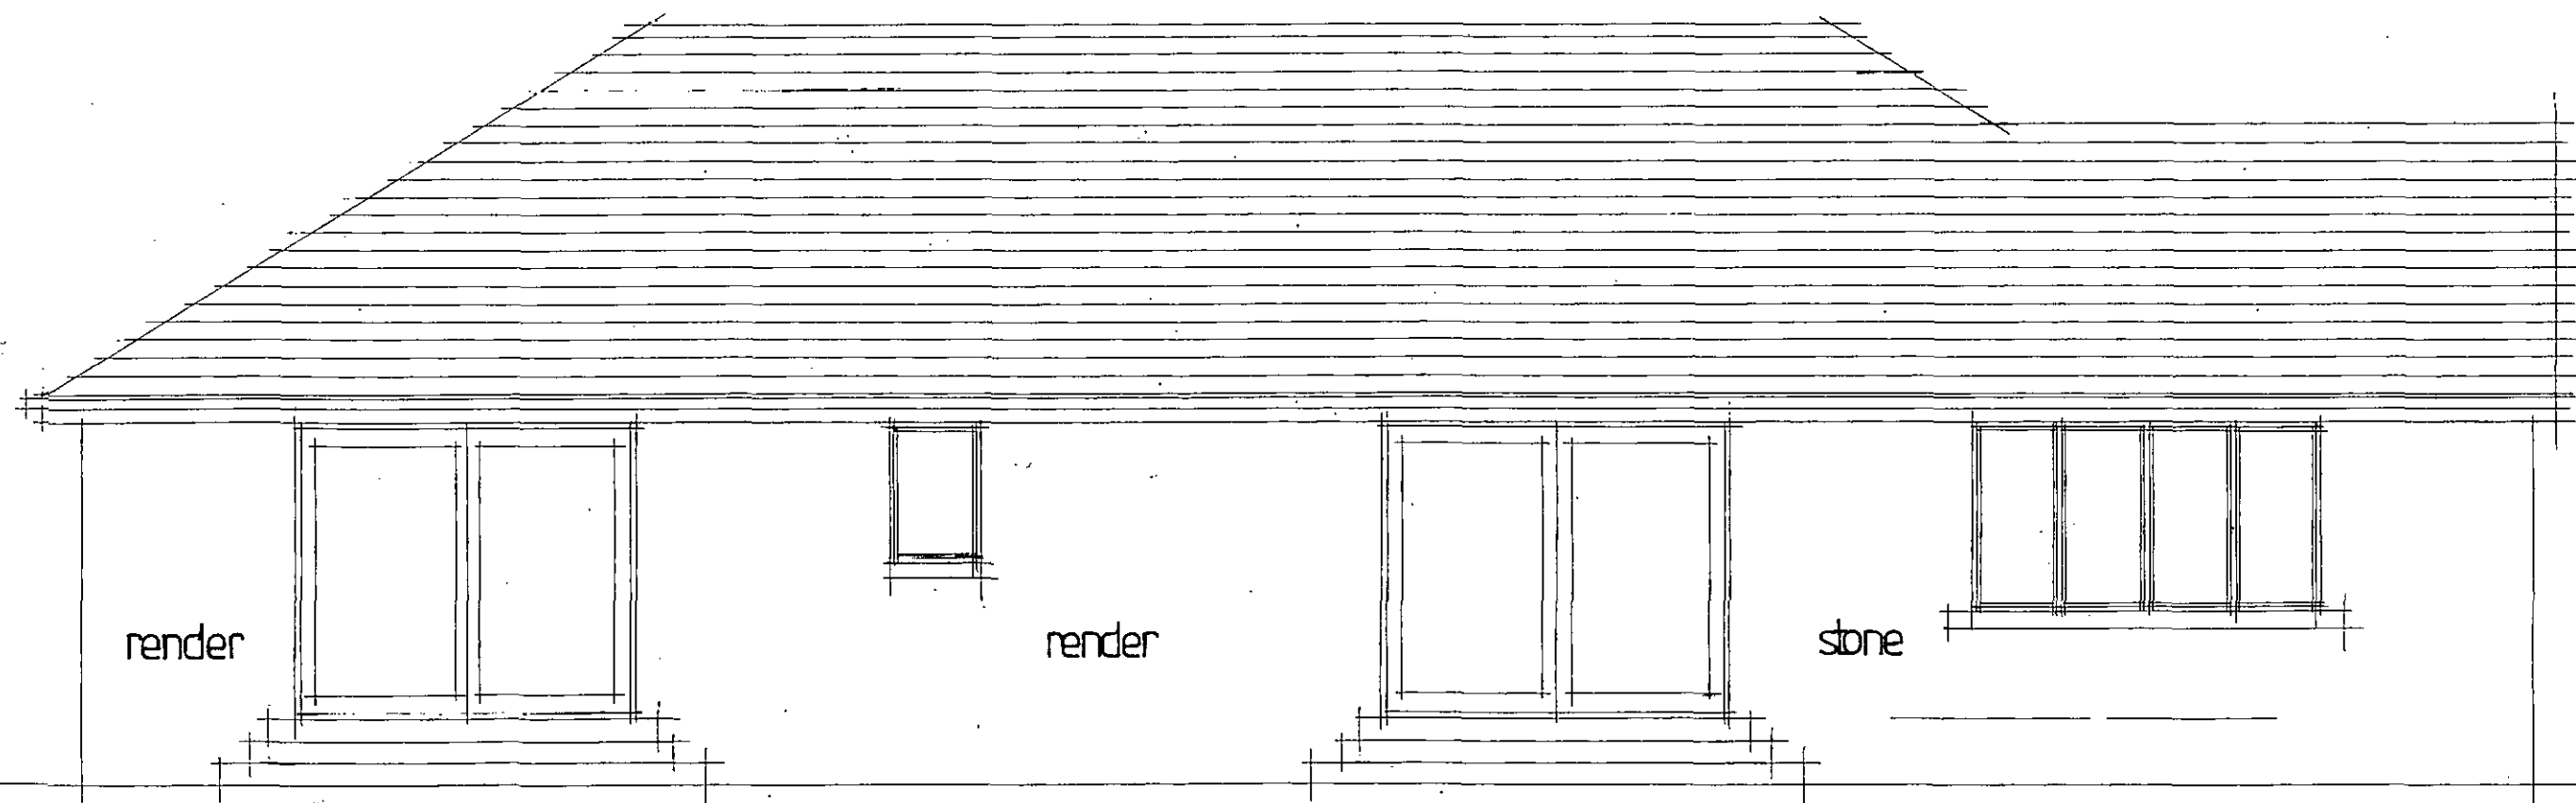


SOUTH ELEVATION

BROADFIELD 13a WELLHOUSE LANE PENISTONE
 DRG NO 1615-9 SCALE 1:50

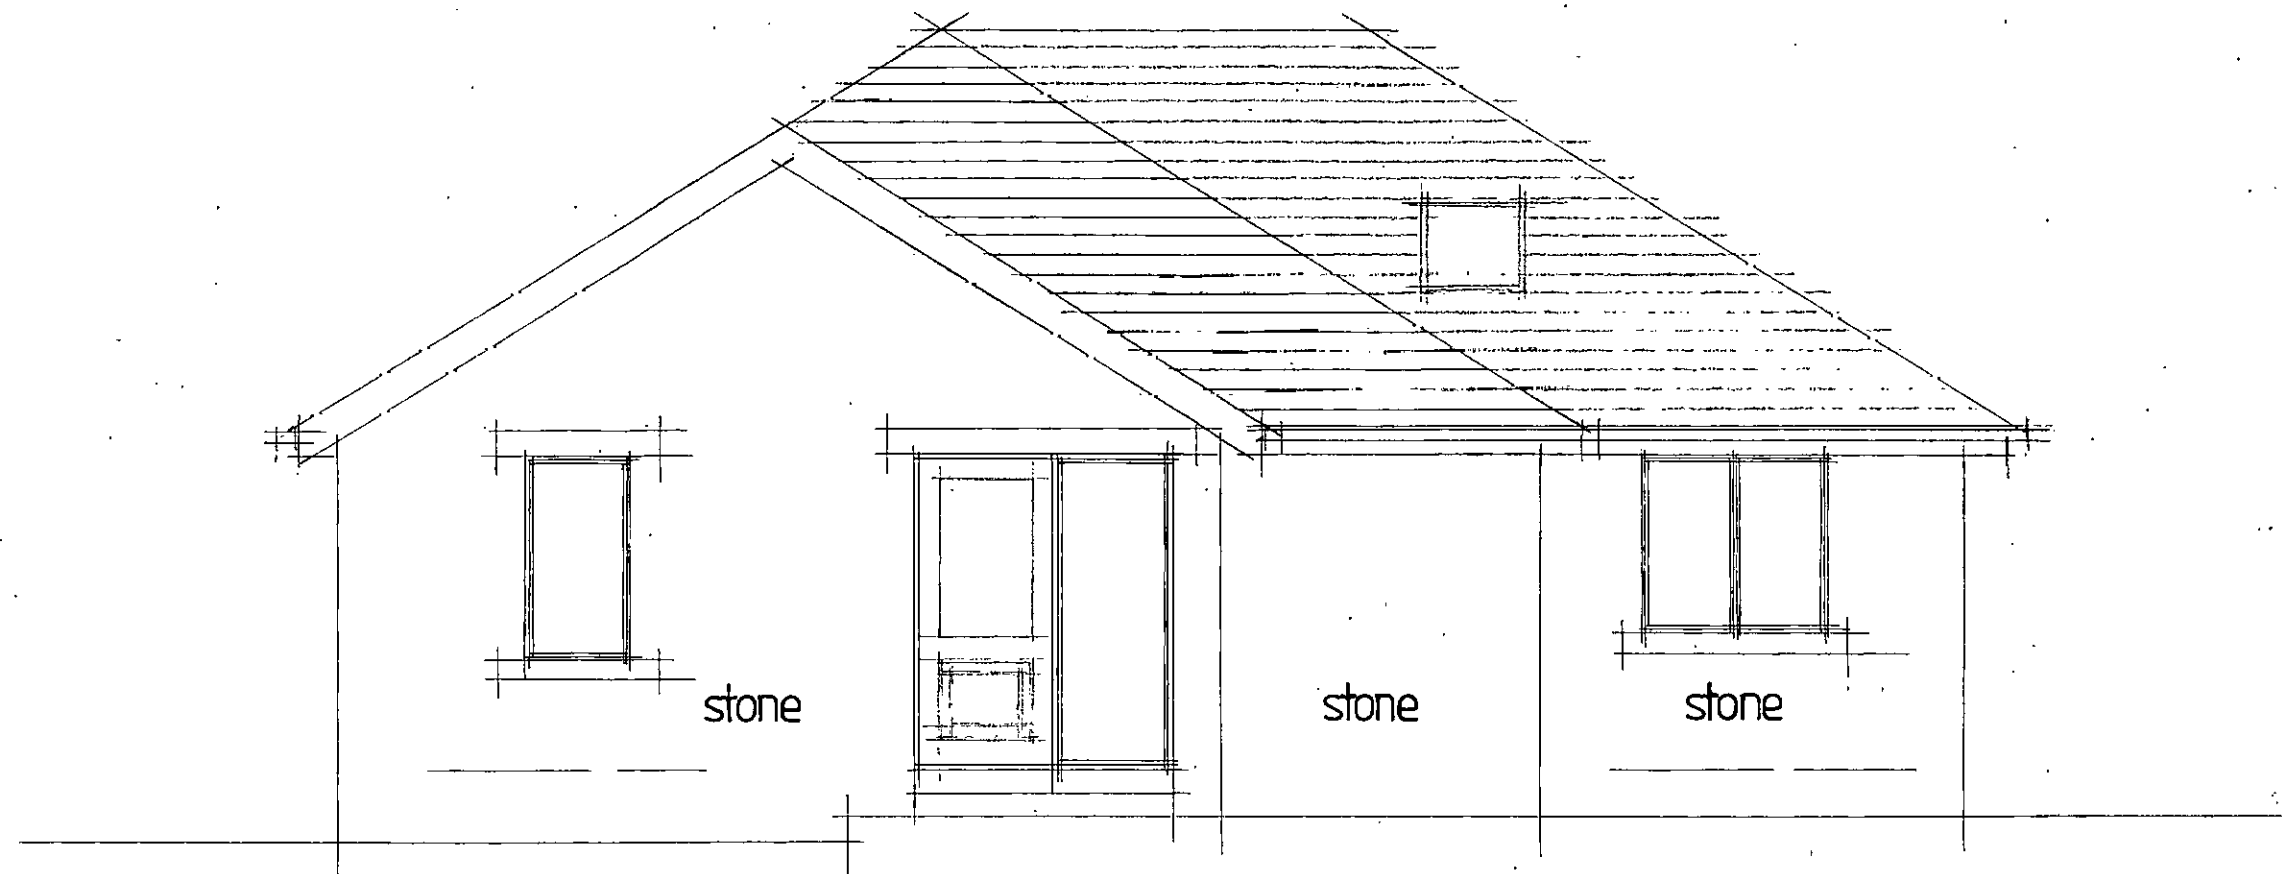

EAST ELEVATION

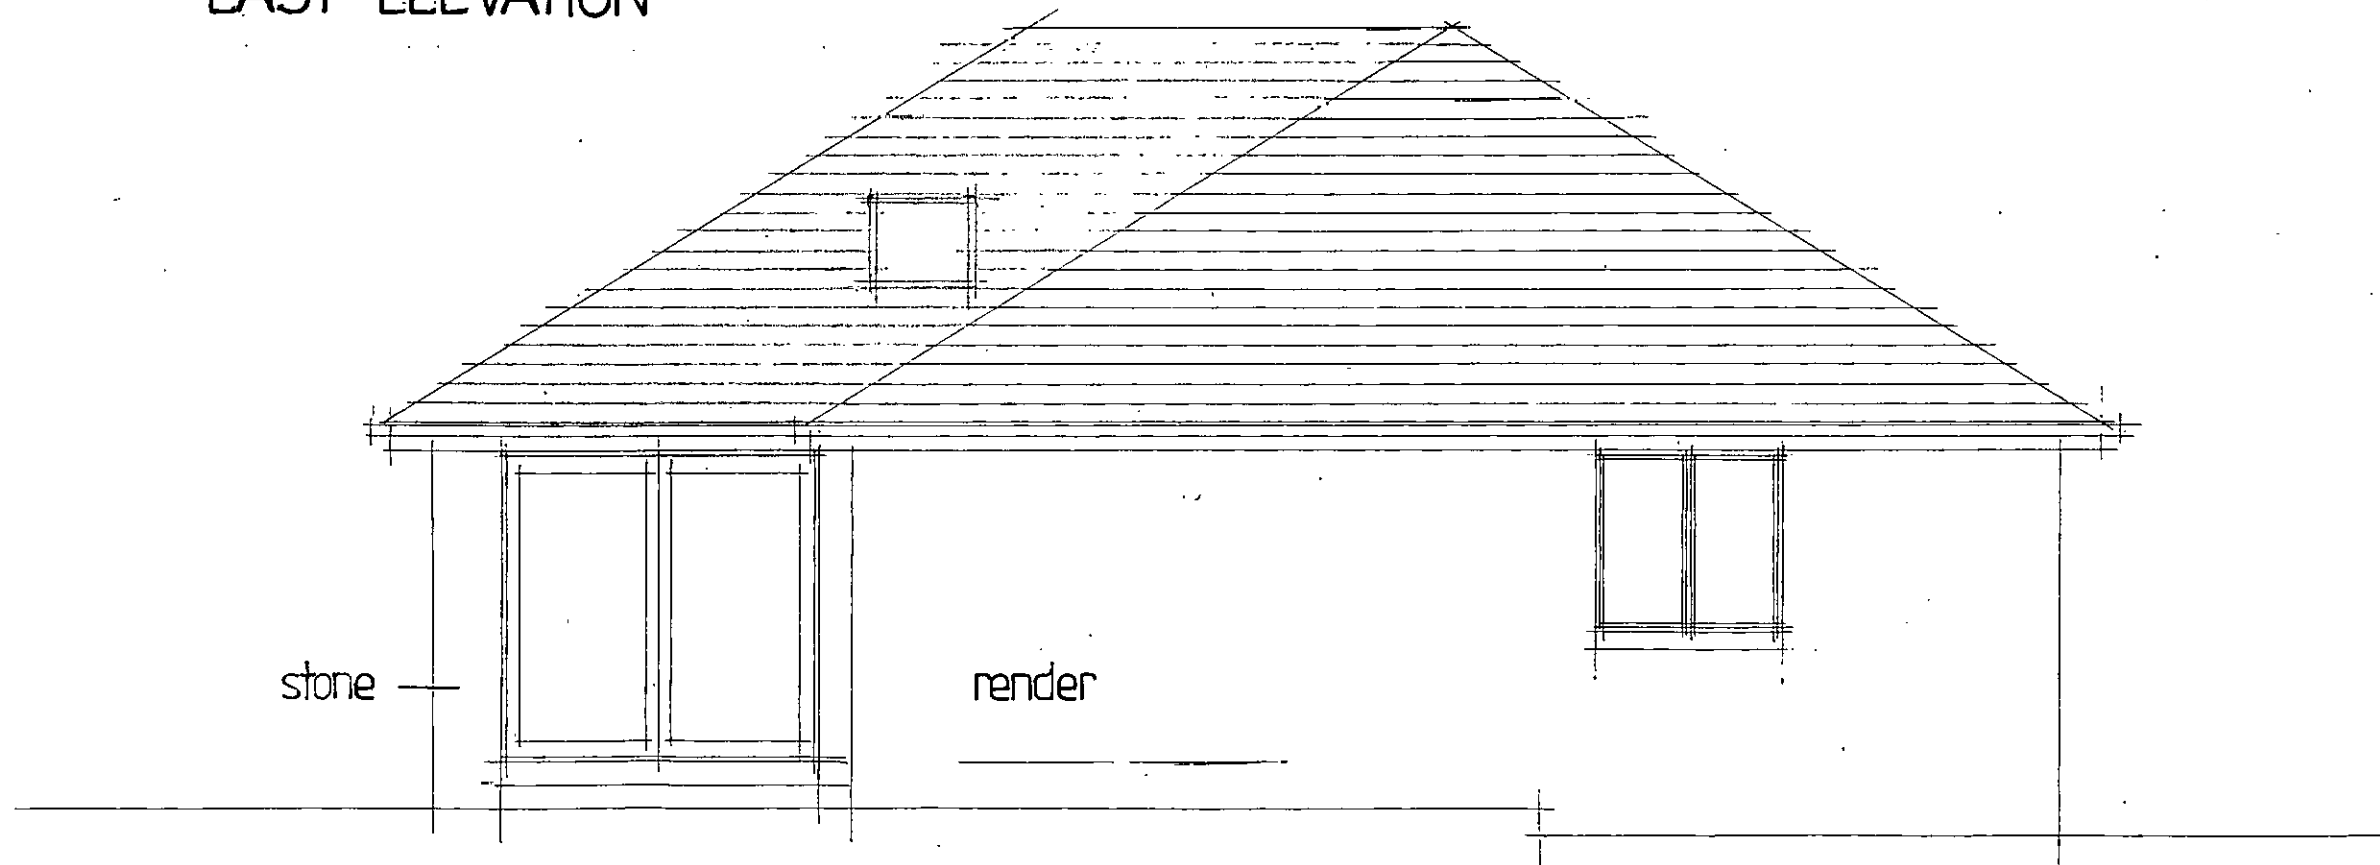


WEST ELEVATION

BROADFIELD 13a WELLHOUSE LANE PENISTONE

DRG NO 1615-8

SCALE 1:50

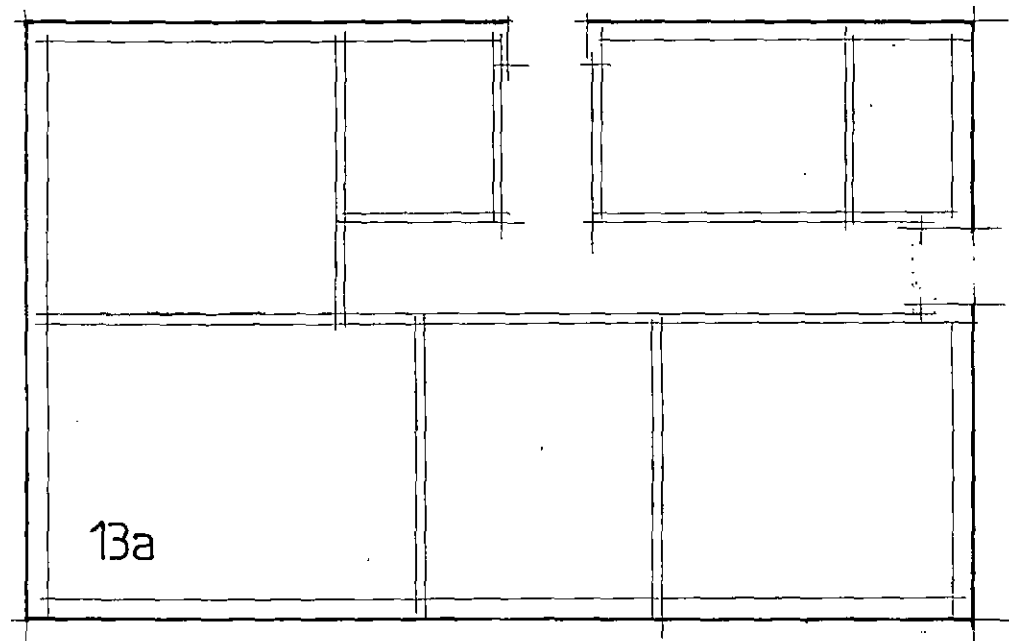


EXISTING SITE PLAN

BROADFIELD

13a WELLHOUSE LANE PENISTONE

DRG NO 1615 · 4 SCALE 1 · 100


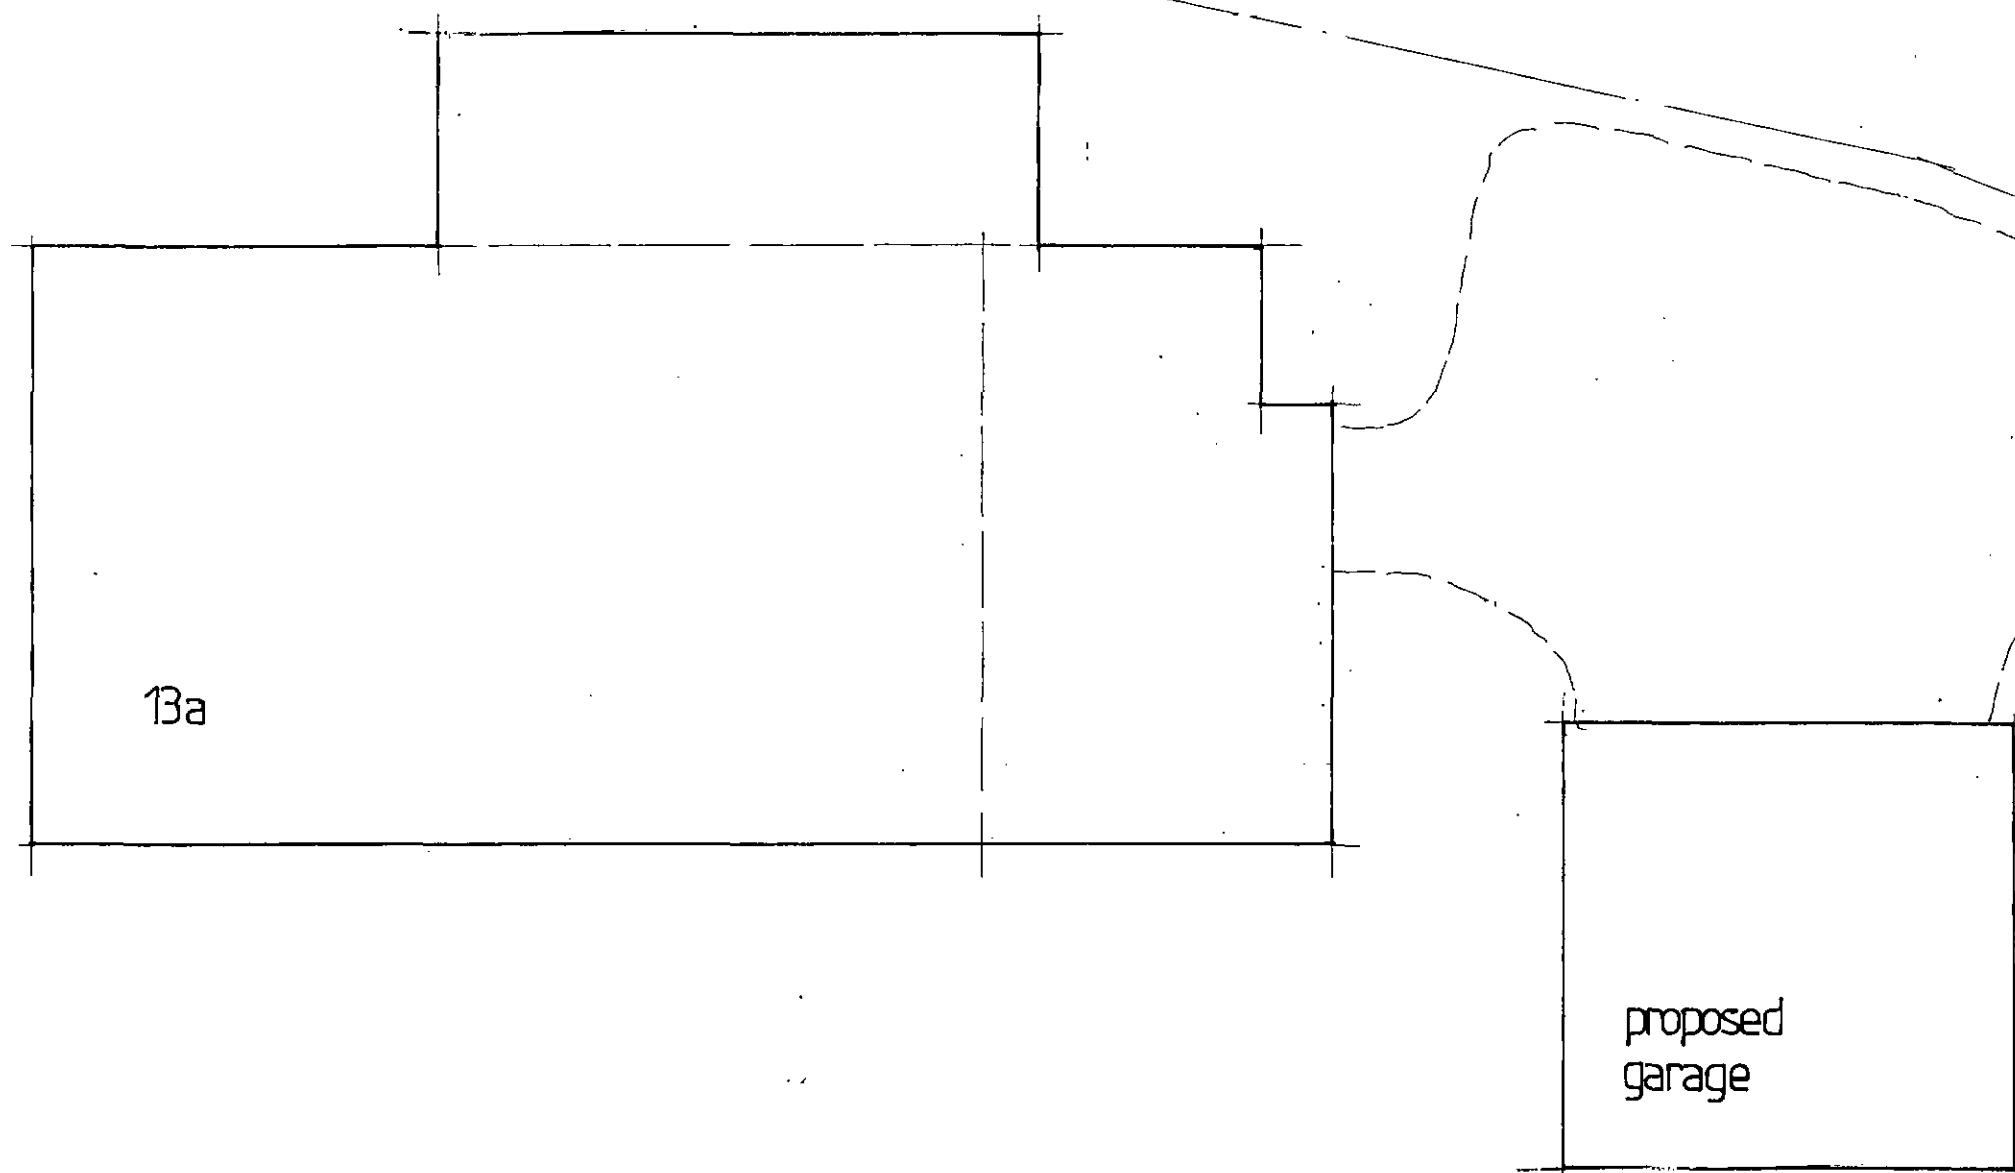


PROPOSED SITE PLAN

BROADFIELD

13a WELLHOUSE LANE PENISTONE

DRG NO 1615.5 SCALE 1:100

 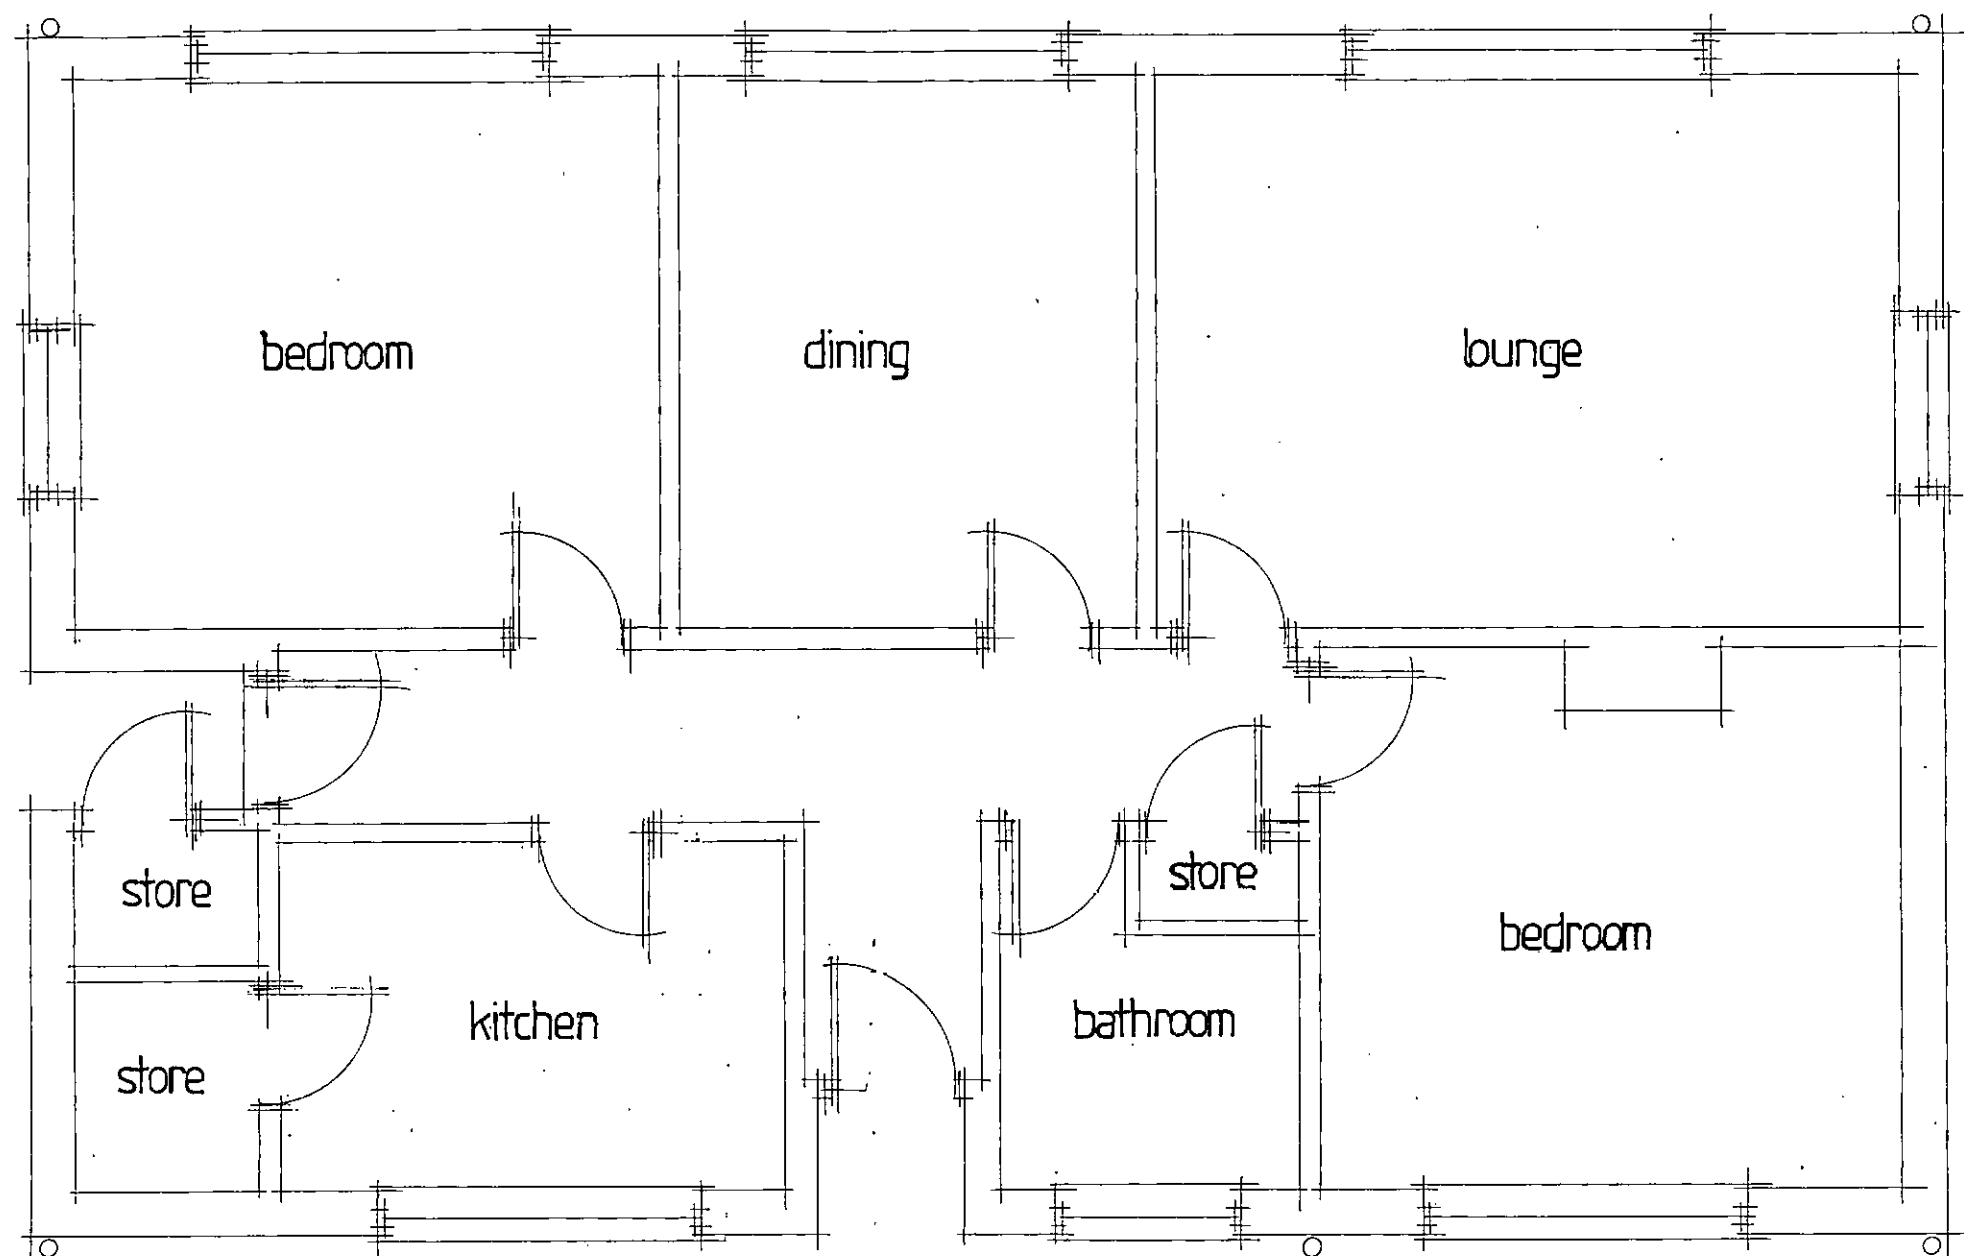


EXISTING GROUND FLOOR


BROADFIELD

13a WELLHOUSE LANE PENISTONE

DRG NO 1615.2 SCALE 1:50

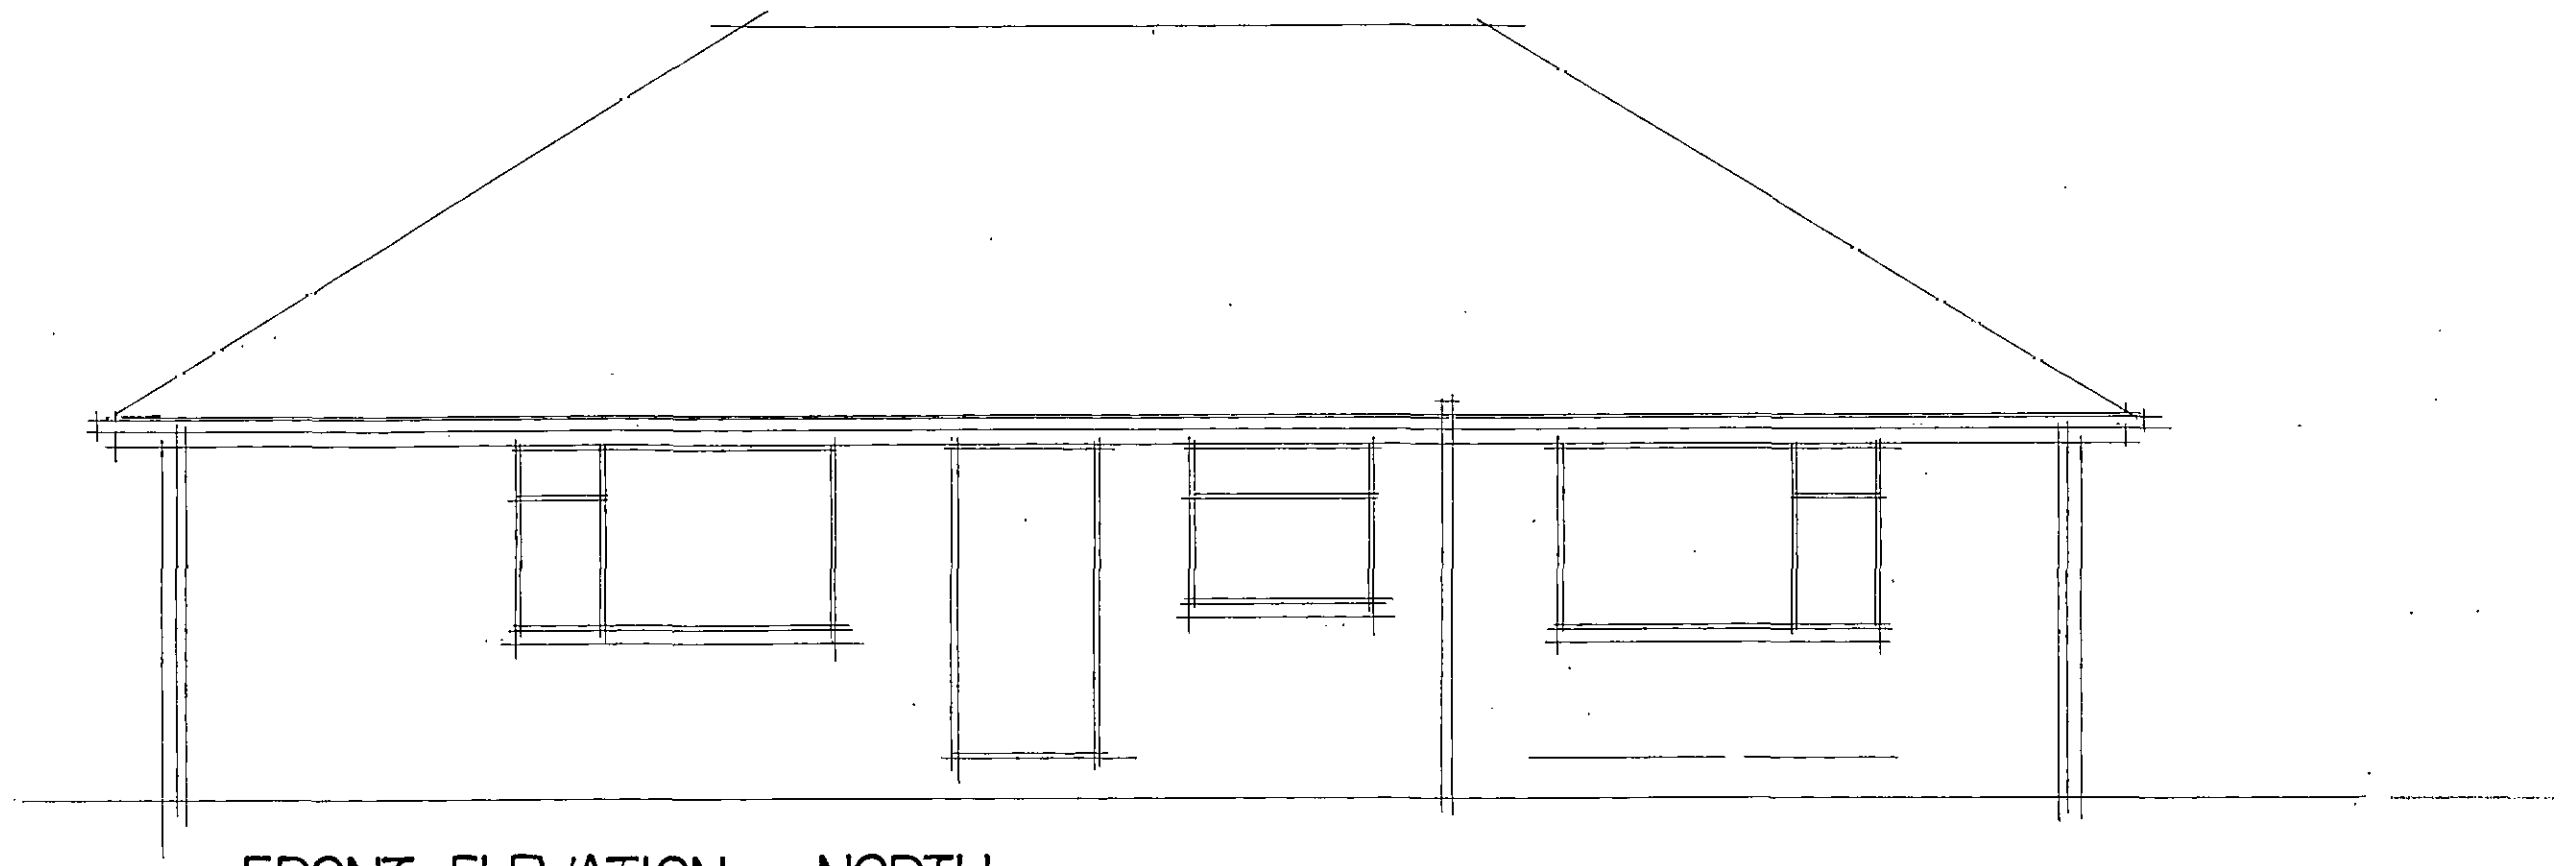

FRONT ELEVATION NORTH

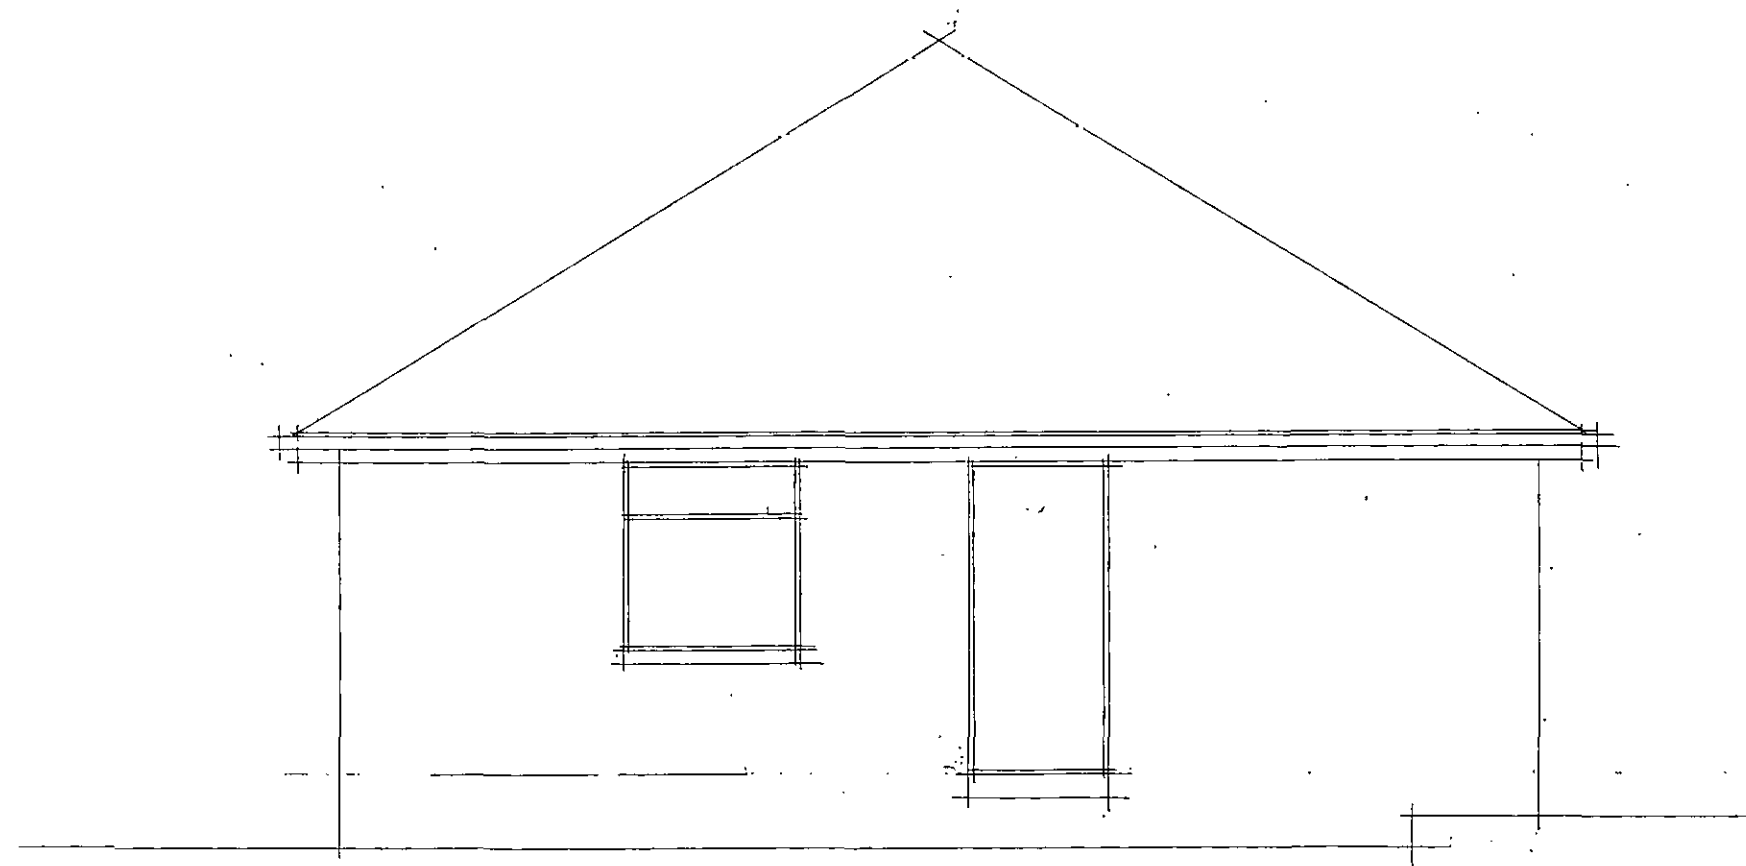

SIDE ELEVATION EAST


EXISTING ELEVATIONS 1

BROADFIELD


13a WELLHOUSE LANE PENISTONE

DRG NO 1615.6

SCALE 1:50

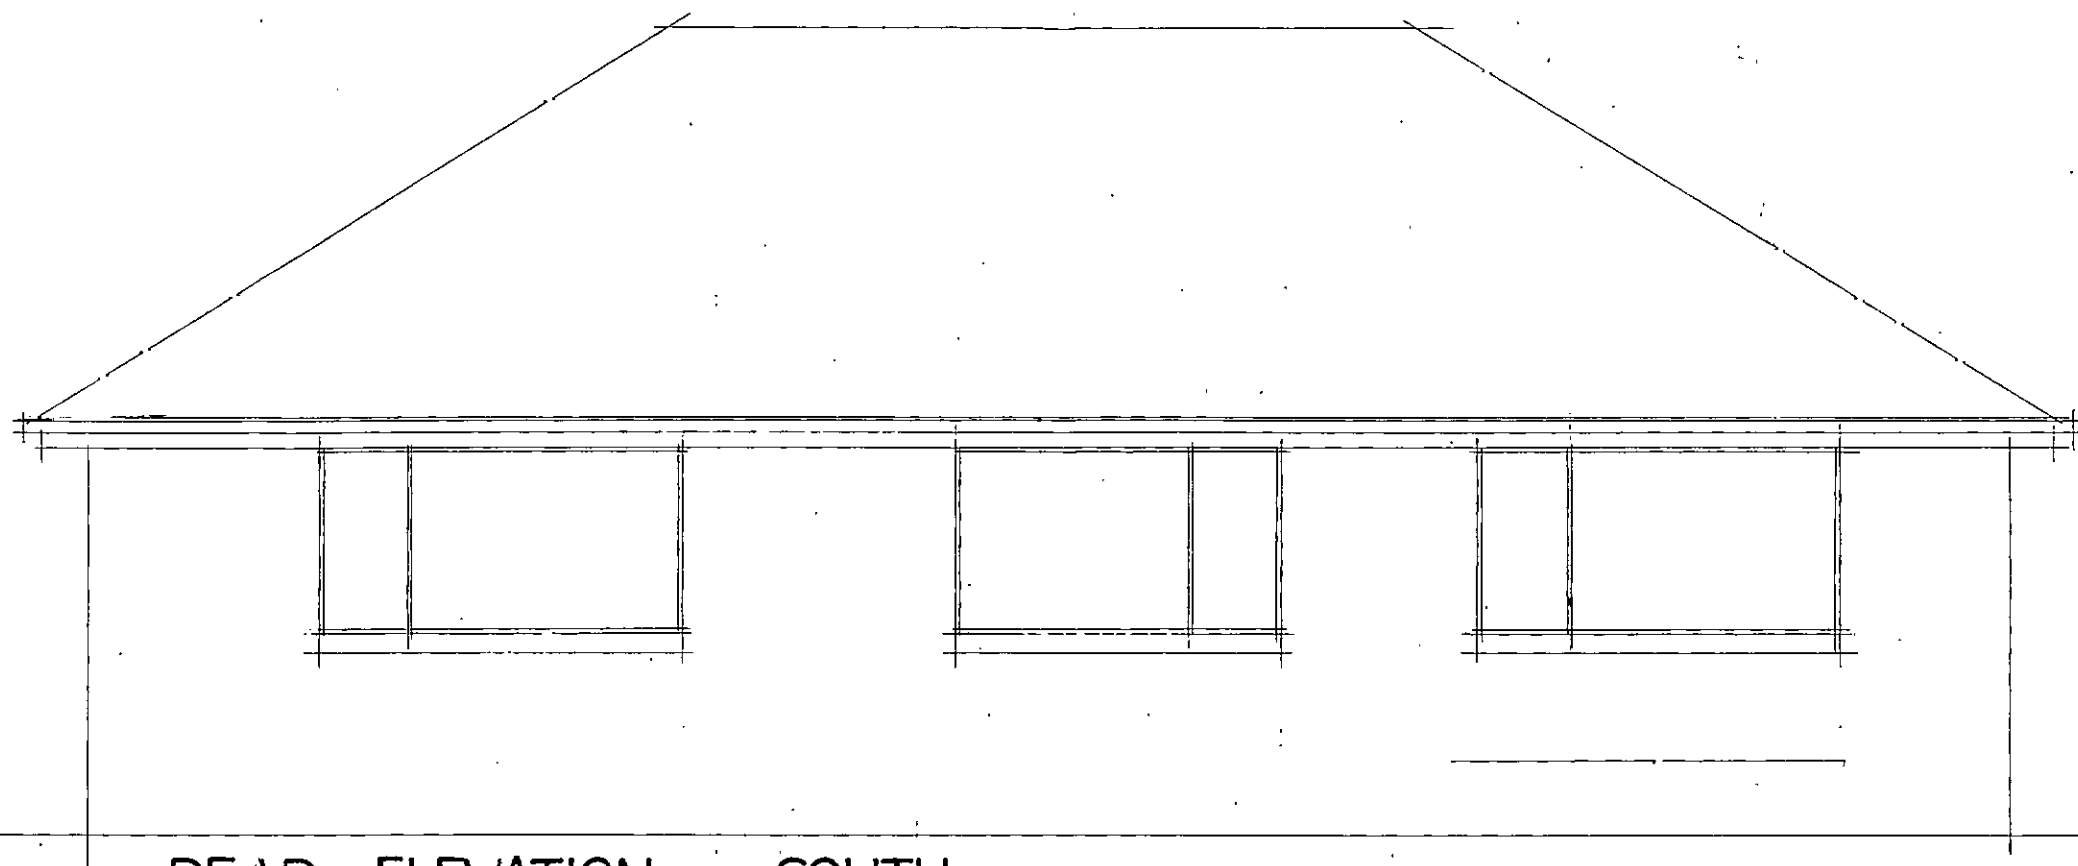

REAR ELEVATION SOUTH

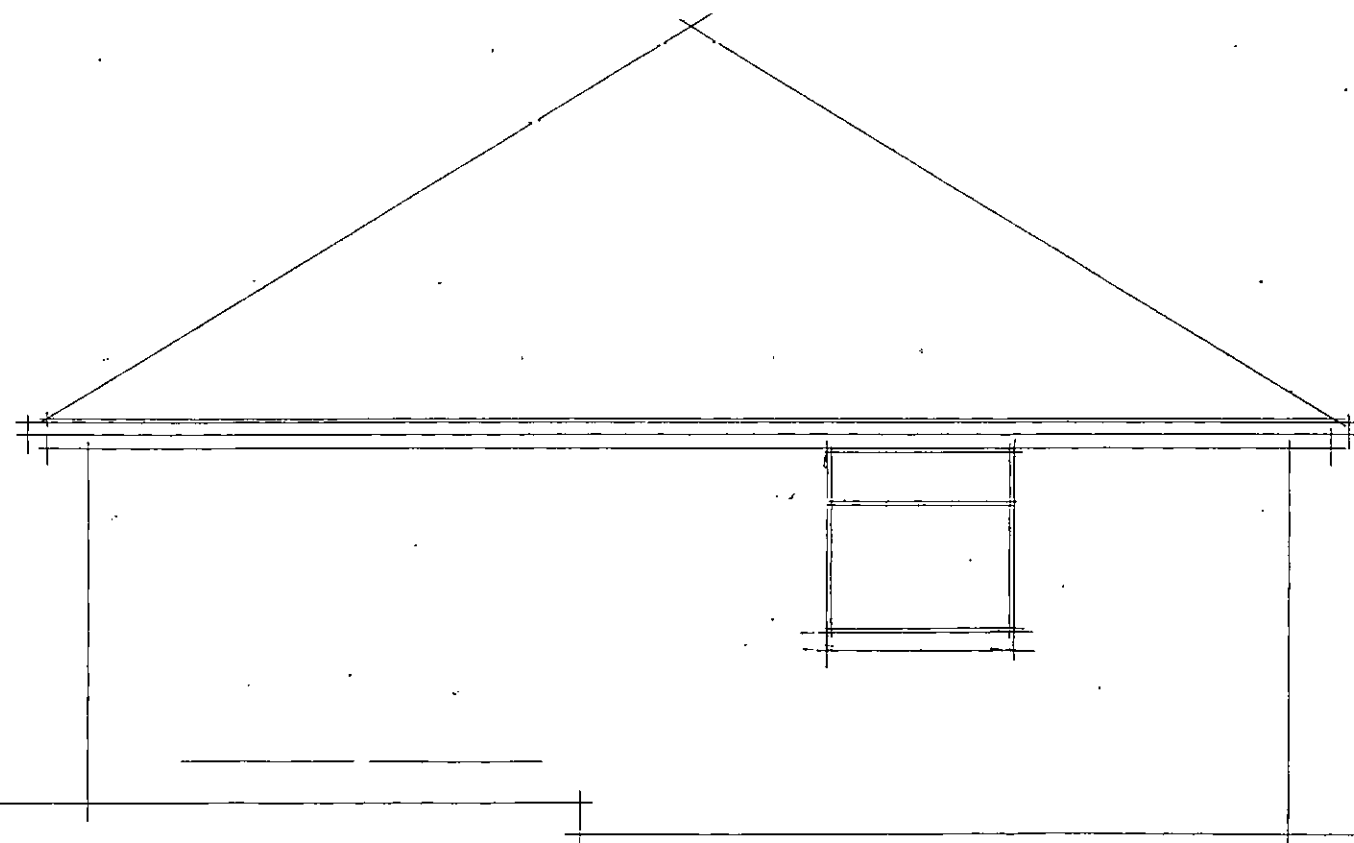

SIDE ELEVATION WEST

EXISTING ELEVATIONS · 2

BROADFIELD

13a WELLHOUSE LANE PENISTONE

DRG NO 1615·7

SCALE 1·50