



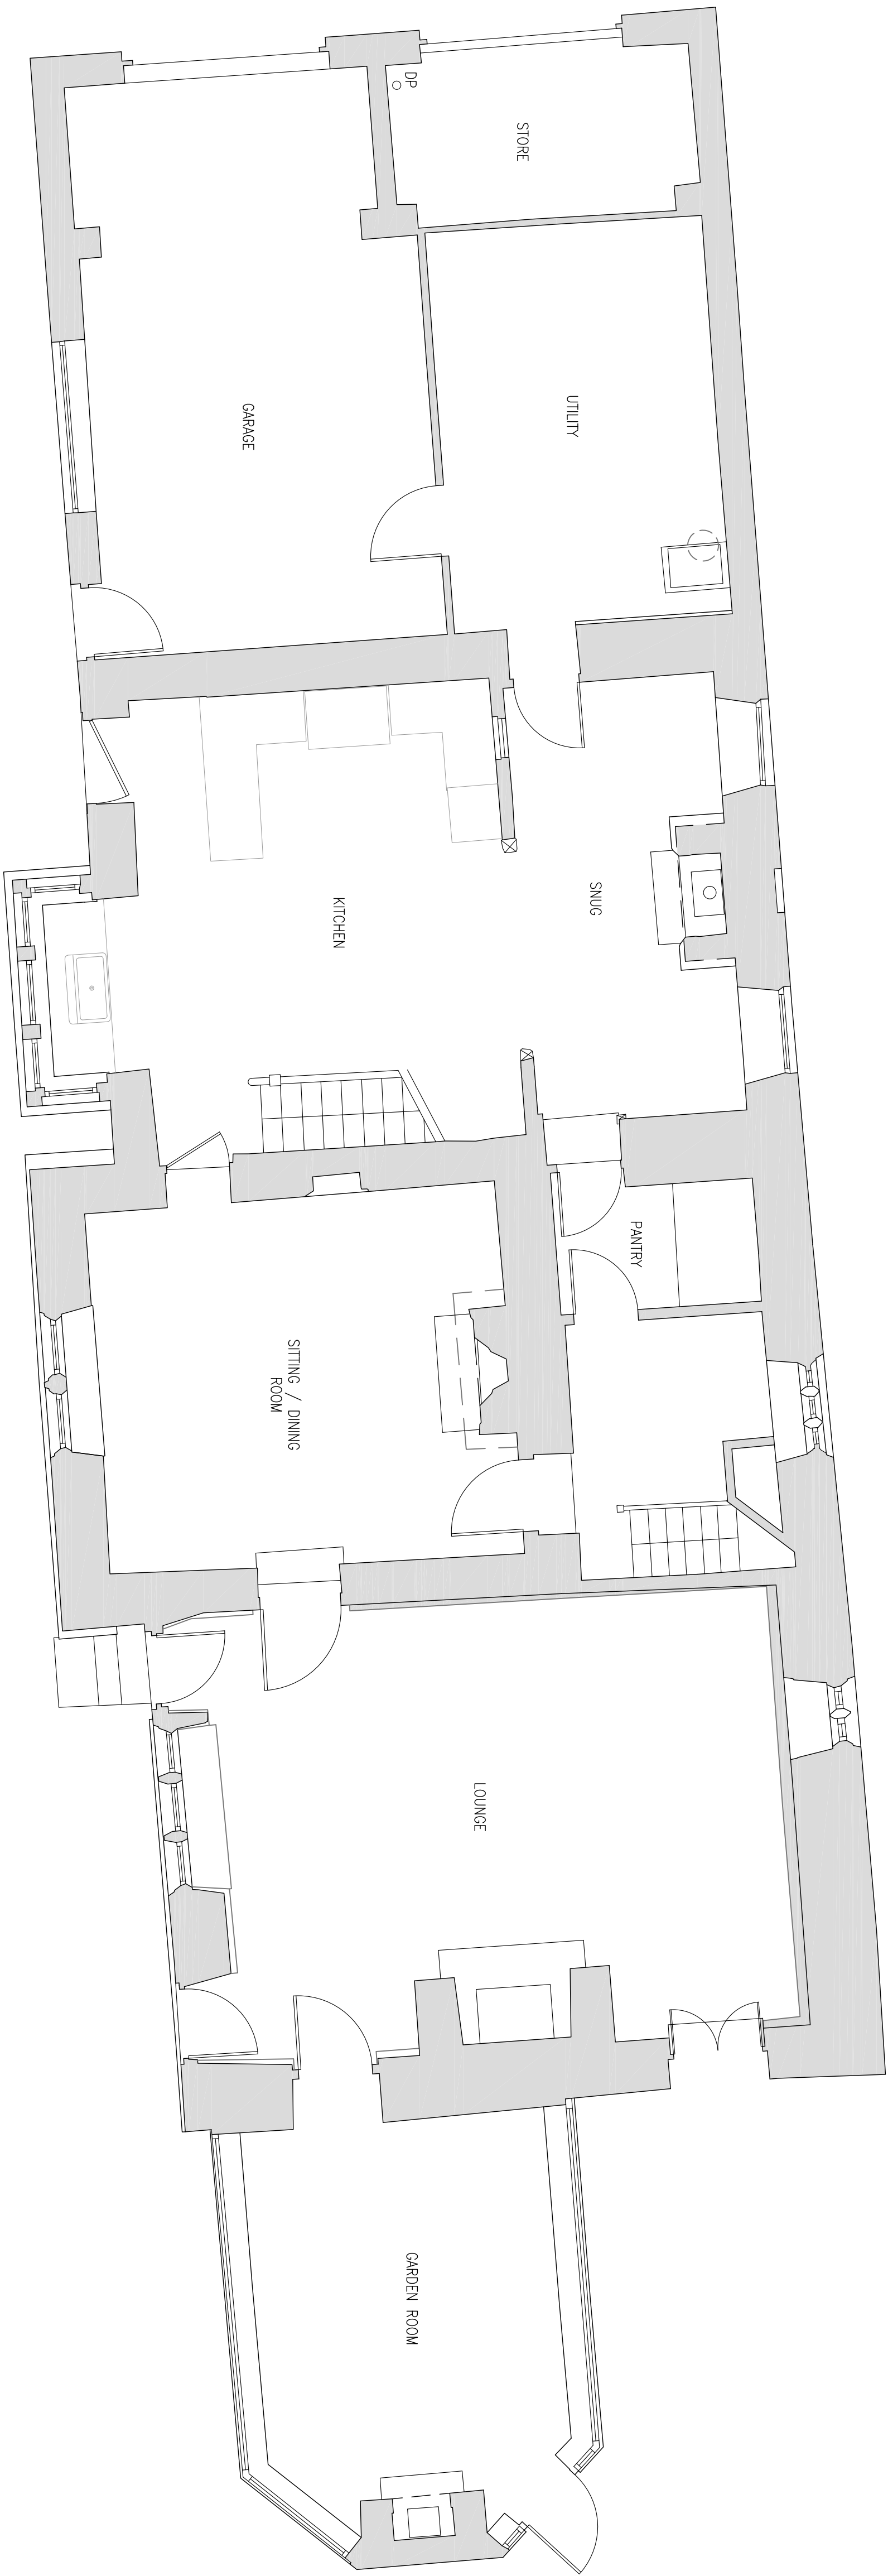

EXISTING GROUND FLOOR PLAN
SCALE 1:50

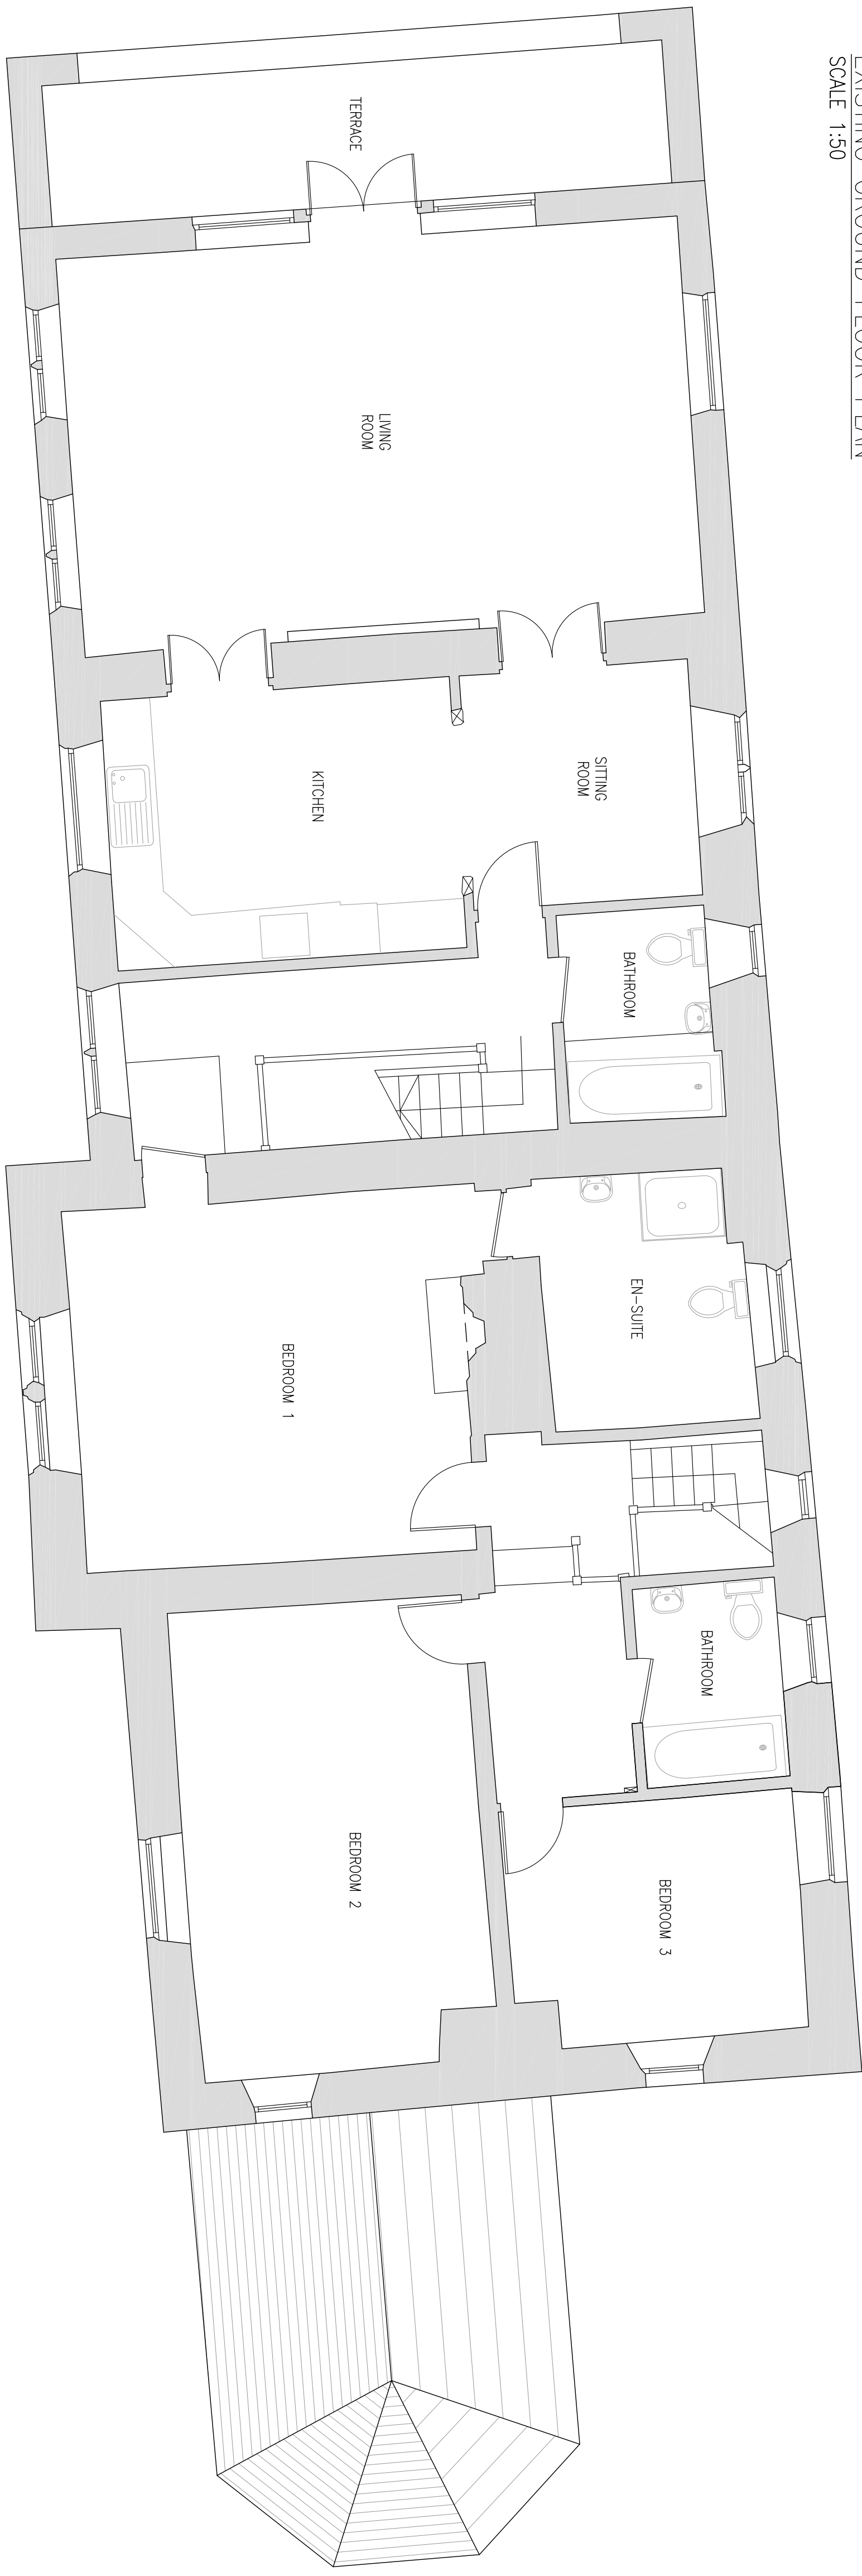

EXISTING FIRST FLOOR PLAN
SCALE 1:50

- NOTES**
1. No dimensions to be scaled.
IF IN DOUBT ASK.
 2. All dimensions must be checked and verified on site by the Contractor prior to the commencement of works and Hinchliffe Architecture & Design Ltd. to be notified of any discrepancies.
 3. The copyright of these drawings remains the property of Hinchliffe Architecture & Design Ltd. They must not be reproduced in any way without prior written consent from the originator (Hinchliffe Architecture & Design Ltd.)

Rev.	Description
Status	PLANNING

**hinchliffe**
ARCHITECTURE & DESIGN LTD
24 CANTON ROAD
NORTHAMPTON
NN4 6EP
01603 752 710
01603 752 711
www.hinchliffe-architecture.co.uk

INDUSTRIAL ESTATE
24 CANTON ROAD
NORTHAMPTON
NN4 6EP
01603 752 710
01603 752 711
www.hinchliffe-architecture.co.uk

Client
Ms L. TUNNACLIFFE

Project
NETHER HOUSE FARM
NETHER HOUSE LANE
PENISTONE
SHEFFIELD, S36 9FL

Drawing Title
EXISTING FLOOR PLANS

Scale (at A1)	Date
AS SHOWN	07.09.2020

Dwg. no.	Rev.
NHF-20-PL01	

