




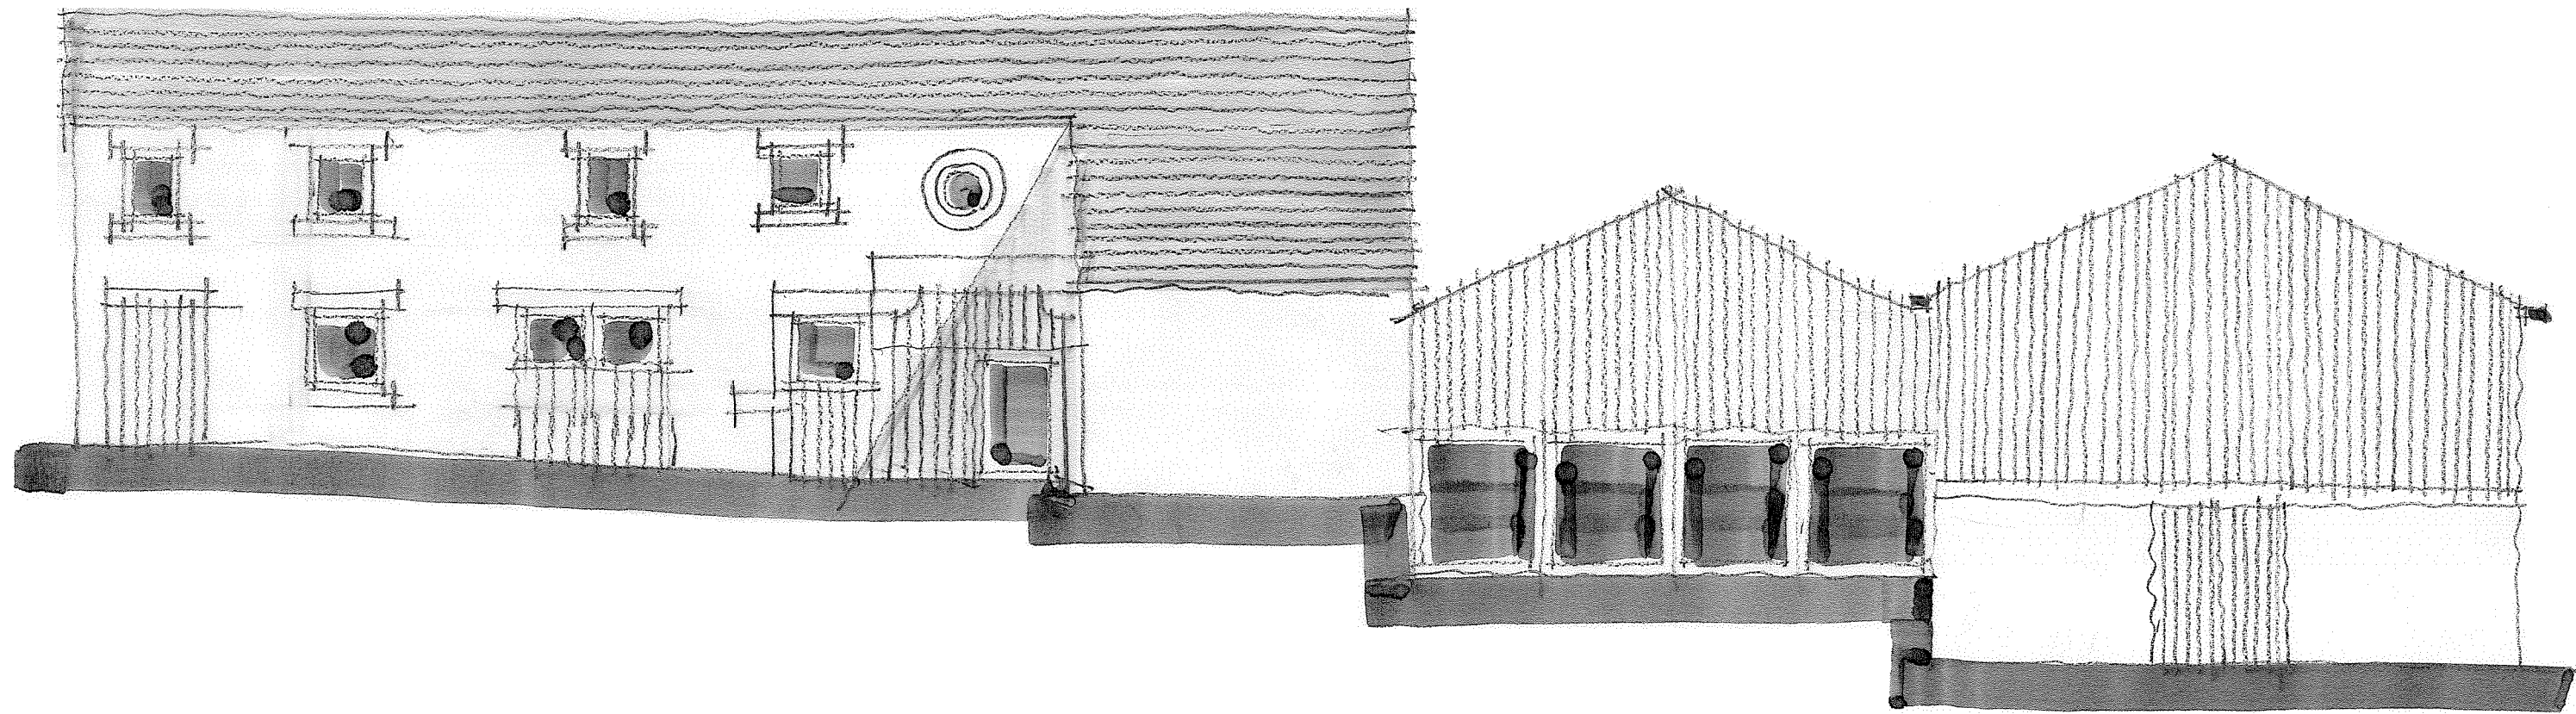


NORTH ELEVATION

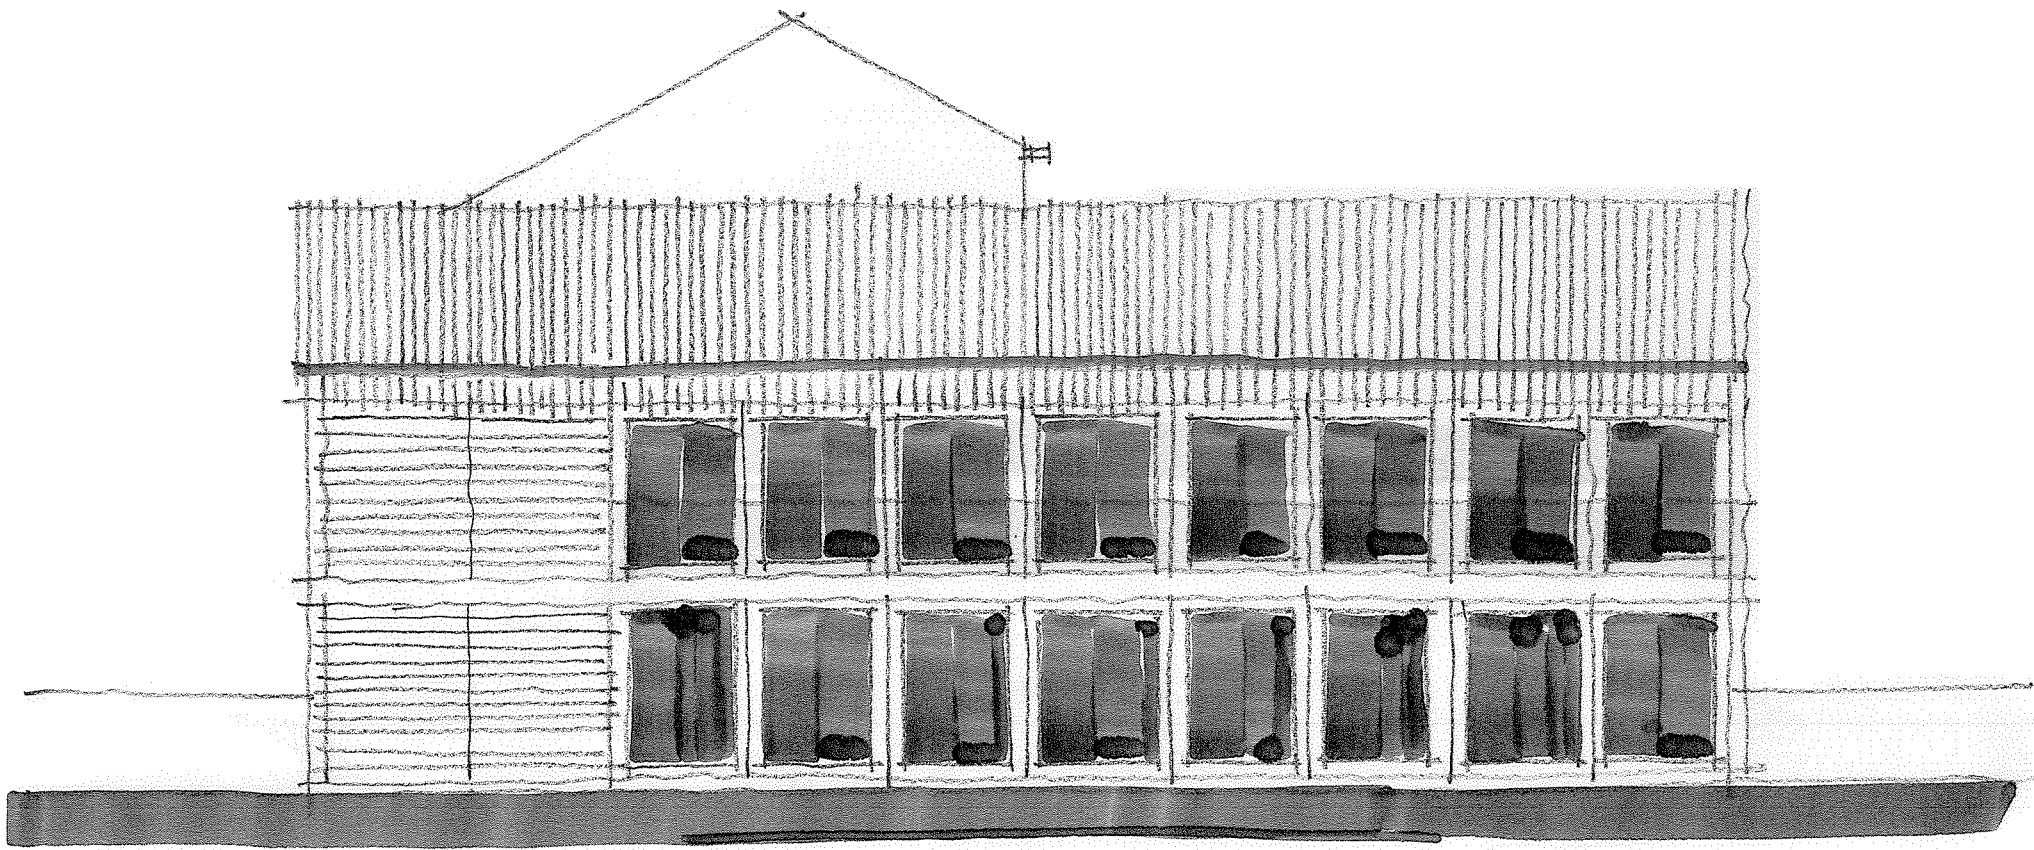


WEST ELEVATION

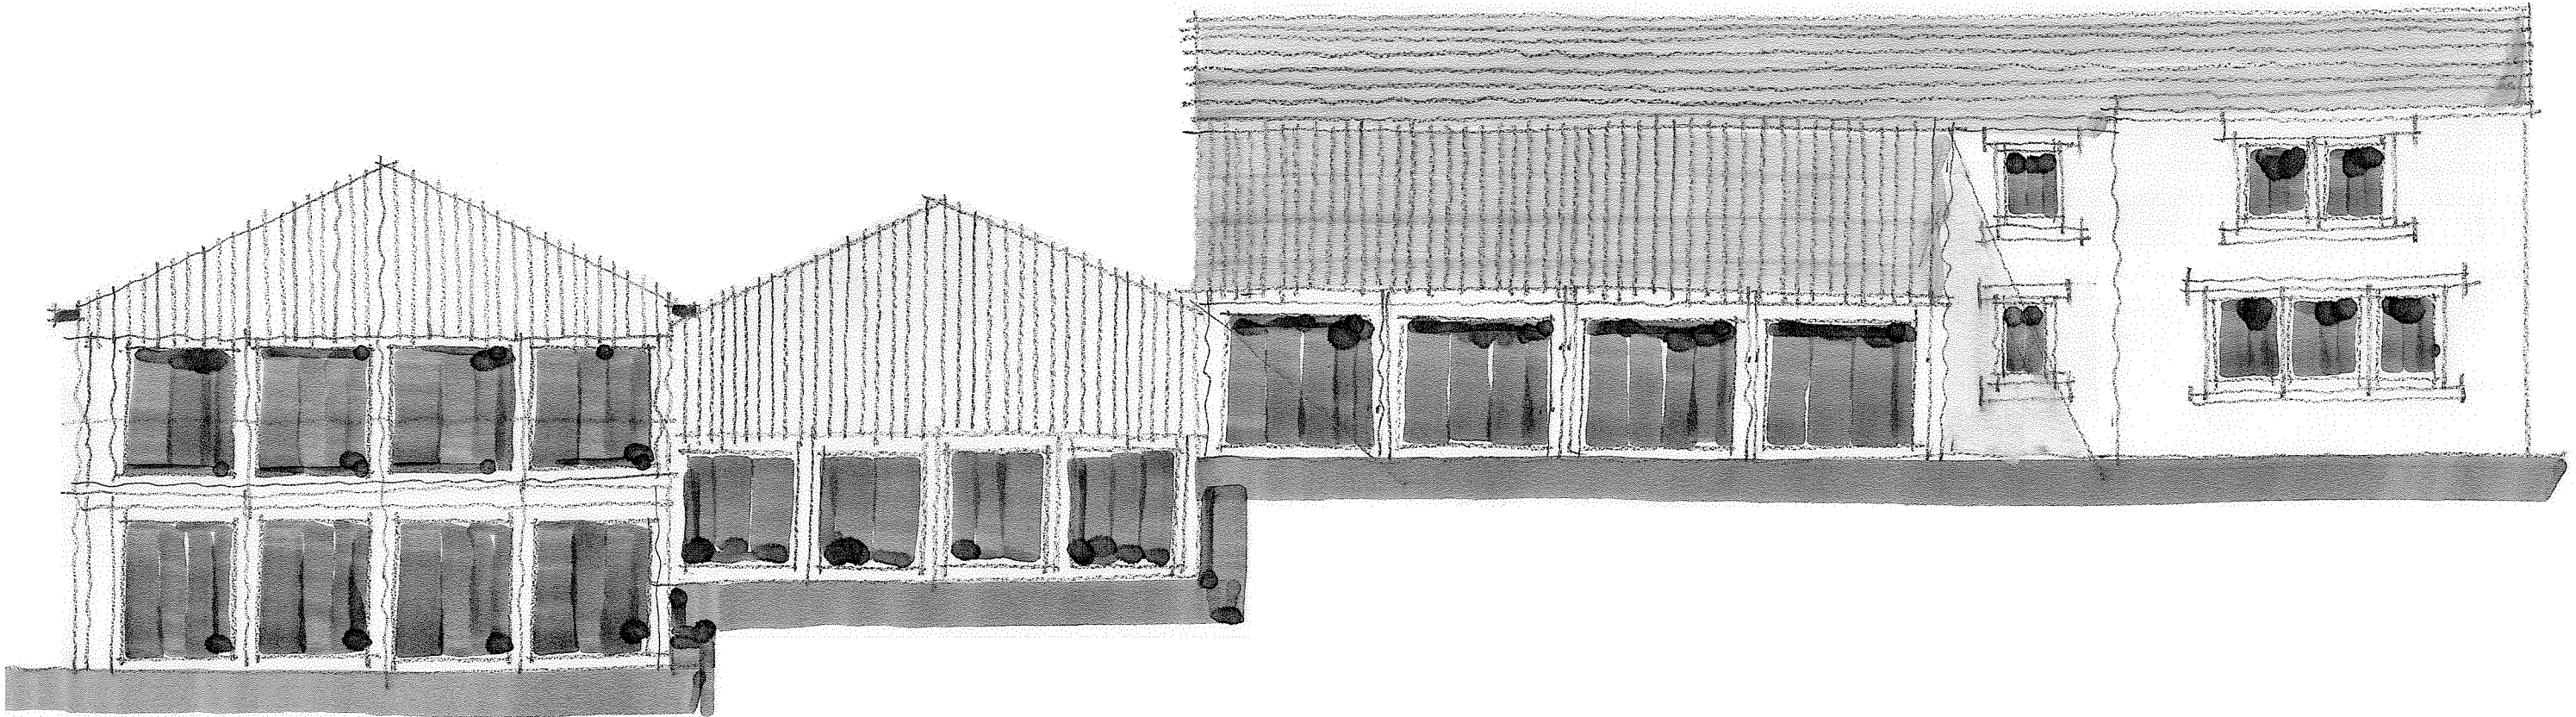


SOUTH ELEVATION

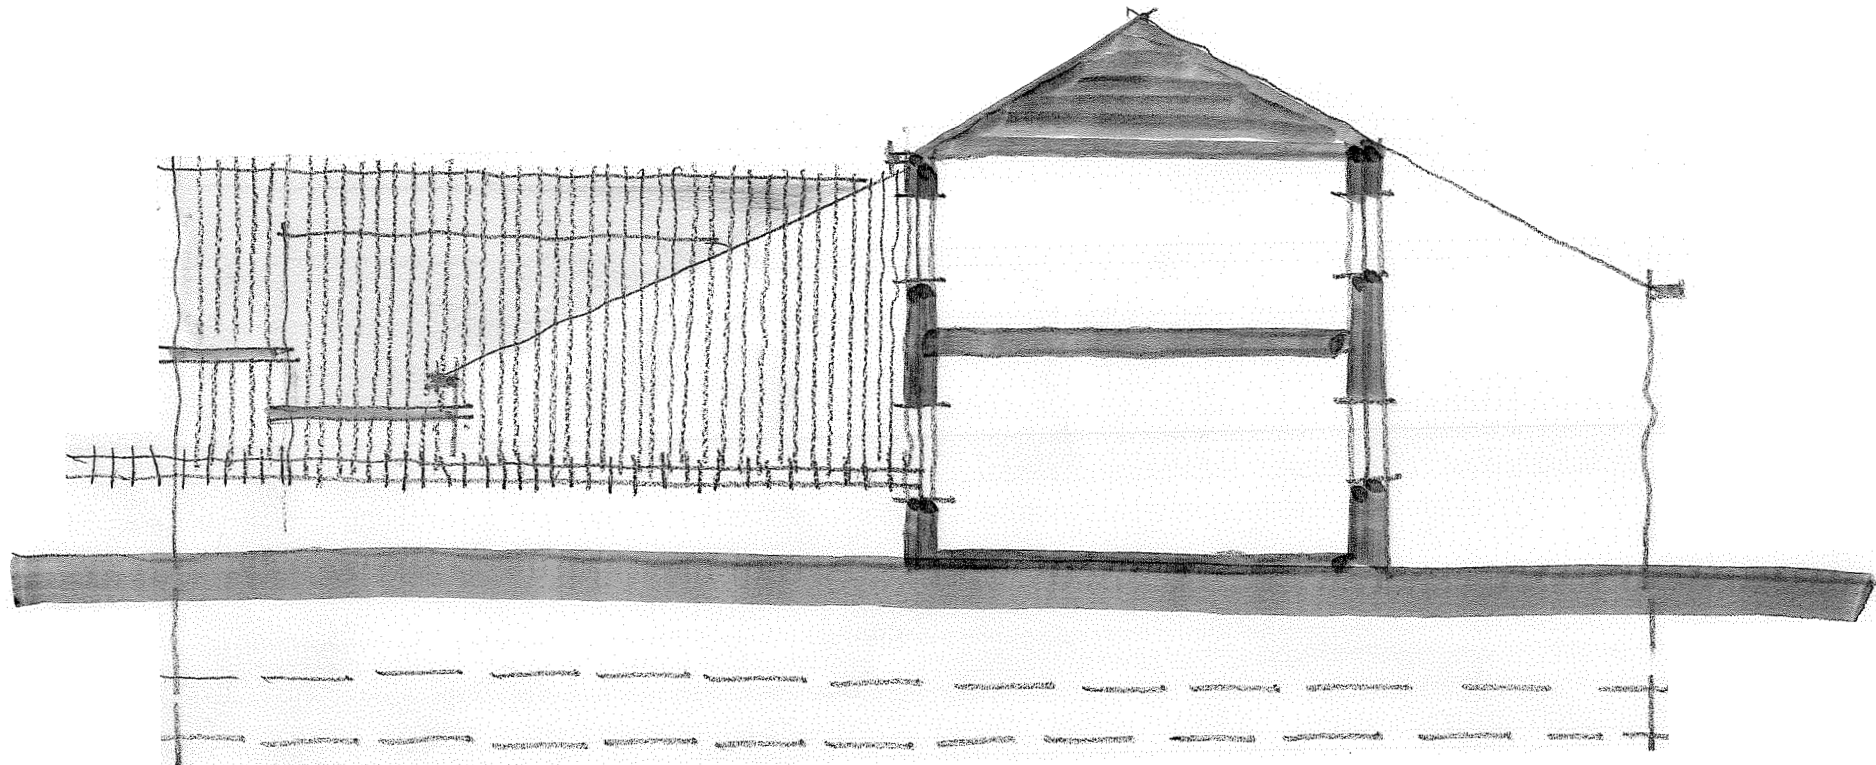


EAST ELEVATION

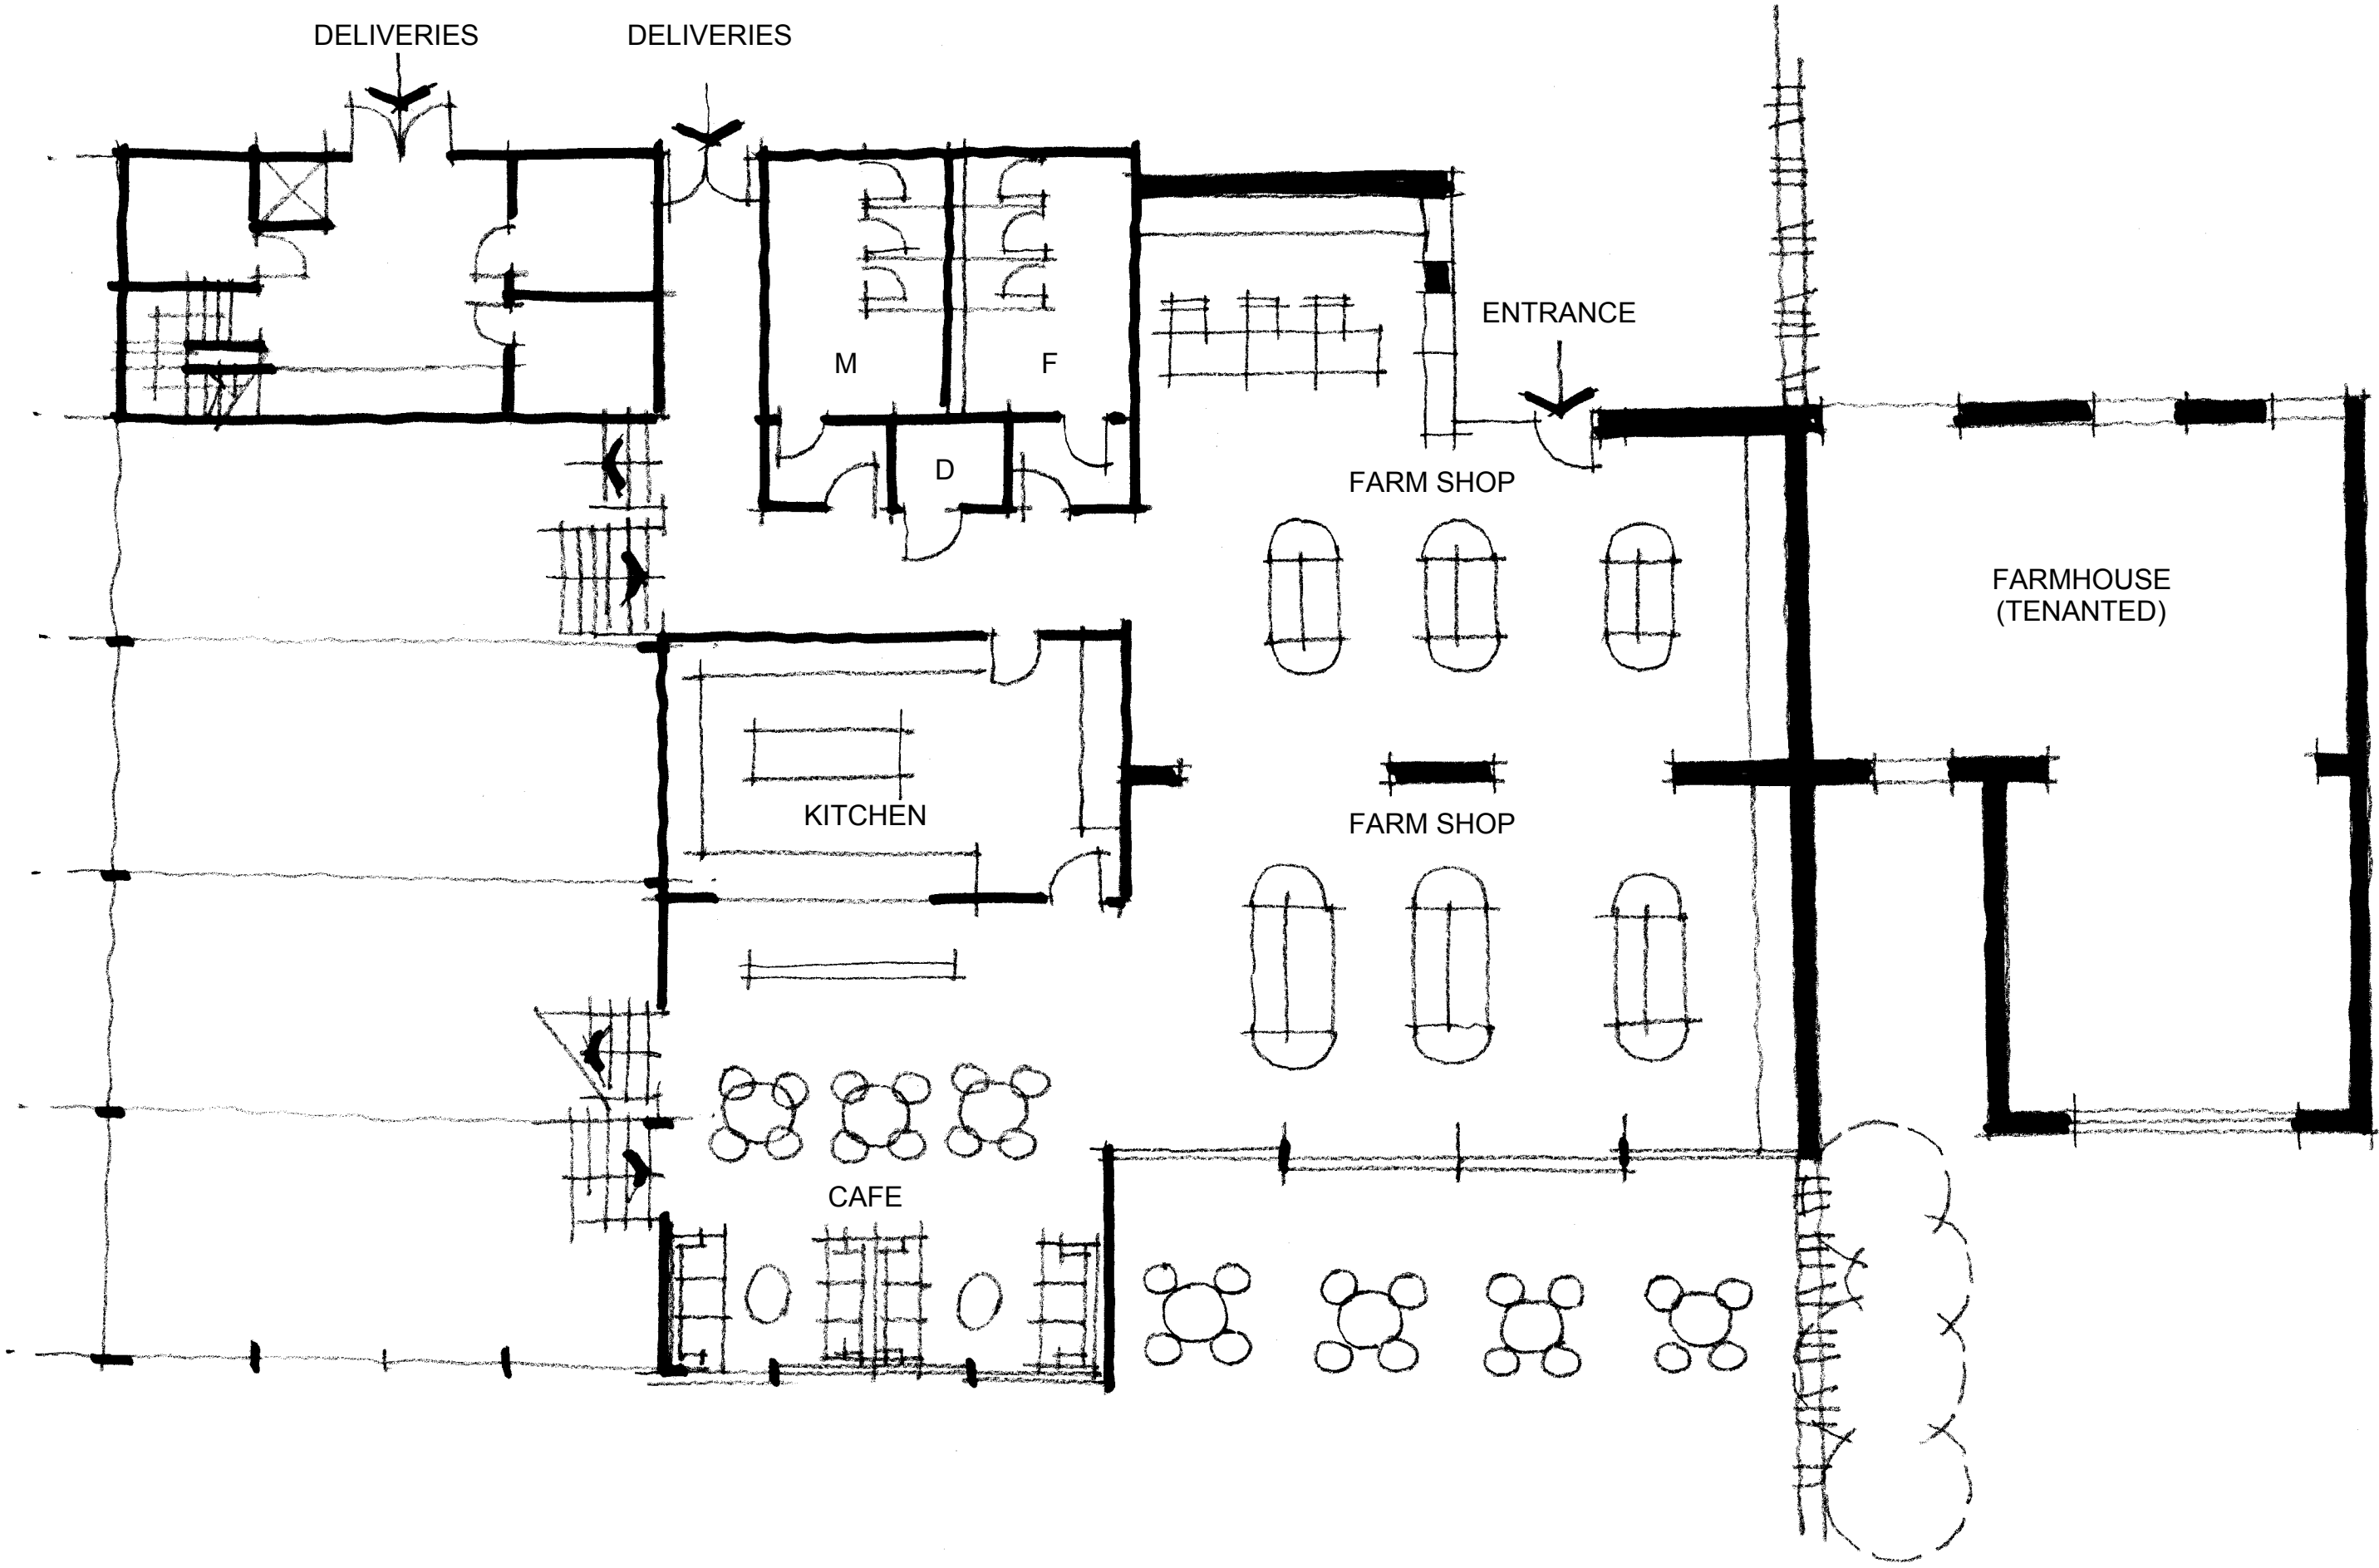

GROUND FLOOR PLAN

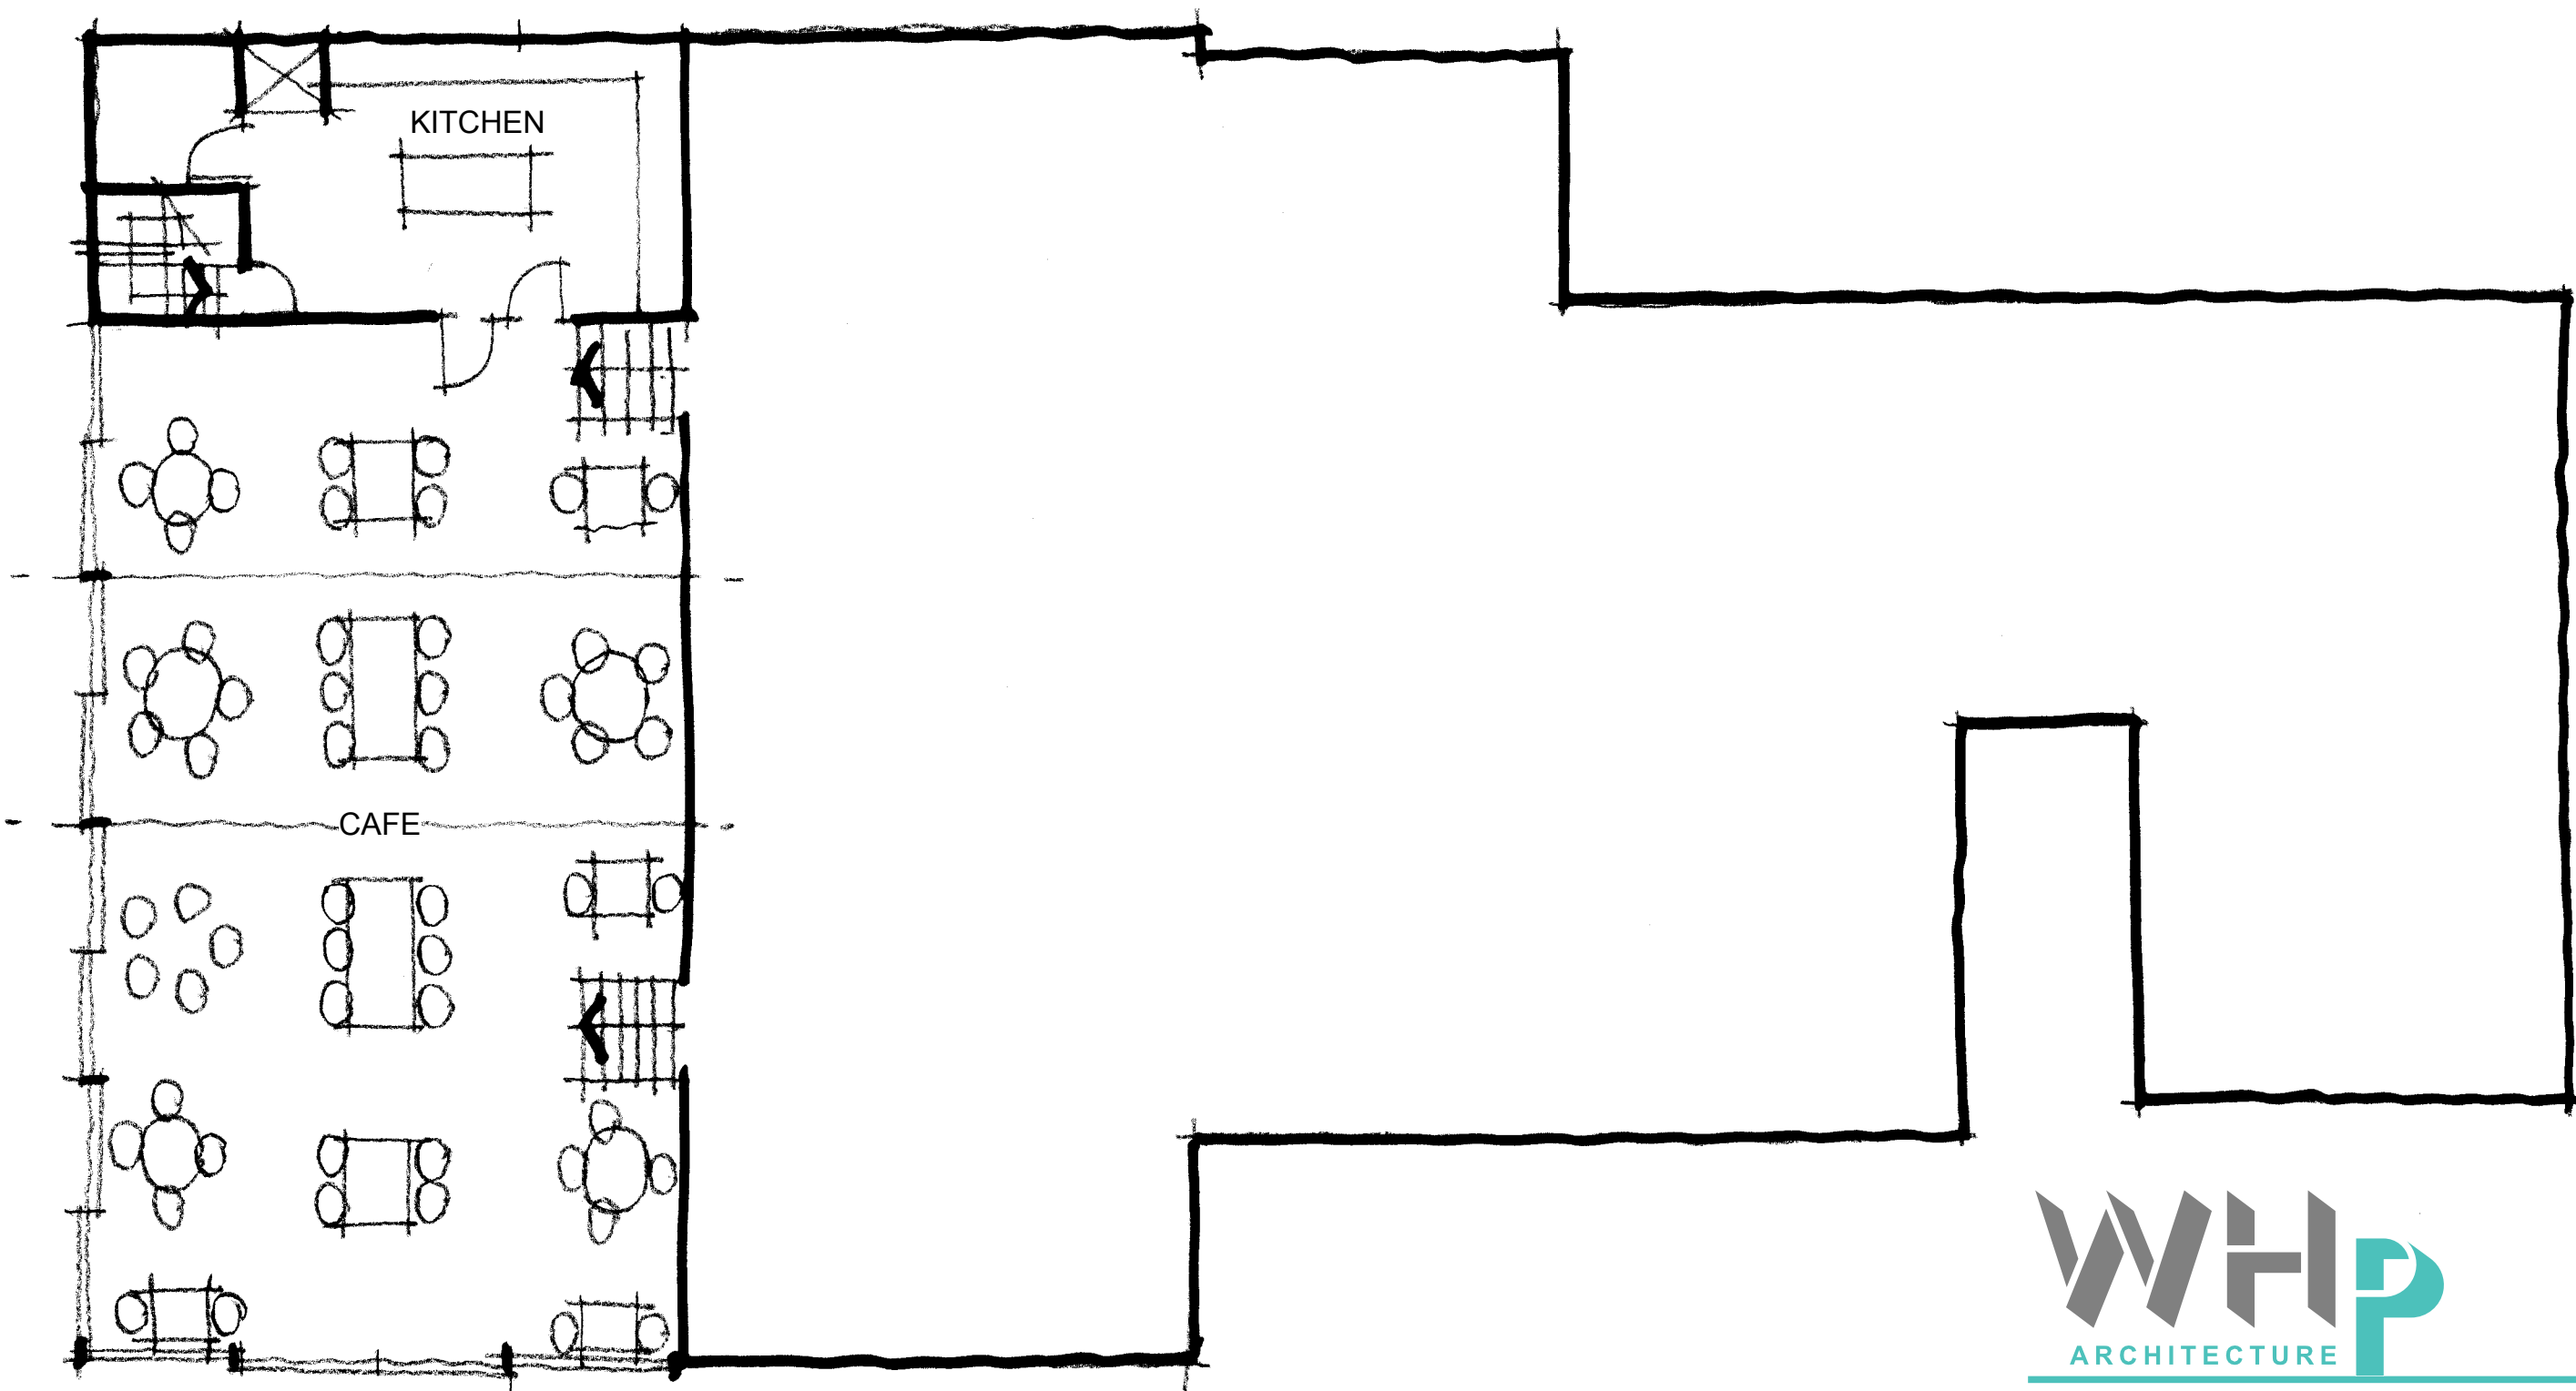

MEZZANINE FLOOR PLAN

 

CLIENT				
MR & MRS E BROOK				
PROJECT				
COCKLE EDGE FARM, INGBIRCHWORTH				
DRAWING TITLE				
GENERAL ARRANGEMENT - PROPOSED				
JOB NO	DRG NO	REV	SCALE @A1	DATE
3879	10	-	1:100	12 04 16

This drawing is the property and copyright of WHP Residential Ltd, Shepley, Huddersfield
tel: 01484 602377, fax: 01484 602322, email: enquiries@waltonhorrofall.co.uk
and must not be amended or reproduced without written consent.
Do not scale. Use only figured dimensions, and report any anomalies.