


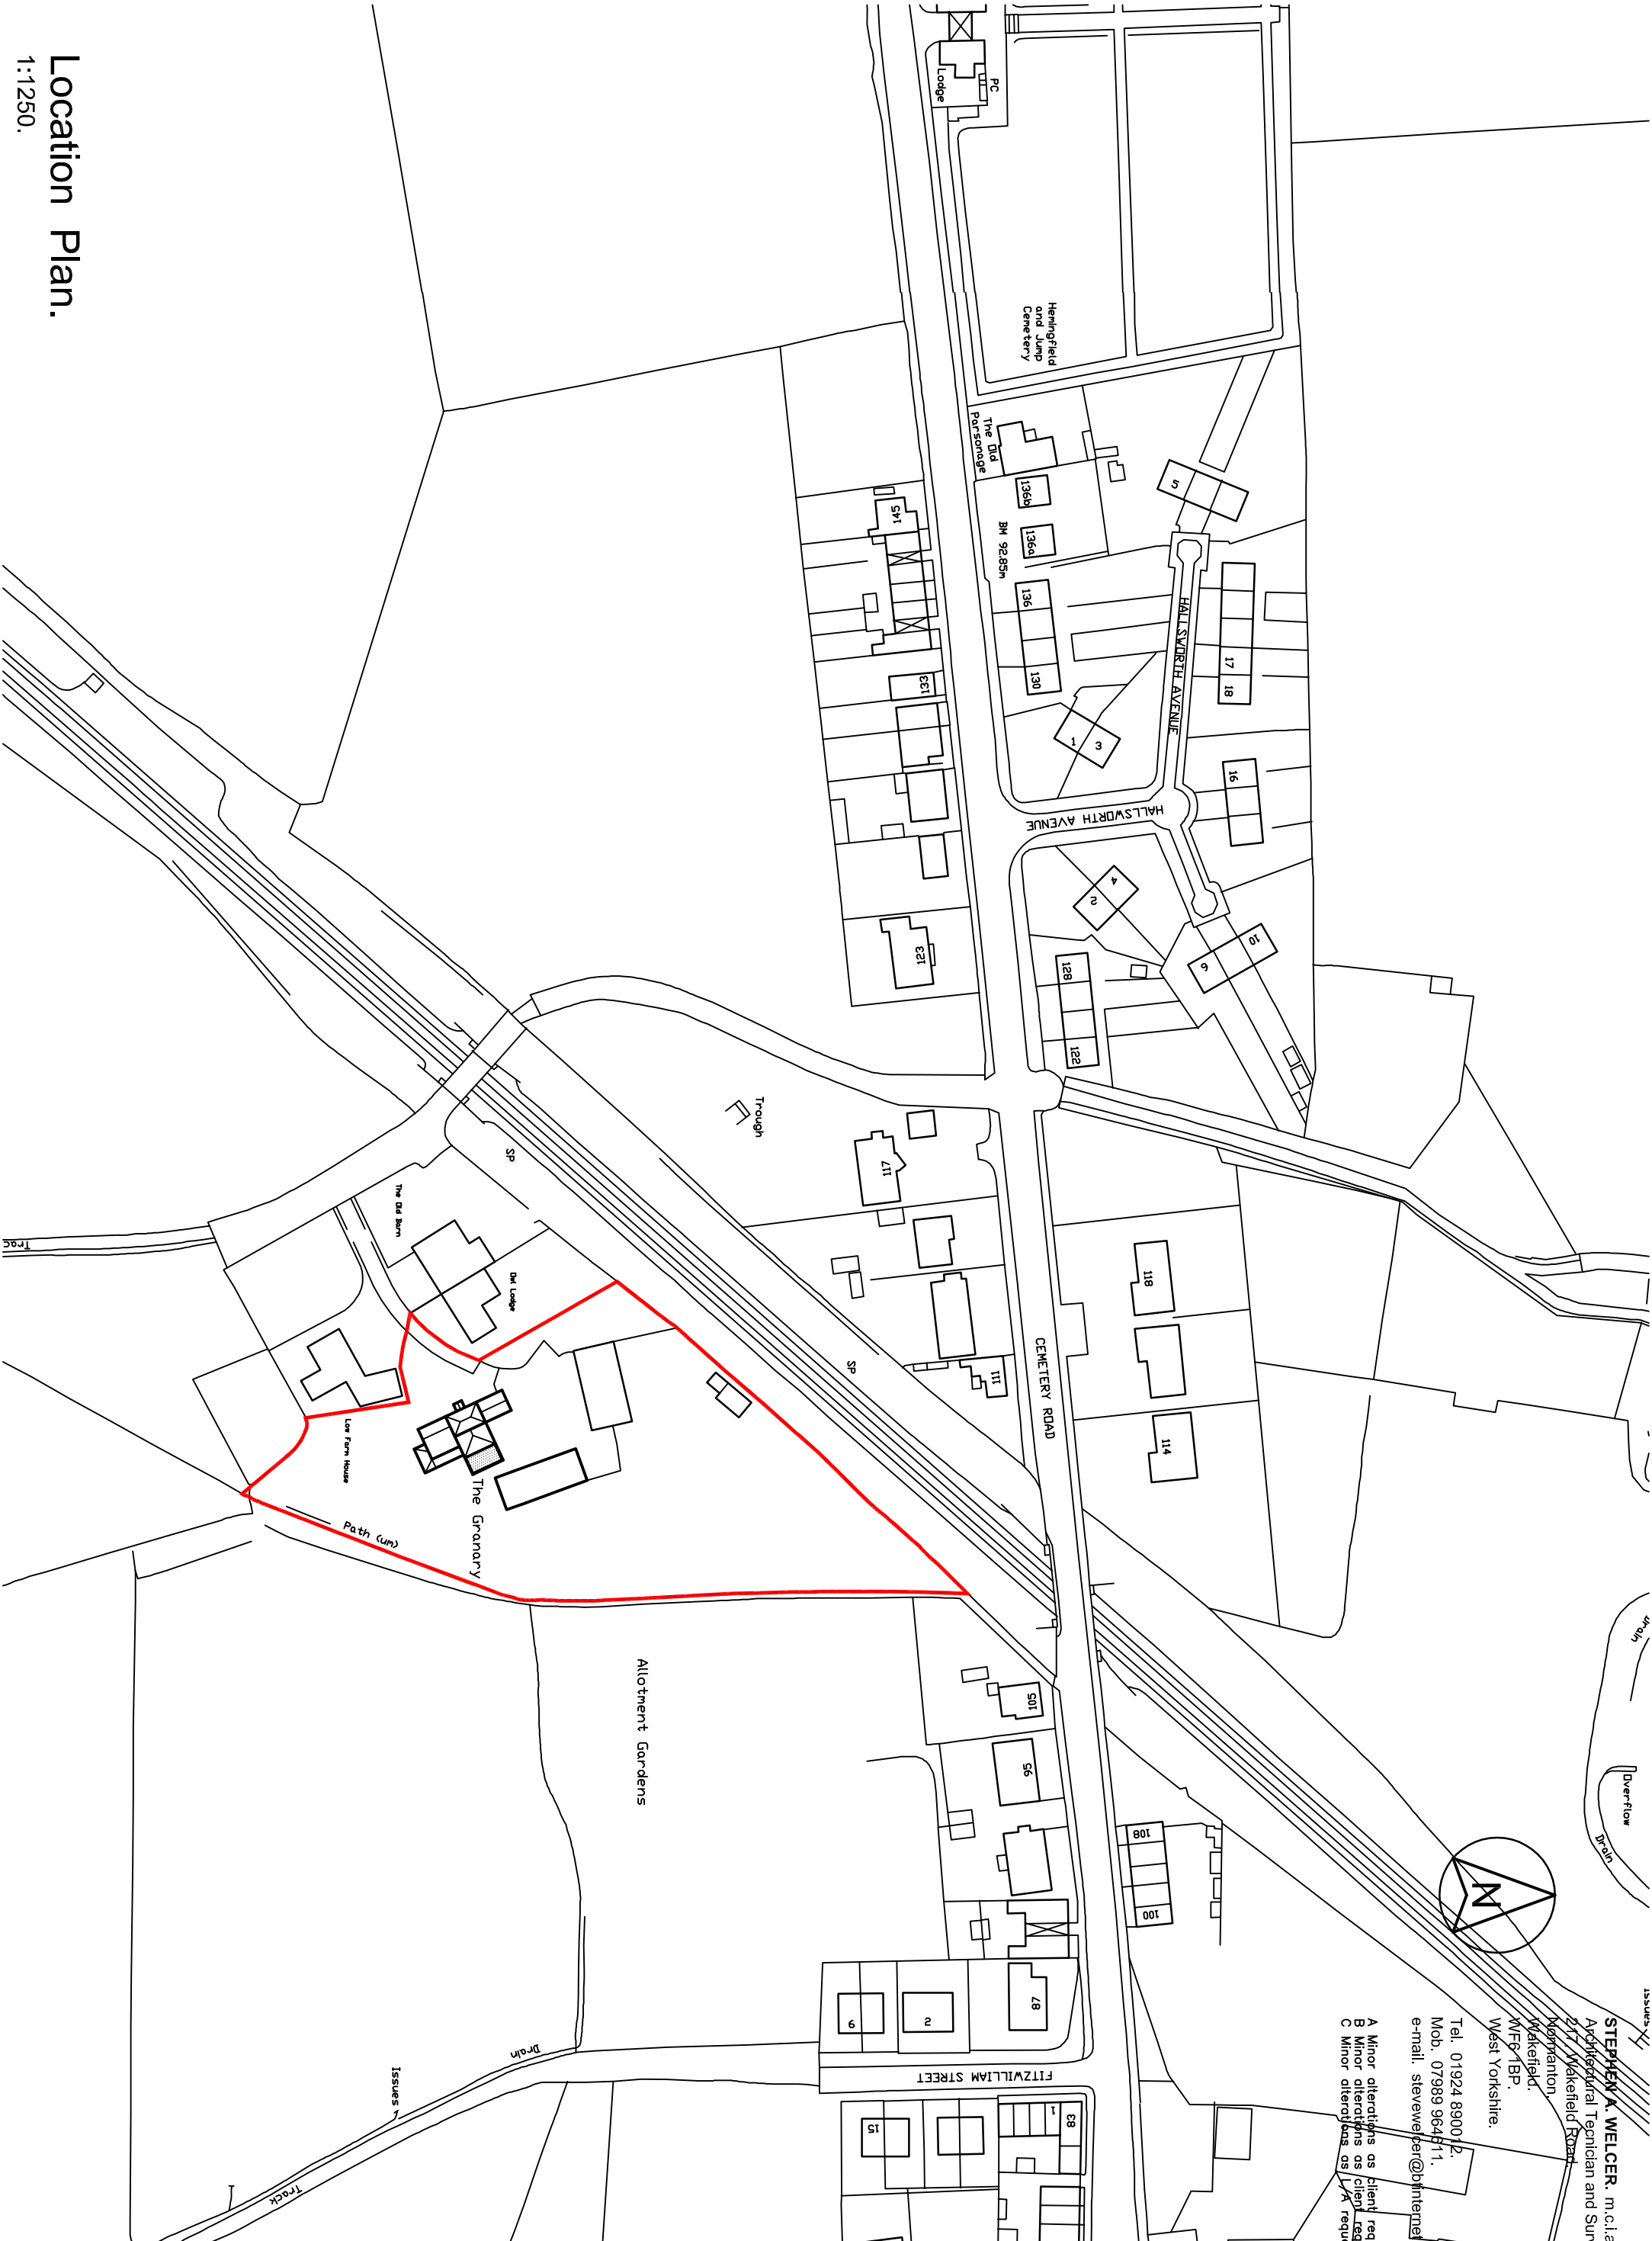

STEPHEN A. WELGER, m.c.i.a.t.
Architectural Technician and Surveyor.
277 Wakefield Road
Morperton
Wakefield.
WF6 1BP.
West Yorkshire.

Tel. 01924 890012.
Mob. 07989 964911.
e-mail. stevewelger@btinternet.com.

A Minor alterations as client request. 18.08.2017
B Minor alterations as client request. 01.05.2018
C Minor alterations as client request. 06.08.2018



Property Address	Project Title	Drawing Title	Scale	1:1250 @ A3.
THE GRANNARY. LOW FARM. CEMETERY ROAD. HEMMINGFIELD. S73 0QJ.	PROPOSED EXTENSION. THE GRANNARY. LOW FARM. CEMETERY ROAD. HEMMINGFIELD. FOR MR. K. HERBERT.	SITE PLANS LOCATION PLAN.	Date	FEB. 2017
			Drawn by	SW
			Drawing no.	2017-26-08
			Checked by	-
			Revision	C