
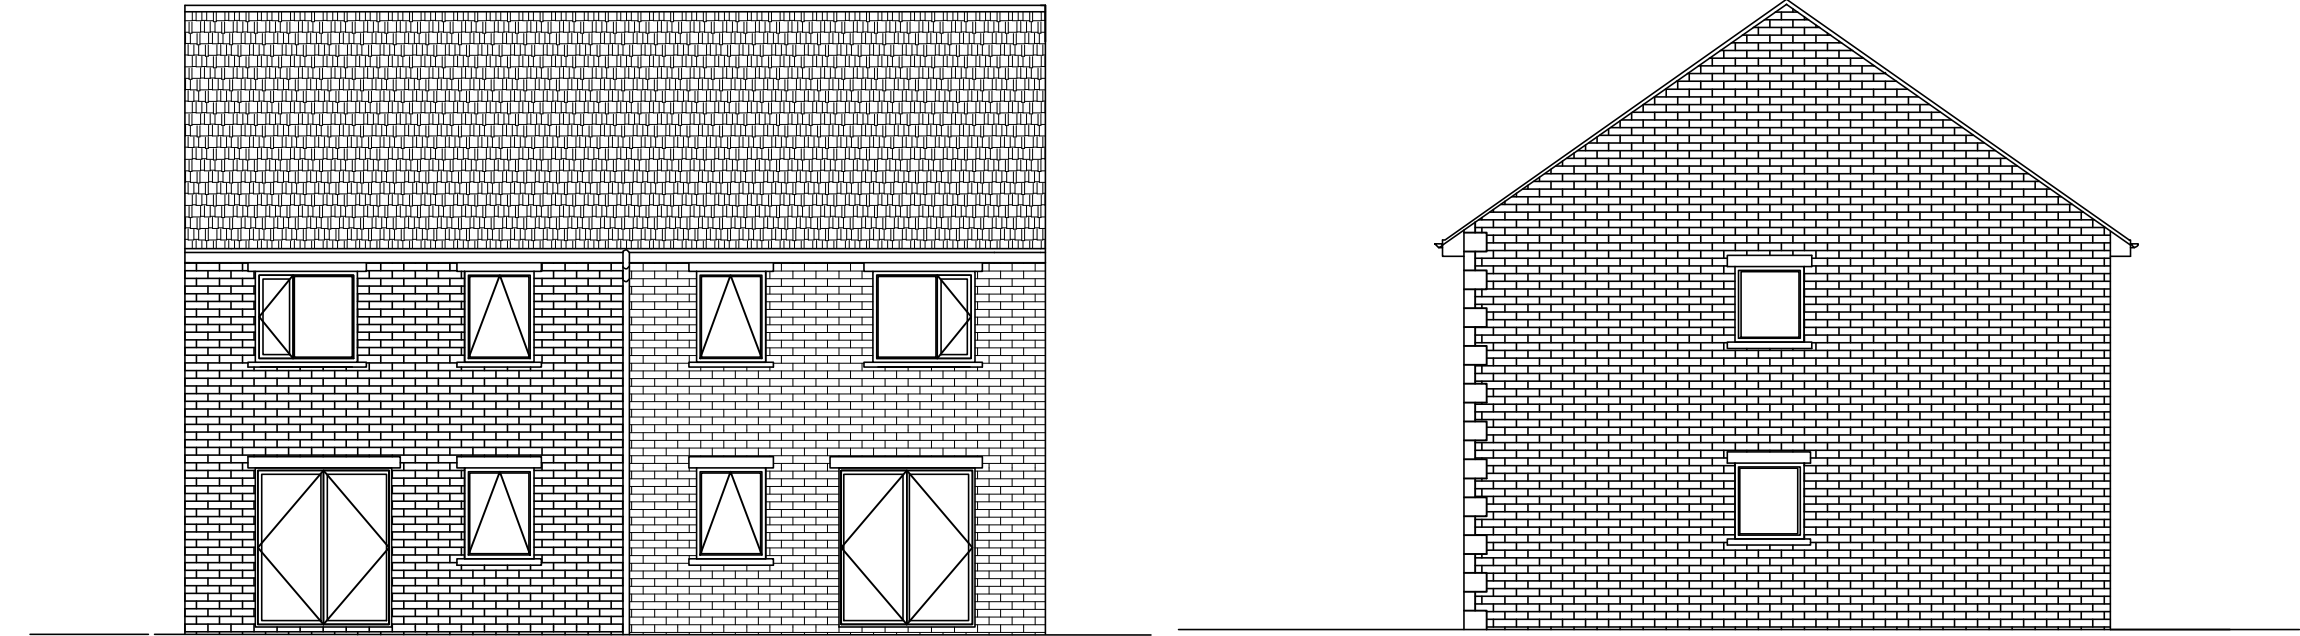


Drawing No.	Rev No.
MNR001 -003	B

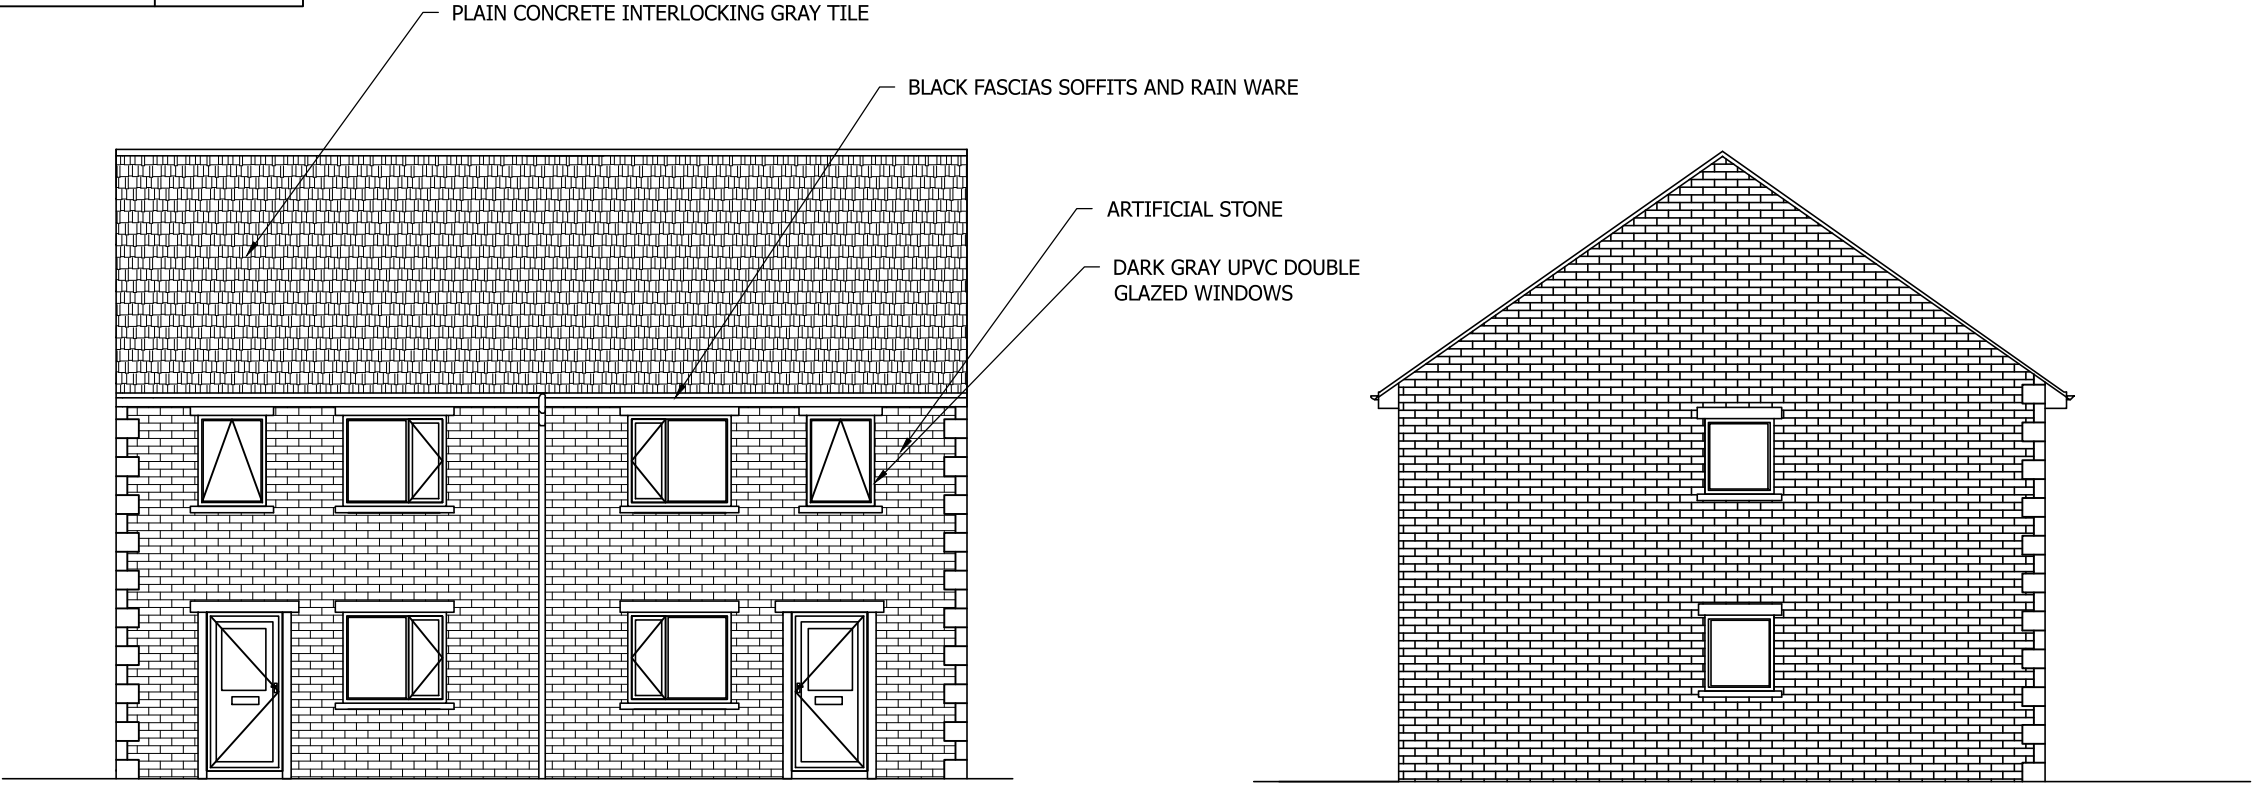

PROPOSED REAR ELEVATION
SCALE 1:100 AT A3

PROPOSED END ELEVATION
SCALE 1:100 AT A3

DO NOT SCALE: Contractor to check all dimensions and report any omissions or errors

NOTES

B	Canopy removed	JRB			22/08/16
A	Blue line moved	JRB			27/05/16
Rev	Description	By	Chk	App	Date

JRB DESIGNS Ltd
1 Saville Road
Cudworth
Barnsley
S72 8LT
Tel: 01226 383542
Fax: 01226 380078
Mob: 07970 541192
Email: john@jrbdesigns.co.uk

This drawing is copyright. © jrbdesigns Ltd.

Client	MR. N ROBINSON			
Drawing Title	PROPOSED ELEVATIONS			
Address	21 ST. MARYS ROAD DARFIELD BARNSELEY S73 9LQ			
Project Title:	PROPOSED NEW HOUSING DEVELOPMENT			
Purpose of Issue:	PLANNING			
Drawing Status	FIRST ISSUE			
Scale at A3 AS SHOWN	Drawn By JRB	Date 18/09/2015		
Checked By	Date 18/09/2015	Approved By	Date 18/09/2015	Revision
Project No. MNR001	Drawing No. 003		Revision B	
APPROVAL ☐	INFORMATION ☐	TENDER ☐	CONTRACT ☐	CONSTRUCTION ☐