

68mm Ø rwp taken to rw
gully and into combined
drainage to dwelling





68mm Ø rwp taken to rw
gully and into combined
drainage to dwelling

125x50 sw ladder to
gable as last rafter
set back to allow for
roller shutter door

Y donates galv straps 3mmx
30x1200mm hooked over wall
and solid strutting between
rafters @1200mm ctrs

X denotes 900x30x3mm
holding down straps
taken down face of
clockwork and plugged
and screwed to same

prefabricated roof
trusses at 600mm ctrs by
specialist calculations to
be issued to l.a. for
approval prior to
installation

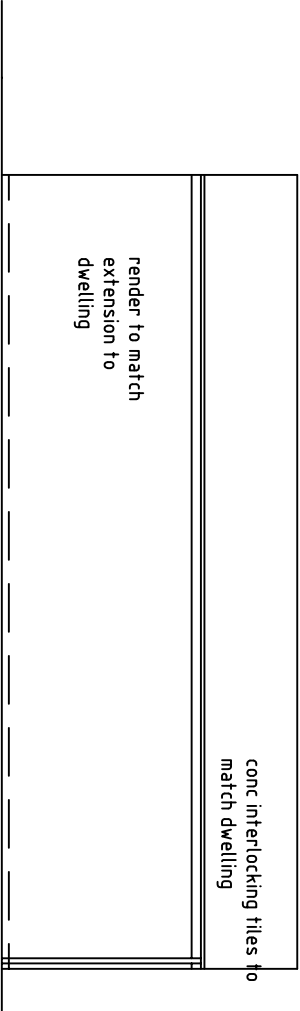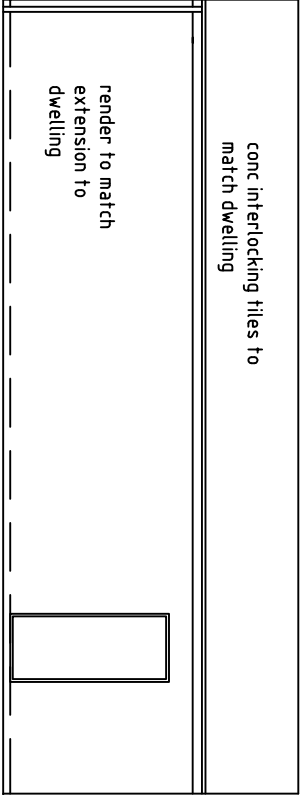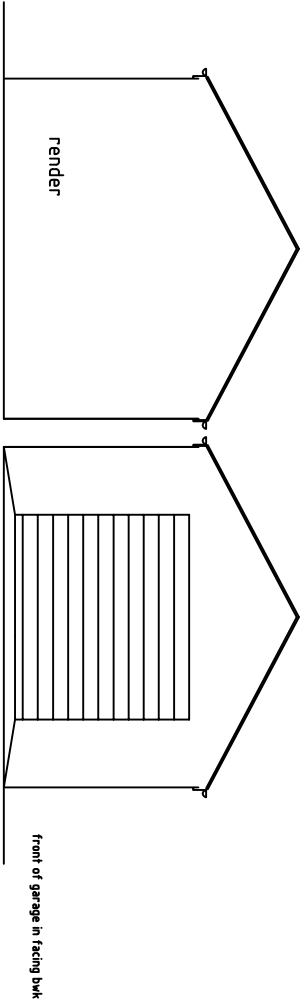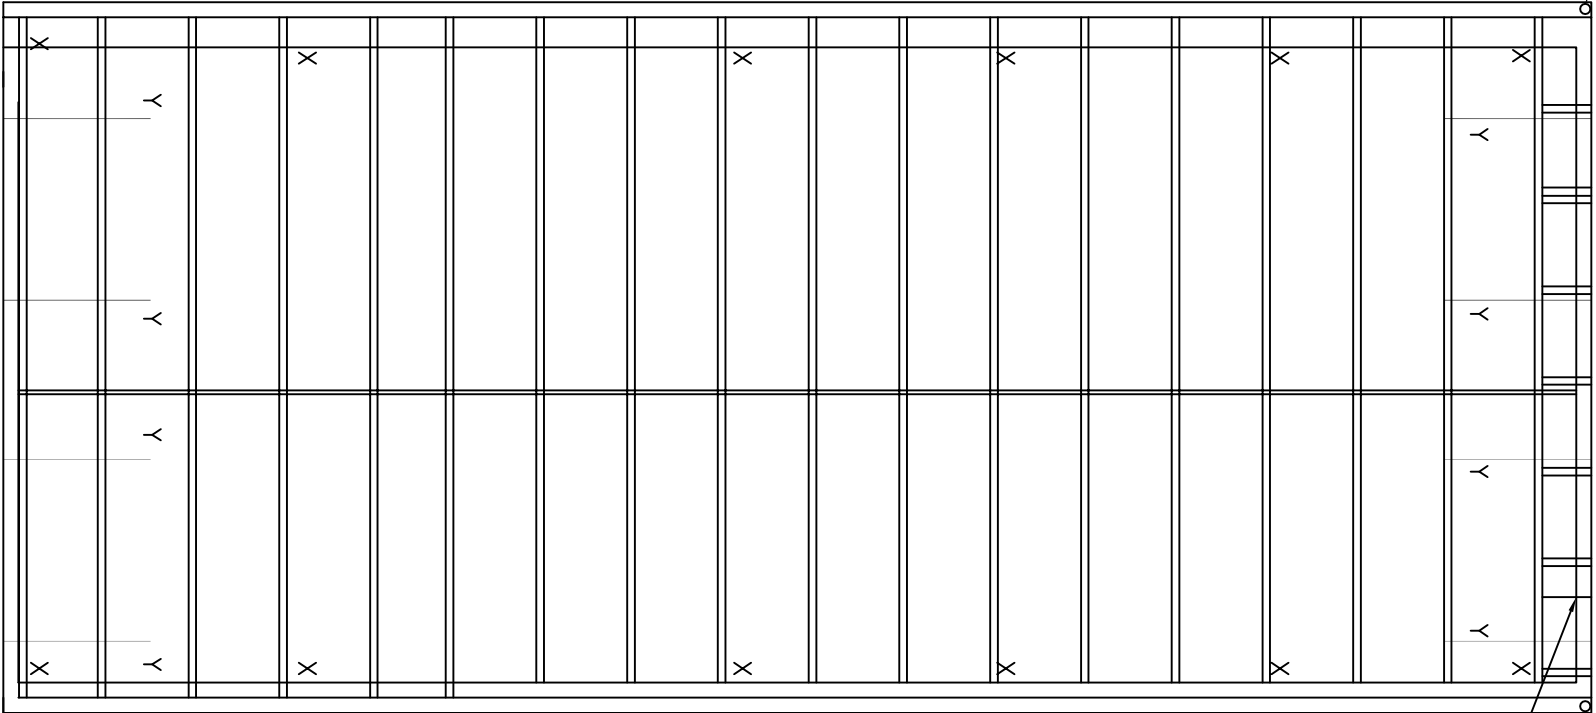

roy harrison architects
41A Staincross Common
S.Yorkshire S75 6 JF
Telephone 07922696549
E-Mail: rthoyarch@gmail.com

Client
Mr D Littledyke
Project
Take down garage and replace with new
8 Richard Avenue
Barnsley S71 1UZ

Title			
roof plan / elevations			
Date	Drawing No.	Scale	
24/6/19	dl/n/2	1:50, 1:100	
Sheet	Revision	Drawn	
1	1		