

Mr P HOYLE
DOVE COTE HOUSE
MIDDLECLIFFE LANE
LITTLE HOUGHTON
S72 OHW

PLANNING APPLICATION

CONTENTS

1. LOCATION PLAN @ 1:1250
2. BLOCK PLAN @ 1:150
3. ARCHITECTURAL DRAWINGS

PREPARED BY :

QUILL ARCHITECTURE

7 Mulberry Close, Darfield, Barnsley, South Yorkshire
S73 9NNP. Tel:- 01226 755446

COLLIERY FARM LITTLE HOUGHTON, BARNSELY




Produced 21 Jun 2006 from Ordnance Survey digital data and incorporating surveyed revision available at this date. © Crown Copyright 2006.

Reproduction in whole or in part is prohibited without the prior permission of Ordnance Survey.

Ordnance Survey and the OS symbol are registered trade marks and Siteplan a trade mark of Ordnance Survey, the national mapping agency of Great Britain.

Part or all of this Siteplan is enlarged from mapping produced at one or more of the following scales 1:1250, 1:2500, 1:10000.

 

Centre Coordinates: 442543 405577


National Grid sheet reference at centre of this Siteplan: SE4205

Supplied by: Blackwells
Serial Number: 02285000

DO NOT SCALE DRAWING

ALL DIMENSIONS IN MILLIMETRES

IF IN DOUBT ASK

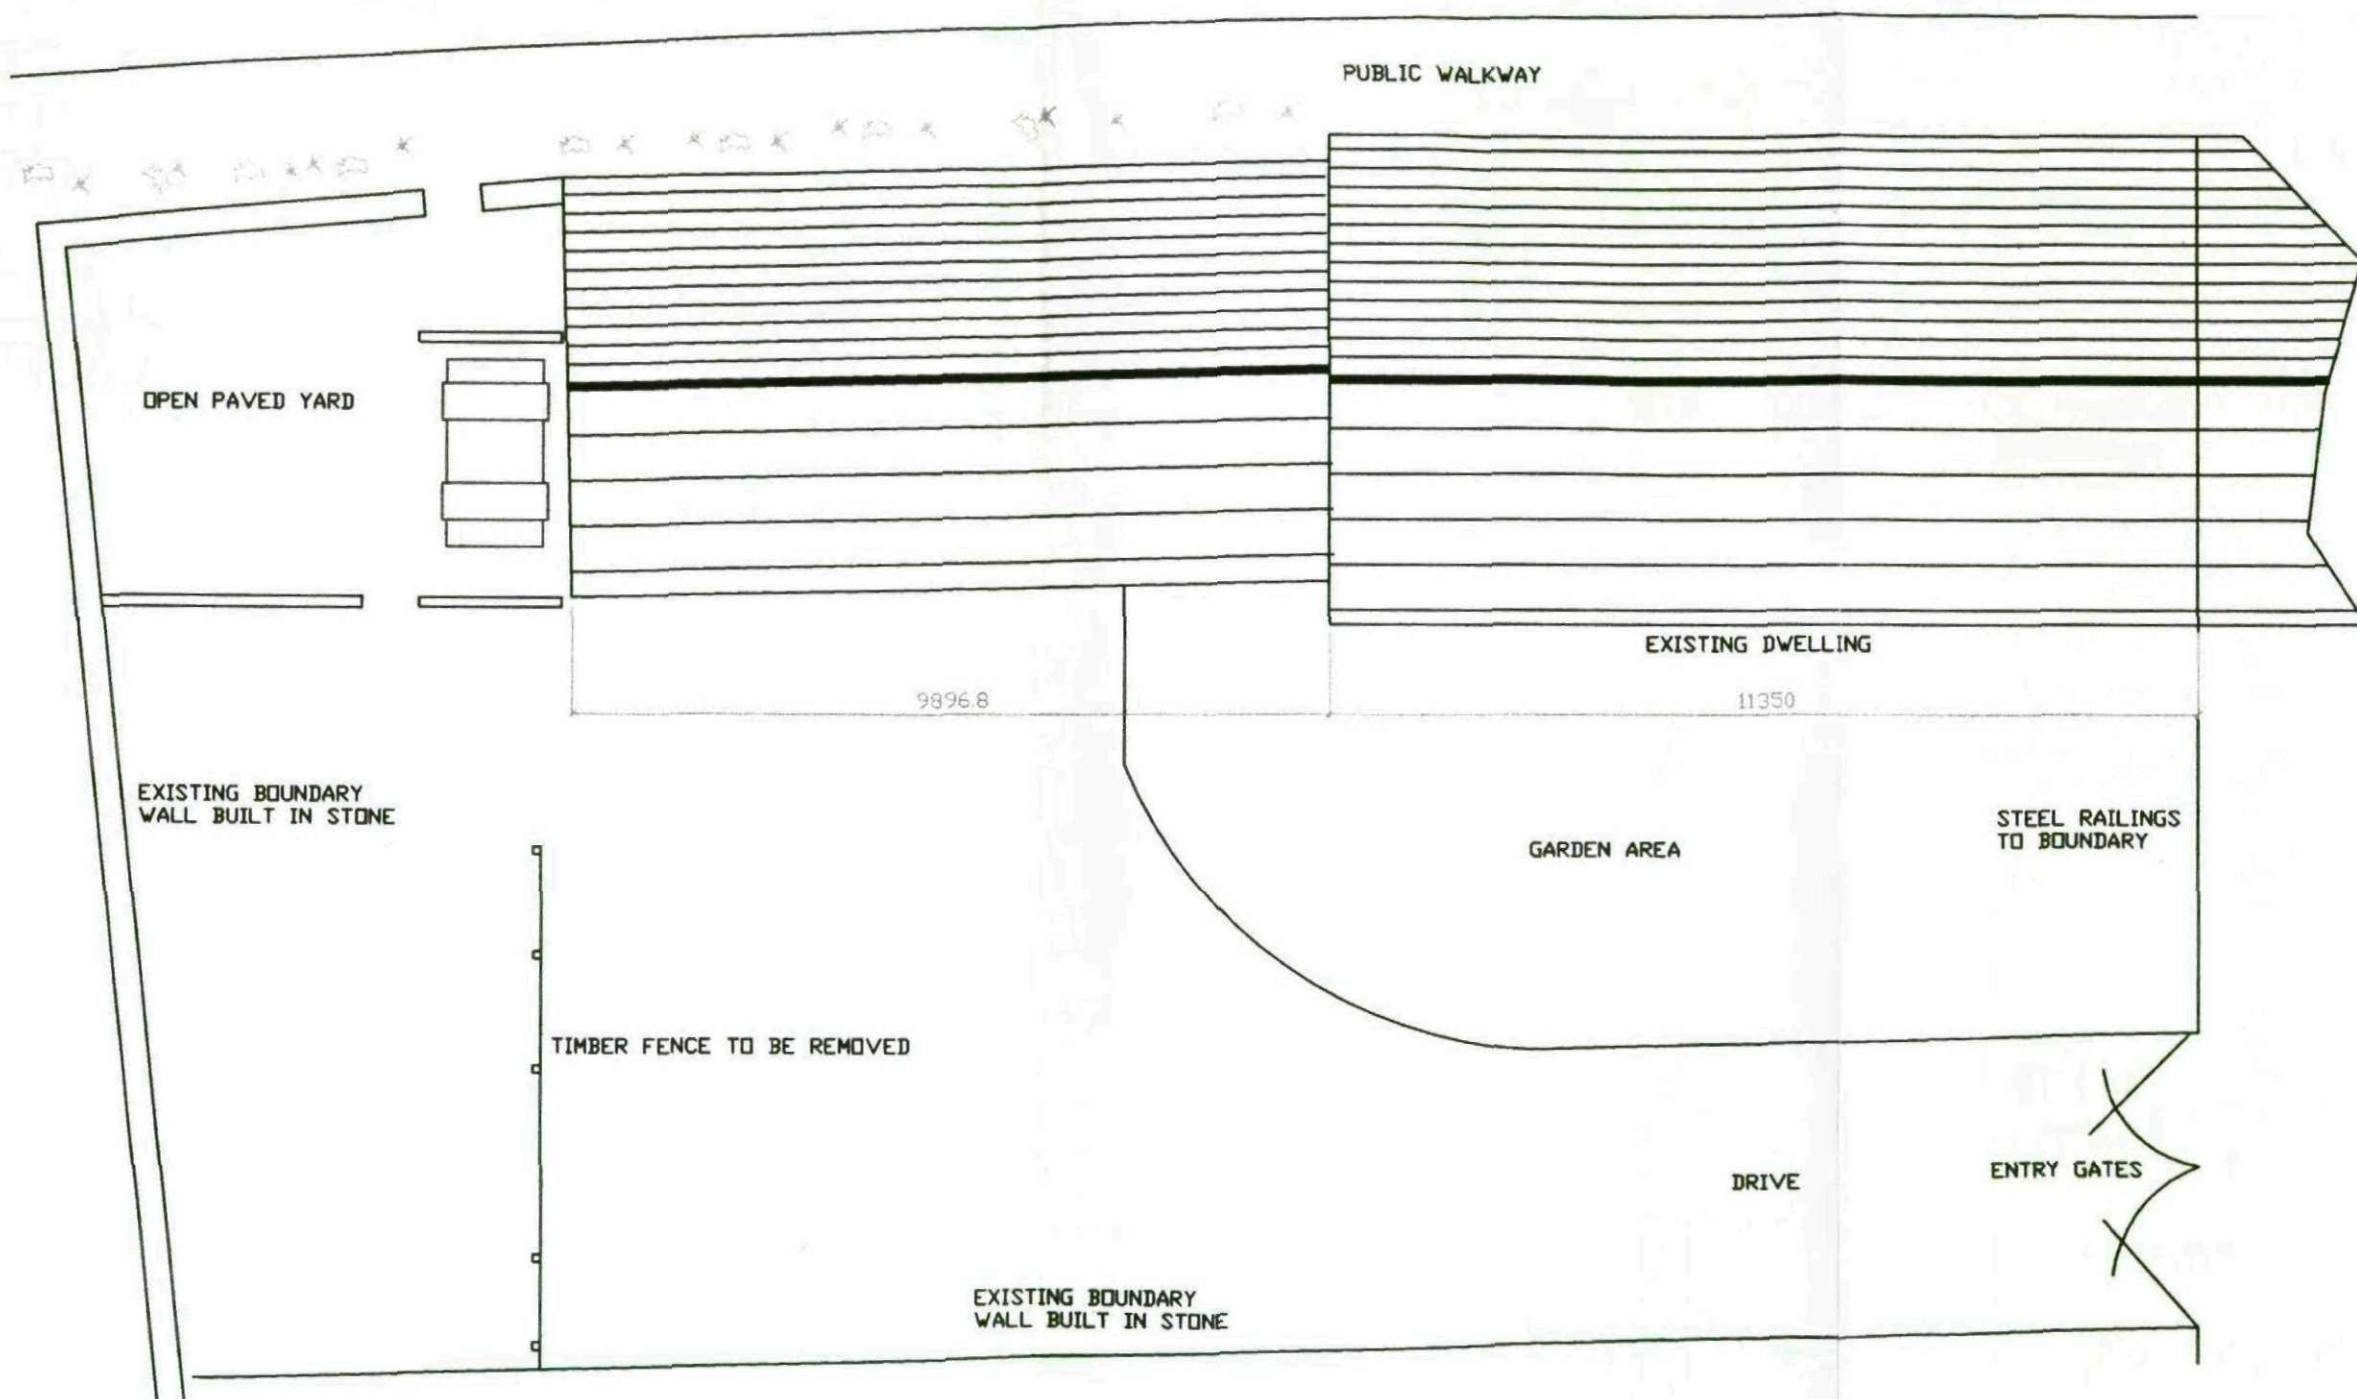

CLIENT
MR P HOYLE
DOVE COTE HOUSE, COLLIERY FARM
MIDDLECLIFFE LANE LITTLE HOUGHTON

TITLE
DRAWING SHOWING EXISTING SITE LAYOUT

Quill
ARCHITECTURE[©]


THIS DRAWING IS COPYRIGHT AND MUST NOT BE USED OR
DISCLOSED IN ANY WAY EXCEPT WHERE AUTHORIZED IN
WRITING BY QUILL ARCHITECTURE.
TELEPHONE (01226) 755446 REG No 5210984

SCALE 1 : 100	DRAWN AD
DATE 17/09/11	REV
DRG No CAD/QA/1101	

DO NOT SCALE DRAWING

ALL DIMENSIONS IN MILLIMETRES

IF IN DOUBT ASK

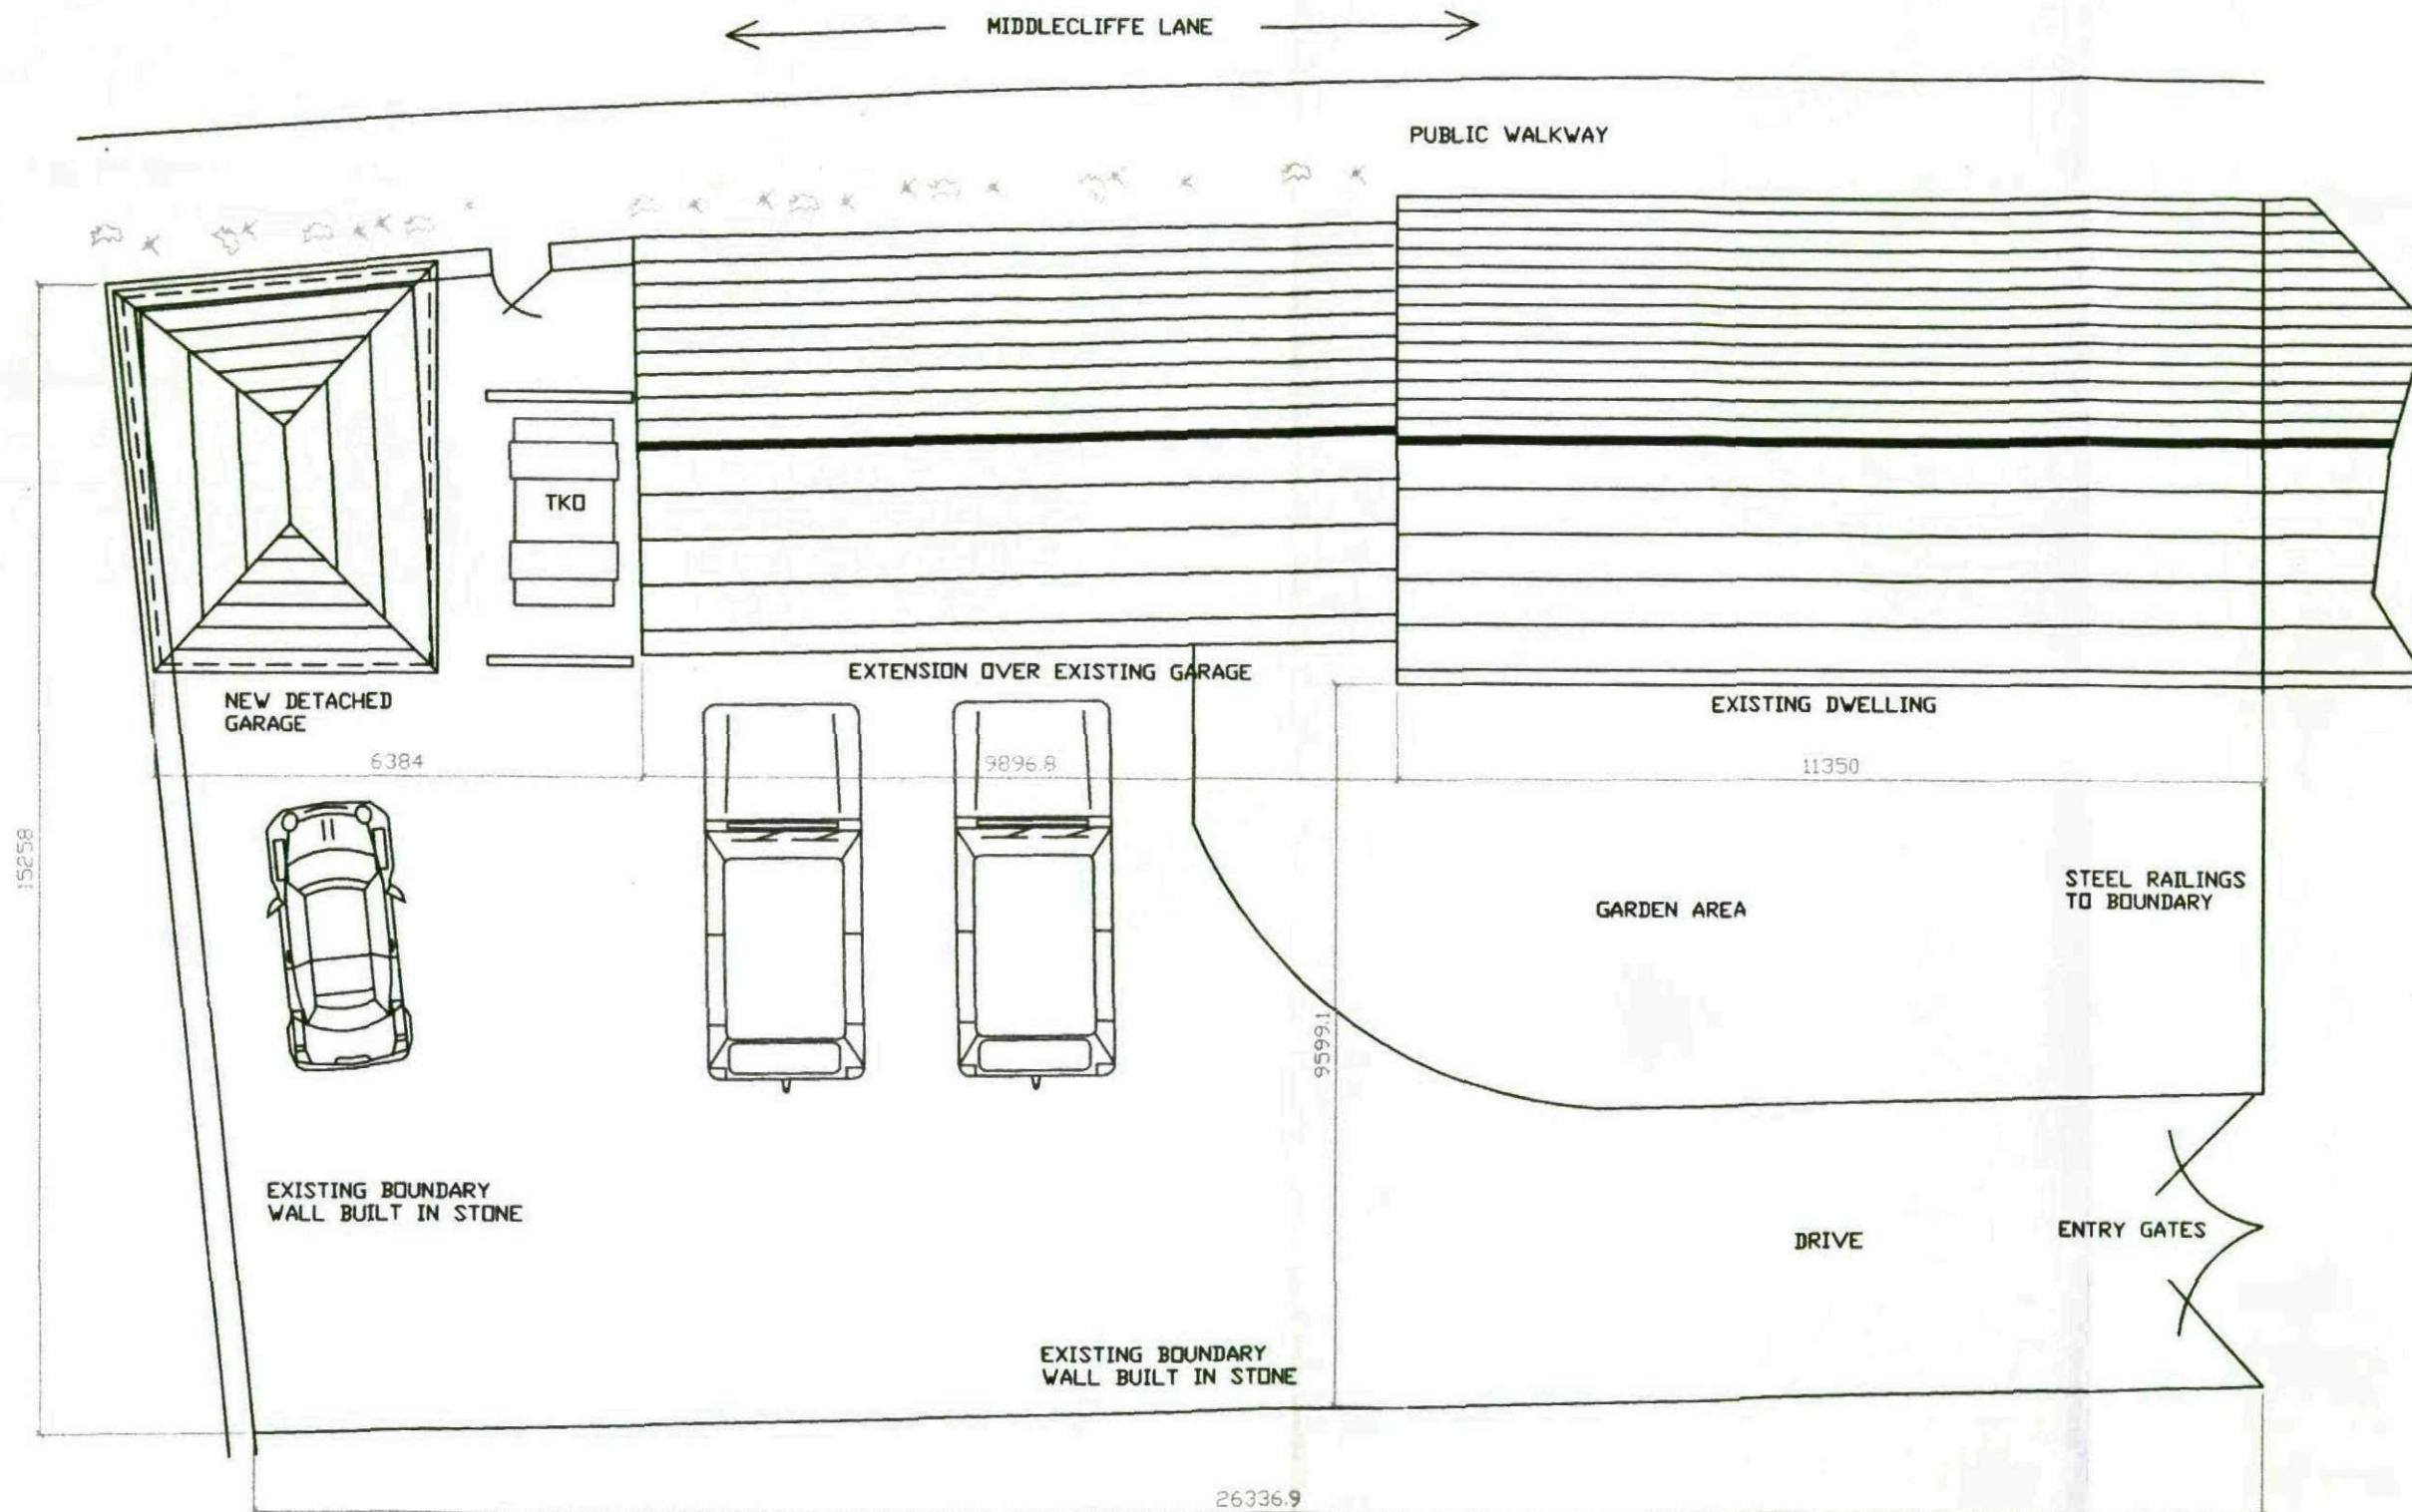



CLIENT
MR P HOYLE
DOVE COTE HOUSE, COLLIERY FARM
MIDDLECLIFFE LANE LITTLE HOUGHTON

TITLE
DRAWING SHOWING PROPOSED SITE LAYOUT

Quill
ARCHITECTURE[©]

THIS DRAWING IS COPYRIGHT AND MUST NOT BE USED OR
DISCLOSED IN ANY WAY EXCEPT WHERE AUTHORIZED IN
WRITING BY QUILL ARCHITECTURE.
TELEPHONE (01226) 755446 REG No 5210984

SCALE 1 : 100	DRAWN AD
DATE 17/09/11	REV
DRG No CAD/QA/1102	

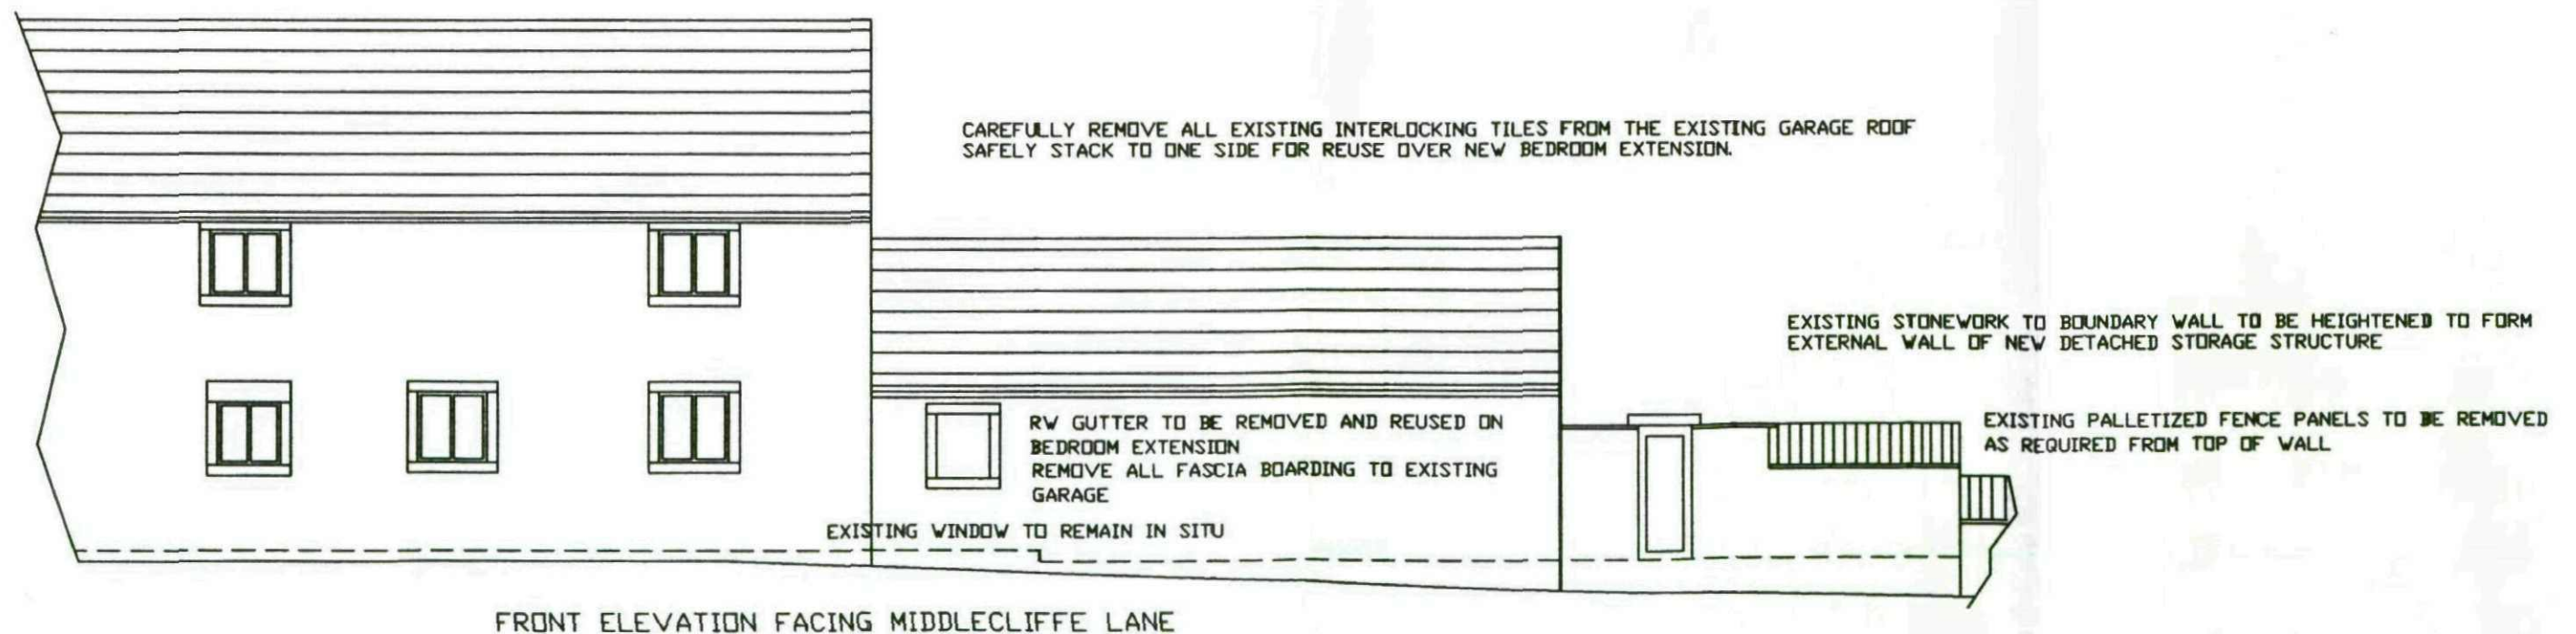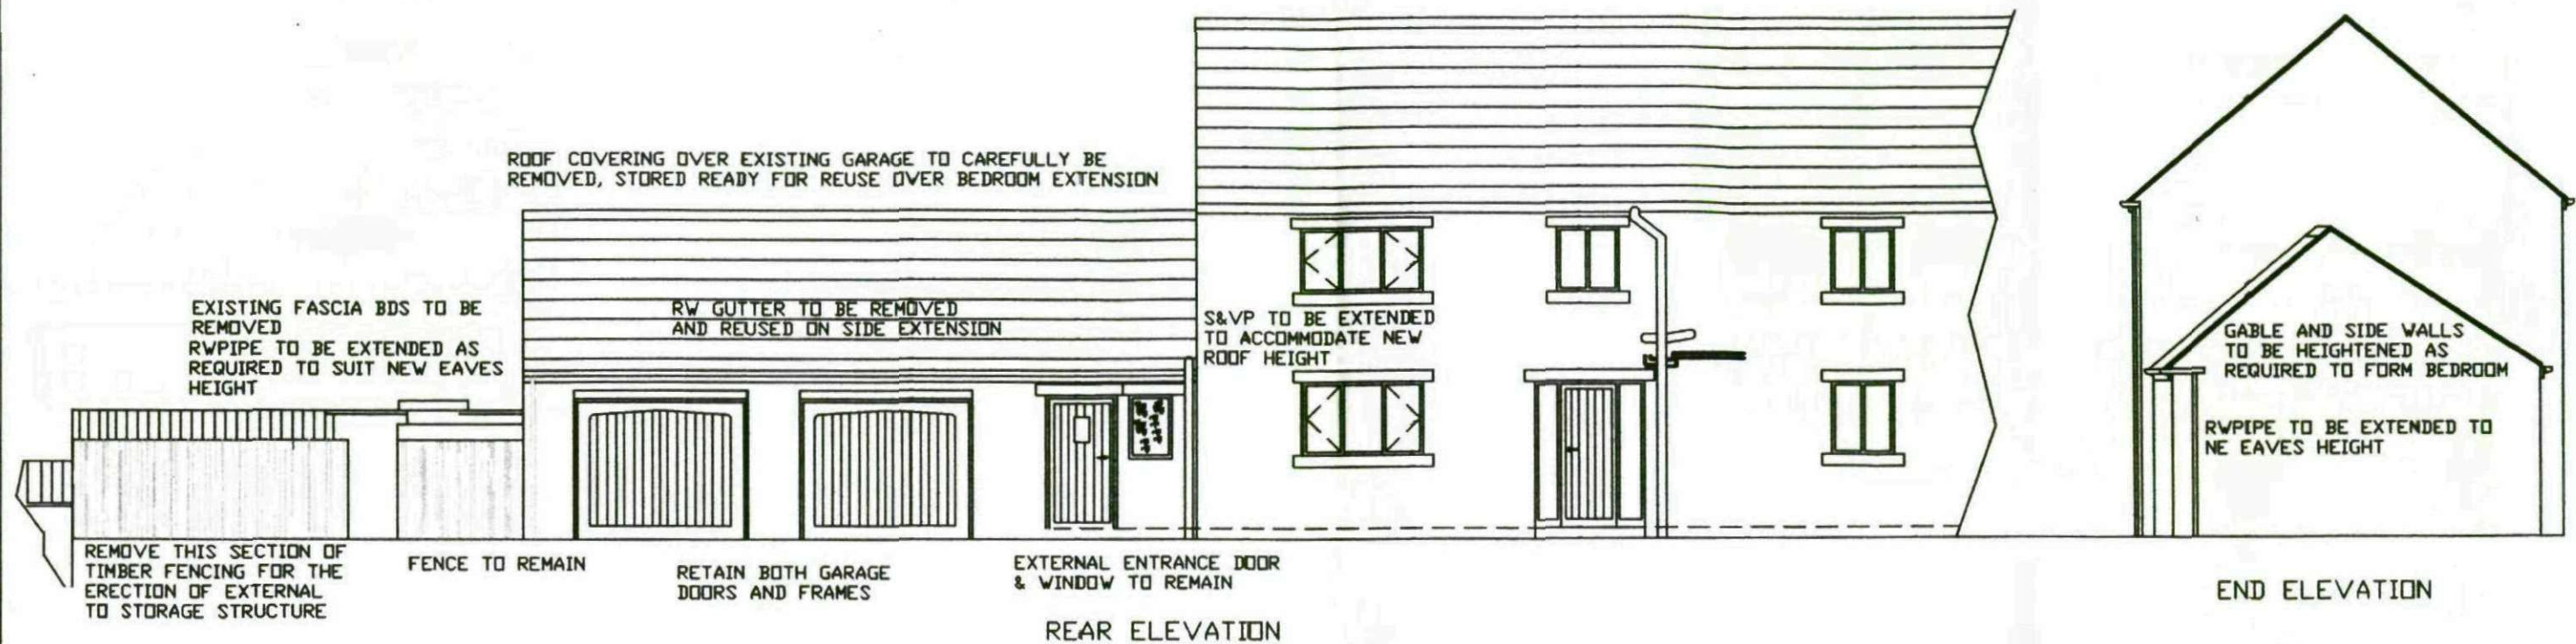

CLIENT
MR P HOYLE
DOVE COTE HOUSE, COLLIERY FARM
MIDDLECLIFFE LANE LITTLE HOUGHTON

TITLE
DRAWING SHOWING EXISTING ELEVATIONS

Quill
ARCHITECTURE[©]

THIS DRAWING IS COPYRIGHT AND MUST NOT BE USED OR DISCLOSED IN ANY WAY EXCEPT WHERE AUTHORIZED IN WRITING BY QUILL ARCHITECTURE.
TELEPHONE (01226) 755446 REG No 5210984



SCALE 1 : 100	DRAWN AD
DATE 17/09/11	REV
DRG No CAD/QA/1103	

DO NOT SCALE DRAWING

ALL DIMENSIONS IN MILLIMETRES

IF IN DOUBT ASK

FIRST FLOOR PLAN

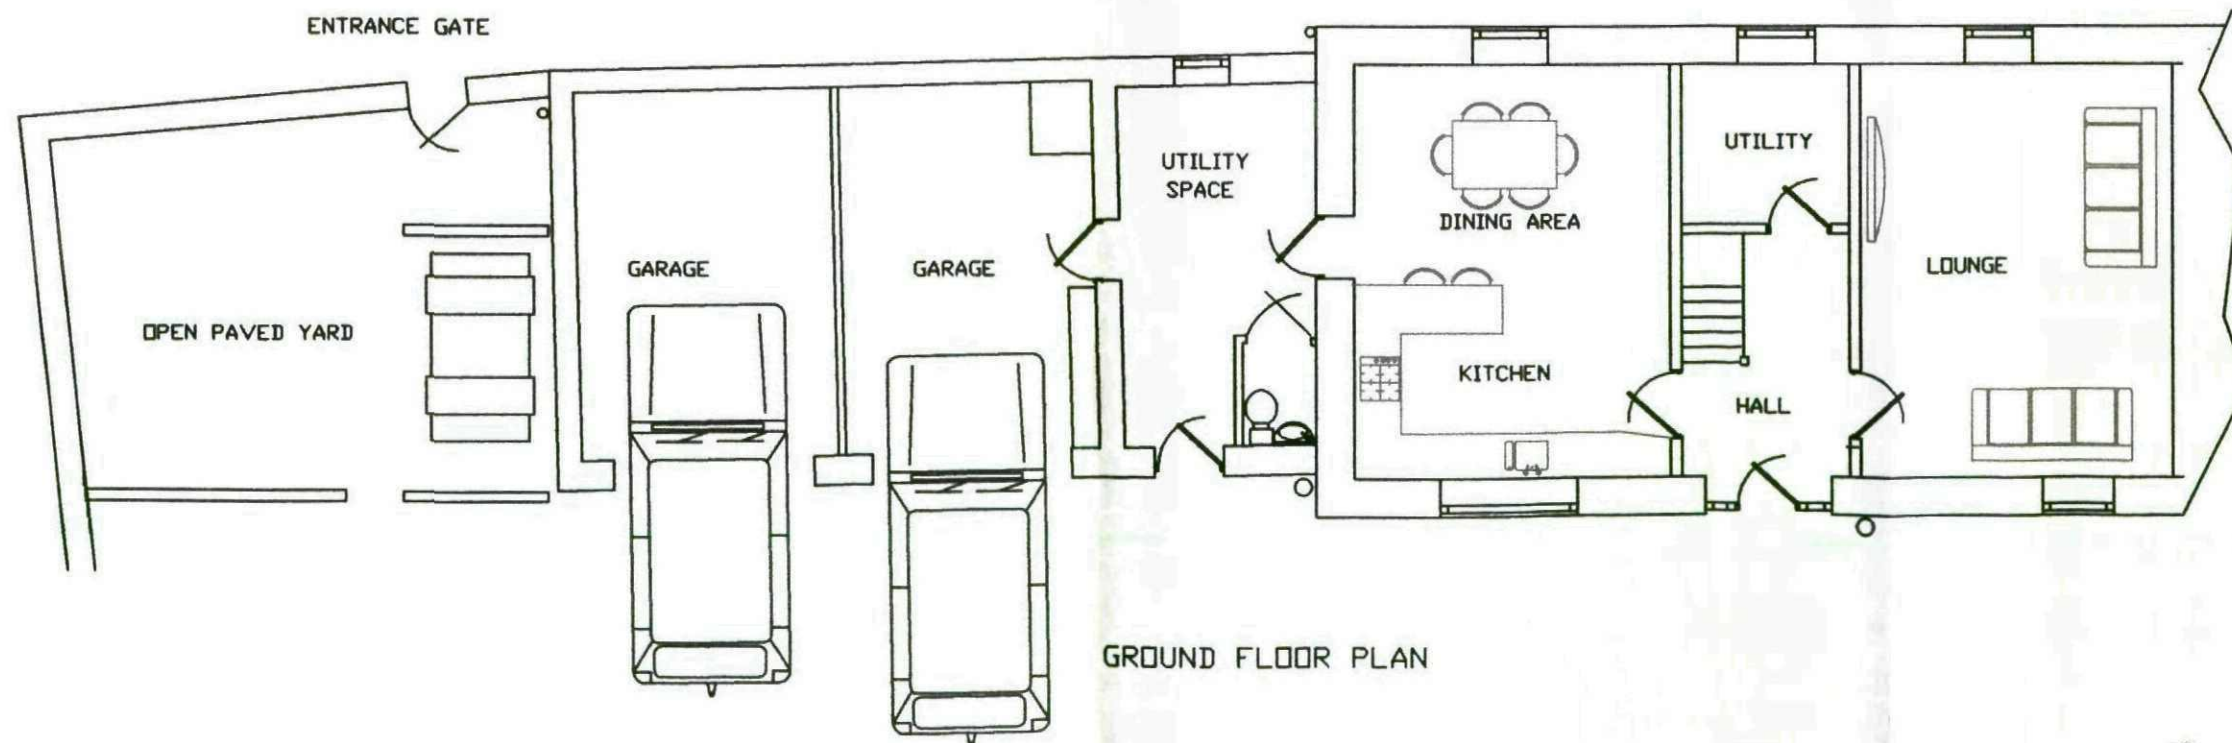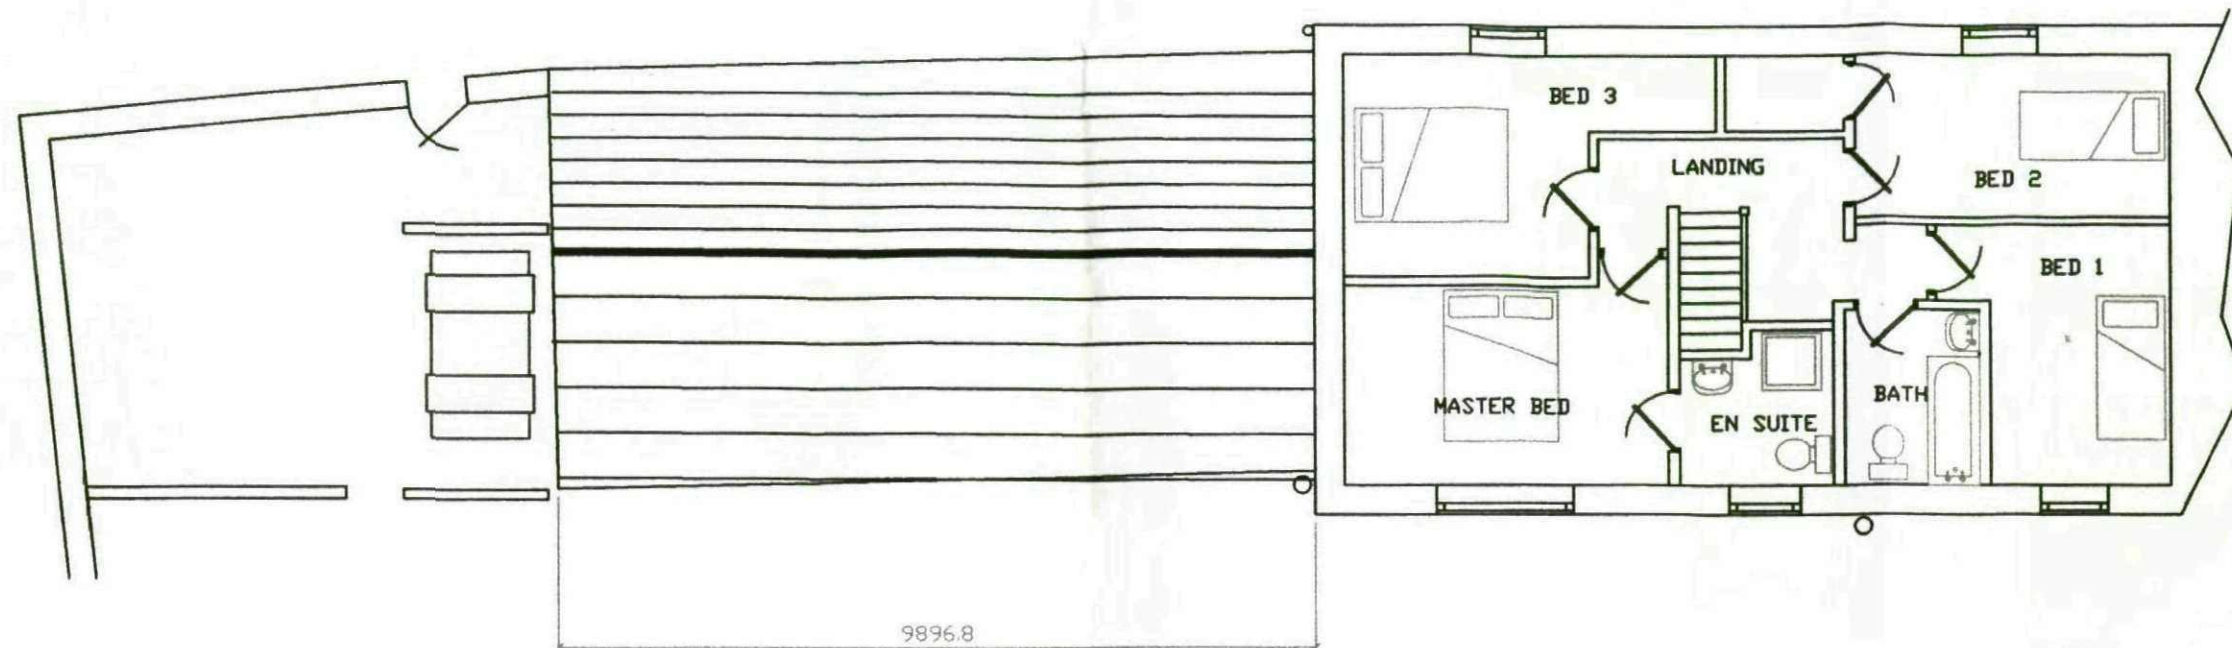

GROUND FLOOR PLAN

CLIENT
MR P HOYLE
DOVE COTE HOUSE, COLLIERY FARM
MIDDLECLIFFE LANE LITTLE HOUGHTON

TITLE
DRAWING SHOWING EXISTING FLOOR PLANS

Quill
ARCHITECTURE[©]

THIS DRAWING IS COPYRIGHT AND MUST NOT BE USED OR
DISCLOSED IN ANY WAY EXCEPT WHERE AUTHORIZED IN
WRITING BY QUILL ARCHITECTURE.
TELEPHONE (01226) 755446 REG No 5210984

SCALE 1 : 100	DRAWN AD
DATE 17/09/11	REV
DRG No CAD/QA/1104	

DO NOT SCALE DRAWING

ALL DIMENSIONS IN MILLIMETRES

IF IN DOUBT ASK



CLIENT
MR P HOYLE
DOVE COTE HOUSE, COLLIERY FARM
MIDDLECLIFFE LANE LITTLE HOUGHTON

TITLE
DRAWING SHOWING PROPOSED ELEVATIONS

Quill
ARCHITECTURE ©

THIS DRAWING IS COPYRIGHT AND MUST NOT BE USED OR DISCLOSED IN ANY WAY EXCEPT WHERE AUTHORIZED IN WRITING BY QUILL ARCHITECTURE.
TELEPHONE (01226) 755446 REG No 5210984



SCALE 1 : 100	DRAWN AD
DATE 17/09/11	REV
DRG No CAD/QA/1105	

DO NOT SCALE DRAWING

ALL DIMENSIONS IN MILLIMETRES

IF IN DOUBT ASK

FIRST FLOOR PLAN

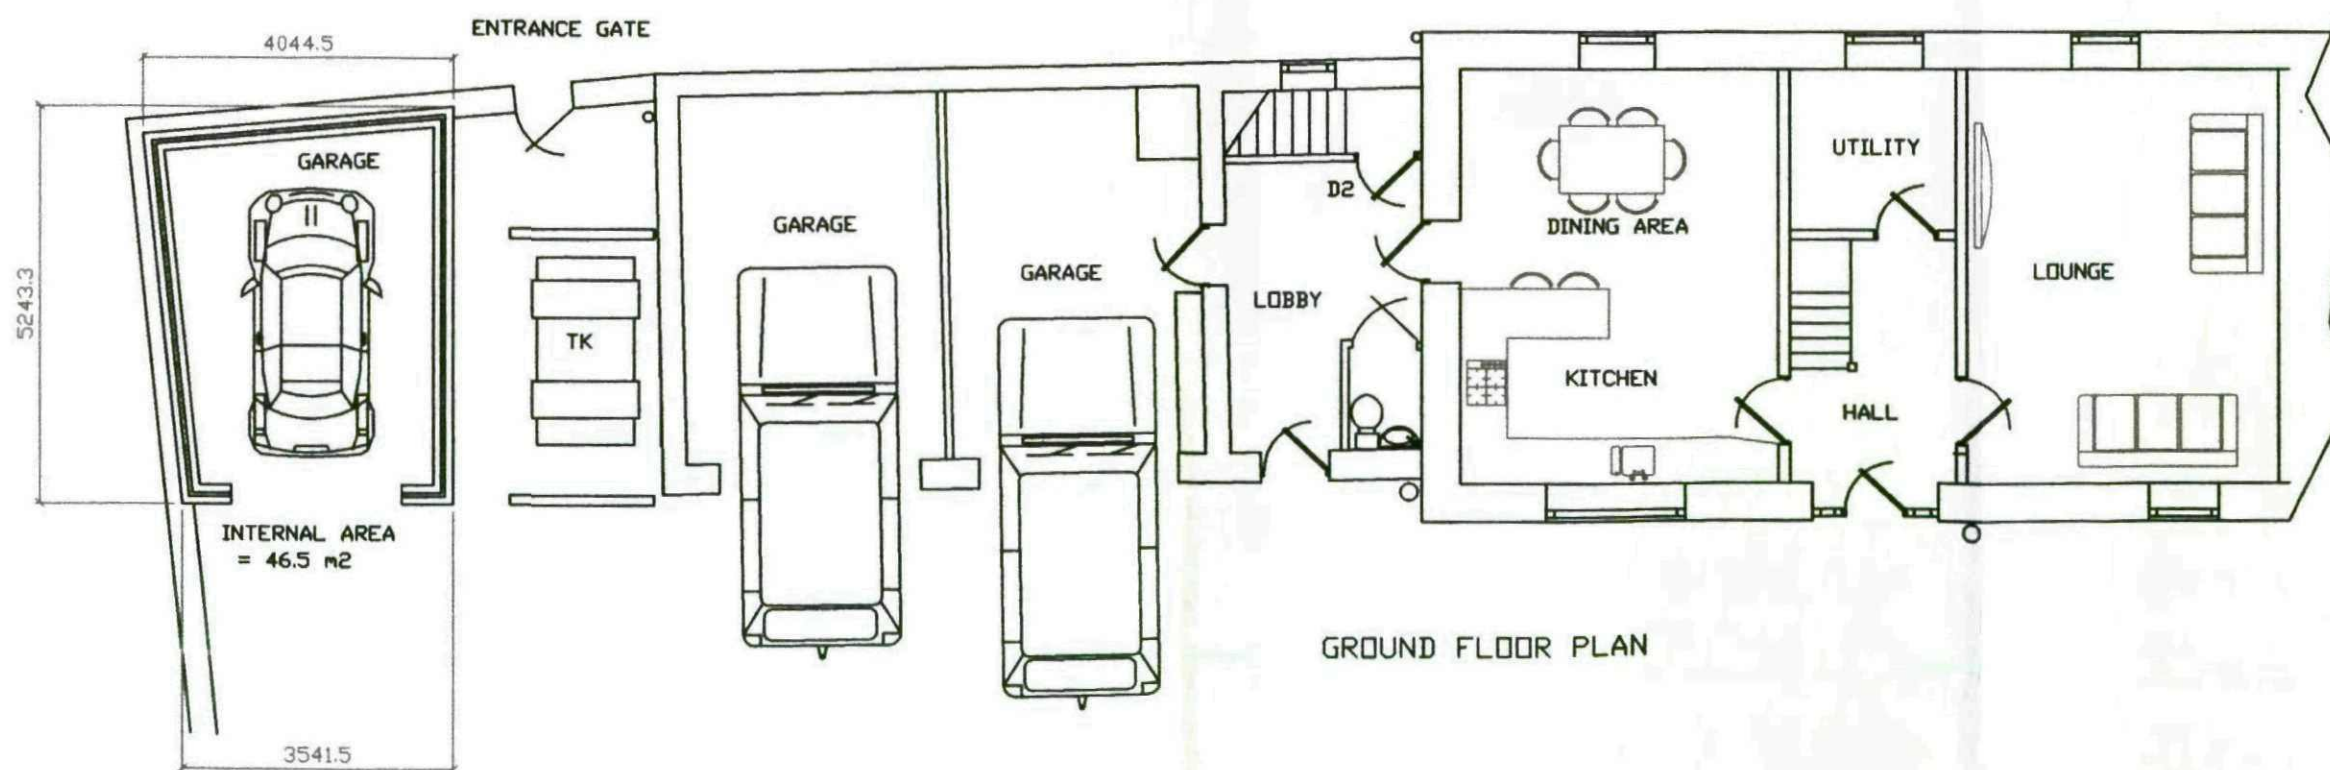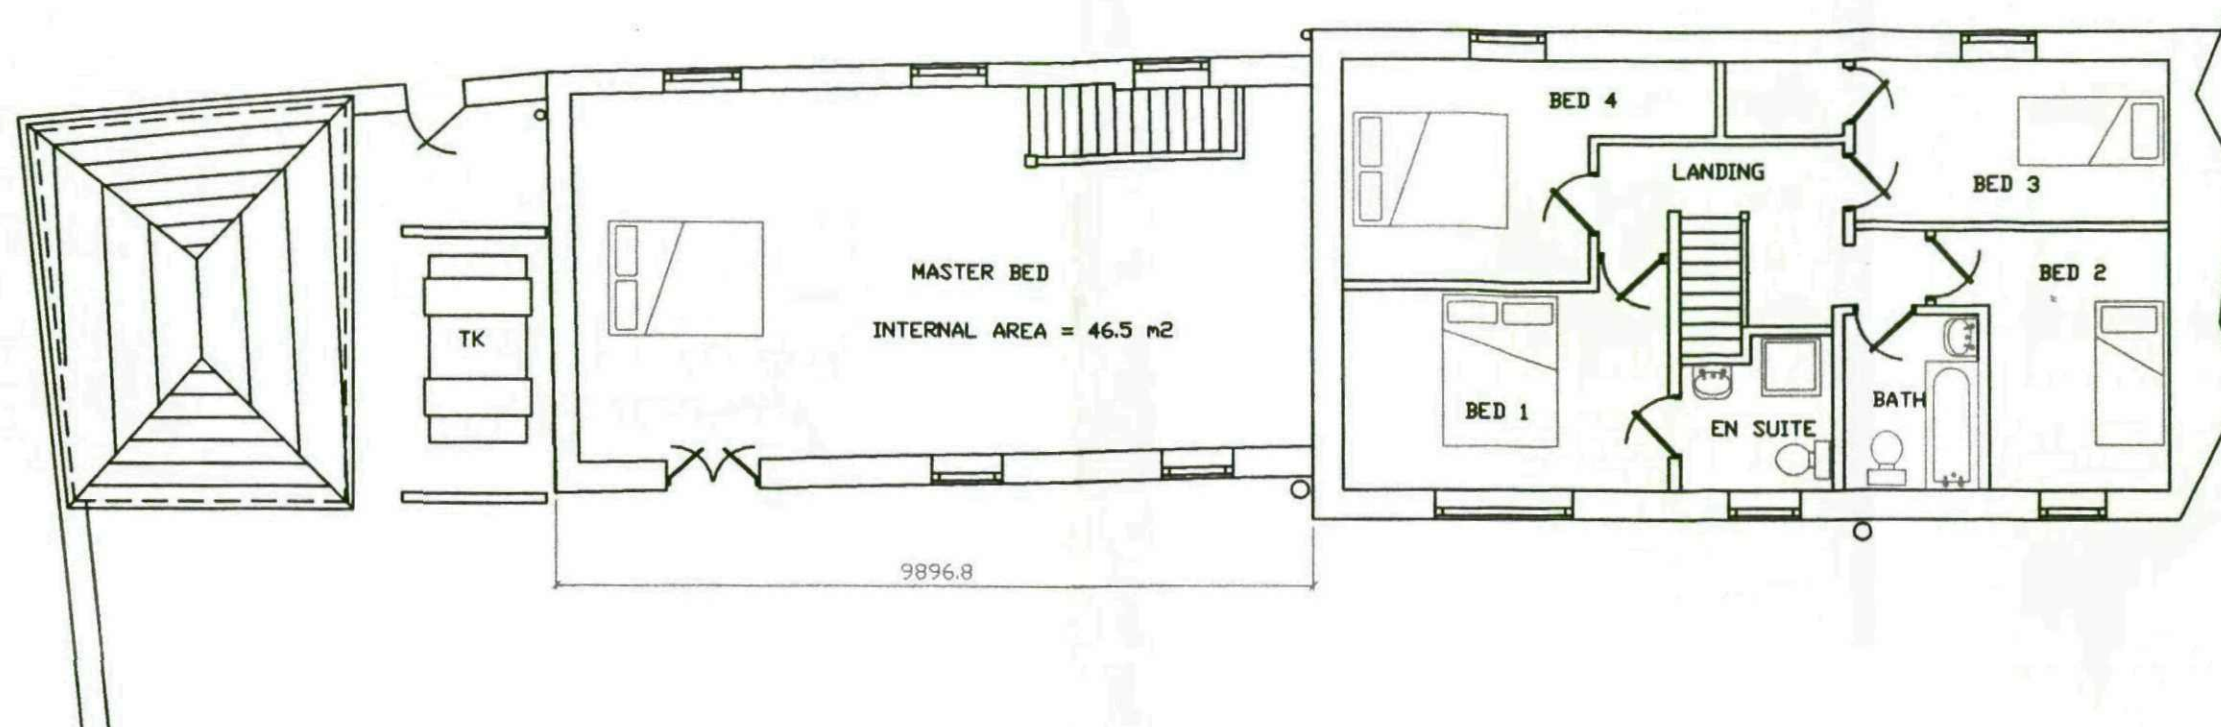

GROUND FLOOR PLAN

CLIENT
MR P HOYLE
DOVE COTE HOUSE, COLLIERY FARM
MIDDLECLIFFE LANE LITTLE HOUGHTON

TITLE
DRAWING SHOWING PROPOSED FLOOR PLANS

Quill
ARCHITECTURE[©]

THIS DRAWING IS COPYRIGHT AND MUST NOT BE USED OR
DISCLOSED IN ANY WAY EXCEPT WHERE AUTHORIZED IN
WRITING BY QUILL ARCHITECTURE.
TELEPHONE (01226) 755446 REG No 5210984

SCALE 1 : 100	DRAWN AD
DATE 17/09/11	REV
DRG No CAD/QA/1106	