

PROPOSED BOUNDARY TREATMENTS

- NEW GABION RETAINING WALL. RETAINING HEIGHT VARIES. SEE RETAINING WALL PLAN FOR DETAILS
- NEW REINFORCED CONCRETE RETAINING WALL. RETAINING HEIGHT VARIES. SEE RETAINING WALL PLAN FOR DETAILS
- EDGING STRIP TO REAR OF FOOTPATH TO FORM NEW BOUNDARY TREATMENT
- NEW 3000mm HIGH CLOSE BOARDED TIMBER FENCE WITH ACCESS GATE. (NOTE - FENCE GATES TO BE FITTED WITH EMERGENCY EXIT PUSH PADS / BAR)
- NEW 1800mm HIGH CLOSE BOARDED TIMBER FENCE WITH ACCESS GATE. (NOTE - FENCE GATES TO BE FITTED WITH EMERGENCY EXIT PUSH PADS / BAR)
- EXISTING WALL TO REMAIN, SUBJECT TO DISCUSSIONS ON HIGHWAYS LAYOUT AND NEIGHBOUR ACCESS
- NO BOUNDARY TREATMENTS

THIS DRAWING IS COPYRIGHT, AND REMAINS THE PROPERTY OF HTC ARCHITECTS. IT MUST NOT BE REPRODUCED, USED, DISCLOSED OR TRANSMITTED TO THIRD PARTIES IN ANY FORM, IN WHOLE OR IN PART, WITHOUT PRIOR WRITTEN PERMISSION.


DO NOT SCALE!
ALL DIMENSIONS SHOULD BE CHECKED ON SITE BEFORE WORK COMMENCES

IN ACCORDANCE WITH LIDL SPECIFICATION 2017.3,
RECEIVED 22.02.18

INLINE WITH TOPOGRAPHICAL SURVEY, LANDFORM SURVEY,
DATED 03.07.17, DRAWING NUMBER 001

LIGHTING LAYOUT BASED ON PHILLIPS SCHEME, LIDL
MAPPLEWELL CARPARK LTG PROPOSAL 30.01.18

SUBJECT TO HIGHWAYS CONSULTANT DESIGN

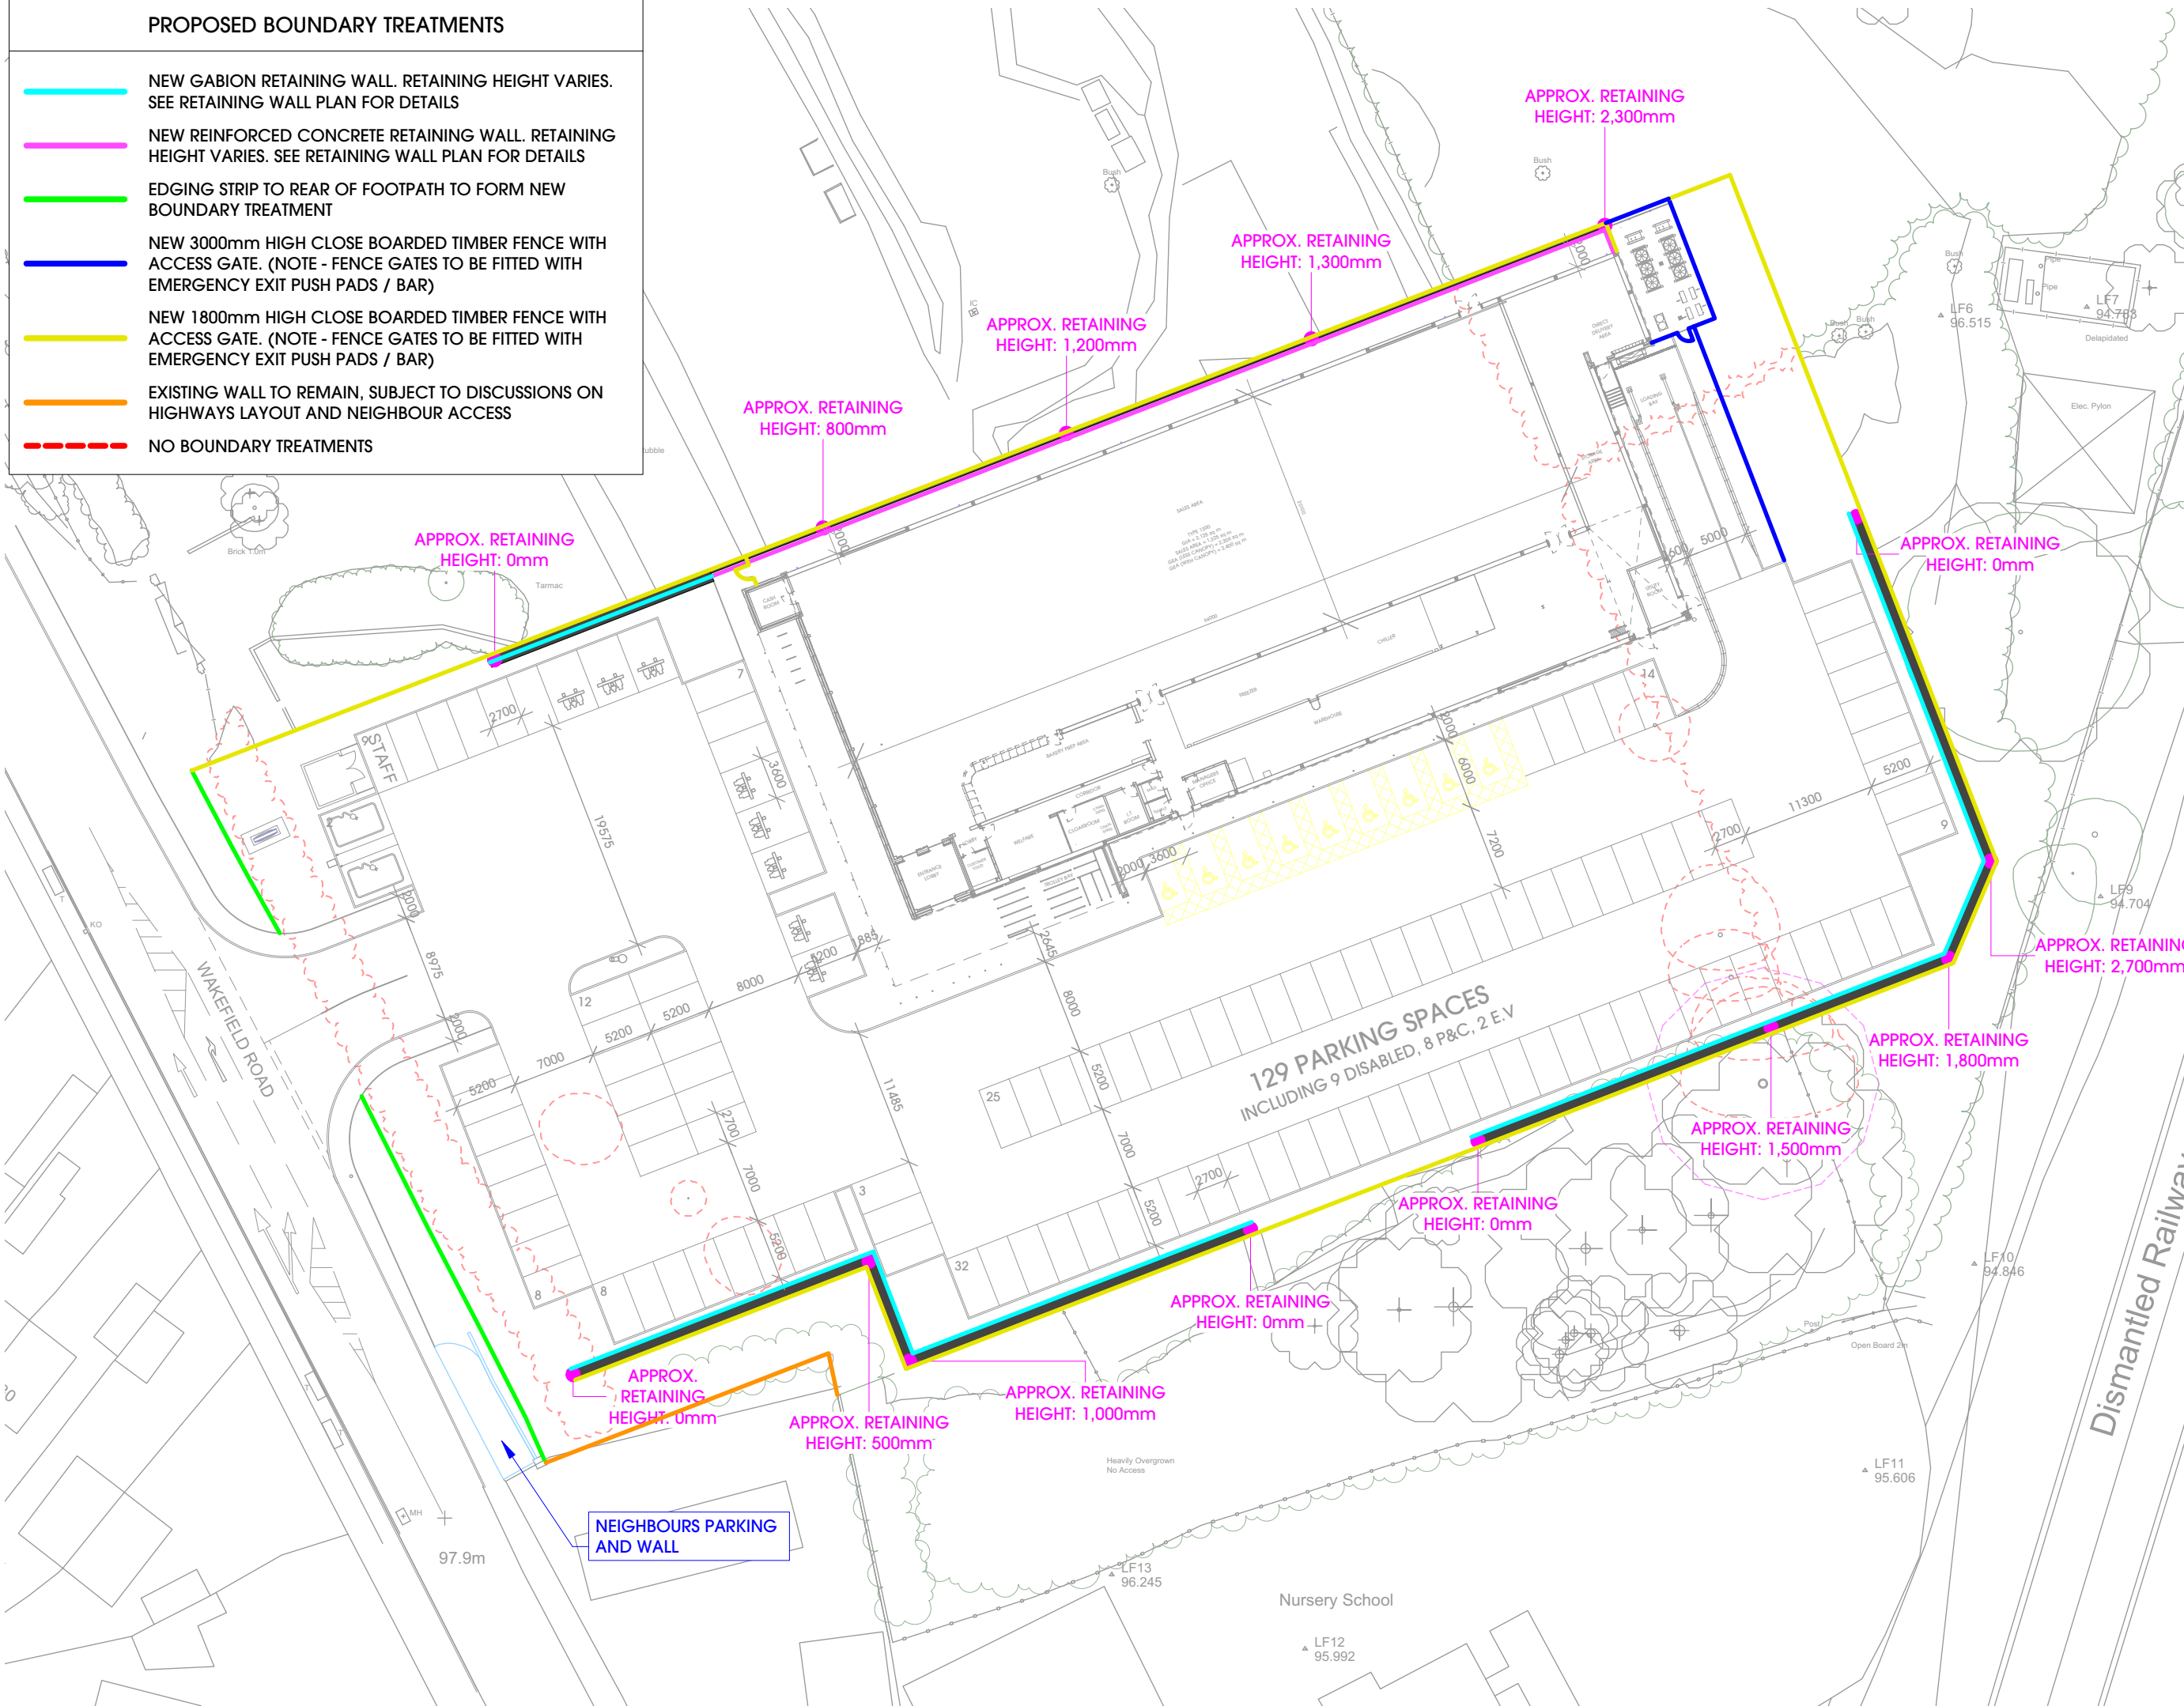

REFER TO 1744 P407 FOR RESIDUAL
RISKS INFORMATION



F.	12.03.18	Height of acoustic fence altered as per GR email on 11.03.18.	RT
E.	01.03.18	Floor plan updated to 2017.3 spec	RT
D.	21.02.18	Electric car charging point and cycle hoops added, sub station location altered, neighbours parking and wall highlighted.	RT
C.	24.01.18	1.8m timber acoustic fence added to retaining wall on northern boundary and to the eastern boundary. 3m high timber fence added to loading bay area. HSV bollard added.	PC
B.	17.01.18	Highways layout altered, parking and site entrance updated. Retaining walls reduced to NW corner of site and altered to the SW of site.	AB
A.	21.12.17	Highways layout and site entrance updated. Timber fence updated to 3m, fencing around site perimeter updated	PC

Rev.	Date	Description	Drawn
------	------	-------------	-------

htcarchitects

York Place Studio
8 Britannia Street
Leeds
LS1 2DZ
t: (0113) 244 3457
w: www.htcarchitects.co.uk
e: admin@htcarchitects.co.uk

client
Lidl UK GmbH



project
**New Store
Wakefield Road
Mapplewell**

drawing title
**Proposed Type1300
Boundary Treatments Plan**

date **July 2017**
status **Planning**
scale **1:500 @ A3**
drawn **AB** checked **LS**
job no. **1744** dwg no. **P402** rev. **F**