


KEY

- 1 RED FACING BRICKWORK
- 2 FEATURE FACING BRICKWORK DETAILING
- 3 WESTERN RED CEDAR BOARDING
- 4 OFF WHITE THROUG COLOURED RENDER
- 5 GREY PLAIN CONCRETE ROOF TILES
- 6 PPC ALUMINIUM FRAMED SHOPFRONT WINDOWS
- 7 UPVC WHITE FRAMED WINDOWS
- 8 UPVC FASCIAS, SOFFITS AND RAINWATER GOODS
- 9 COLOUR COATED EXTERNAL SECURITY SHUTTERS
- 10 PAINTED/COLOUR COATED FLUSH TIMBER/STEEL DOOR
- 11 SIGNAGE ZONE
- 12 STEEL AND GLAZED CANOPY

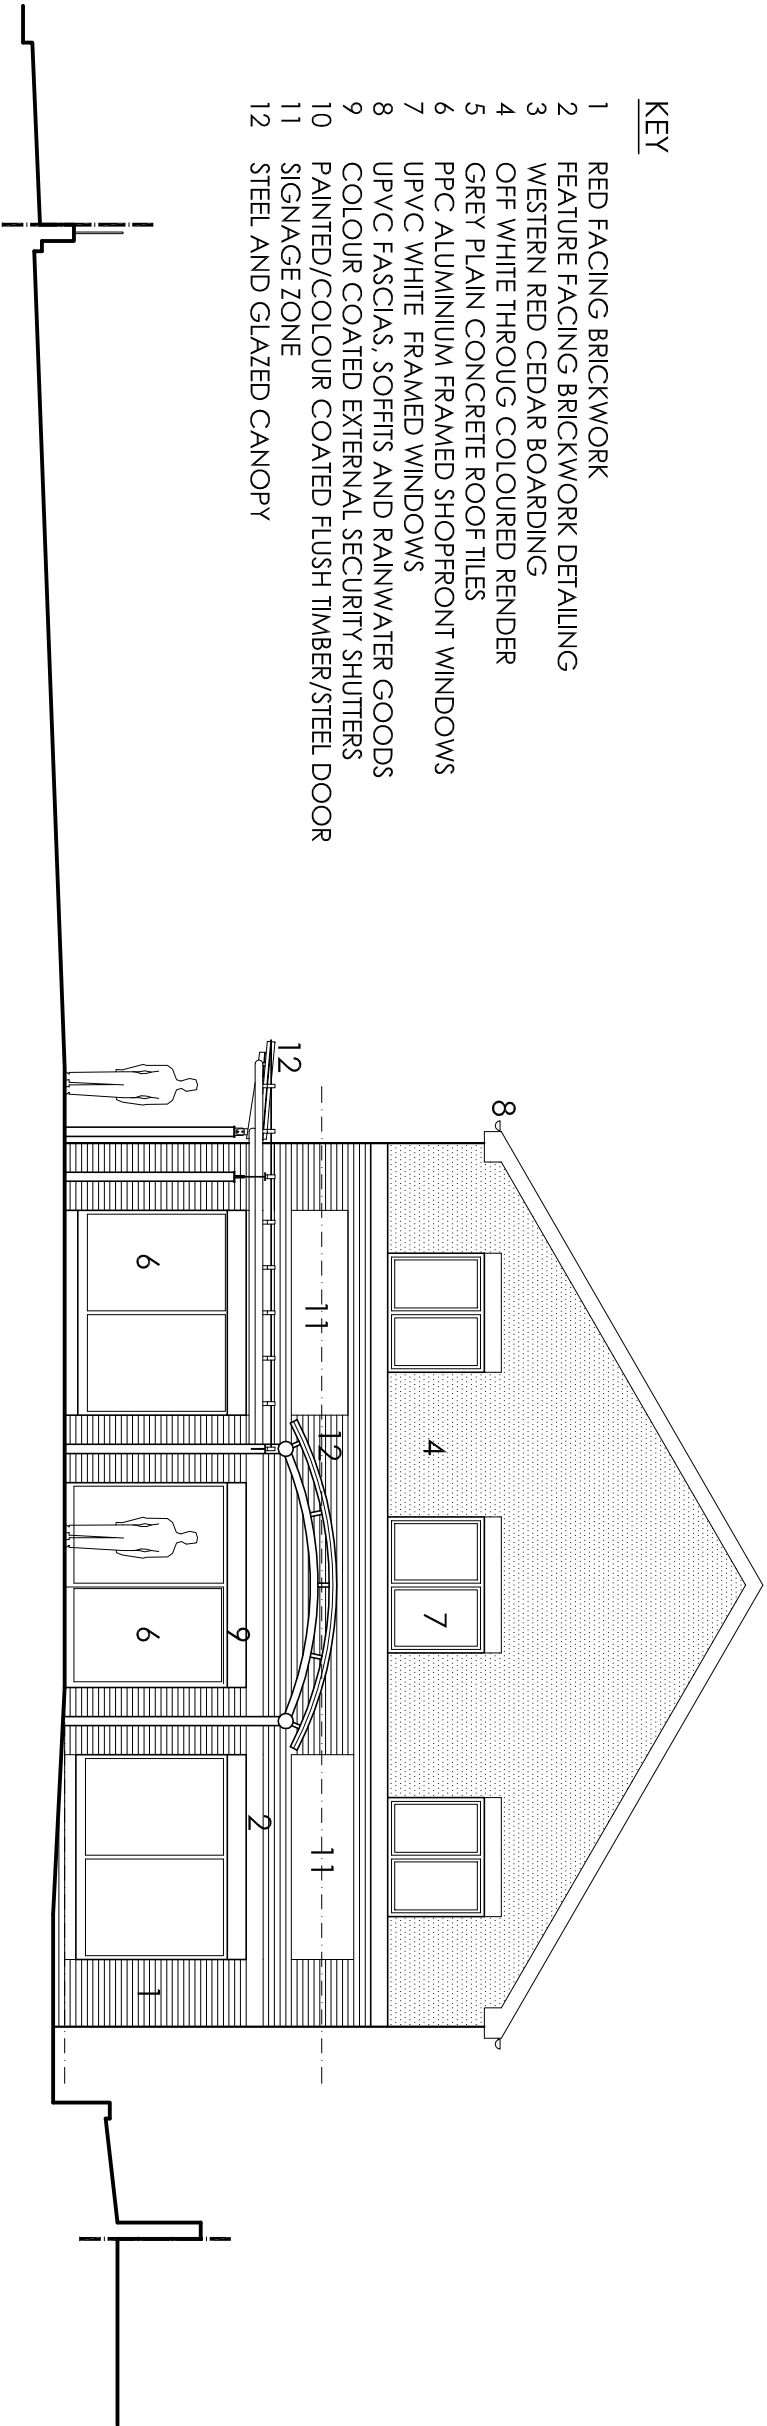


WEST STREET

CAR PARK

PHARMACY

EAST ELEVATION (FROM BADEN STREET)

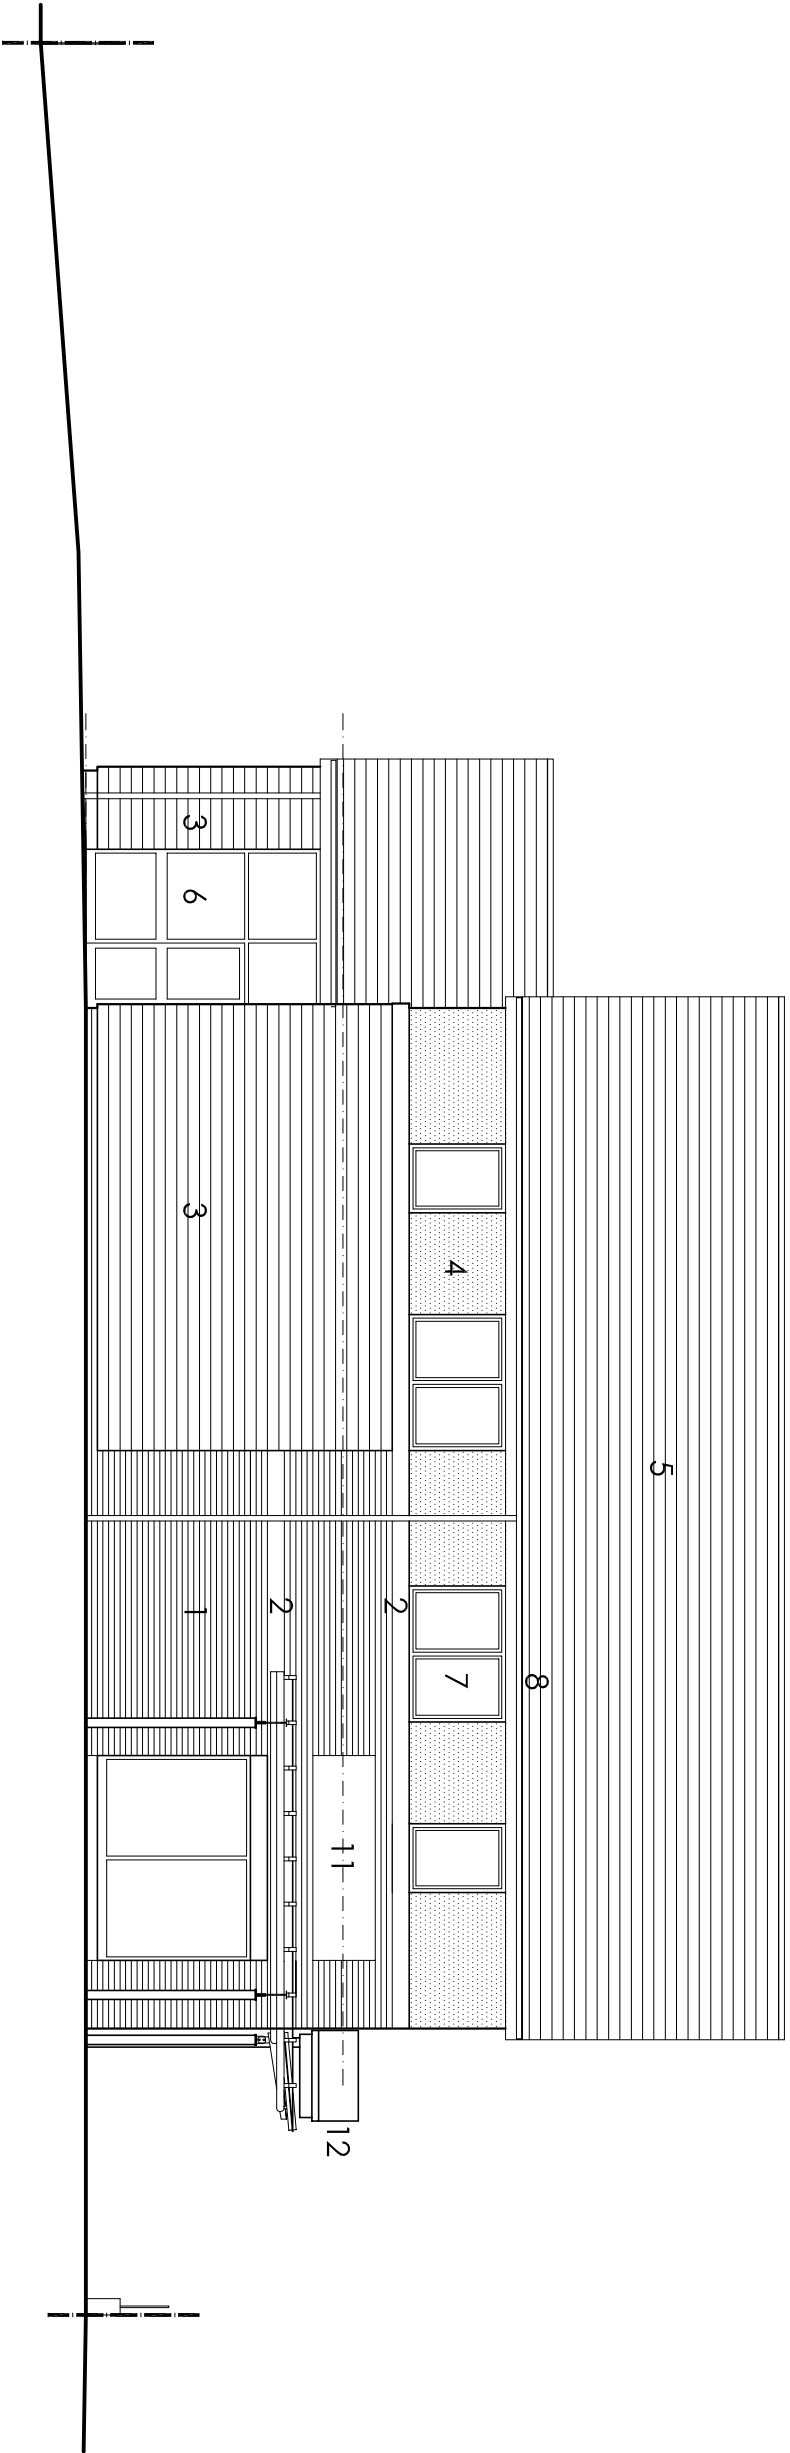

STAIR

PHARMACY

SOUTH ELEVATION (FROM WEST STREET)

REV B - 16.02.16 DRAWING AMENDED TO SUIT
REVISED NORTHERN BOUNDARY POSITION
REV A - 09.03.15 CANOPY AMENDED


TP ARCHITECTURE

2 STRICKLAND AVENUE
LEEDS
LS17 8JU

T: 0113 2732706
M: 07766 015350
E: tony@tparchitecture.co.uk

PHARMACY & RESIDENTIAL DEVELOPMENT
WEST STREET
WORSBOROUGH
for
LO'S PHARMACY

PROPOSED EAST AND SOUTH
ELEVATIONS

 

Date:	Scale (at A3):
FEBRUARY 2015	1:100
Project no:	Drawing no:
1209	011
	Revision:
	B