




PART FLOOR PLAN - KITCHEN EXISTING 1:100

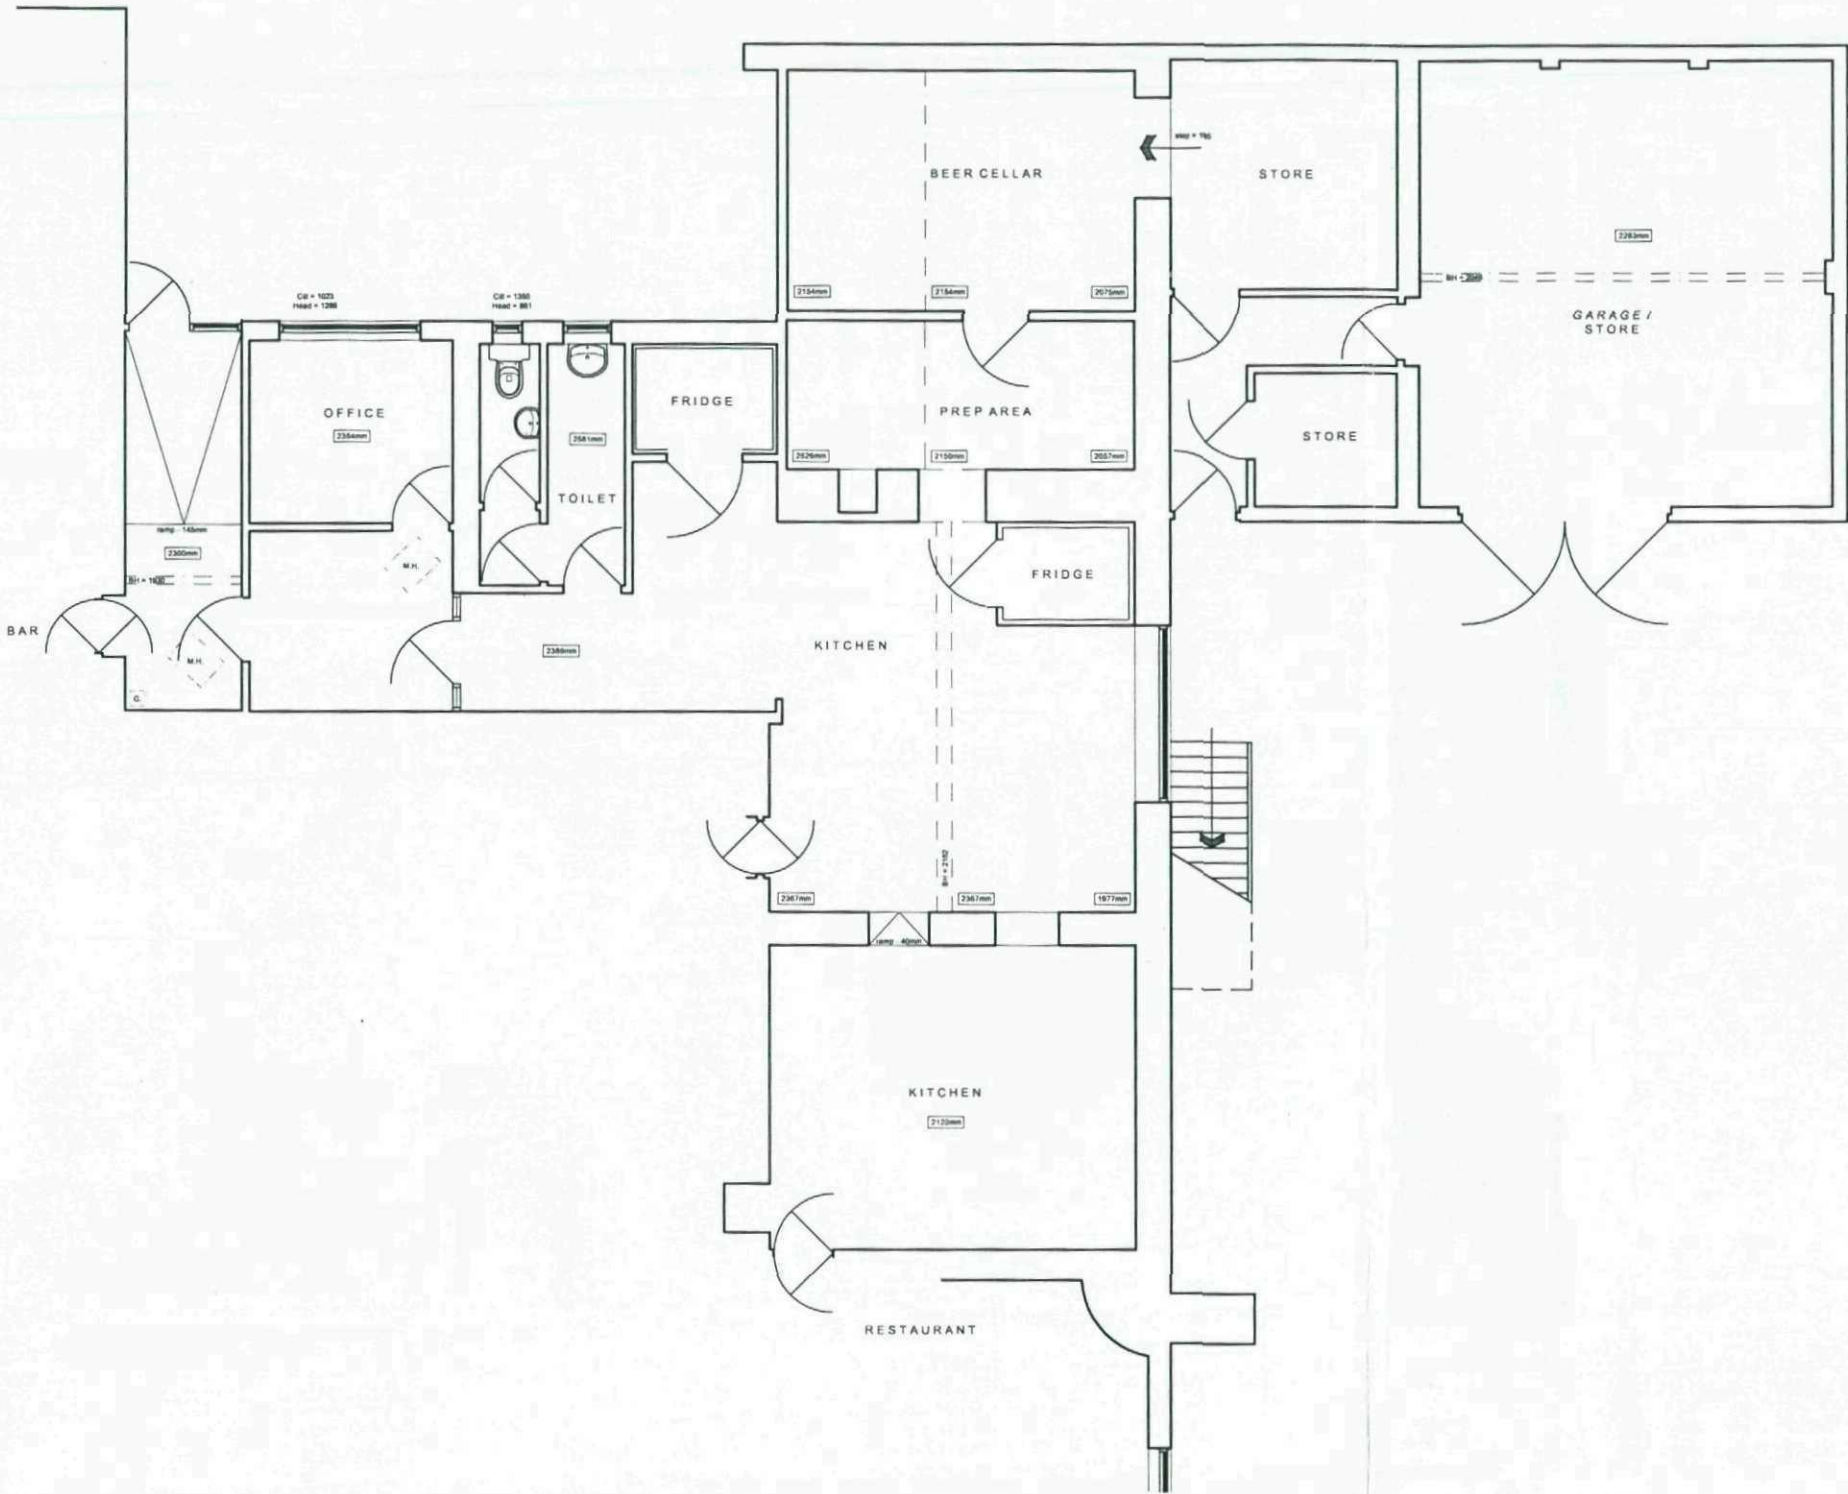

PART FLOOR PLAN - CAR PARK ENTRANCE EXISTING 1:100

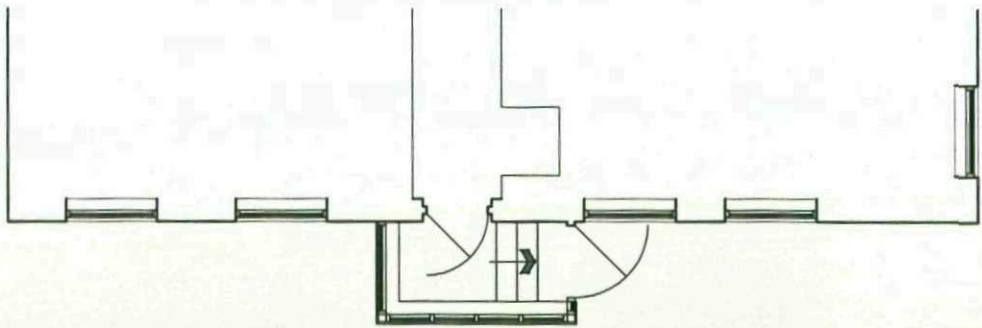

Do not scale from this drawing. Northlight Architecture Ltd must be notified immediately should any discrepancies be found. The contractor must check all dimensions on site before construction or manufacture of materials. This drawing or any portion of it may not be reproduced without the consent of Northlight Architecture Ltd.

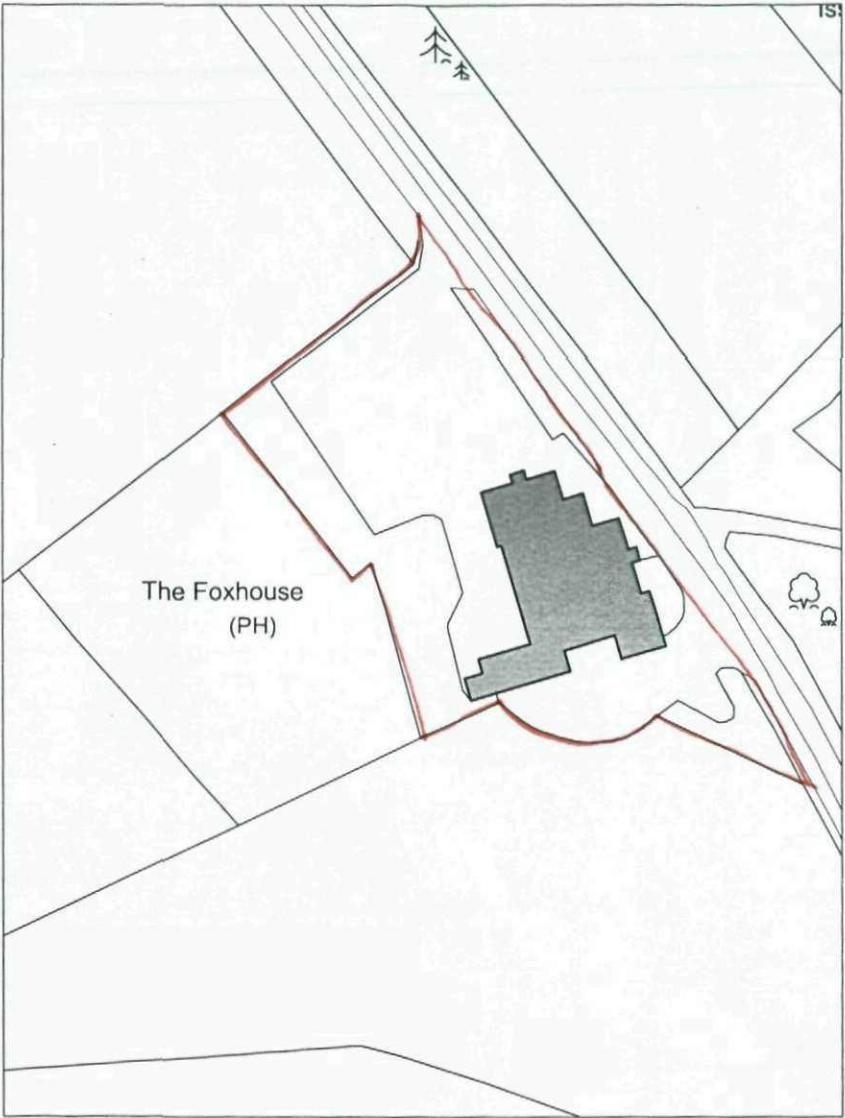

LOCATION PLAN 1:1250

PLANNING APPLICATION

| Rev | Description | Date | By | App'd |
|-----|-------------|------|----|-------|
|-----|-------------|------|----|-------|

**NORTHLIGHT**  
ARCHITECTURE LTD  
20a Huddersfield Road  
Holmfirth  
HD9 2JS  
T : 01484 681515  
F : 01484 681515  
E : info@northlightarchitecture.com  
W : www.northlightarchitecture.com

Client  
MR M MILLAS


Project  
PROPOSED KITCHEN EXTENSION  
FOXHOUSE INN, HEPWORTH

Drawing title  
EXISTING GROUND FLOOR PLAN  
& LOCATION PLAN

|            |            |            |
|------------|------------|------------|
| Drawn by   | Date       | App'd      |
| RH         | MAR 08     | -          |
| Drawing no | Project no | Scale @ A3 |
| PL 01      | 08.0320    | A.S.       |
|            |            | Rev        |
|            |            | -          |

FIRST FLOOR PLAN - EXISTING 1:100

Do not scale from this drawing. Northlight Architecture Ltd must be notified immediately should any discrepancies be found. The contractor must check all dimensions on site before construction or manufacture of materials. This drawing or any portion of it may not be reproduced without the consent of Northlight Architecture Ltd.

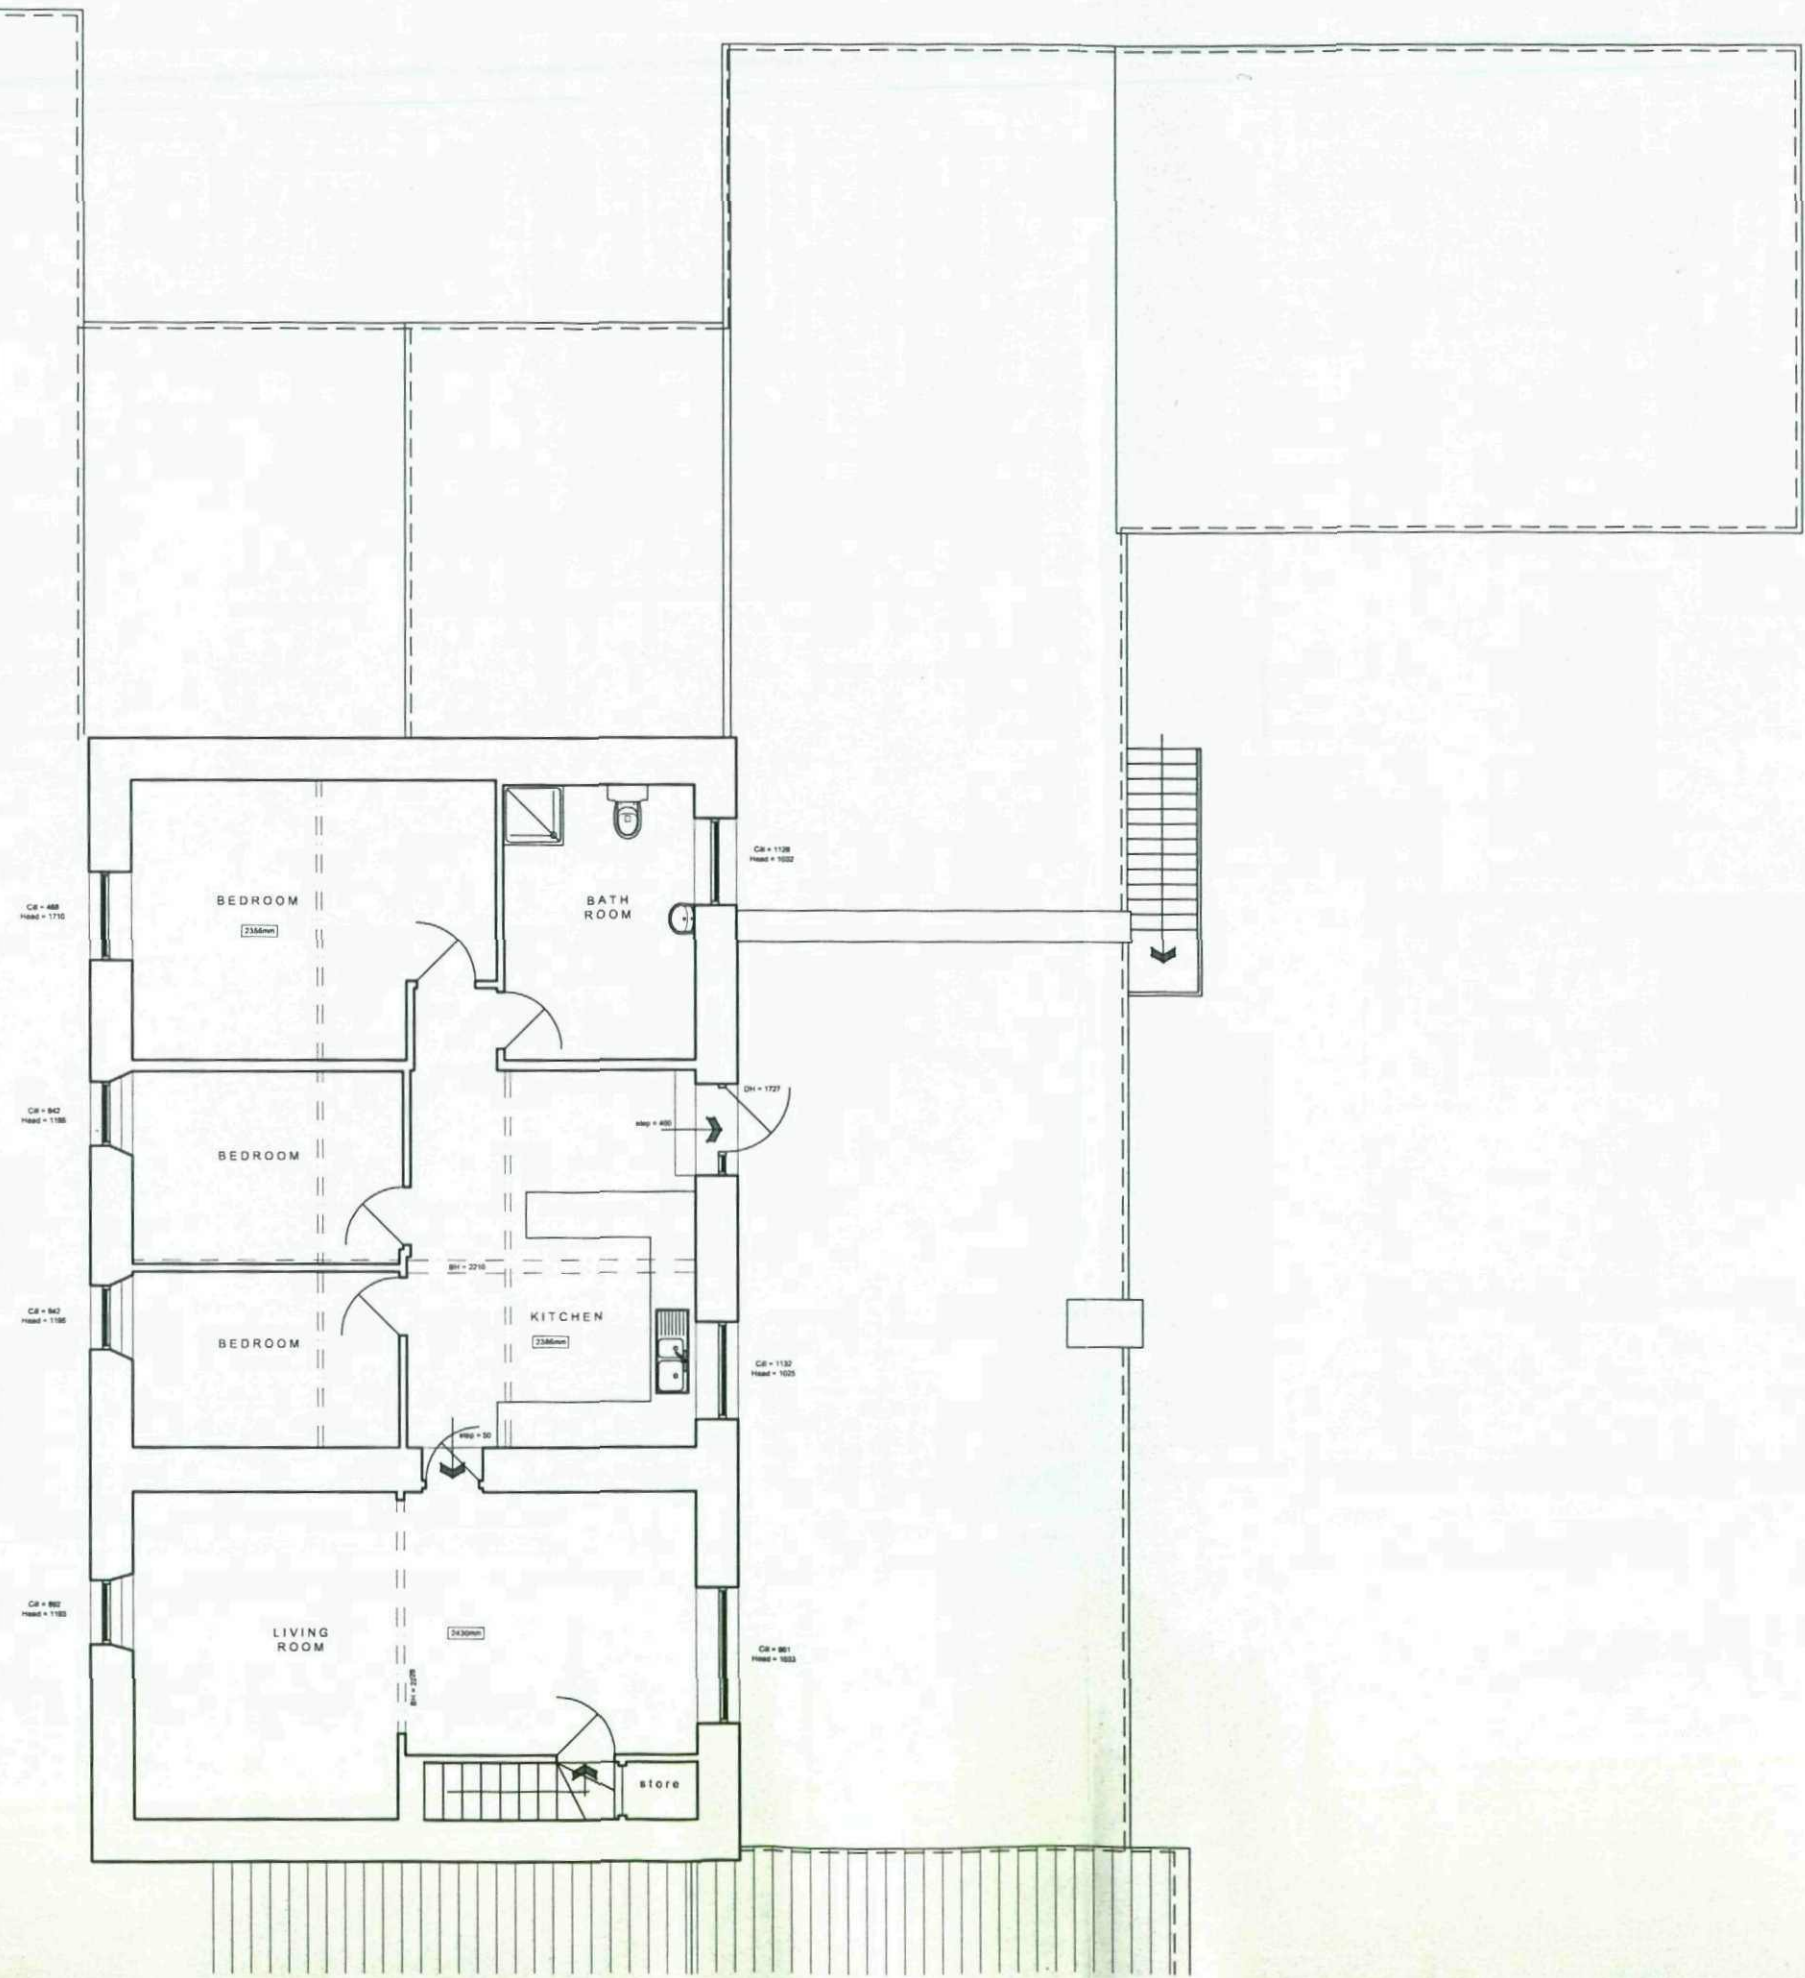

PLANNING APPLICATION

| Rev | Description | Date | By | App'd |
|-----|-------------|------|----|-------|
|-----|-------------|------|----|-------|

**NORTHLIGHT**  
ARCHITECTURE LTD  
20a Huddersfield Road  
Holmfirth  
HD9 2JS  
T: 01484 681515  
F: 01484 681515  
E: info@northlightarchitecture.com  
W: www.northlightarchitecture.com

Client  
MR M MILLAS

Project  
PROPOSED KITCHEN EXTENSION  
FOXHOUSE INN, HEPWORTH

Drawing title  
EXISTING FIRST FLOOR PLAN

|                     |                       |                     |
|---------------------|-----------------------|---------------------|
| Drawn by<br>RH      | Date<br>MAR 08        | App'd<br>-          |
| Drawing no<br>PL 02 | Project no<br>08.0320 | Scale @ A3<br>1:100 |
|                     |                       | Rev<br>-            |

ELEVATIONS - EXISTING 1:100

Do not scale from this drawing. Northlight Architecture Ltd must be notified immediately should any discrepancies be found. The contractor must check all dimensions on site before construction or manufacture of materials. This drawing or any portion of it may not be reproduced without the consent of Northlight Architecture Ltd.



PLANNING APPLICATION

| Rev | Description | Date | By | App'd |
|-----|-------------|------|----|-------|
|-----|-------------|------|----|-------|



**NORTHLIGHT**  
ARCHITECTURE LTD  
20a Huddersfield Road  
Holmfirth  
HD9 2JS  
T: 01484 681515  
F: 01484 681515  
E: info@northlightarchitecture.com  
W: www.northlightarchitecture.com

Client  
MR M MILLAS

Project  
PROPOSED KITCHEN EXTENSION  
FOXHOUSE INN, HEPWORTH

Drawing title  
EXISTING ELEVATIONS -  
SHEET 1 of 2

|            |            |            |
|------------|------------|------------|
| Drawn by   | Date       | App'd      |
| RH         | MAR 08     | -          |
| Drawing no | Project no | Scale @ A3 |
| PL 03      | 08.0320    | 1:100      |
|            |            | Rev        |
|            |            | -          |

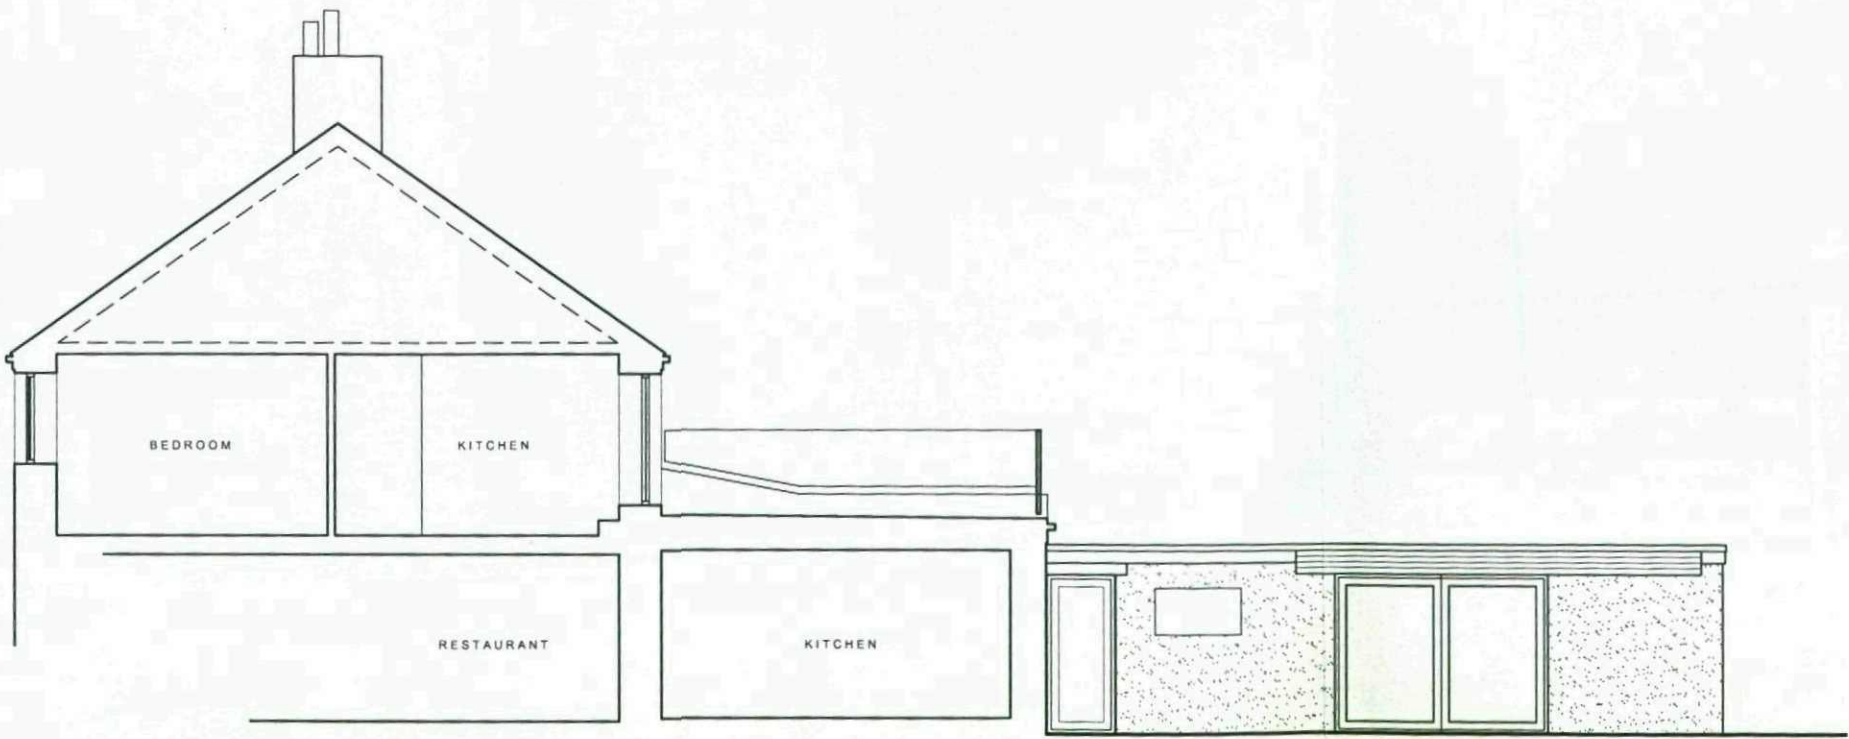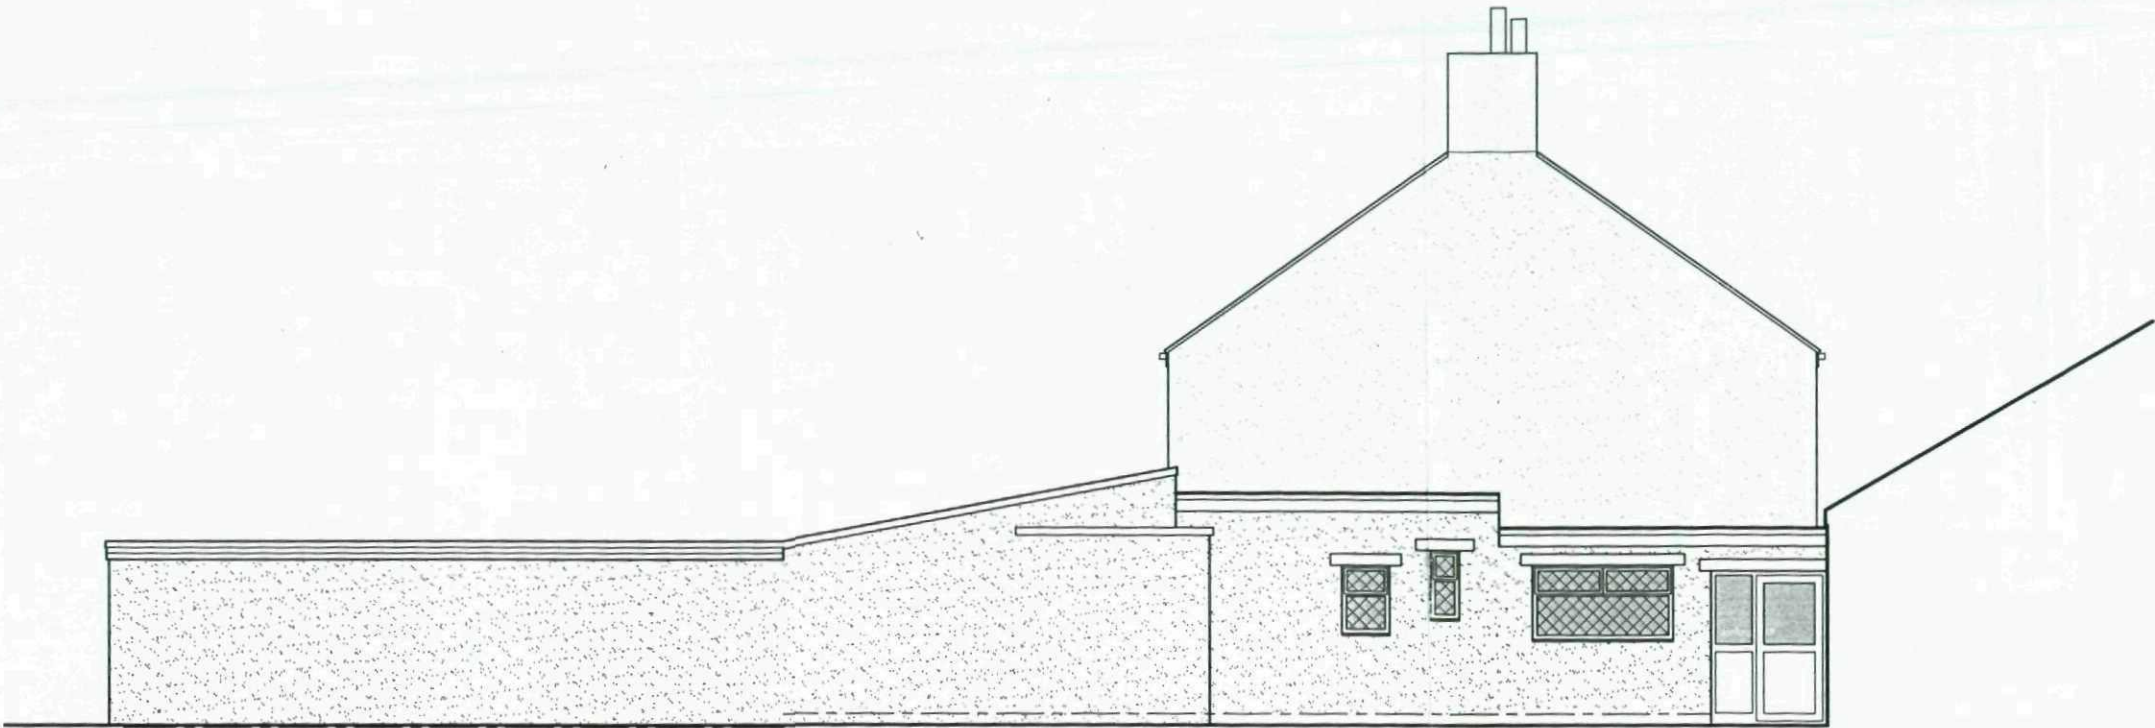

PLANNING APPLICATION

| Rev | Description | Date | By | App'd |
|-----|-------------|------|----|-------|
|-----|-------------|------|----|-------|

**NORTHLIGHT**  
ARCHITECTURE LTD  
20a Huddersfield Road  
Holmfirth  
HD9 2JS  
T : 01484 681515  
F : 01484 681515  
E : info@northlightarchitecture.com  
W : www.northlightarchitecture.com


Client  
**MR M MILLAS**

Project  
**PROPOSED KITCHEN EXTENSION  
FOXHOUSE INN, HEPWORTH**


Drawing title  
**EXISTING ELEVATIONS -  
SHEET 2 of 2**

|            |            |            |
|------------|------------|------------|
| Drawn by   | Date       | App'd      |
| RH         | MAR 08     | -          |
| Drawing no | Project no | Scale @ A3 |
| PL 04      | 08.0320    | 1:100      |
|            |            | Rev        |
|            |            | -          |

# PART FLOOR PLAN - KITCHEN PROPOSED 1:100

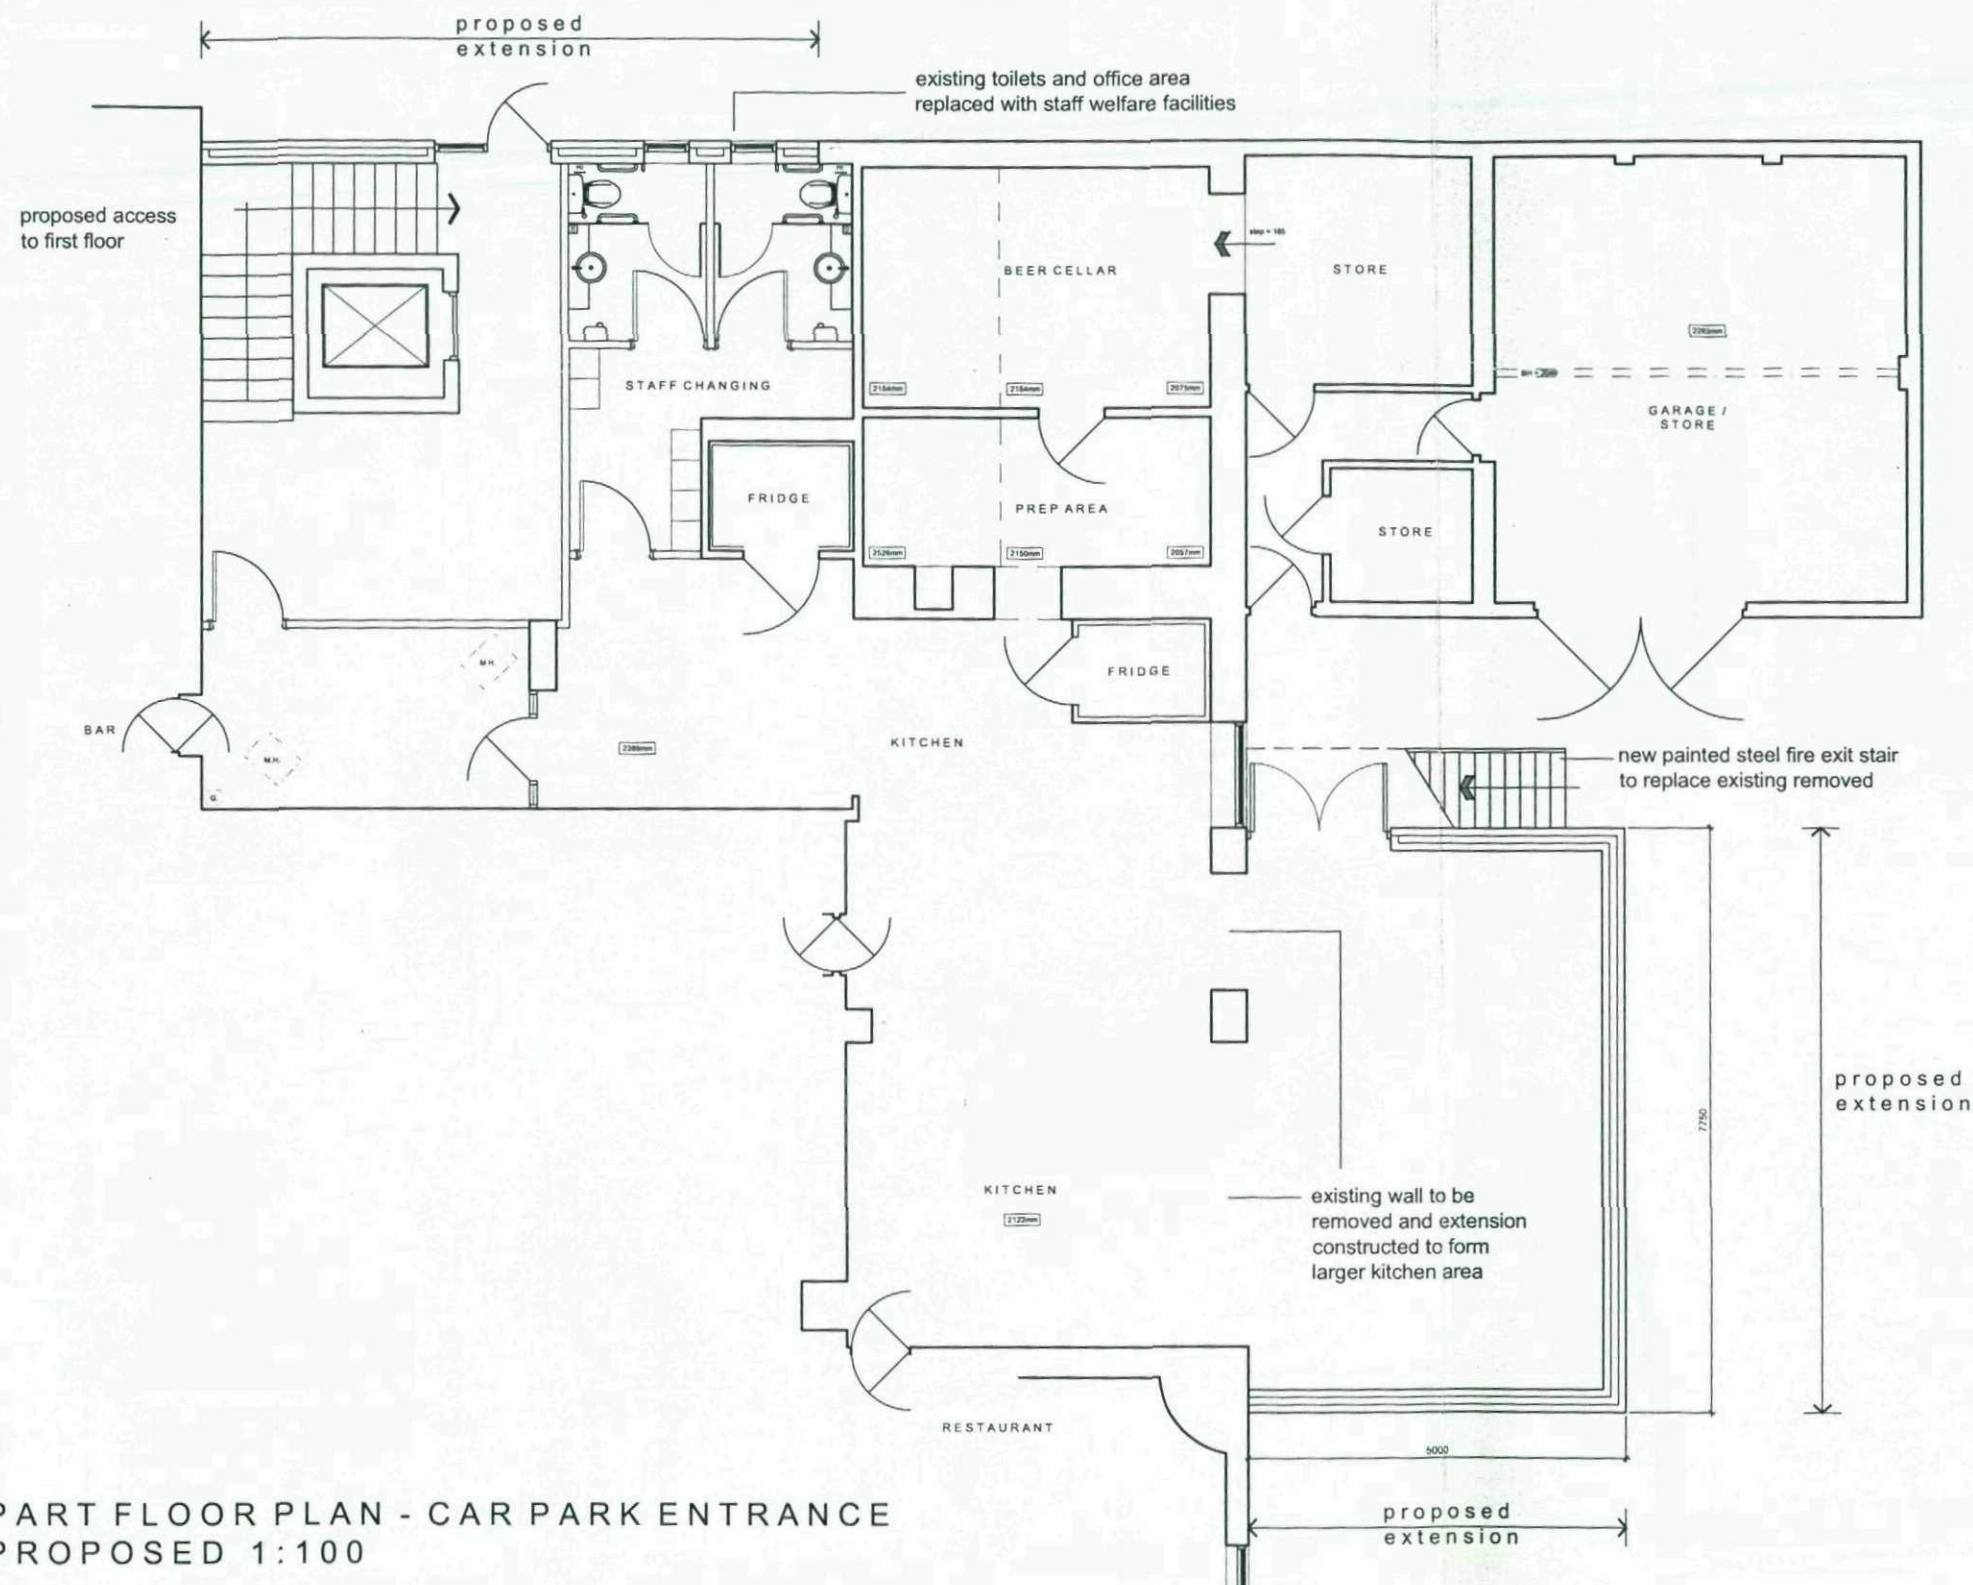

## PART FLOOR PLAN - CAR PARK ENTRANCE PROPOSED 1:100

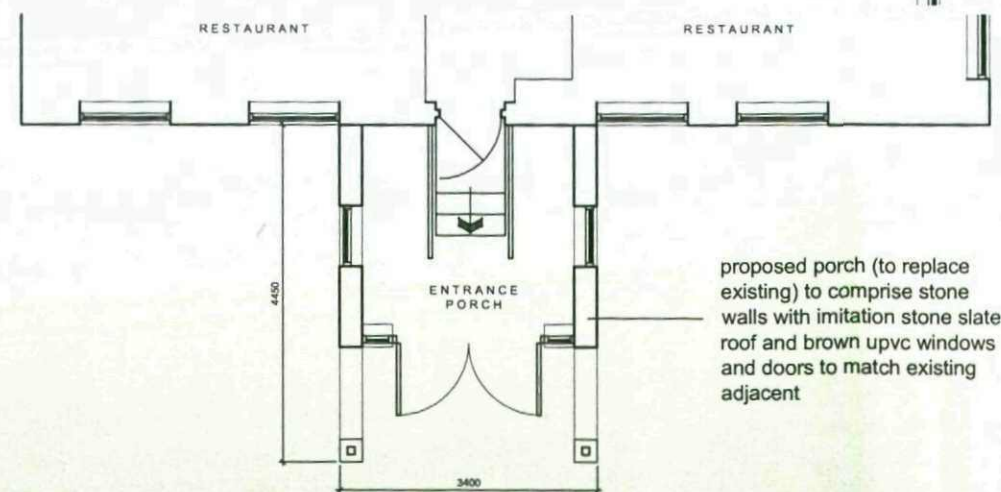

Do not scale from this drawing. Northlight Architecture Ltd must be notified immediately should any discrepancies be found. The contractor must check all dimensions on site before construction or manufacture of materials. This drawing or any portion of it may not be reproduced without the consent of Northlight Architecture Ltd.

### PLANNING APPLICATION

| Rev | Description | Date | By | App'd |
|-----|-------------|------|----|-------|
|-----|-------------|------|----|-------|

**NORTHLIGHT**  
ARCHITECTURE LTD

20a Huddersfield Road  
Holmfirth  
HD9 2JS

T: 01484 681515  
F: 01484 681515  
E: info@northlightarchitecture.com  
W: www.northlightarchitecture.com


Client  
**MR M MILLAS**

Project  
**PROPOSED KITCHEN EXTENSION  
FOXHOUSE INN, HEPWORTH**

Drawing title  
**PROPOSED GROUND FLOOR PLAN**

|                            |                              |                           |
|----------------------------|------------------------------|---------------------------|
| Drawn by<br><b>RH</b>      | Date<br><b>MAR 08</b>        | App'd<br><b>-</b>         |
| Drawing no<br><b>PL 05</b> | Project no<br><b>08.0320</b> | Scale @ A3<br><b>A.S.</b> |
|                            |                              | Rev<br><b>-</b>           |

Do not scale from this drawing. Northlight Architecture Ltd must be notified immediately should any discrepancies be found. The contractor must check all dimensions on site before construction or manufacture of materials. This drawing or any portion of it may not be reproduced without the consent of Northlight Architecture Ltd.

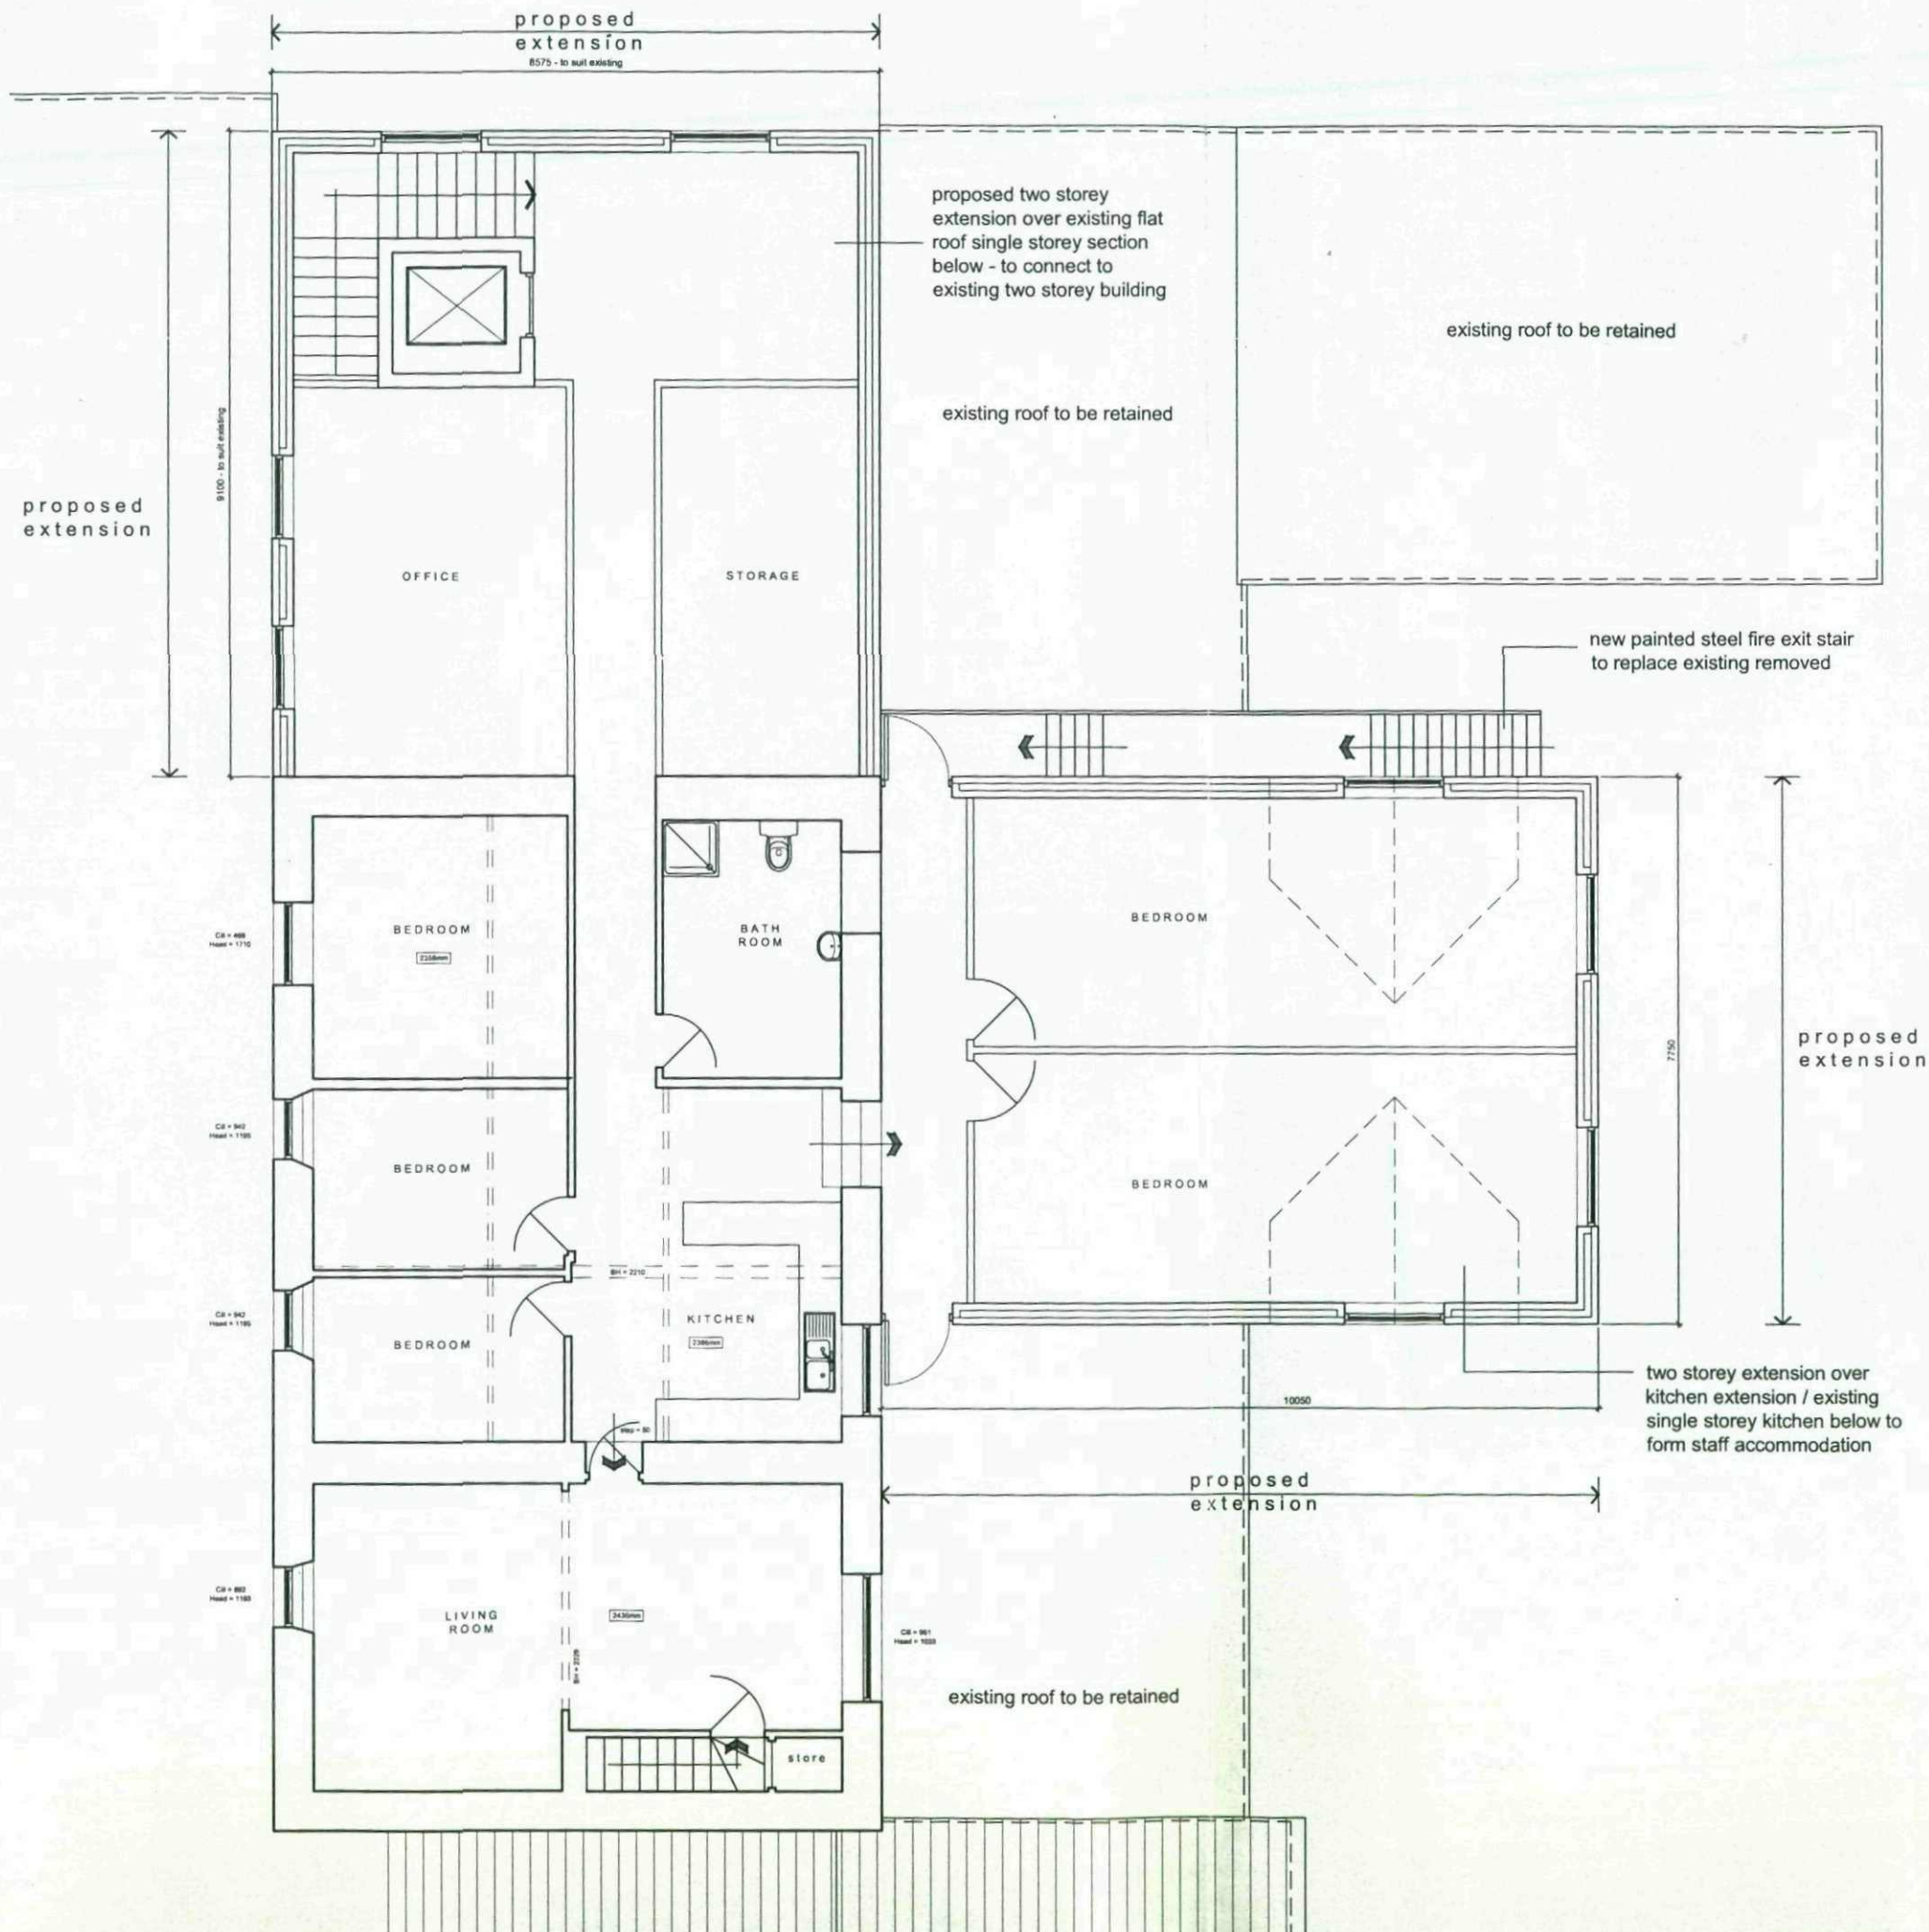

| Rev | Description | Date | By | App'd |
|-----|-------------|------|----|-------|
|-----|-------------|------|----|-------|

**NORTHLIGHT**  
ARCHITECTURE LTD

20a Huddersfield Road  
Holmfirth  
HD9 2JS

T : 01484 681515  
F : 01484 681515  
E : [info@northlightarchitecture.com](mailto:info@northlightarchitecture.com)  
W : [www.northlightarchitecture.com](http://www.northlightarchitecture.com)

Project  
**PROPOSED KITCHEN EXTENSION  
FOXHOUSE INN, HEPWORTH**

Drawing title

**PROPOSED FIRST FLOOR PLAN**



|                     |                       |                     |            |
|---------------------|-----------------------|---------------------|------------|
| Drawn by<br>RH      |                       | Date<br>MAR 08      | App'd<br>- |
| Drawing no<br>PL 06 | Project no<br>08.0320 | Scale @ A3<br>1:100 | Rev<br>-   |

# ELEVATIONS - PROPOSED 1:100

Do not scale from this drawing. Northlight Architecture Ltd must be notified immediately should any discrepancies be found. The contractor must check all dimensions on site before construction or manufacture of materials. This drawing or any portion of it may not be reproduced without the consent of Northlight Architecture Ltd.



# ELEVATIONS - PROPOSED PORCH 1:100

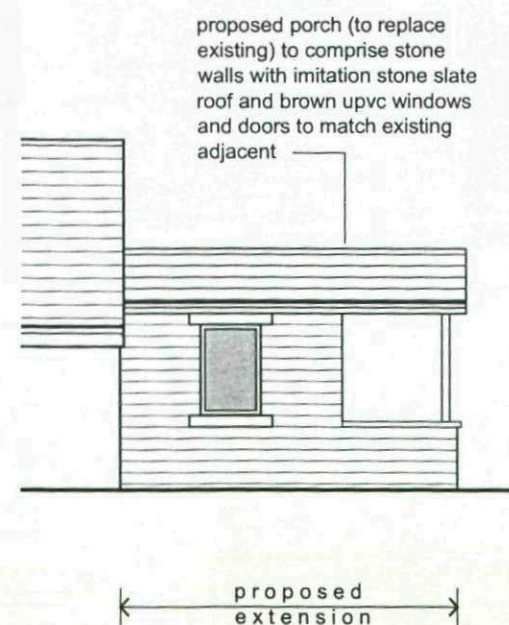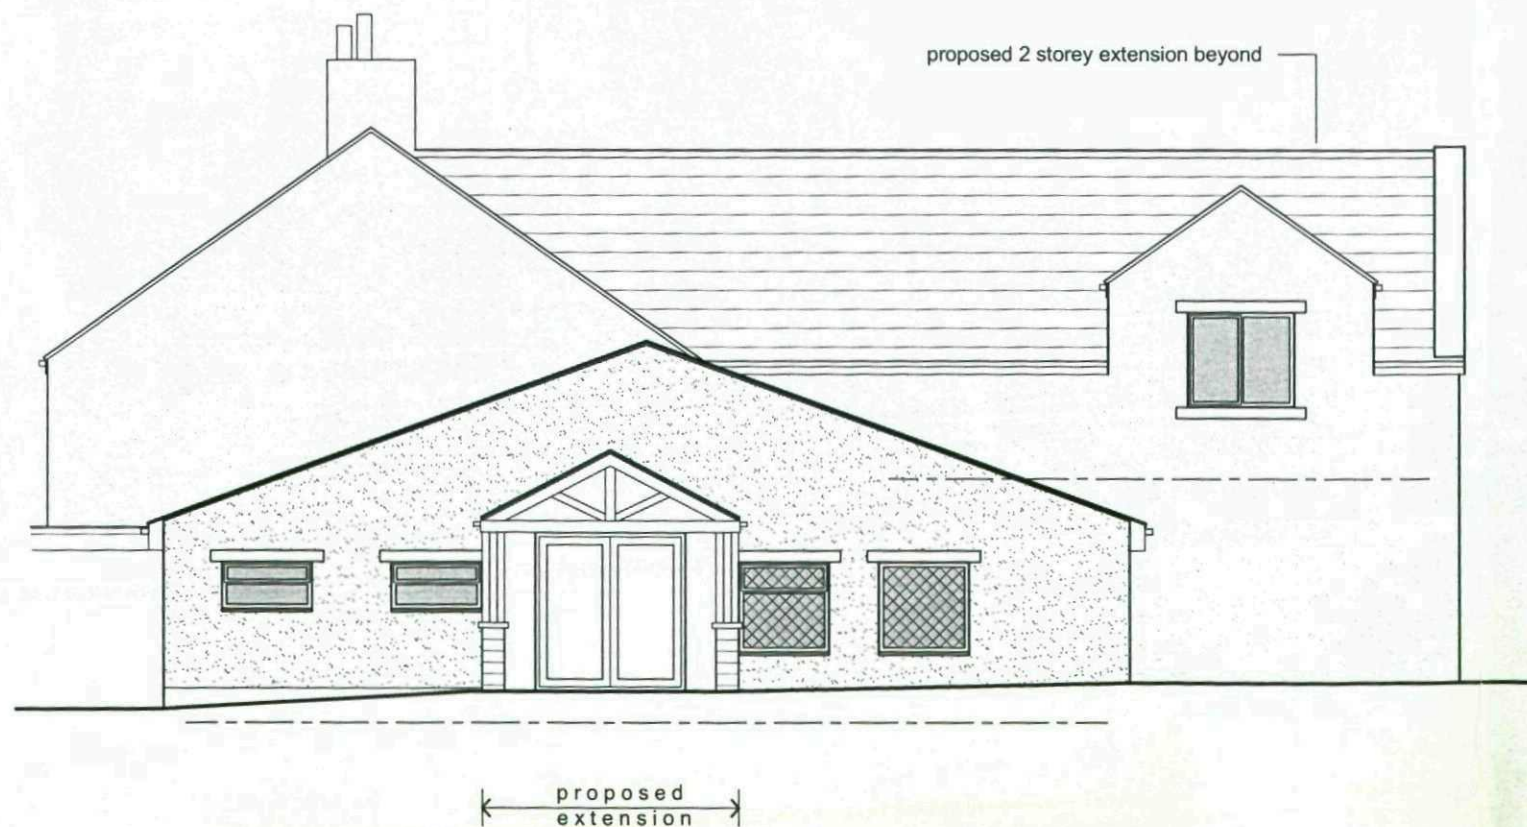

## PLANNING APPLICATION

| Rev | Description | Date | By | App'd |
|-----|-------------|------|----|-------|
|-----|-------------|------|----|-------|

**NORTHLIGHT**  
ARCHITECTURE LTD

20a Huddersfield Road  
Holmfirth  
HDS 2JS

T: 01484 681515  
F: 01484 681515  
E: info@northlightarchitecture.com  
W: www.northlightarchitecture.com

Client  
**MR M MILLAS**

Project  
**PROPOSED KITCHEN EXTENSION  
FOXHOUSE INN, HEPWORTH**

Drawing title  
**PROPOSED ELEVATIONS -  
SHEET 1 of 2**

|                            |                              |                            |
|----------------------------|------------------------------|----------------------------|
| Drawn by<br><b>RH</b>      | Date<br><b>MAR 08</b>        | App'd<br><b>-</b>          |
| Drawing no<br><b>PL 07</b> | Project no<br><b>08.0320</b> | Scale @ A3<br><b>1:100</b> |
|                            |                              | Rev<br><b>-</b>            |


© Northlight Architecture Ltd 2008

ELEVATIONS - PROPOSED 1:100

Do not scale from this drawing. Northlight Architecture Ltd must be notified immediately should any discrepancies be found. The contractor must check all dimensions on site before construction or manufacture of materials. This drawing or any portion of it may not be reproduced without the consent of Northlight Architecture Ltd.



SIDE ELEVATION OF TWO STOREY EXTENSION 1:100

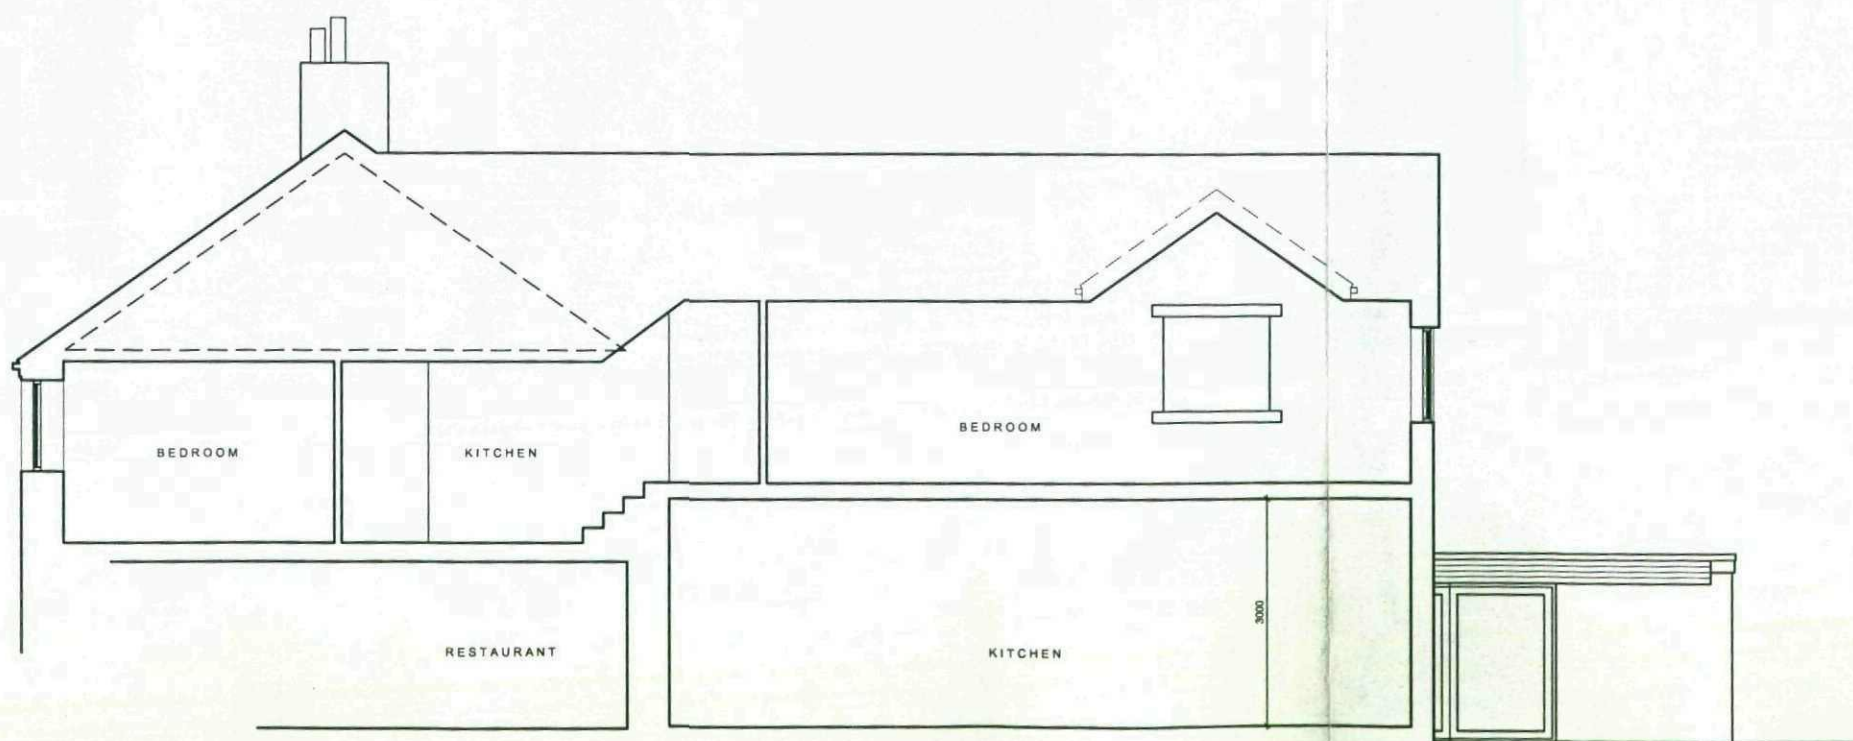

SECTION - PROPOSED 1:100

PLANNING APPLICATION

| Rev | Description | Date | By | App'd |
|-----|-------------|------|----|-------|
|-----|-------------|------|----|-------|

**NORTHLIGHT**  
ARCHITECTURE LTD  
20a Huddersfield Road  
Holmfirth  
HD9 2JS  
T: 01484 681515  
F: 01484 681515  
E: info@northlightarchitecture.com  
W: www.northlightarchitecture.com

Client  
**MR M MILLAS**

Project  
**PROPOSED KITCHEN EXTENSION  
FOXHOUSE INN, HEPWORTH**

Drawing title  
**PROPOSED ELEVATIONS -  
SHEET 2 of 2**

|                            |                              |                            |
|----------------------------|------------------------------|----------------------------|
| Drawn by<br><b>RH</b>      | Date<br><b>MAR 08</b>        | App'd<br><b>-</b>          |
| Drawing no<br><b>PL 08</b> | Project no<br><b>08.0320</b> | Scale @ A3<br><b>1:100</b> |
|                            |                              | Rev<br><b>-</b>            |