



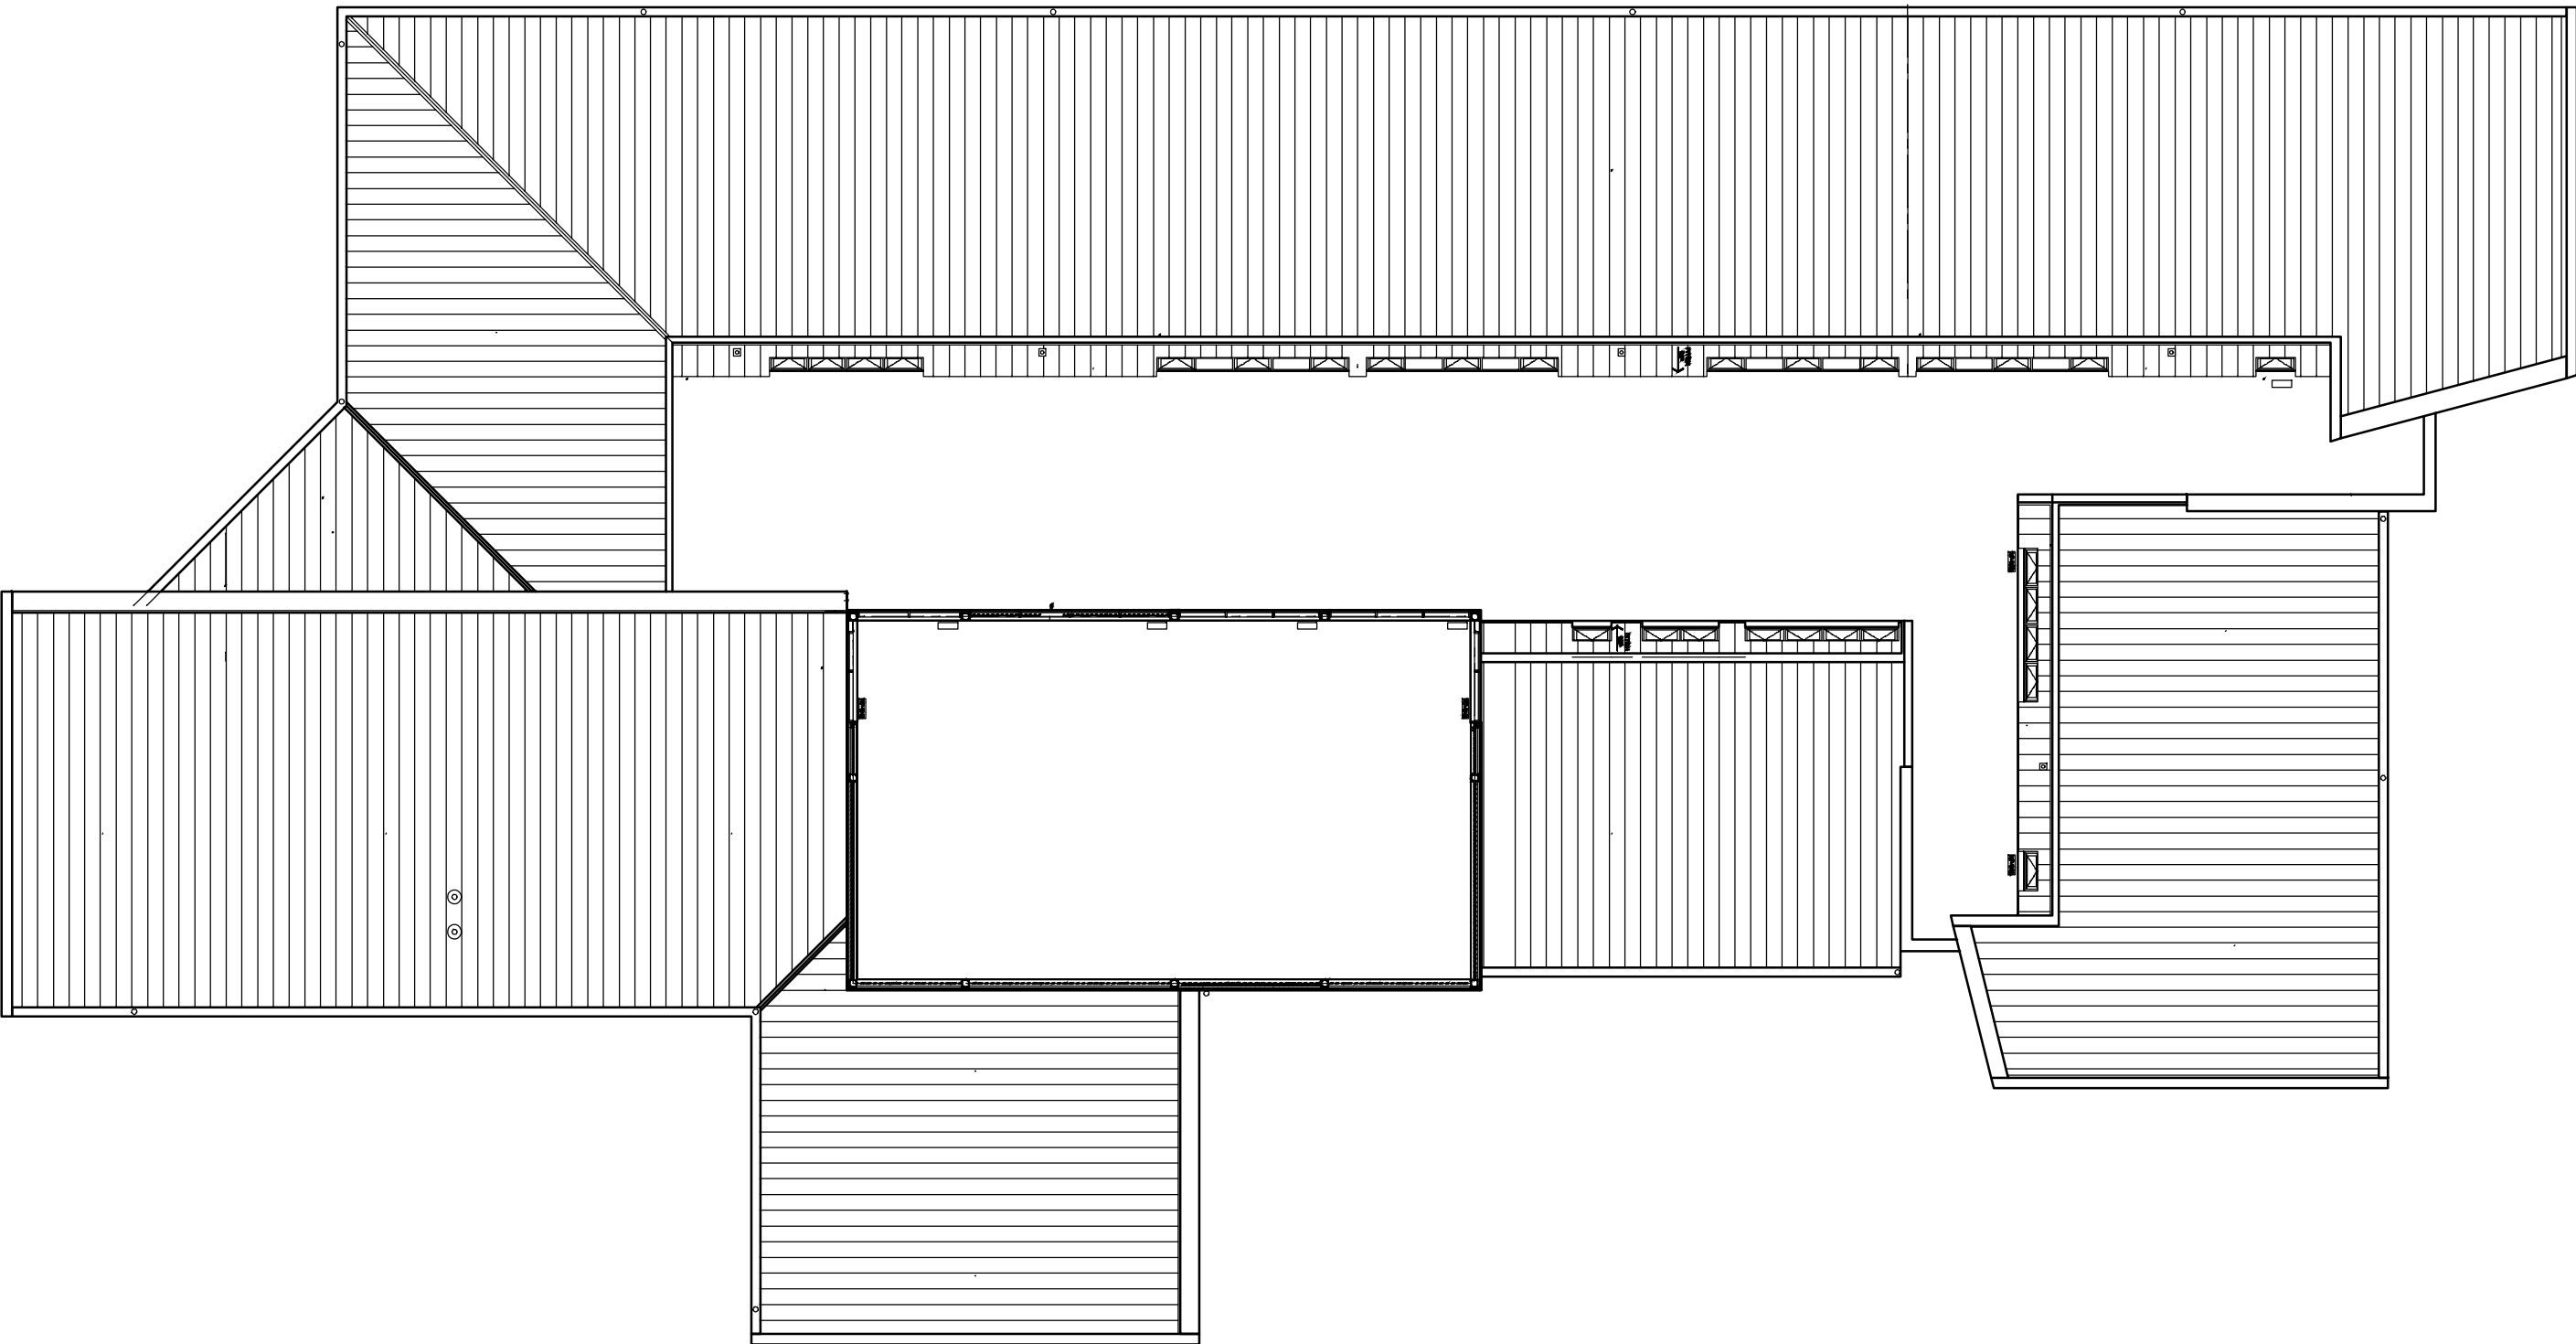

Existing Roof Plan

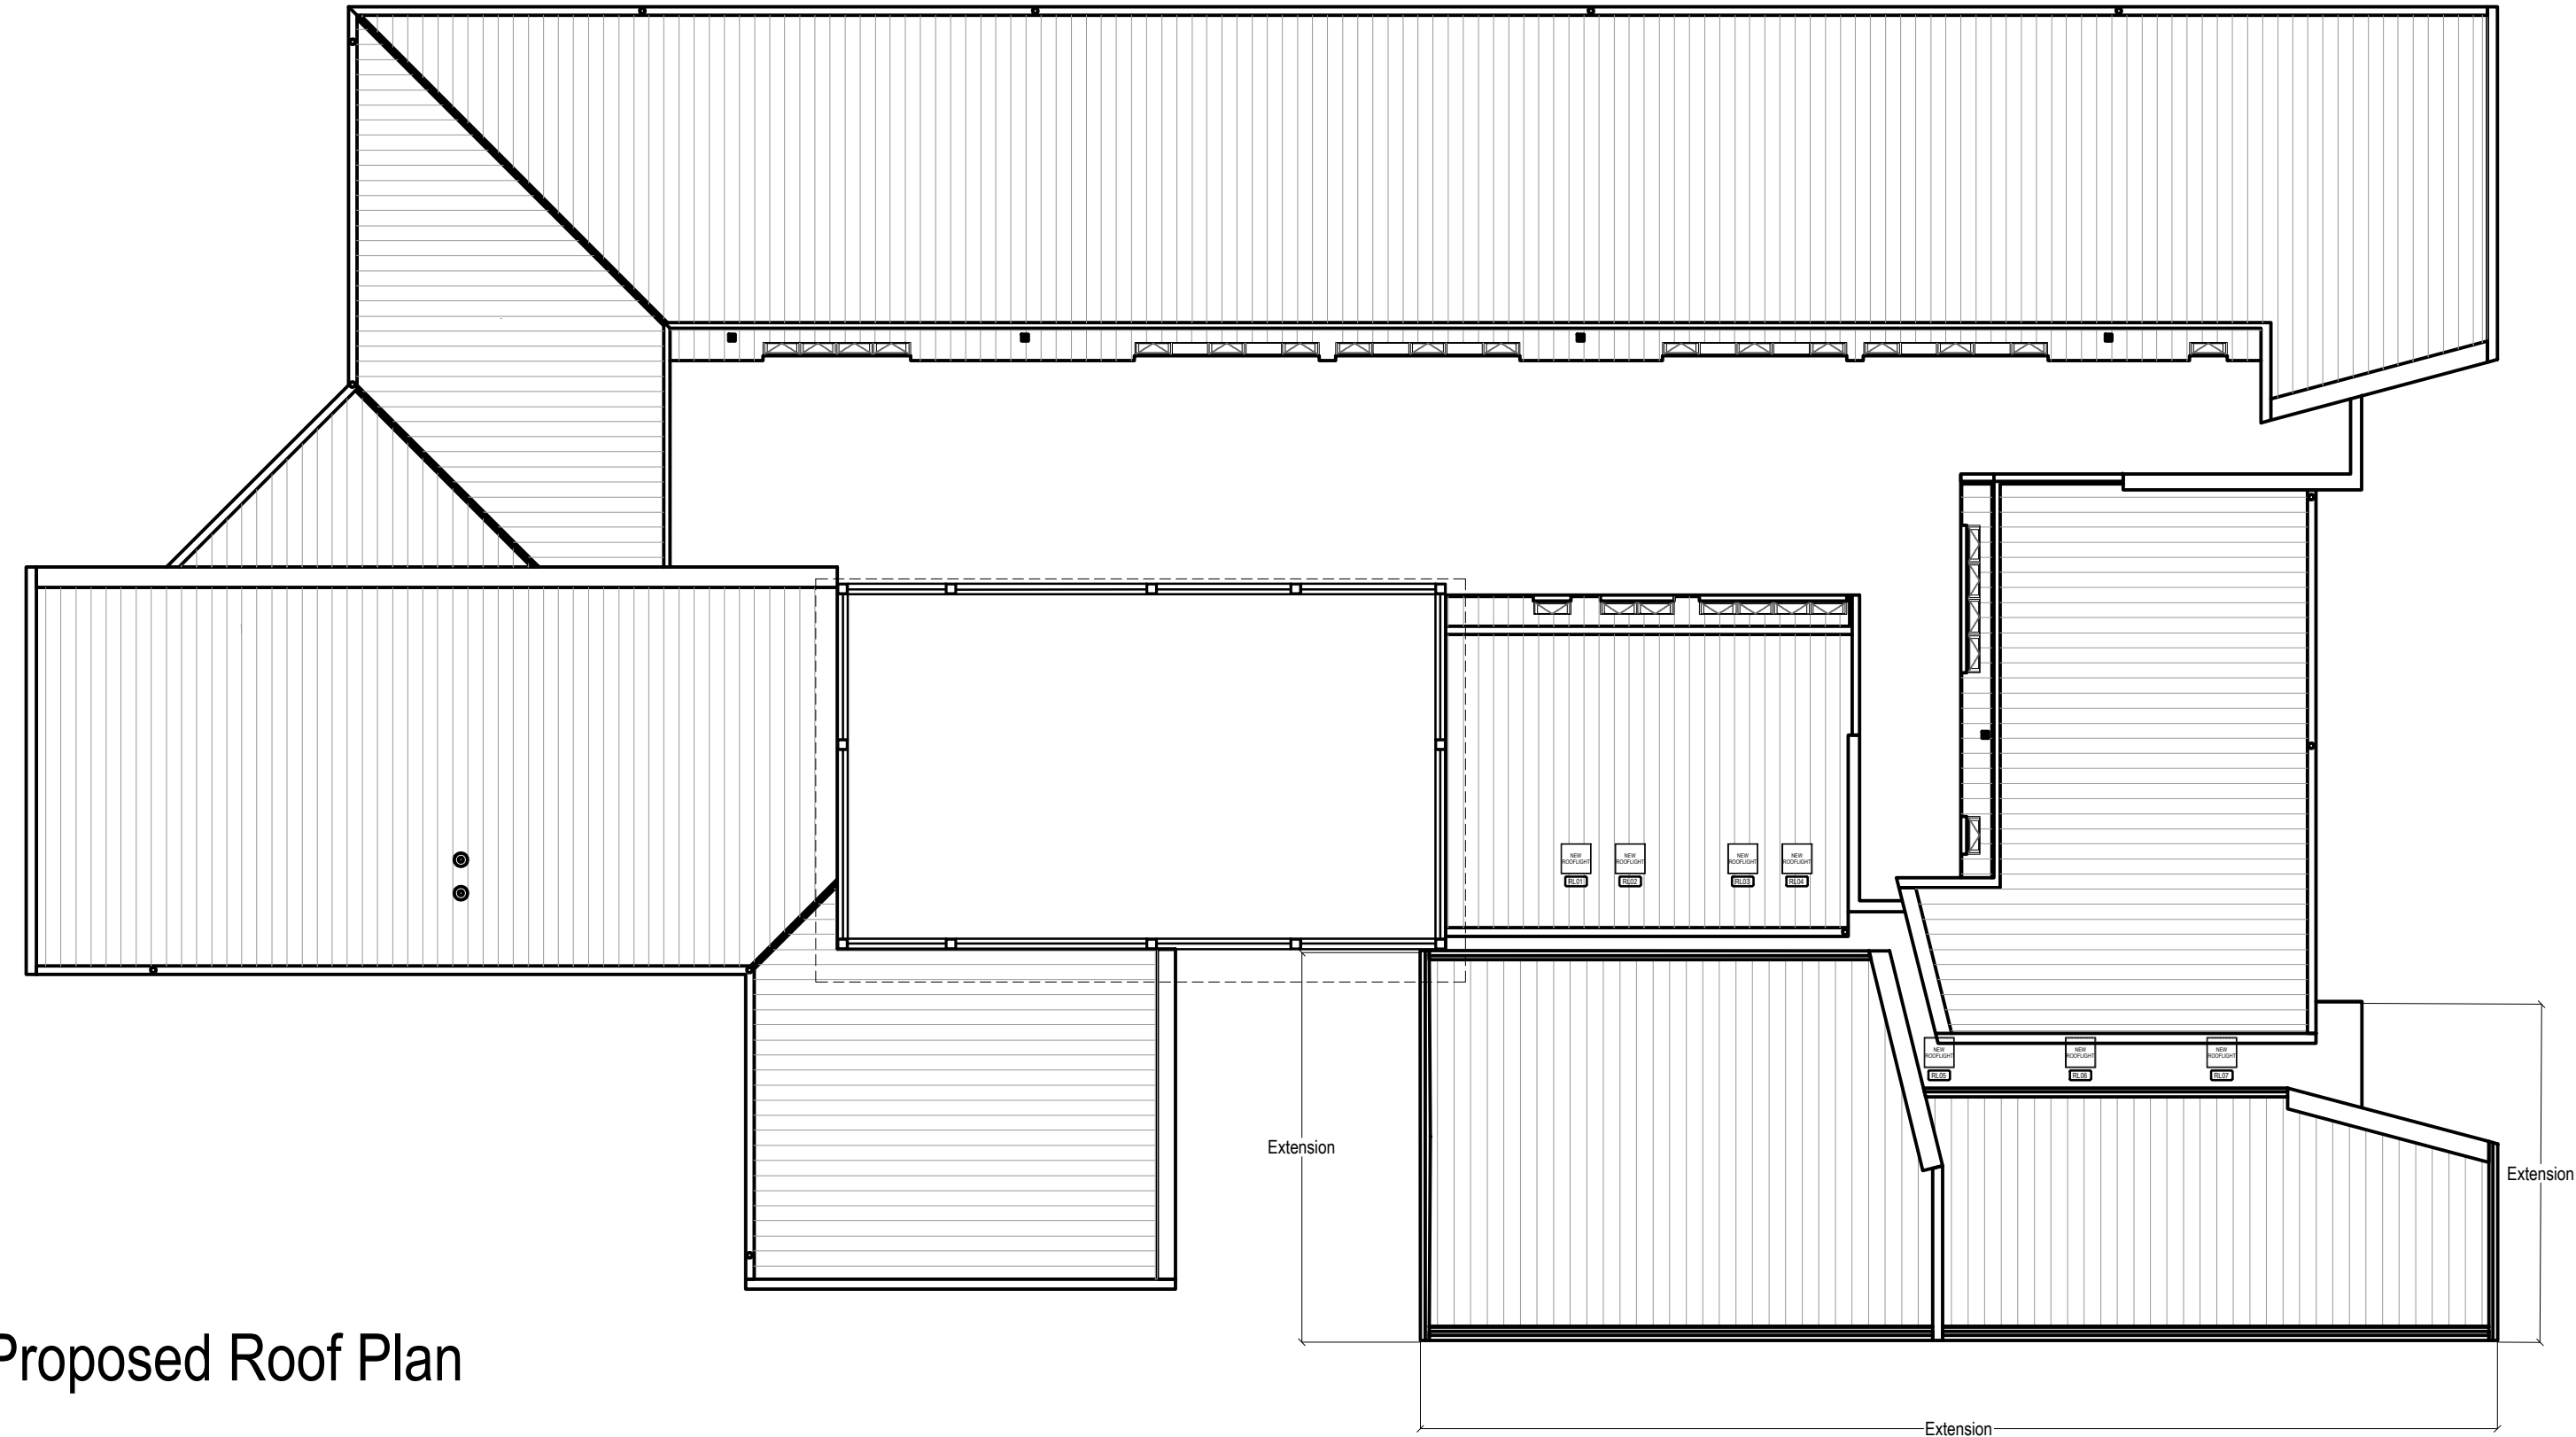

Proposed Roof Plan

Revised:	Date:	Drawn:	Checked:

PLANNING ISSUE

Wombwell Park Street Primary

Existing and Proposed Roof Plans

Location:

Park Street, Wombwell
Barnsley, S73 0HS

Client:


PINNACLE

Job No:	Drawing No:	Revision:	Scale:
3916-009	PL09		1:200 @ A1
Date: 30.07.15	Drawn: MJ	Checked: S. Lonie	
CAD Ref: 3916-009/CAD/PROJECT DRAWINGS/131 DRAWING ISSUES/131 PLANNING			

WATSON BATTY
ARCHITECTS

Shires House, Shires Road
Guiseley, Leeds LS20 8EU
Leeds | Loughborough

T: 01943 876 665
E: enquiries@watsonbatty.com
W: www.watsonbatty.com

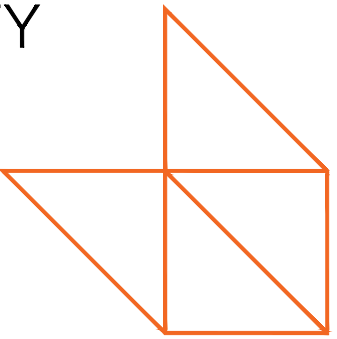

FUTURE BUILT

Note: Do not Scale from this drawing. All dimensions to be checked on site