
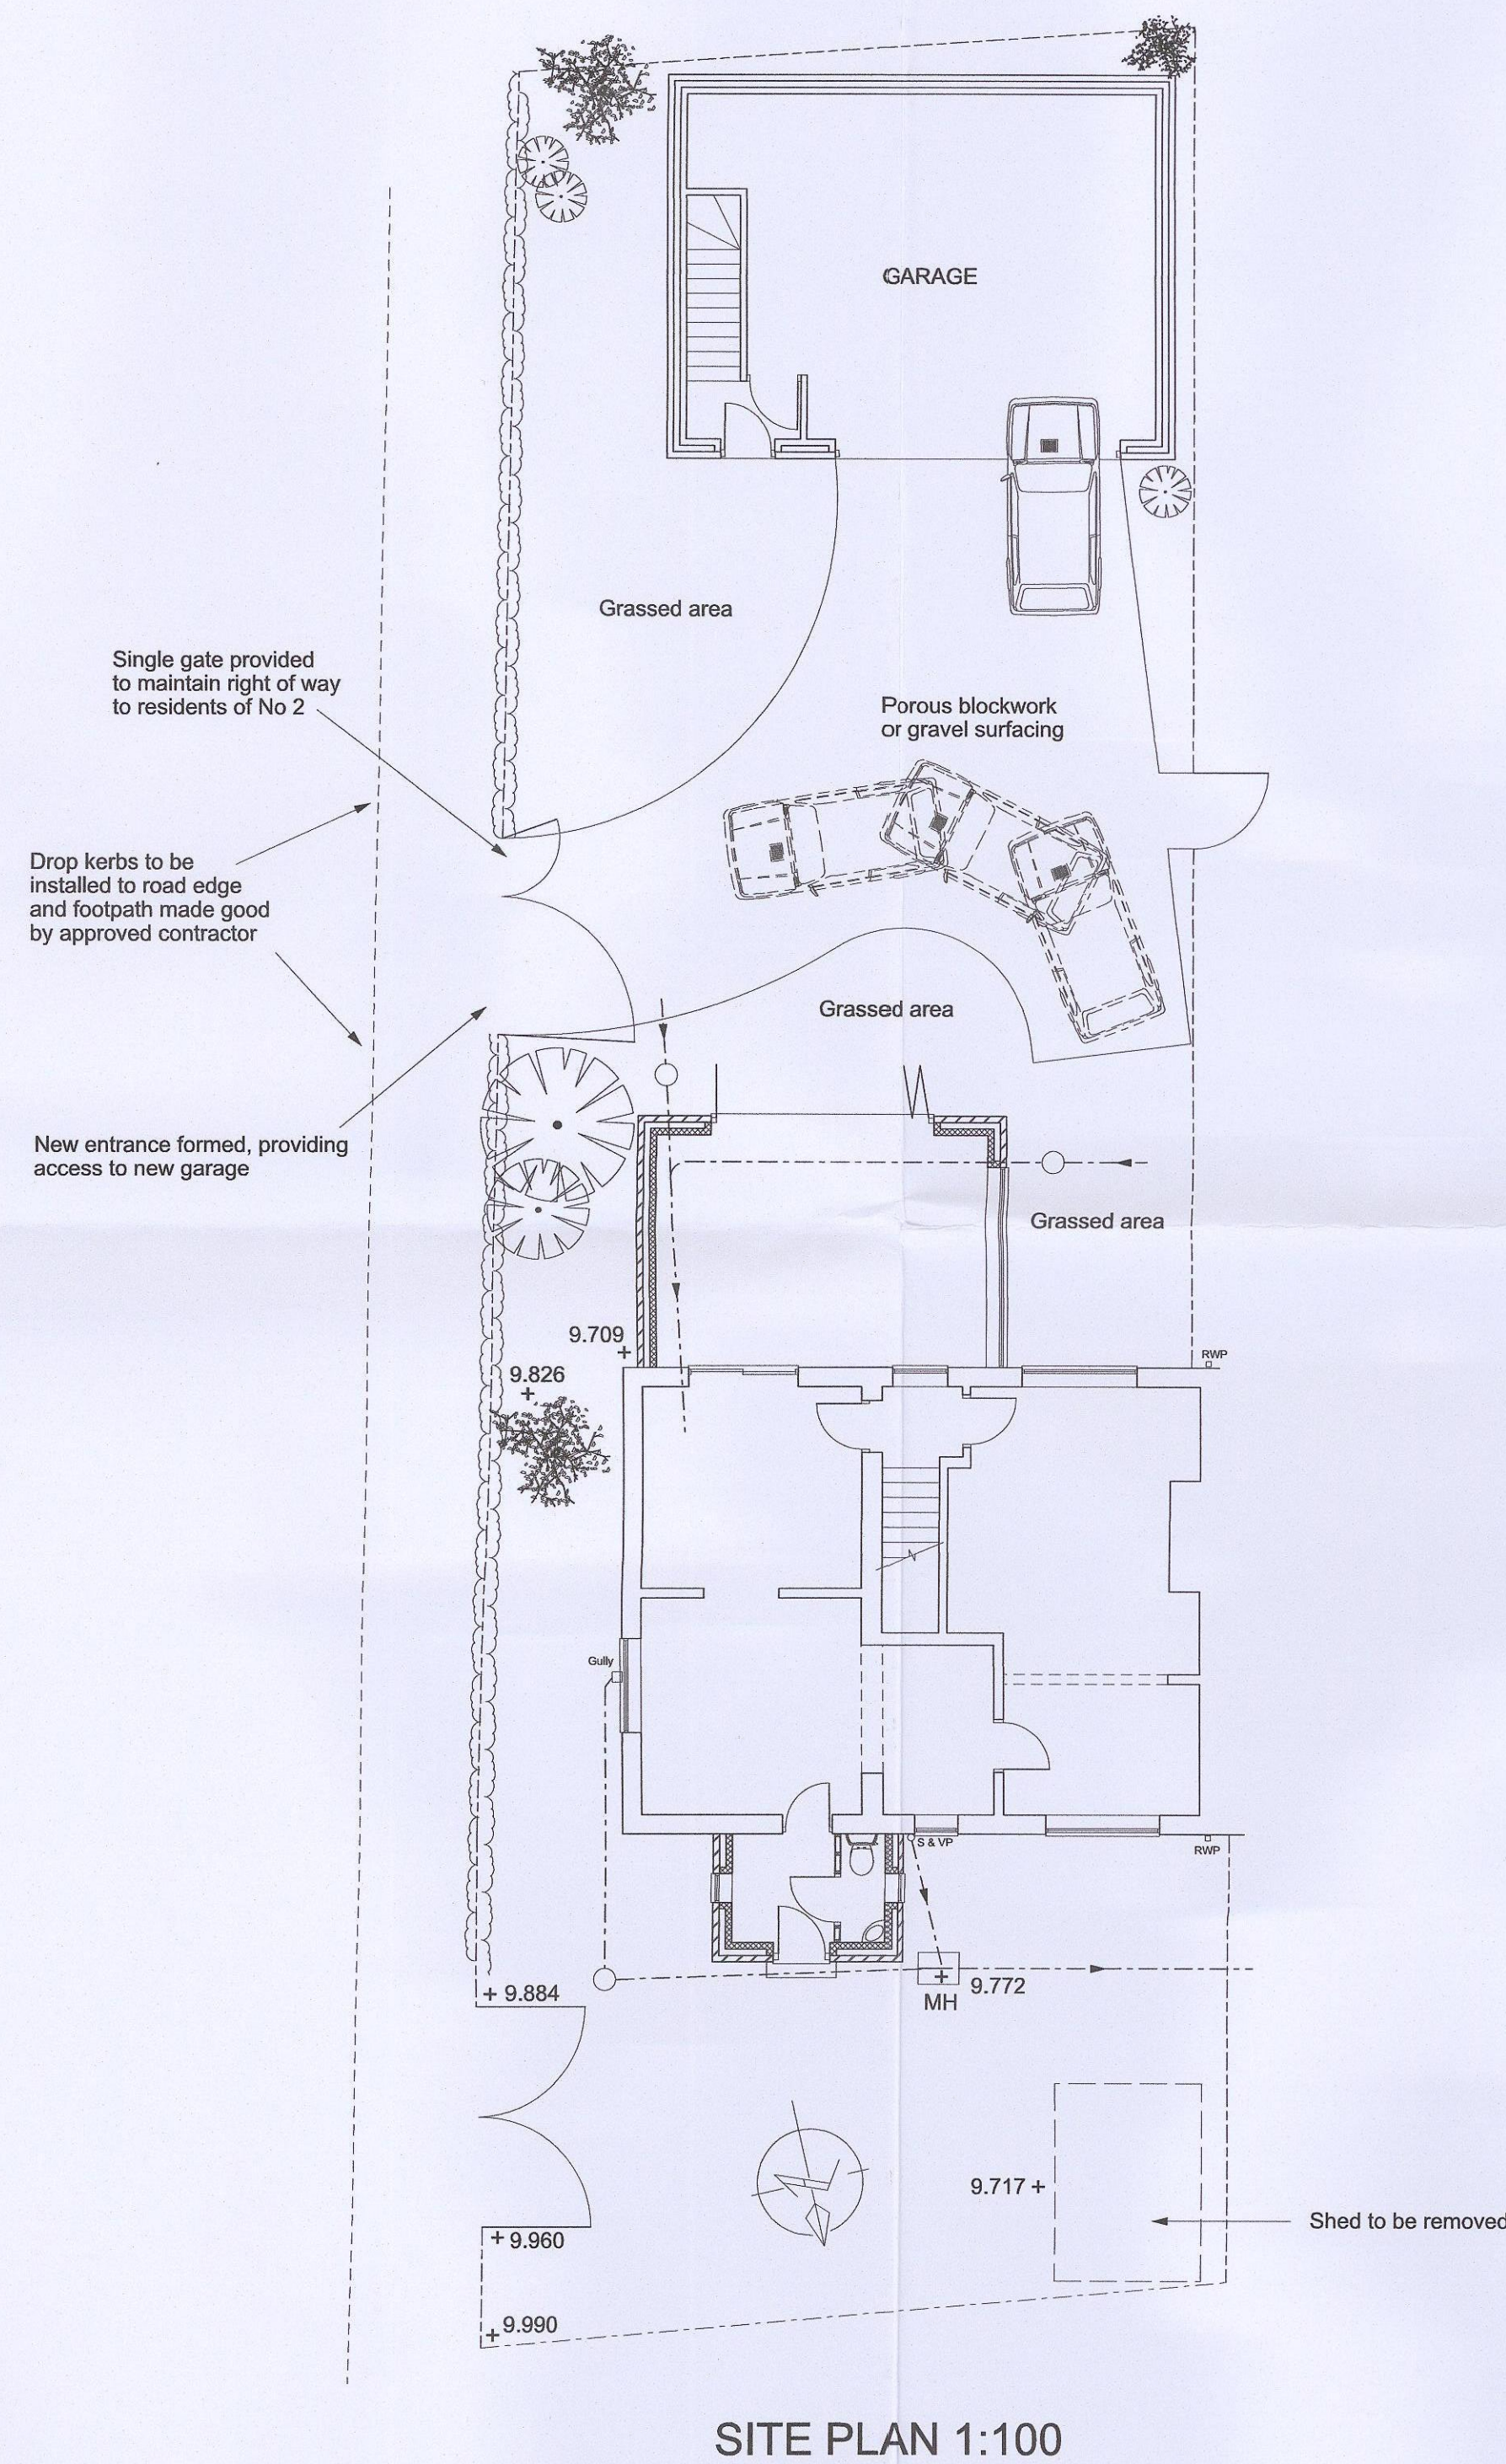
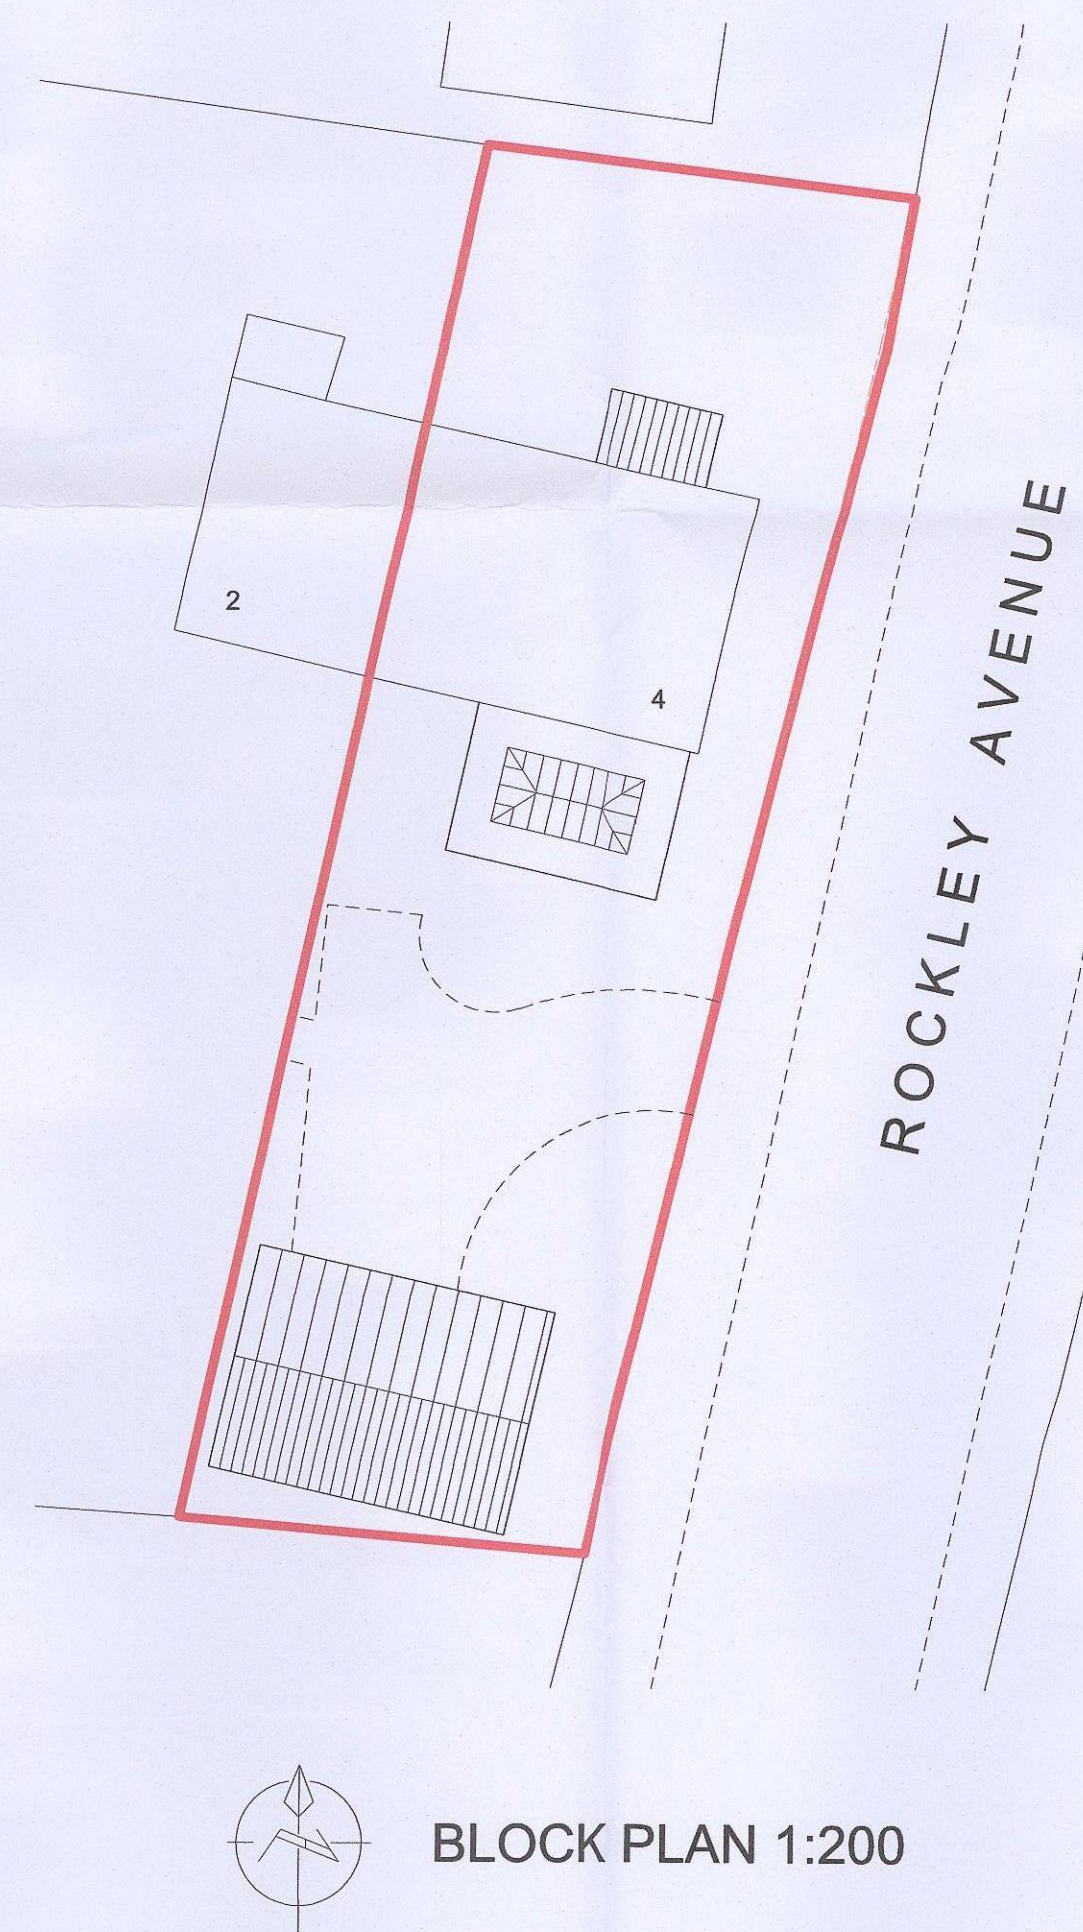


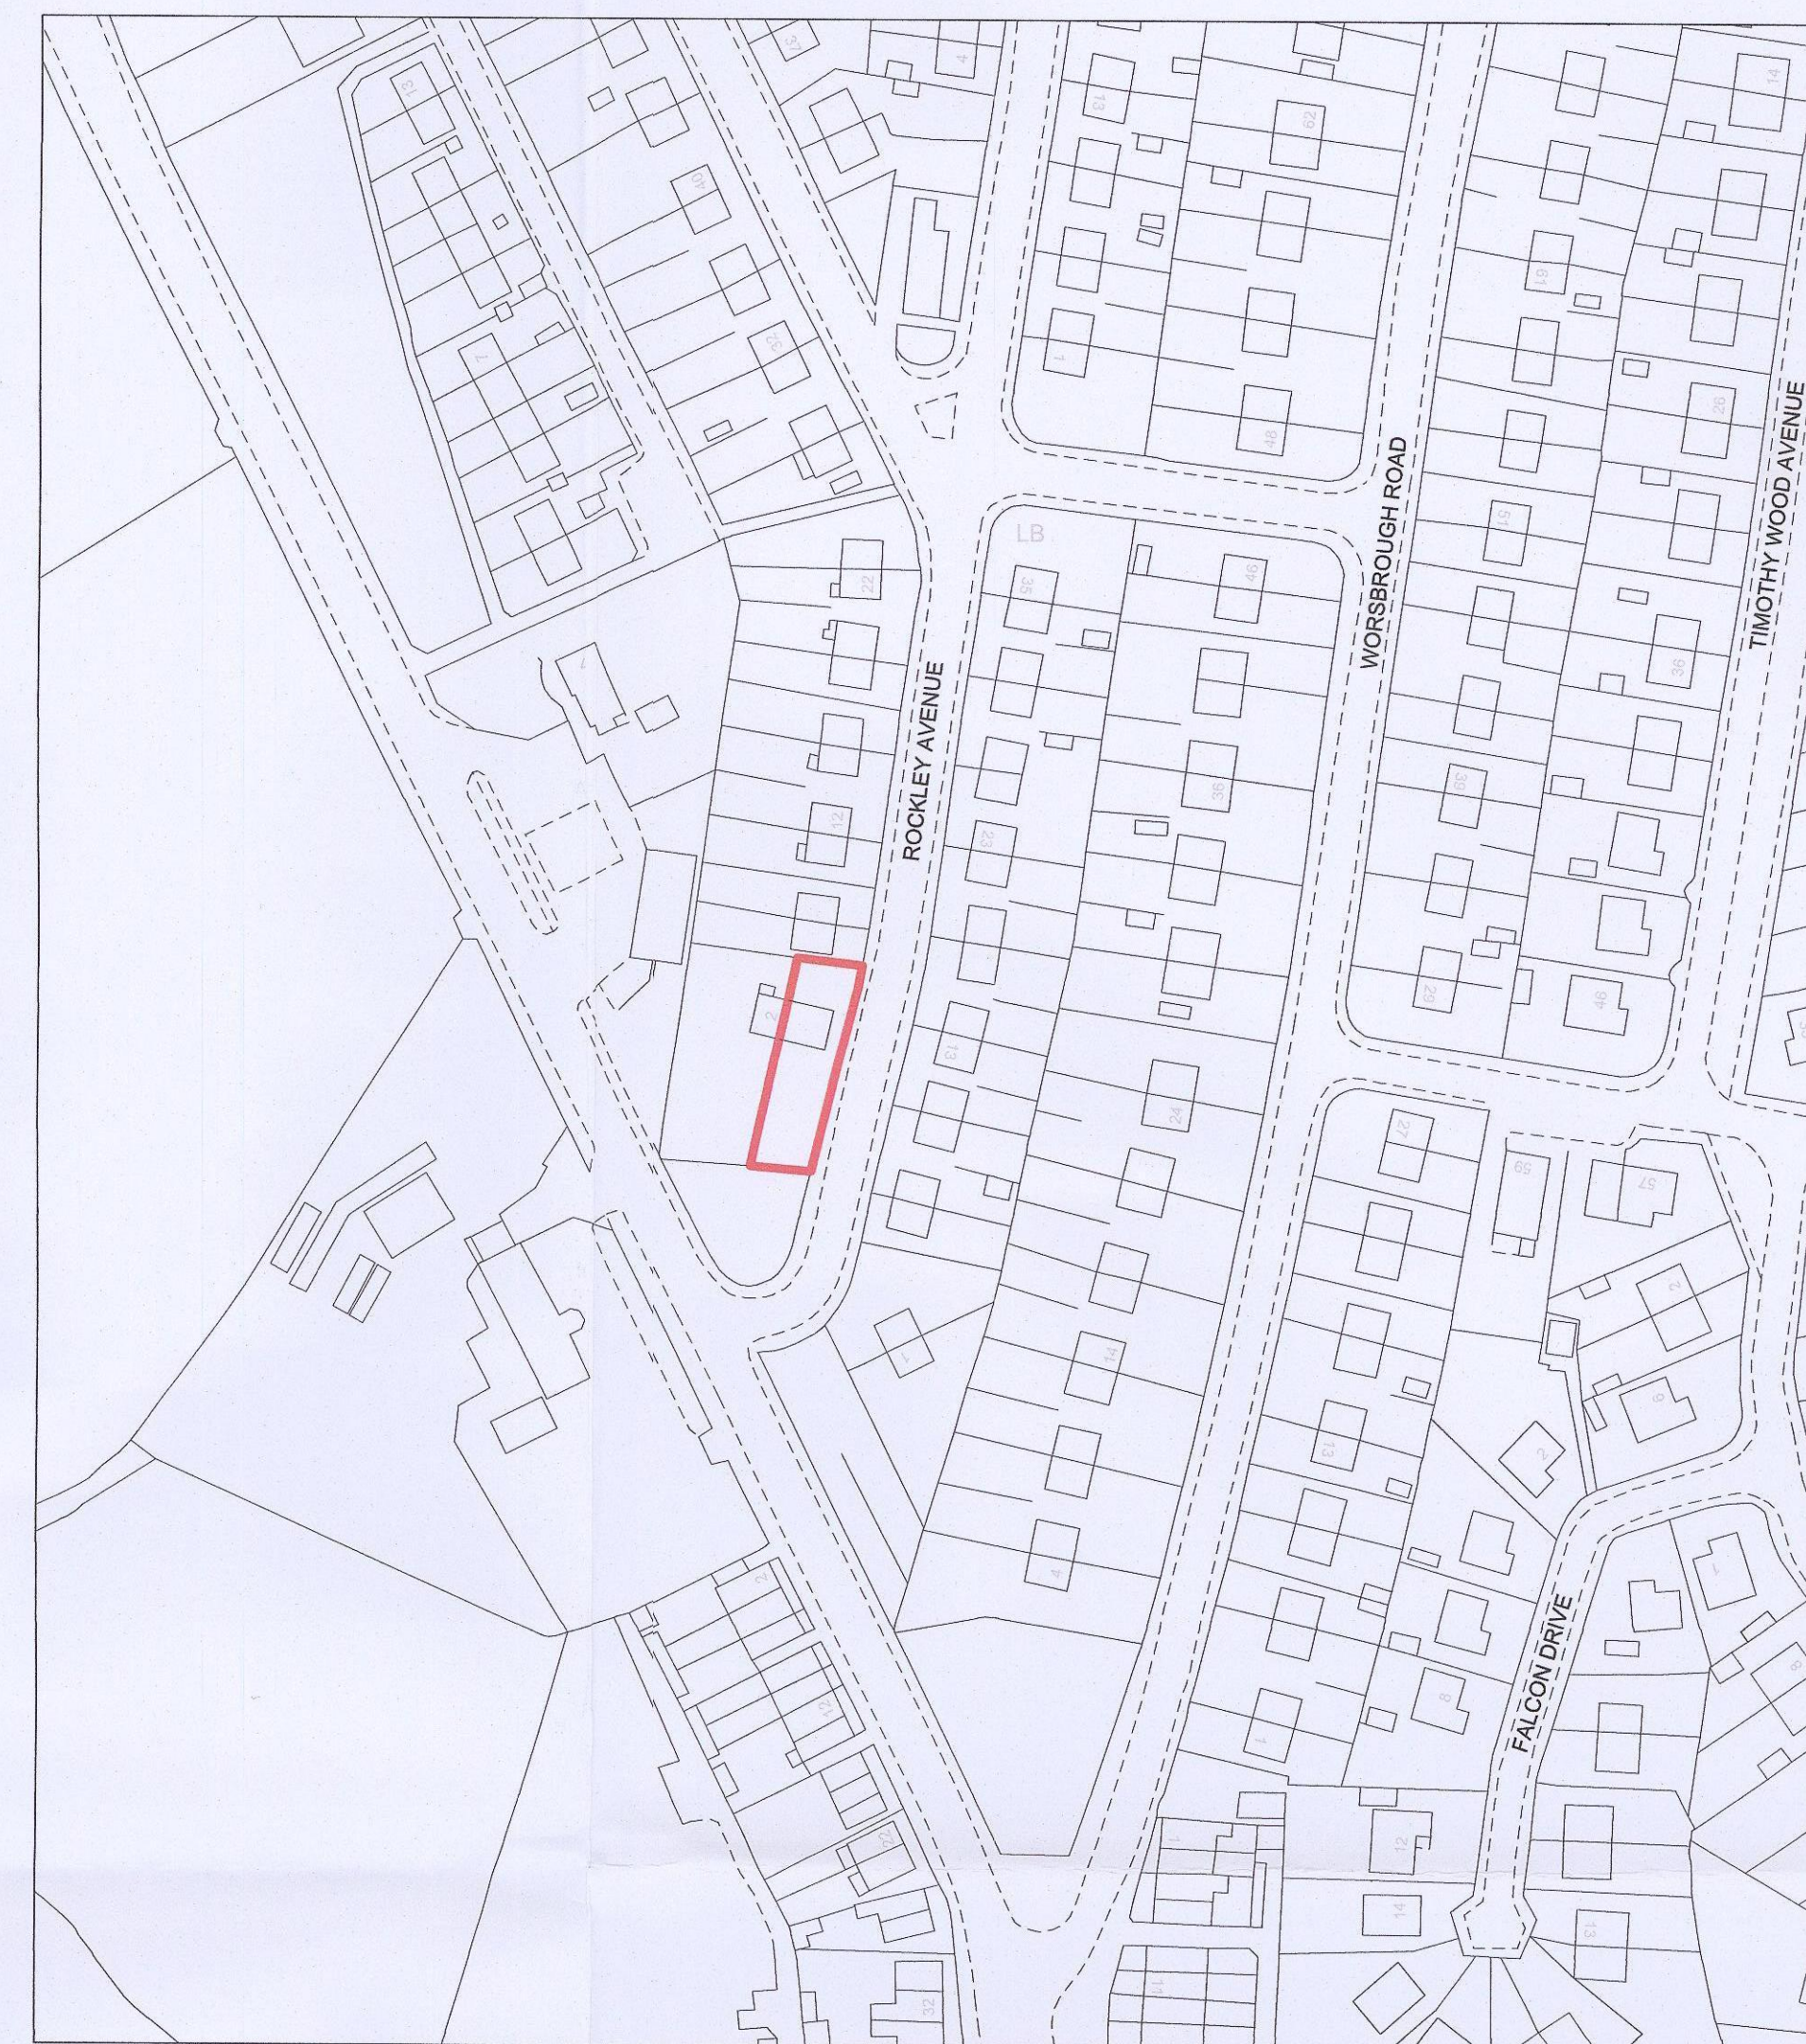

4 Rockley Avenue
Birdwell
Barnsley
S70 5QT

Client: Mr A Dixon

Project : Proposed porch, sun room
and detached garage

Title : Proposed site plan

S70 5QT - 4

Rev:

A

date:
checked :

drawn :
approved :

B

date:
checked :

drawn :
approved :

C

date:
checked :

drawn :
approved :

D

date:
checked :

drawn :
approved :

E

date:
checked :

drawn :
approved :

Scale :
1:100

Date :
April 2019


Drawn :

Checked :


Approved :



FRONT ELEVATION (South) 1:50


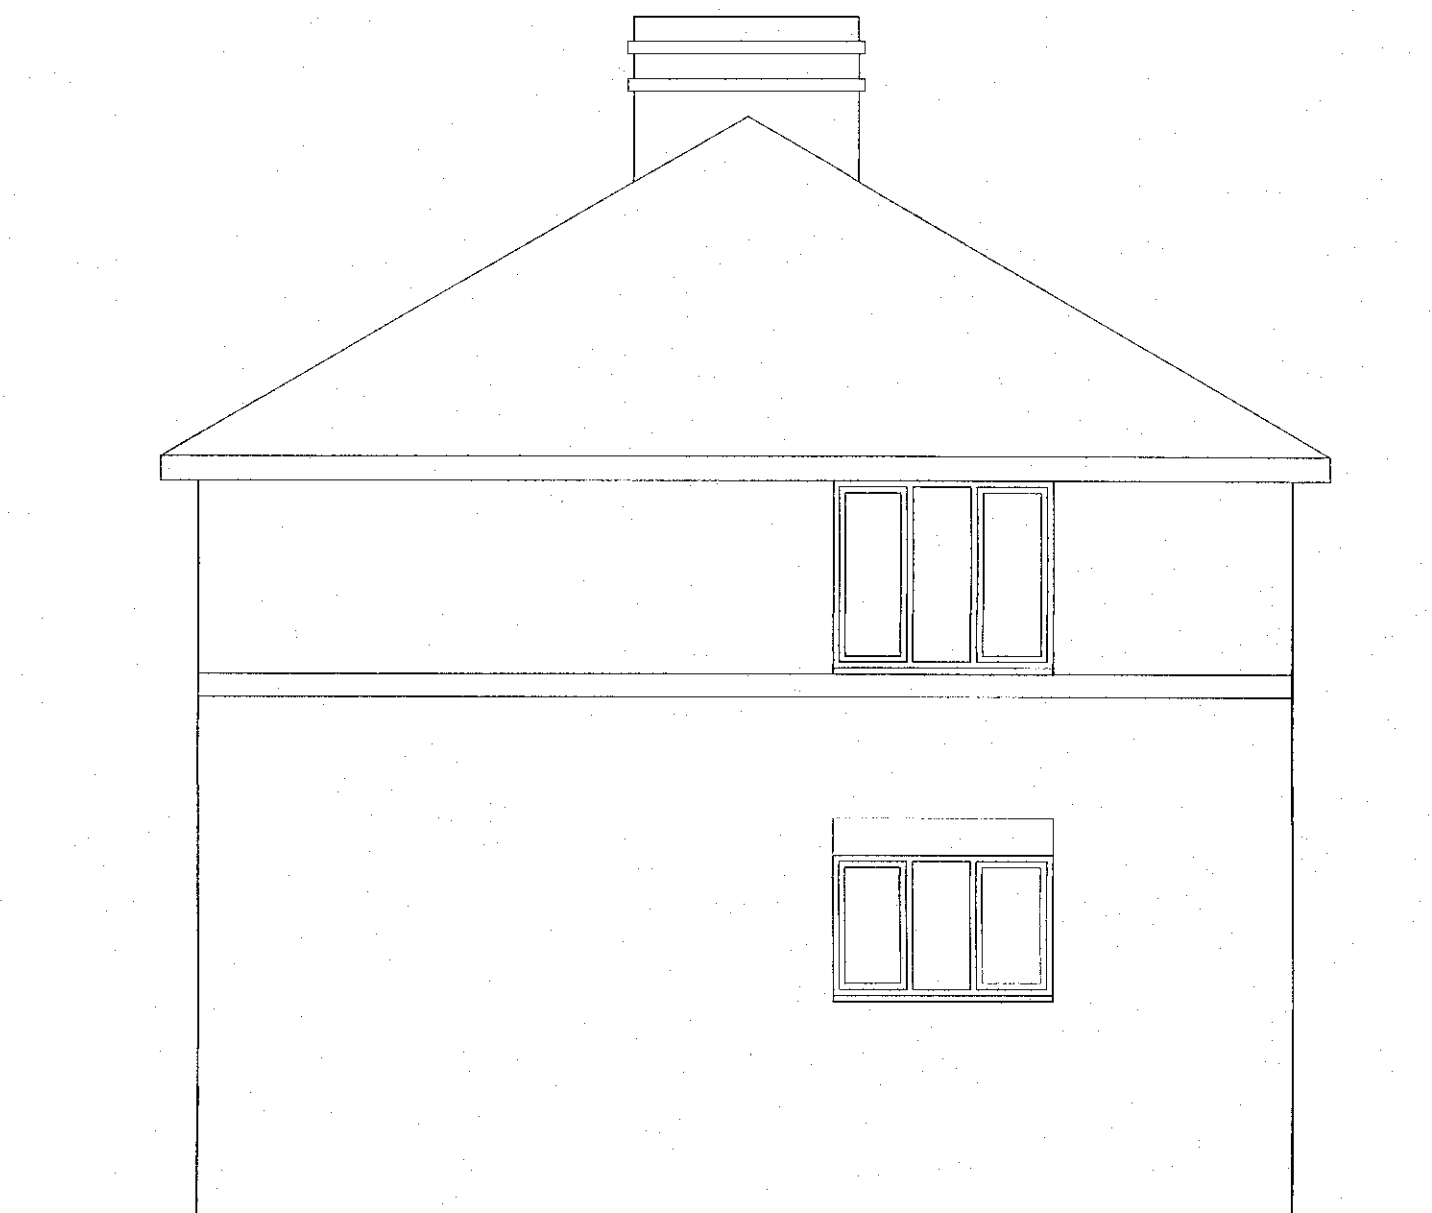


SIDE ELEVATION (East) 1:50

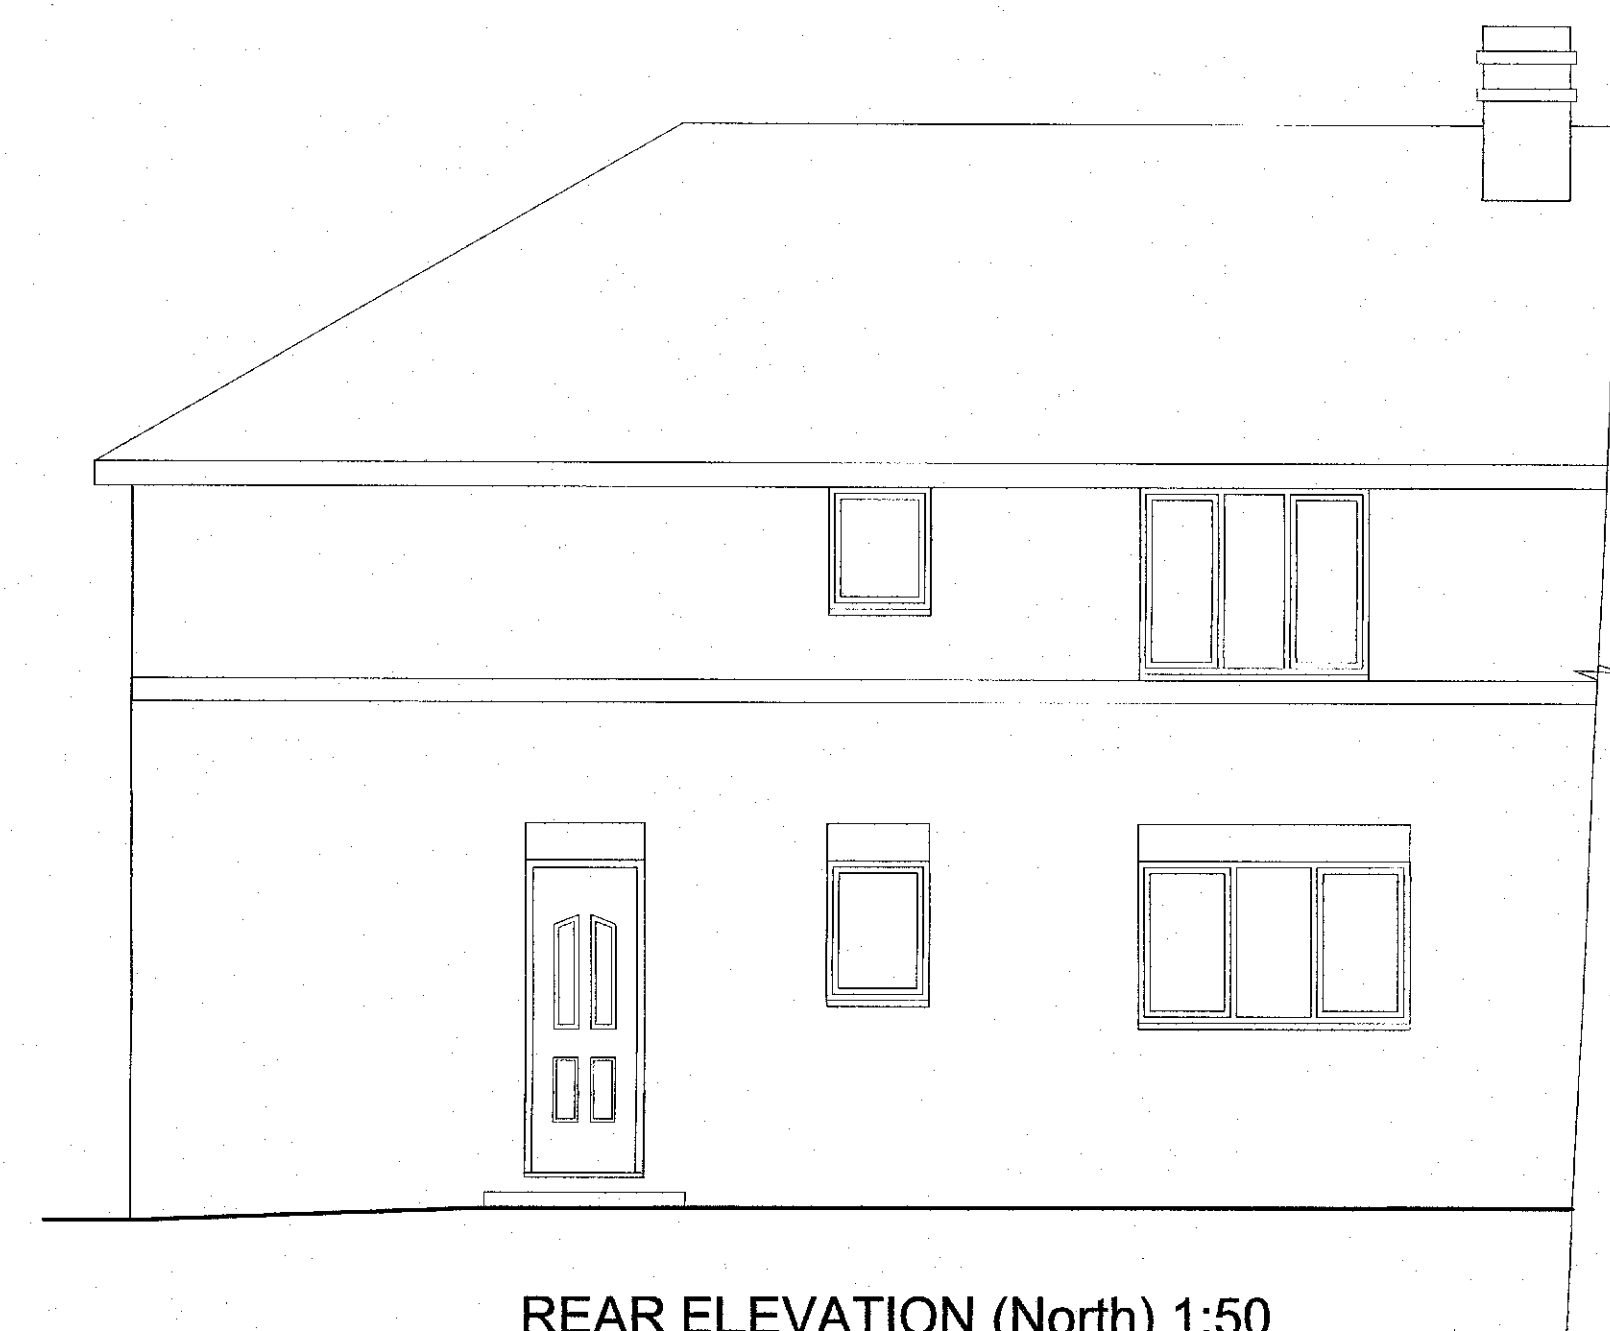

REAR ELEVATION (North) 1:50

EXISTING EXTERNAL MATERIALS:
ROOF: Red concrete interlocking tiles.
WALLS: Smooth red brickwork.
DOORS: White PVCu.
WINDOWS: White PVCu.

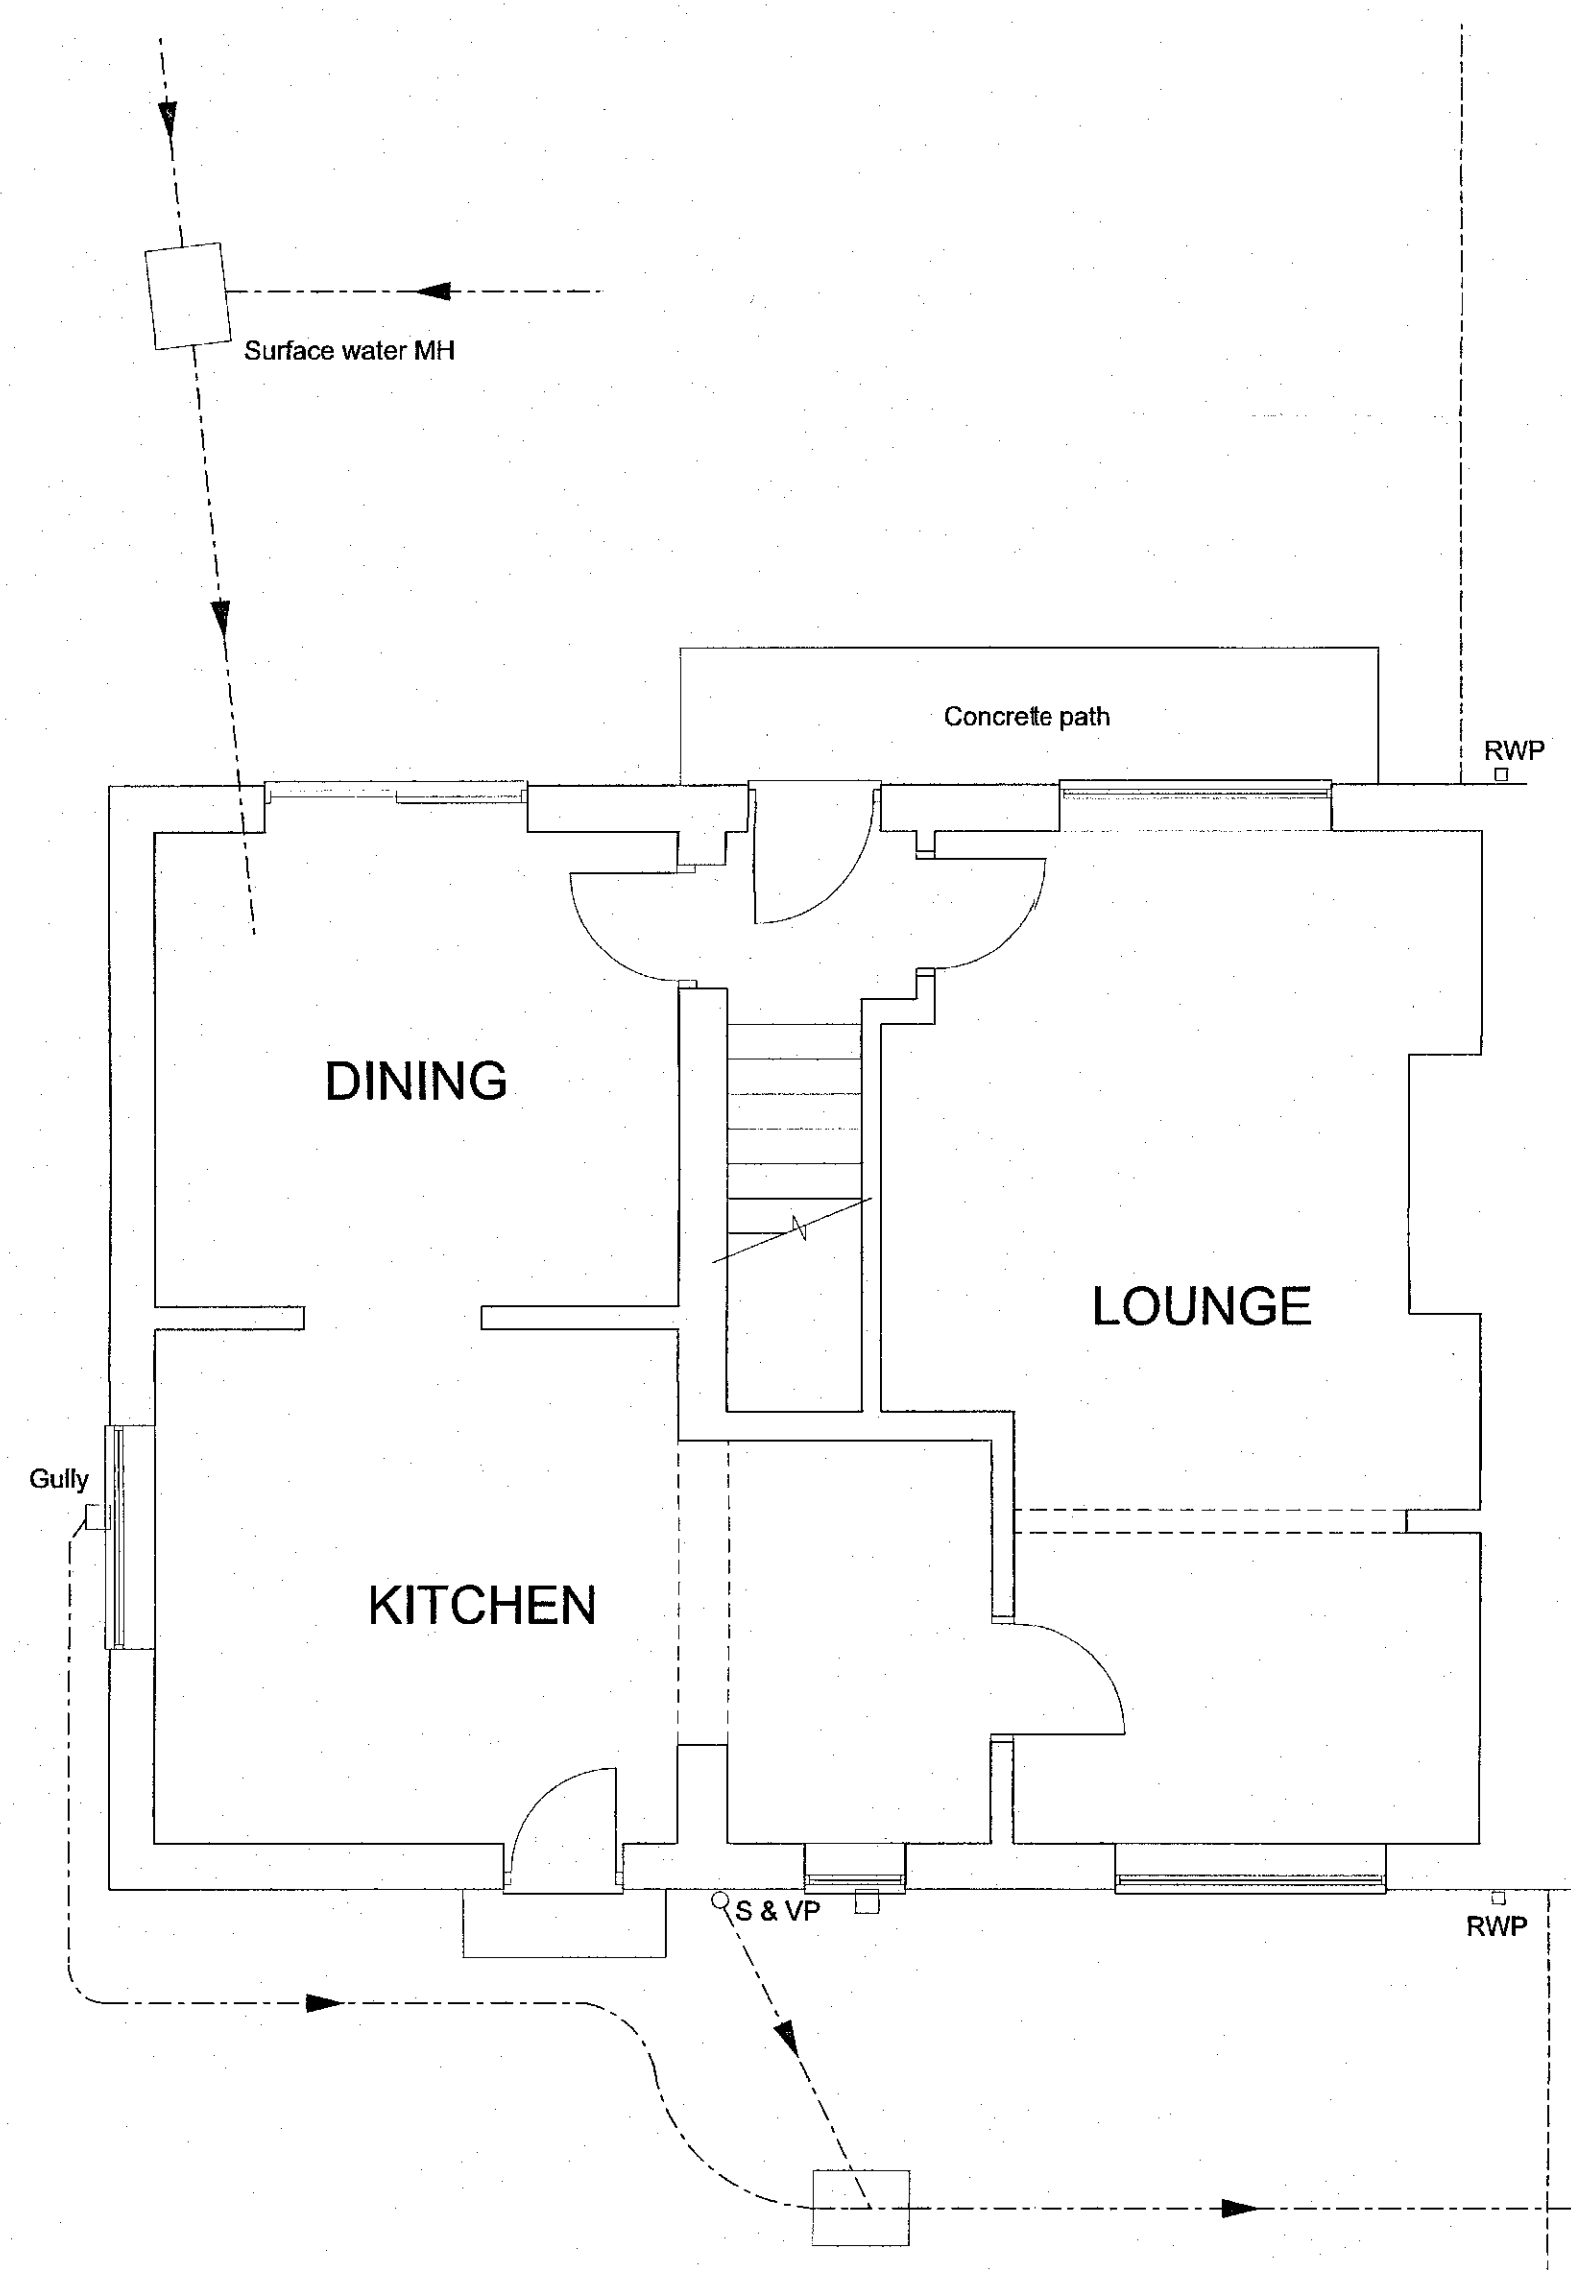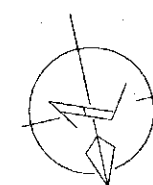

4 Rockley Avenue
Birdwell
Barnsley

Client: Mr A Dixon

Project : Proposed porch, sun room
and detached garage

Title : Existing plans and elevations

S70 5QT - 2

Rev:

A

date: drawn :
checked : approved :

B

date: drawn :
checked : approved :

C

date: drawn :
checked : approved :



D

date: drawn :
checked : approved :

E

date: drawn :
checked : approved :

Scale : 1:50 Date : April 2019 Drawn : Checked : Approved :

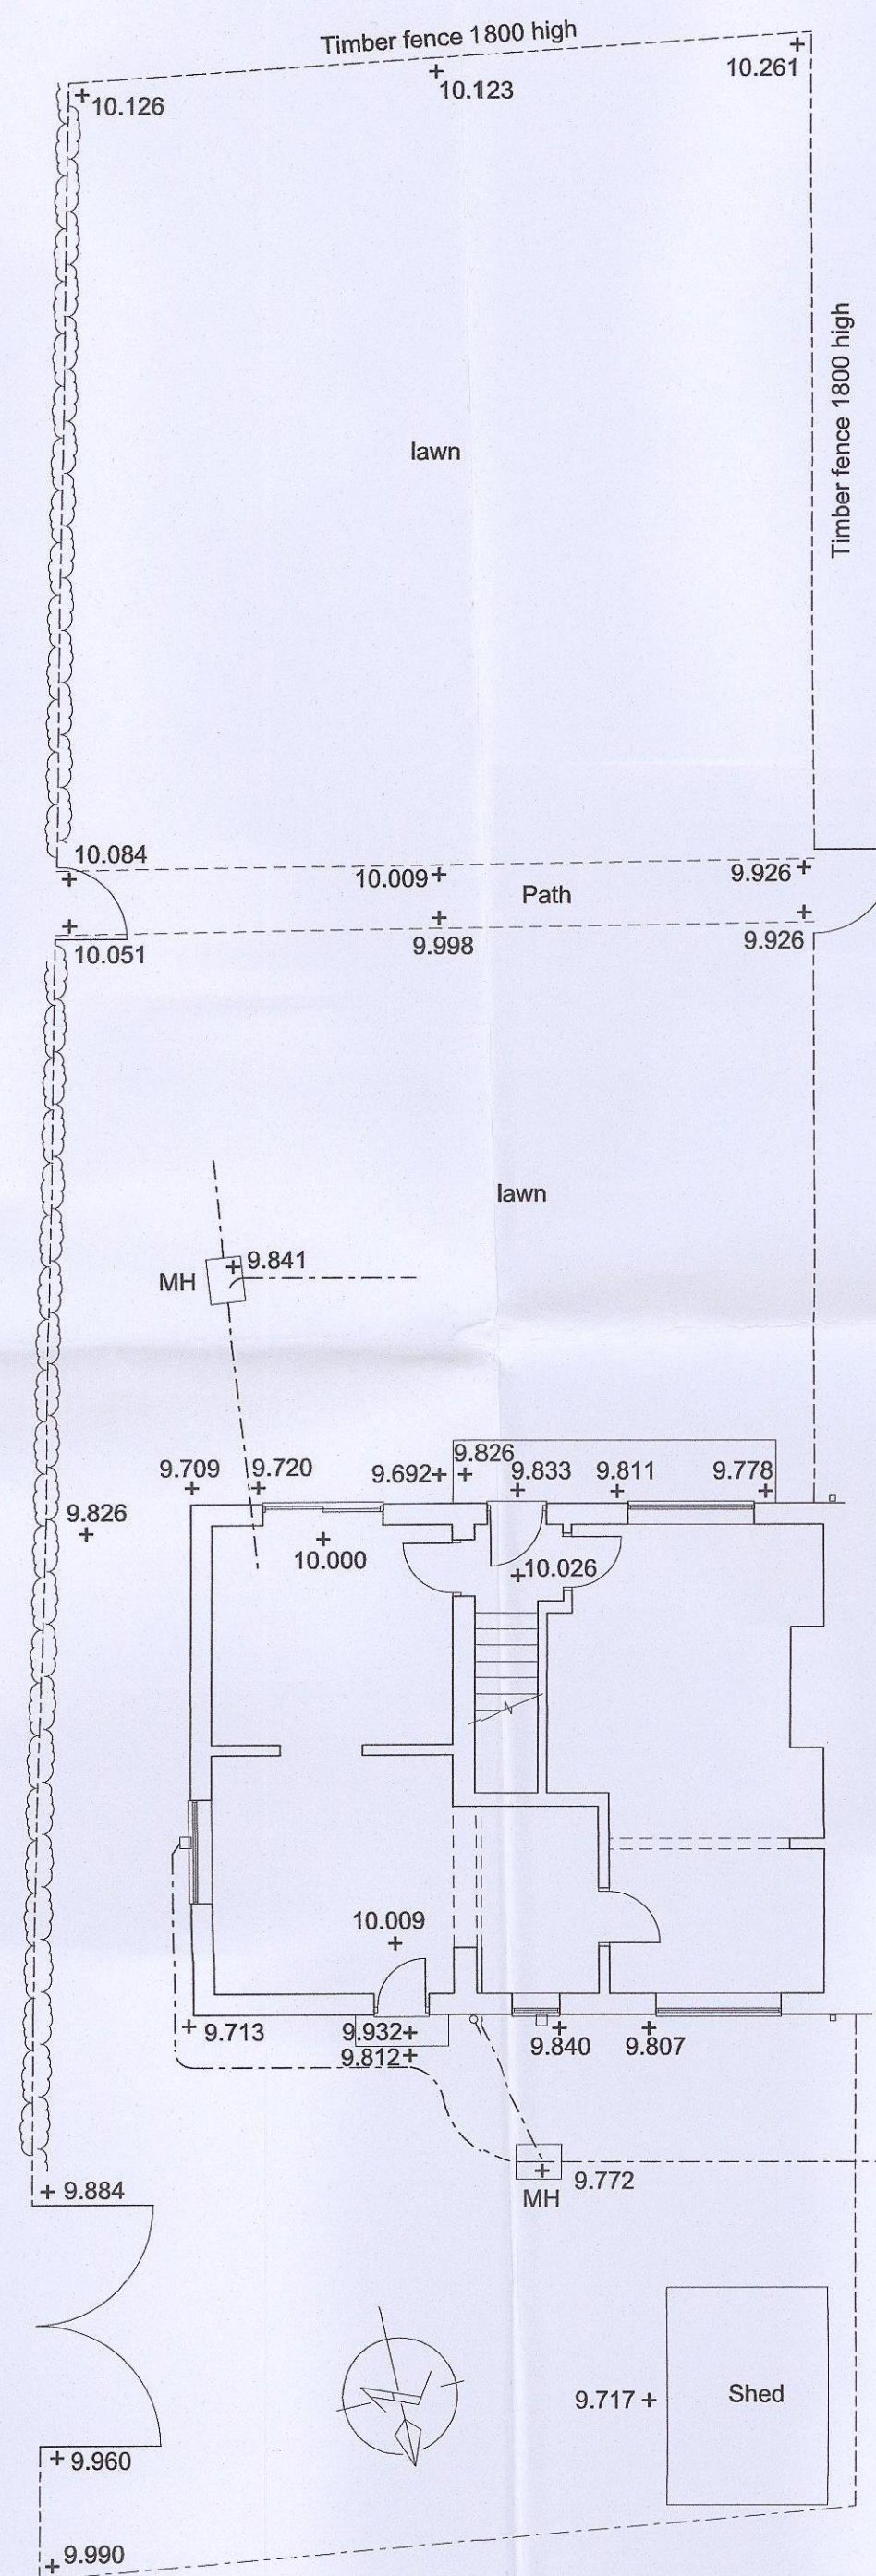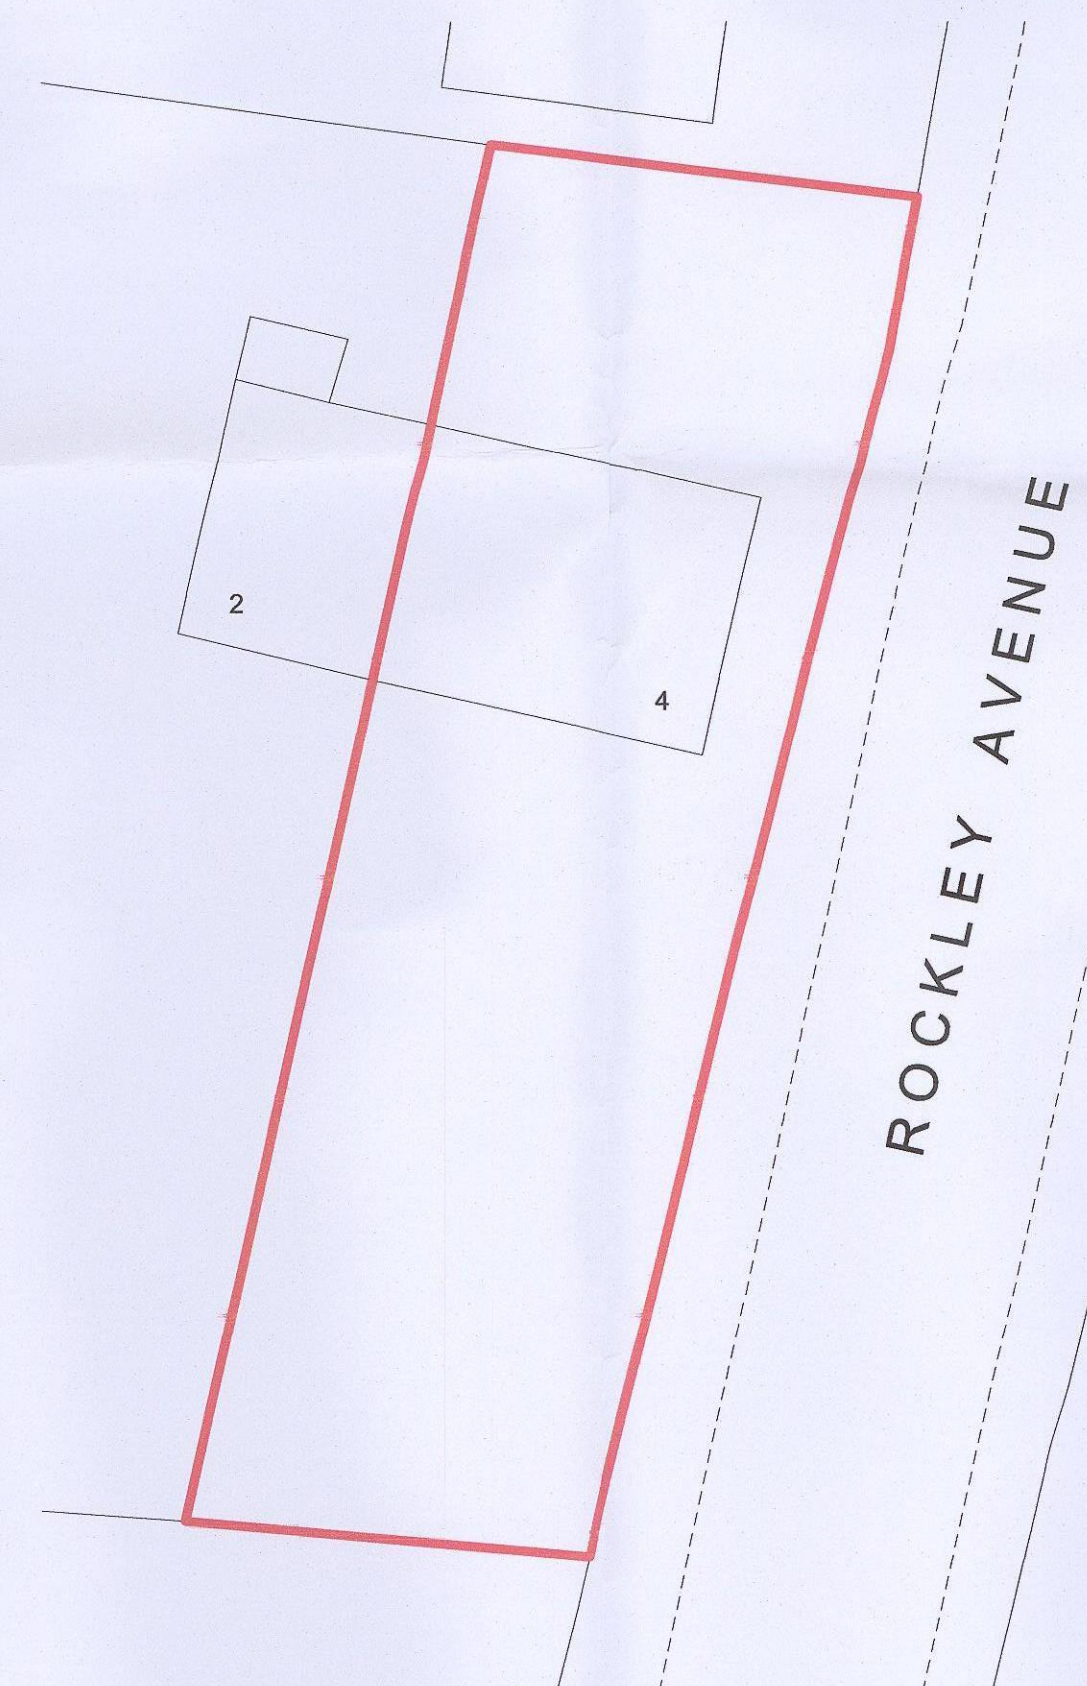

4 Rockley Avenue
Birdwell
Barnsley

Client: Mr A Dixon

Project : Proposed porch, sun room
and detached garage


Title : Existing site plan

S70 5QT - 1


V:




FRONT ELEVATION (South) 1:100

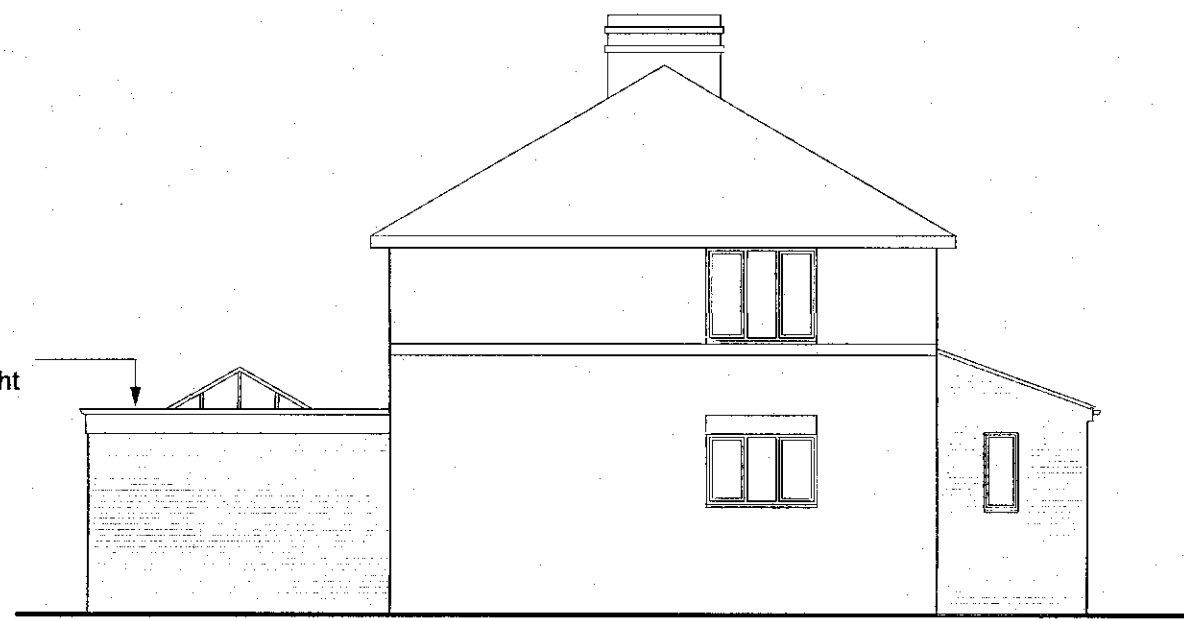

SIDE ELEVATION (East) 1:100

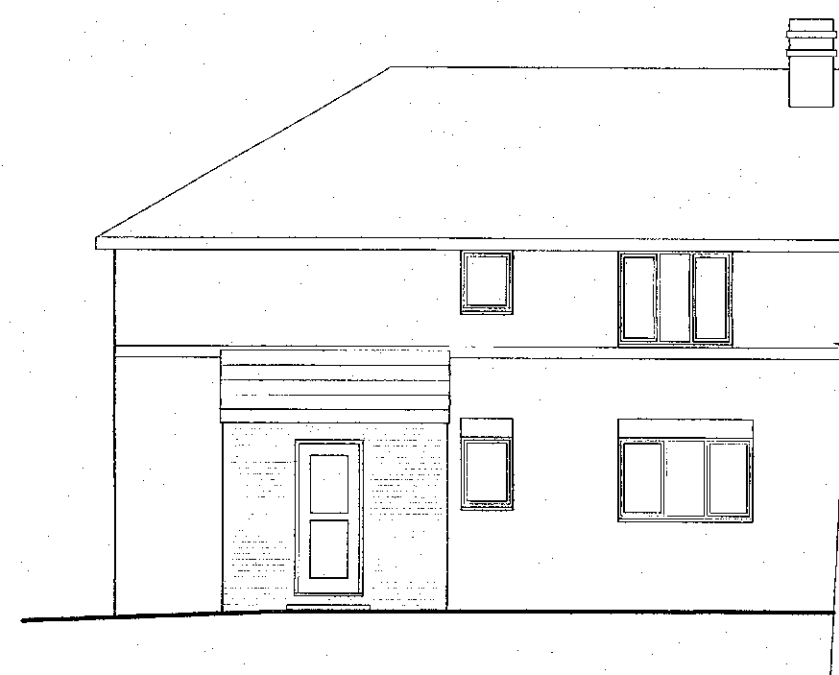


REAR ELEVATION (North) 1:100

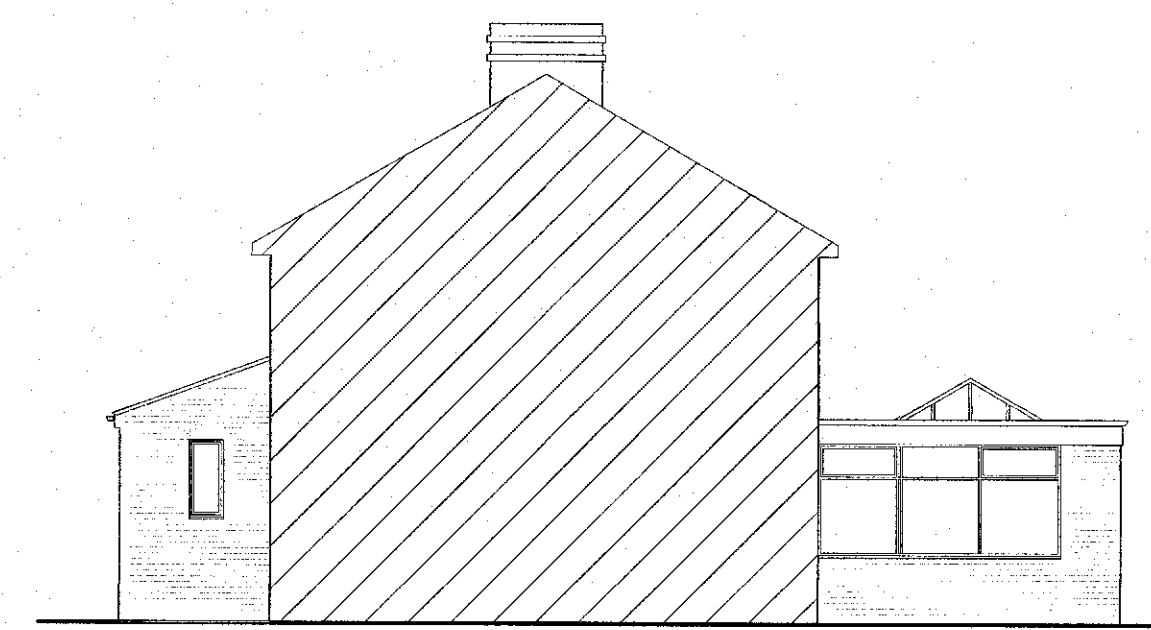


SIDE ELEVATION (West) 1:100 - viewed from No 2


EXISTING EXTERNAL MATERIALS:
ROOF: Red concrete interlocking tiles.
WALLS: Smooth red brickwork.
DOORS: White PVCu.
WINDOWS: White PVCu.

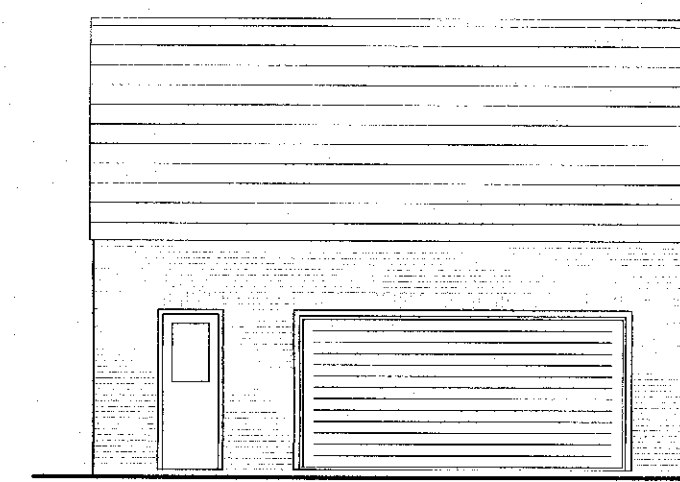


FRONT ELEVATION
(North) 1:100

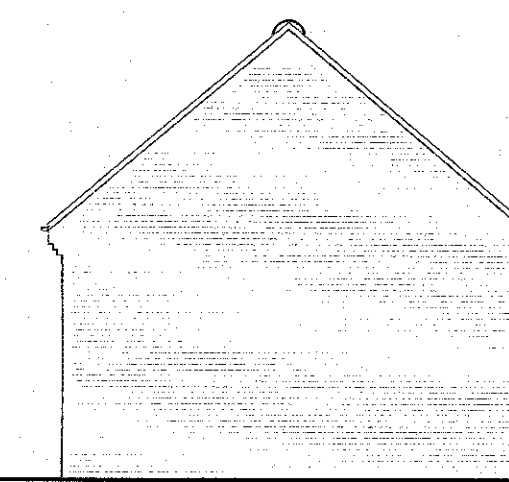

SIDE ELEVATION
(East) 1:100

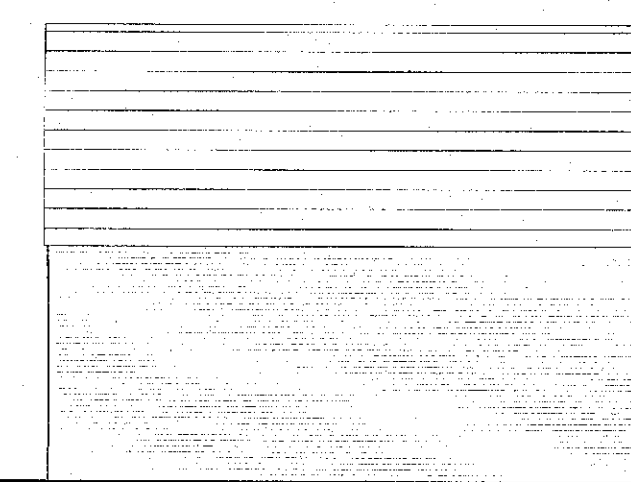


REAR ELEVATION
(South) 1:100

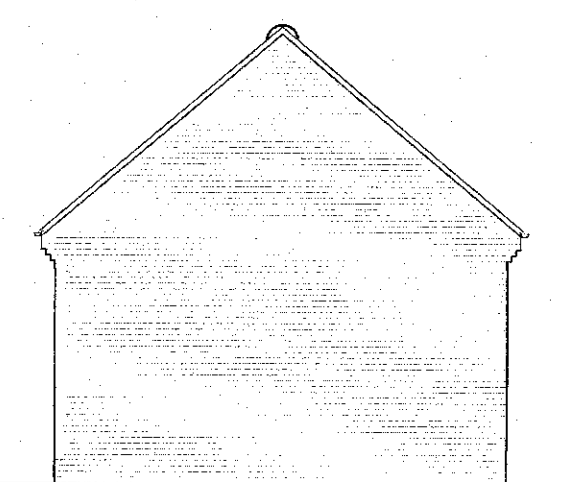


SIDE ELEVATION
(West) 1:100


Elevations on garage

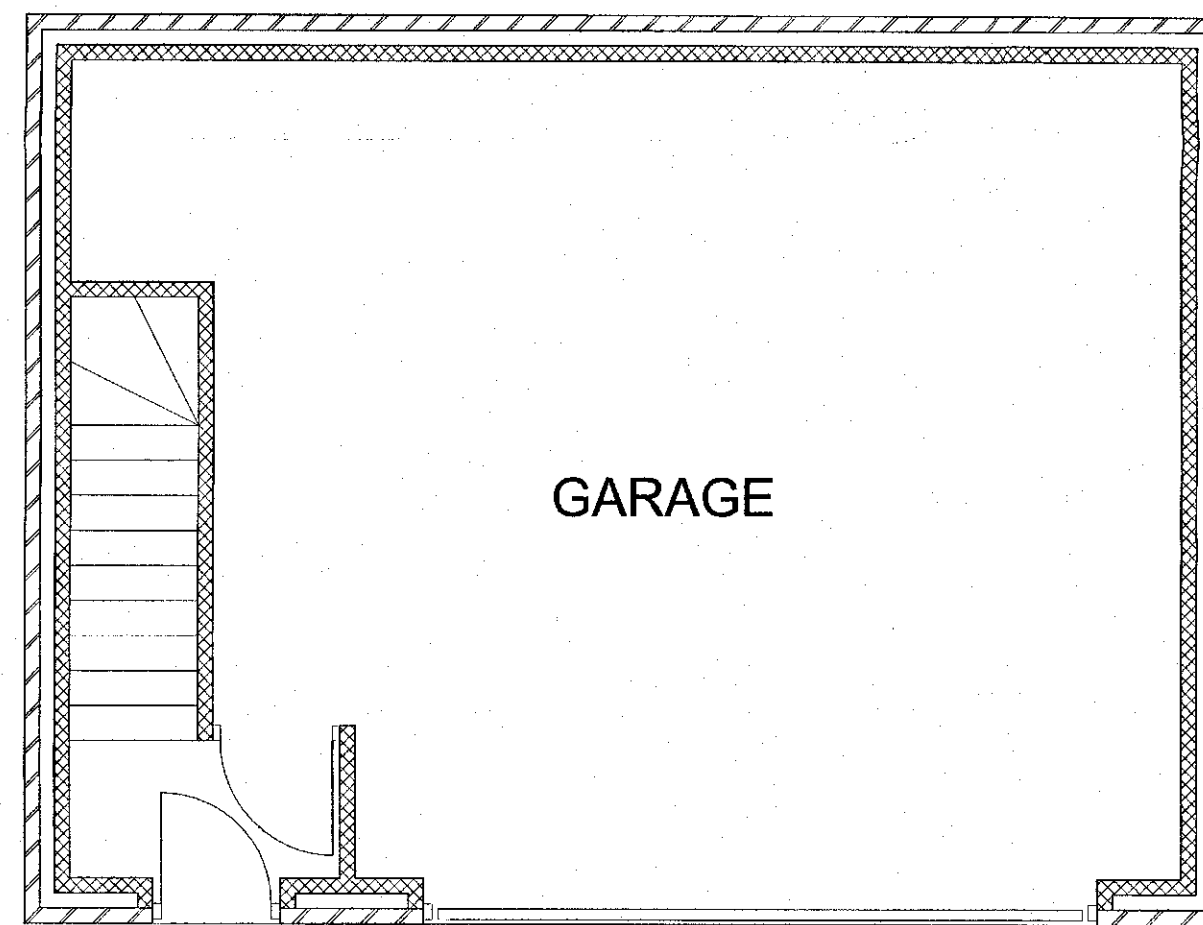

GARAGE GROUND FLOOR PLAN 1:50

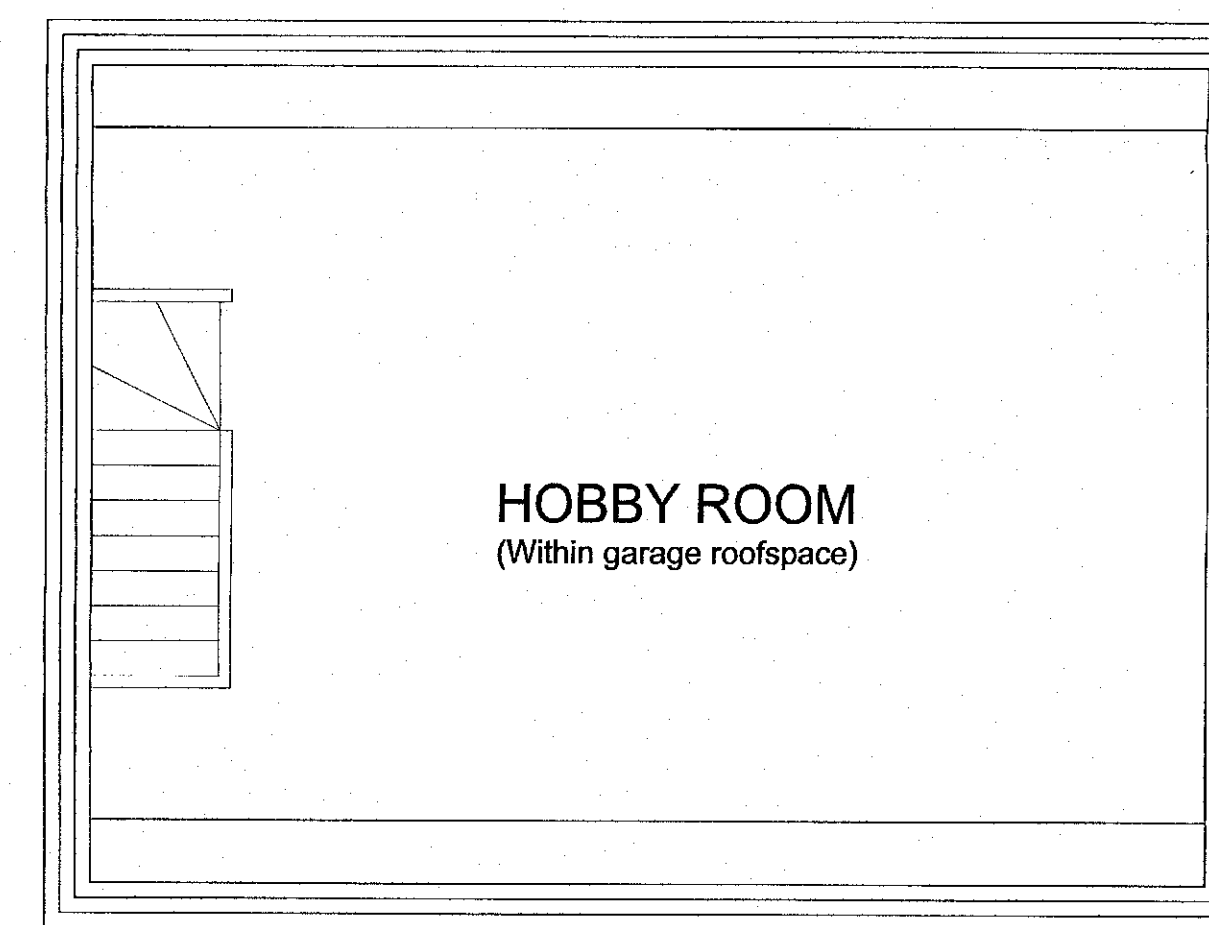

GARAGE FIRST FLOOR PLAN 1:50

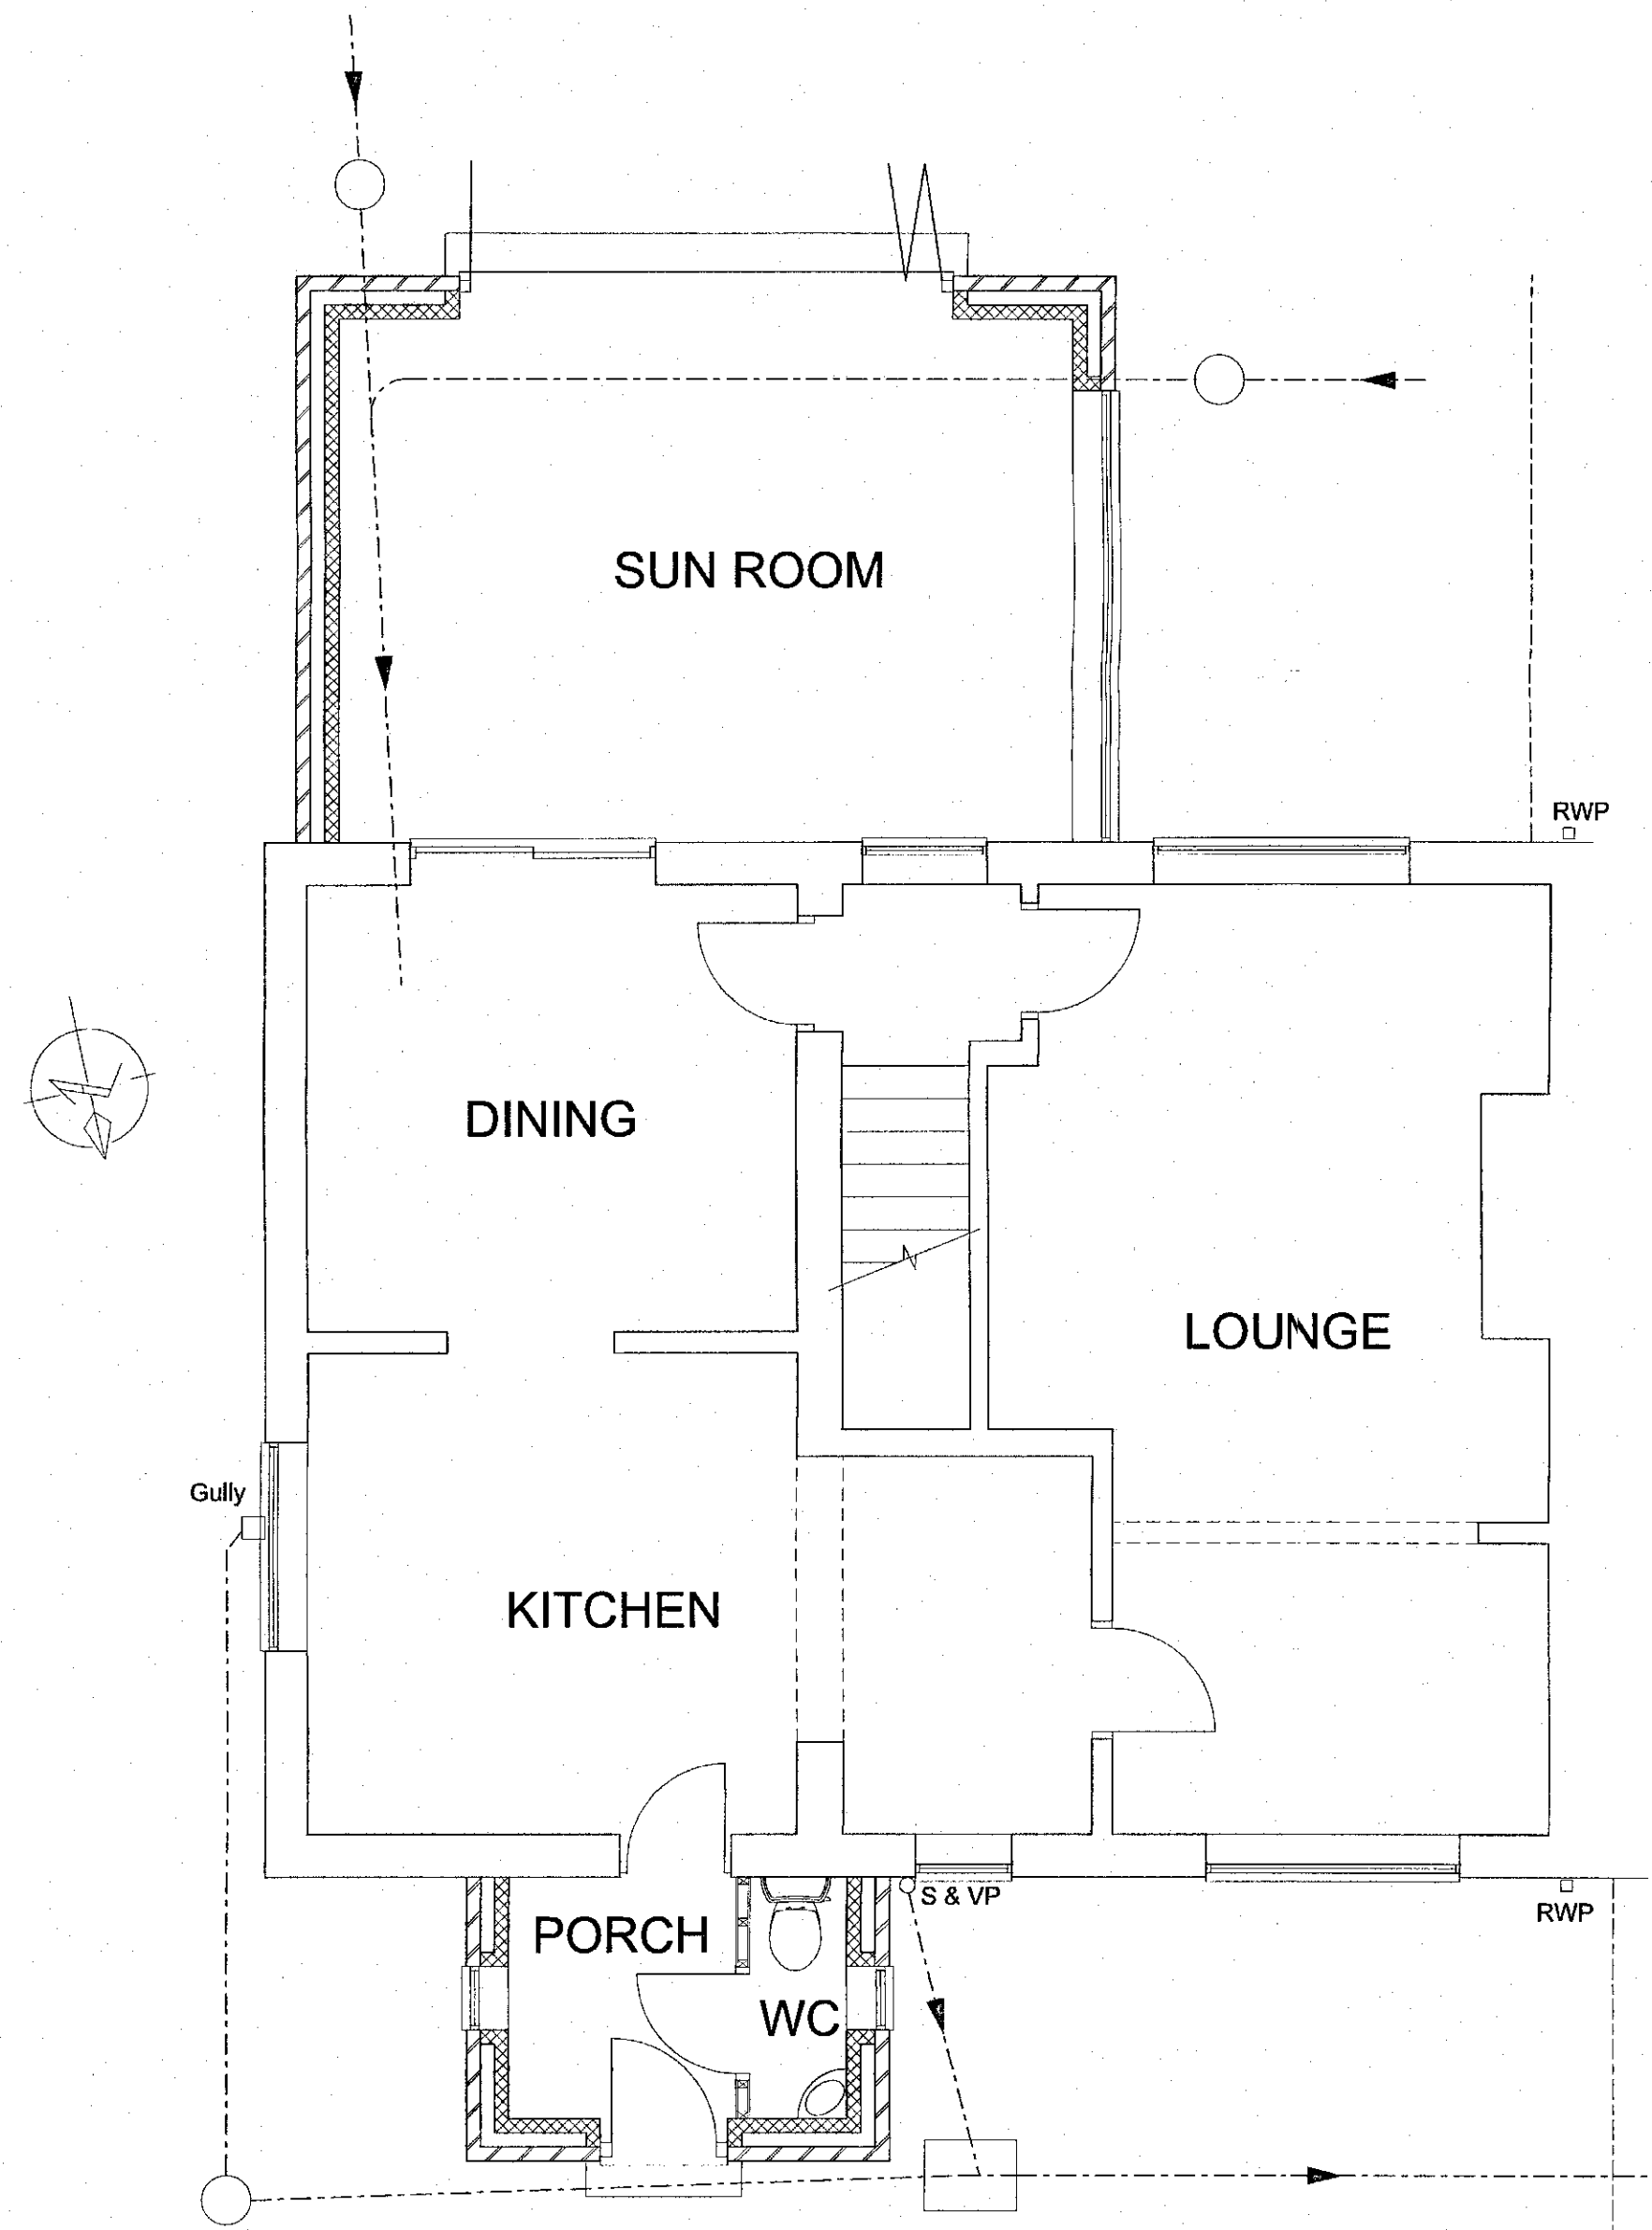

PLAN 1:50

4 Rockley Avenue
Birdwell
Barnsley
S70 5QT

Client: Mr A Dixon

Project : Proposed porch, sun room
and detached garage

Title : Proposed plans and elevations

S70 5QT - 3

Rev:

A

date:
checked:

drawn:
approved:

B

date:
checked:

drawn:
approved:

C

date:
checked:

drawn:
approved:

D

date:
checked:

drawn:
approved:

E

date:
checked:

drawn:
approved:

Scale:
1:50

Date:
April 2019

Drawn:

Checked:

Approved: