


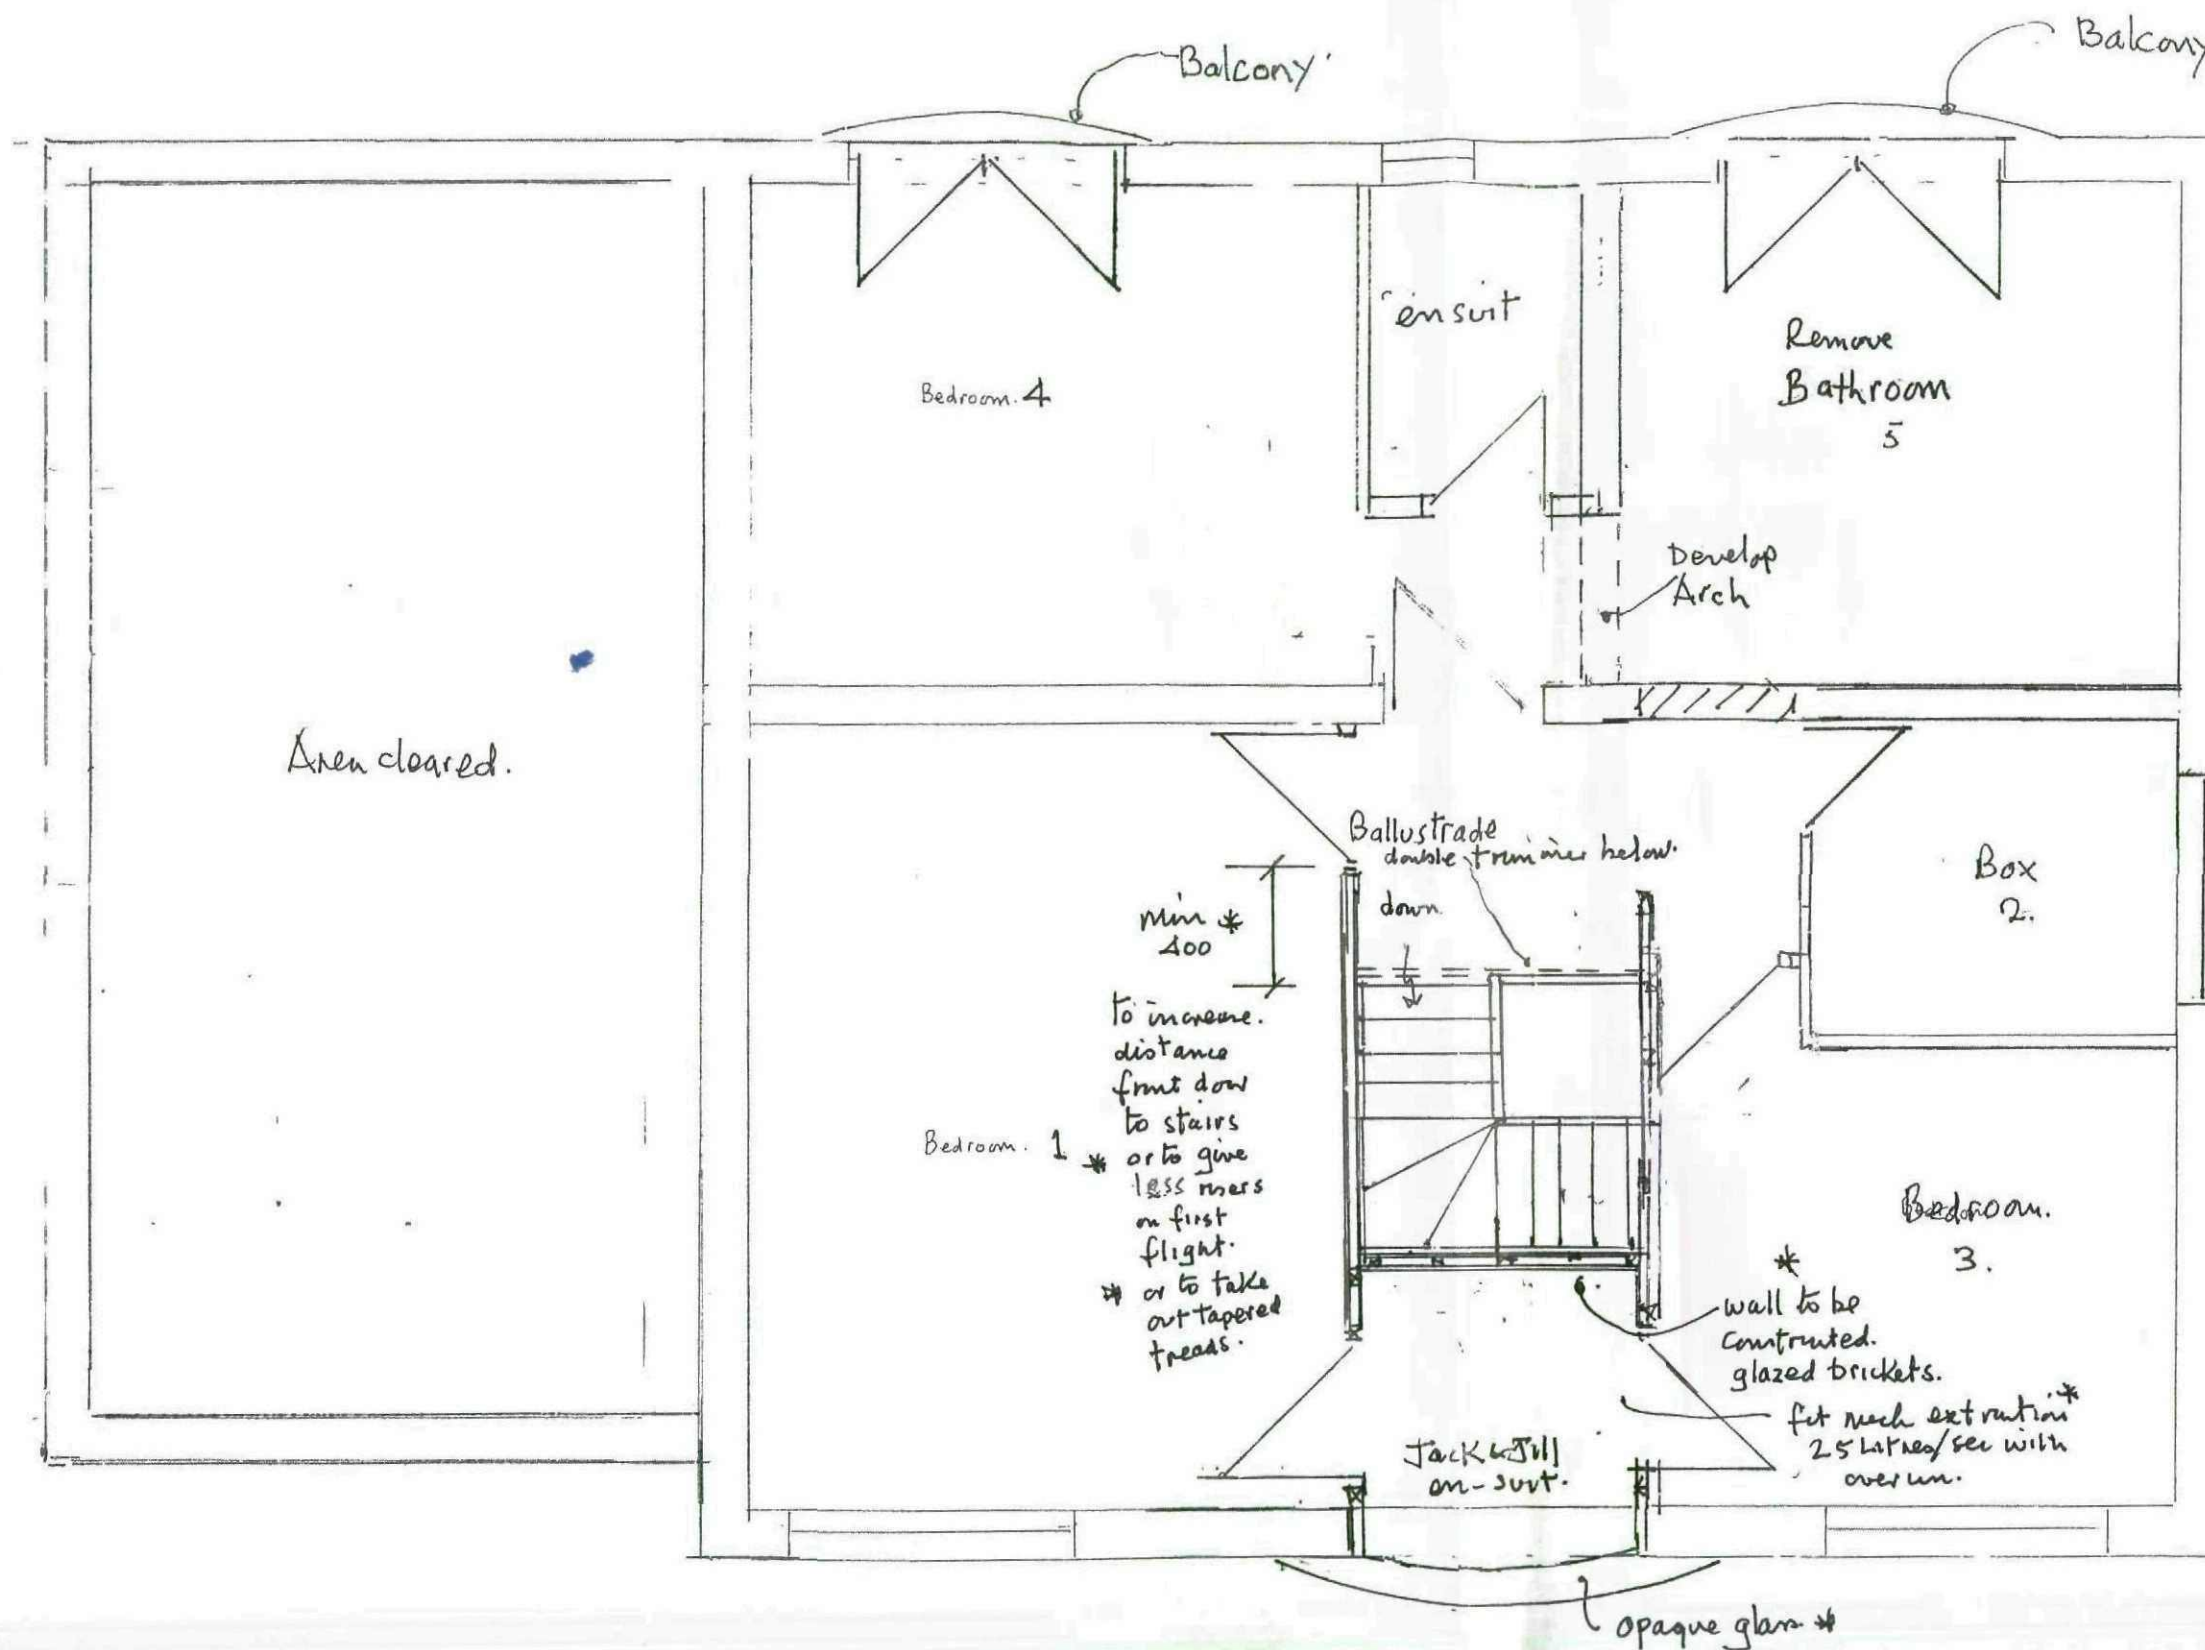

FIRST FLOOR PLAN
PROPOSED

Scale 1:50

stairs altered 28/03/2011

INTERNAL ALTERATIONS
AT 34 GEORGE LANE
NOTION FOR MR CURTIS WILSON
MARCH 2011
DRG 4 of 4.