




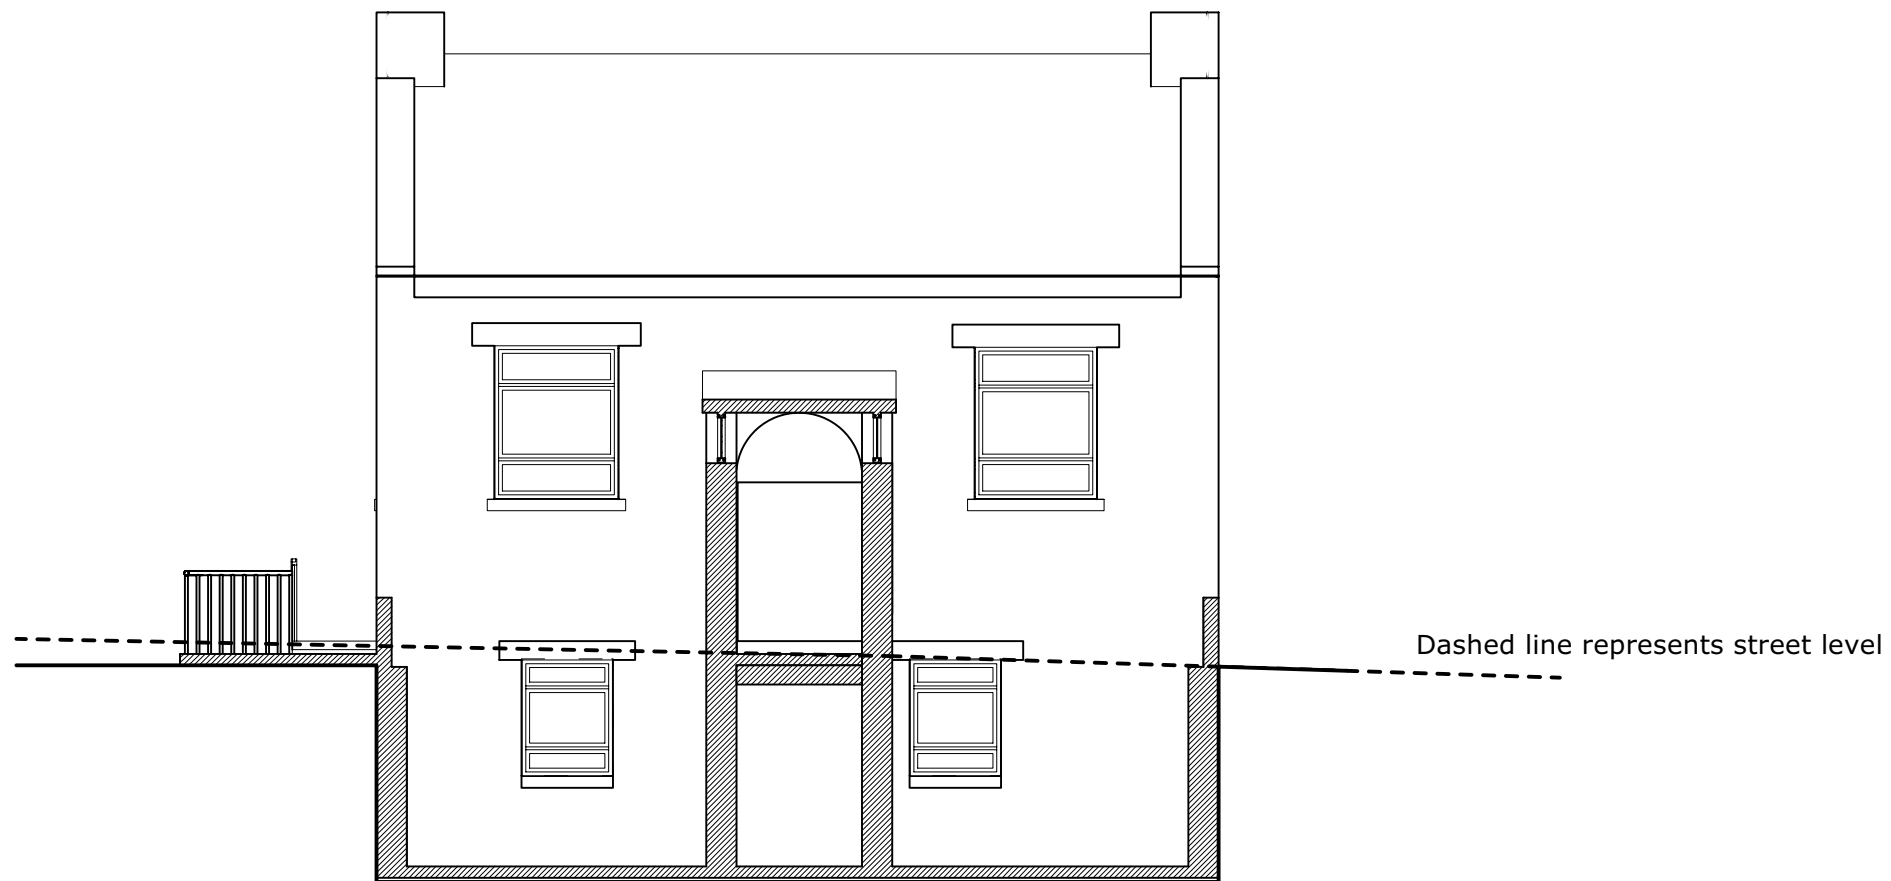

1 Existing Front Elevation
Scale: 1:100

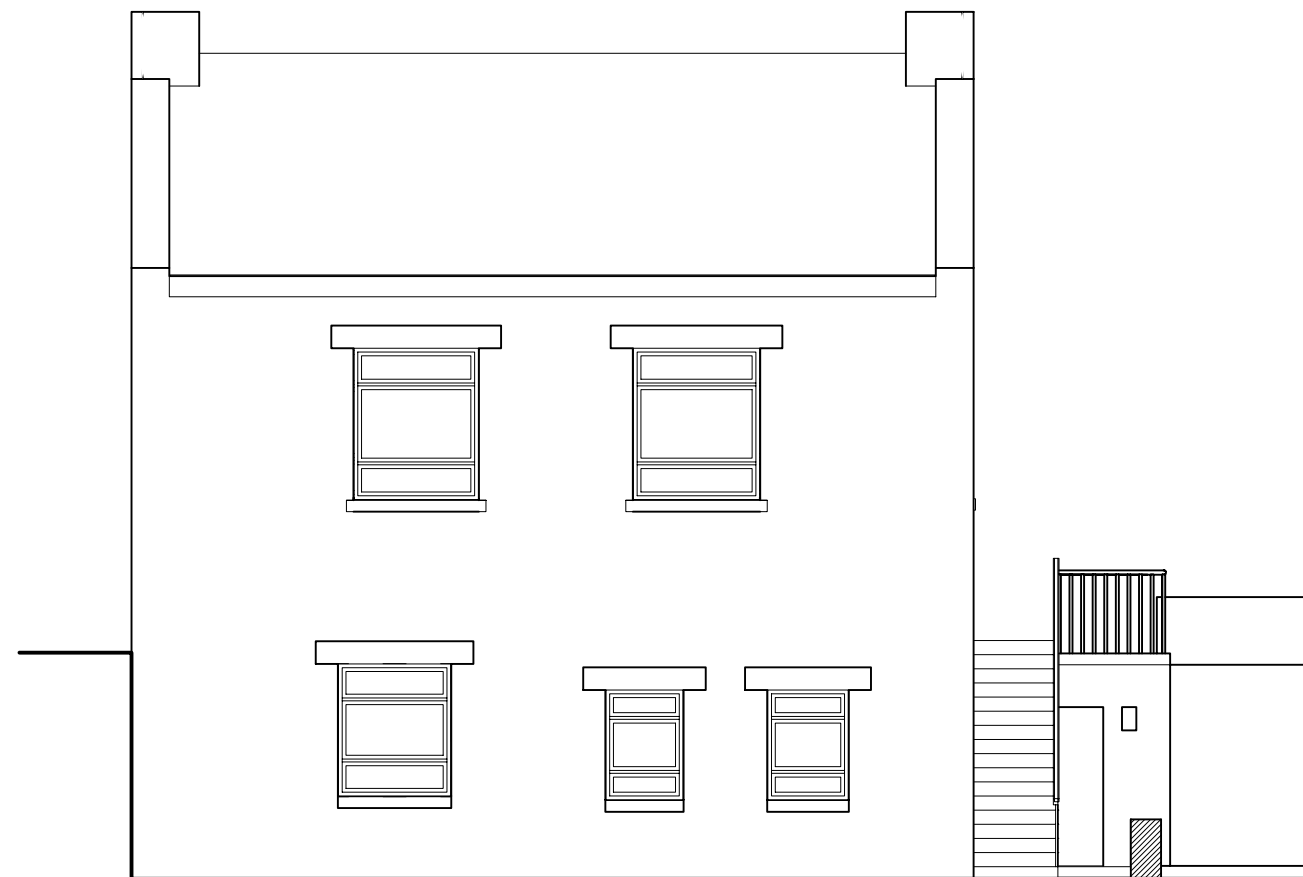

2 Existing Rear Elevation
Scale: 1:100

 

DO NOT SCALE FROM DRAWINGS.

Client

:

Address

: Former Chapel, Adj. 4
Spring Row, Cote Ln.
Thurgoland, S35 7AE

Project

: 2207 Cote Lane

Drawing

: Existing Front & Rear
Elevations



E: rachel@rldmstudio.co.uk
T: 07595603049

Scale
: 1:100 @ A3

Date
: 08/03/2023

Dwg No.
2207-RLDM-00-DR-B-00200

Rev.: P01