




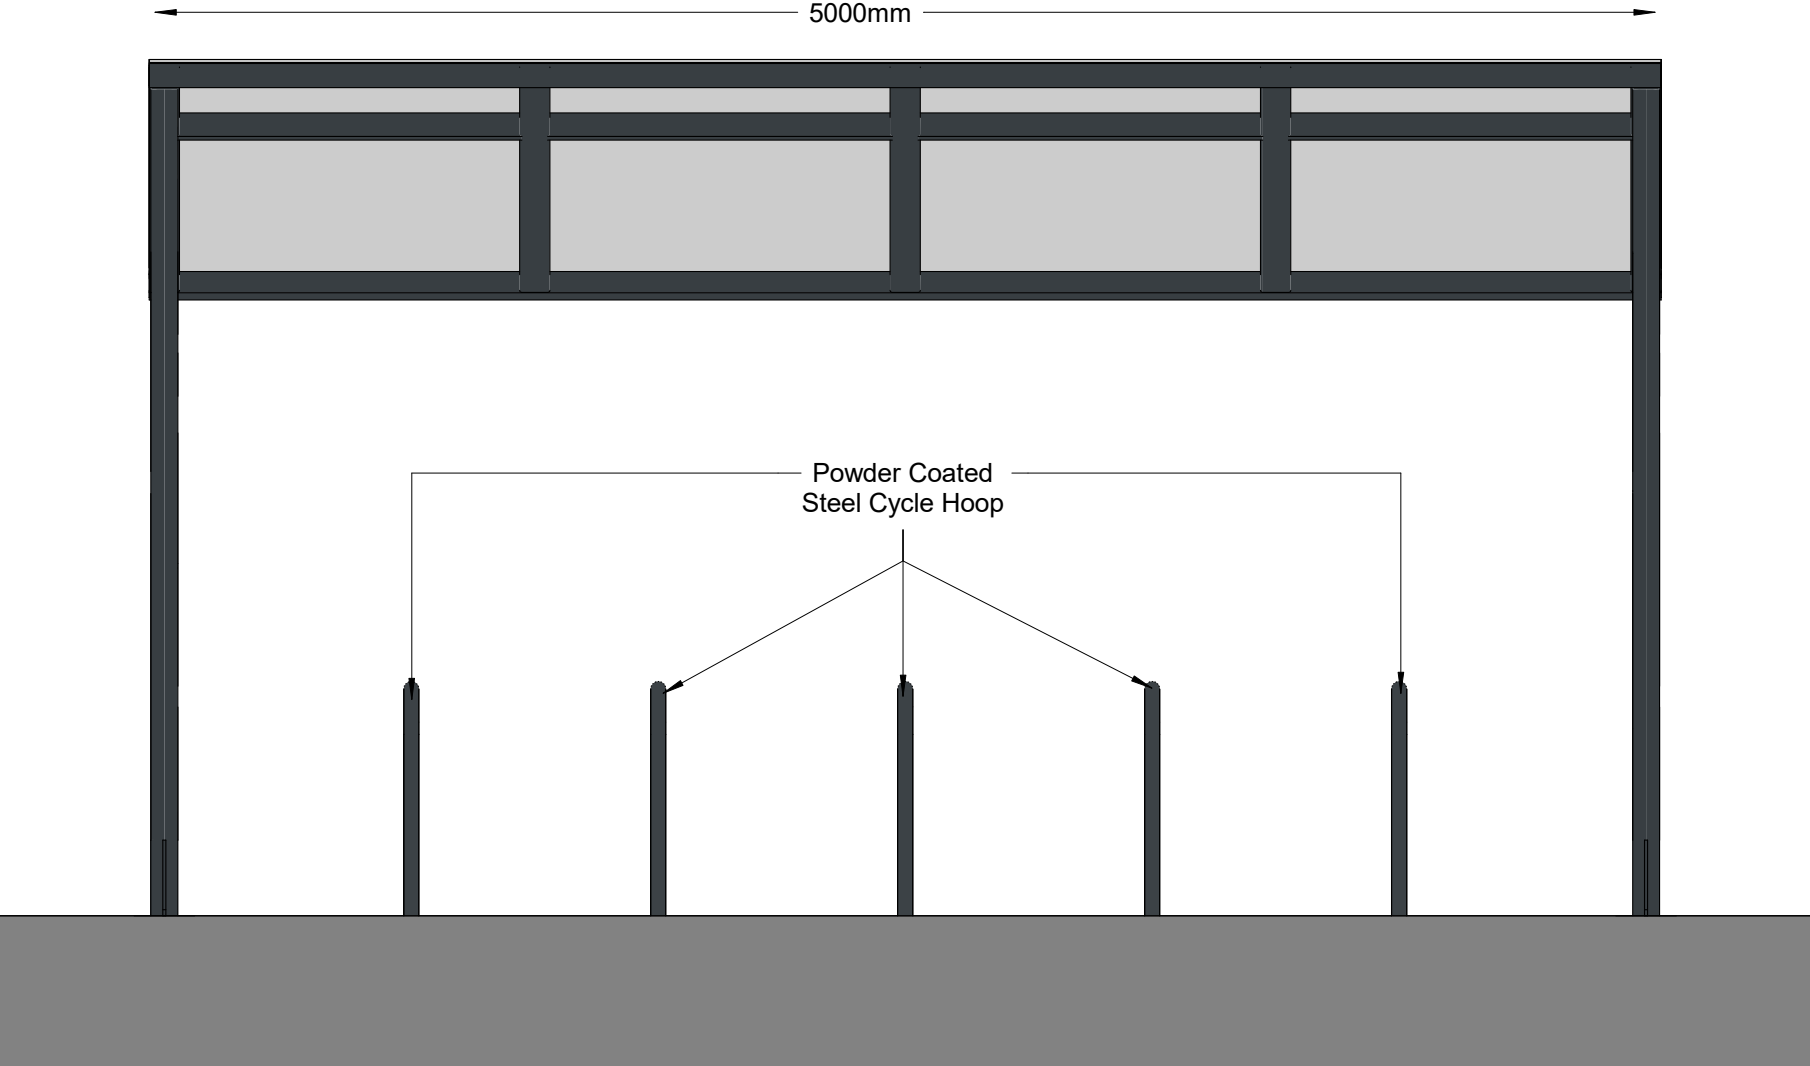

Front Elevation
1 : 25

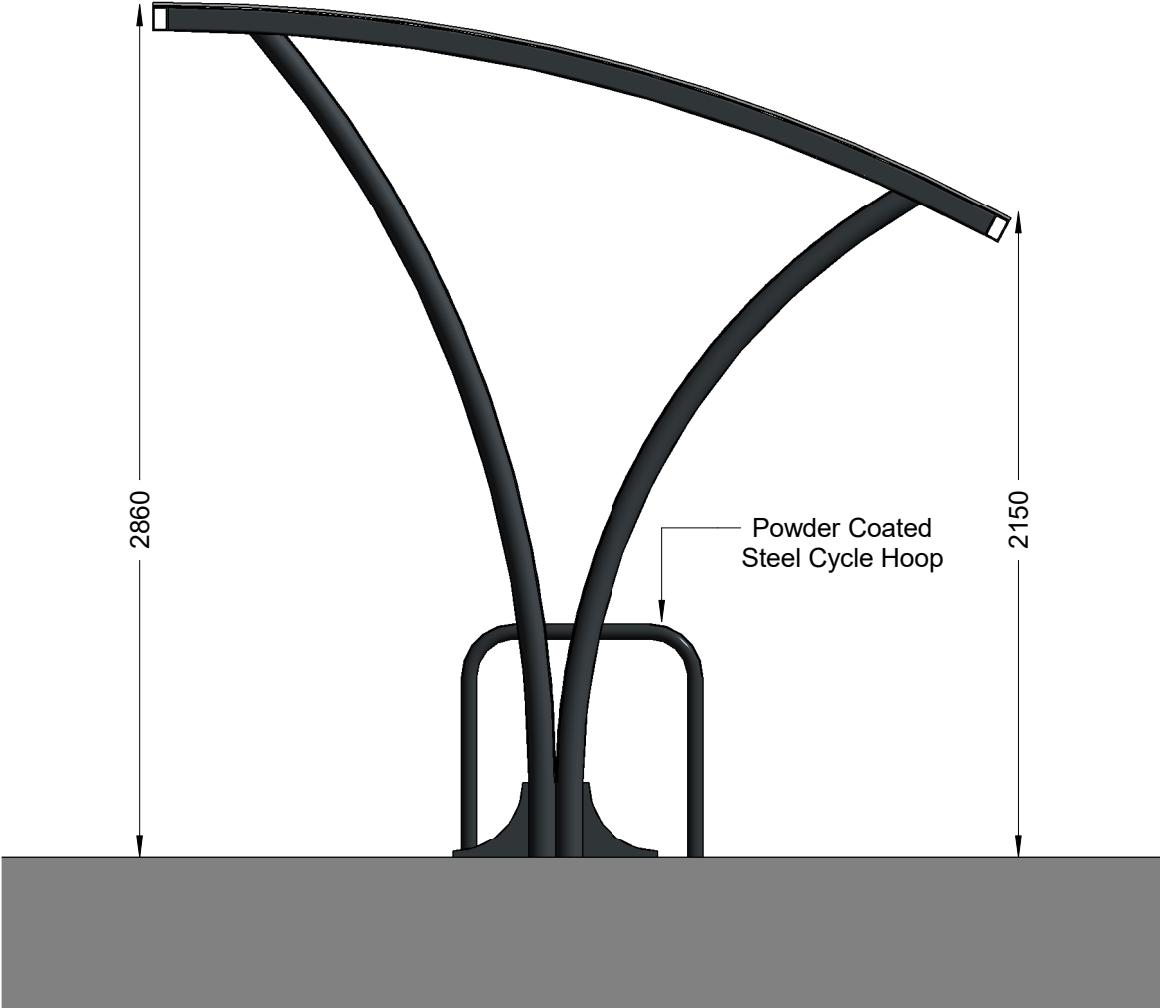

Side Elevation 1
1 : 25

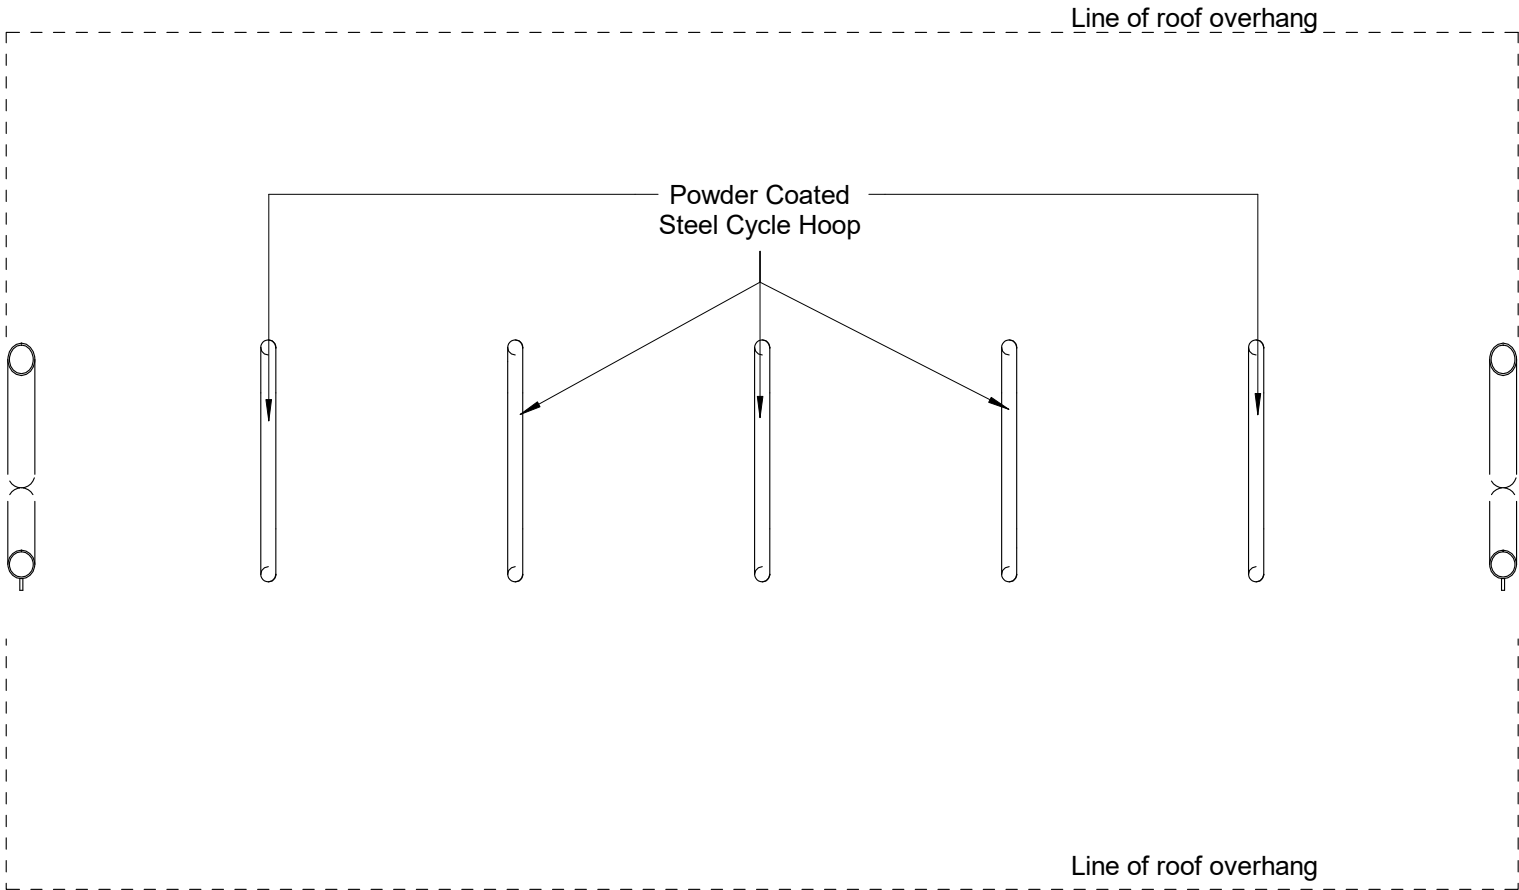

Proposed Plan
1 : 25

Proposed Contempory Cycle Shelter for 10no. Cycles

Proposed powder coated steel cycle shelter in RAL 7016 (anthracite) with polycarbonate roof covering to house 5no. or 6no. stainless steel Harrogate cycle stands to accommodate 10no. or 12no. cycles. Shelter & cycle hoops to be root fixed.

For Cycle shelter locations please refer to Site plan 12006-2-112/113/114

		A	11.05.21	Notes Updated		NBB		JMR			
		Rev	Date	Description		Rev By		Chk'd By			
Project Title	PROPOSED INDUSTRIAL UNIT Phase 2A Dearne Valley Parkway Rockingham Barnsley			Drawing Title		Proposed Cycle Shelter					
				Job-Dwg No		12006-2 - (P)136		Rev	A		
Client	Harworth Group			■ Wakefield, WF1 3QA t. 01924 291800 ■ Carvers Warehouse, 77 Dale Street, Manchester, M1 2HG t. 0161 2388555 ■ The Old Rectory, 79 High Street, Newport Pagnell, MK16 8AB t. 01908 211577 ■ 101 London Road, Reading, RG1 5BY t. 0118 9507700 ■ 10 Gees Court, St Christophers Place, London, W1U 1JJ t. 0207 4091215 THE HARRIS PARTNERSHIP ARCHITECTS www.harrispartnership.com							
Status	PLANNING										
Scale	1 : 25		Drawing Size							A2	
Drawn By	NBB	Checked By	JMR							Date	04.2021