


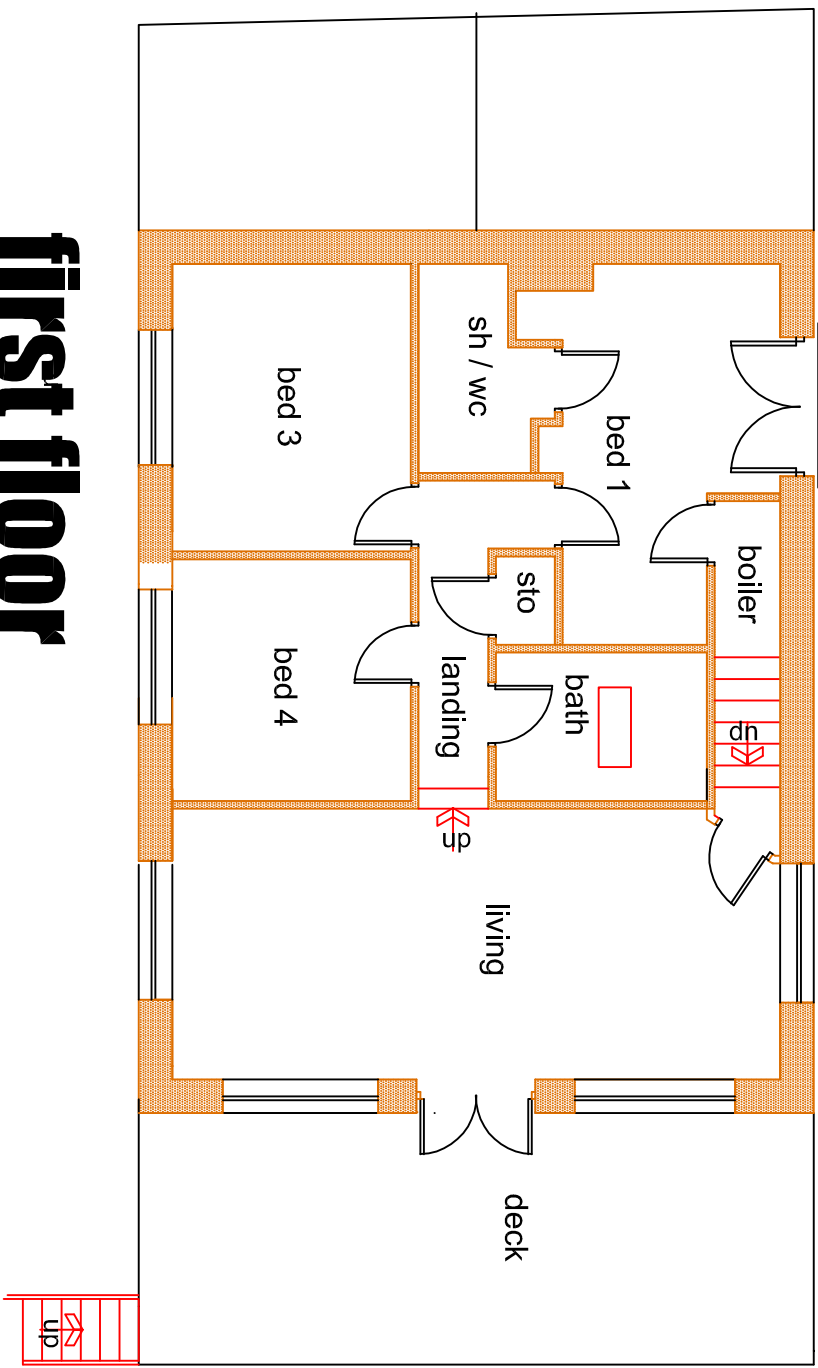


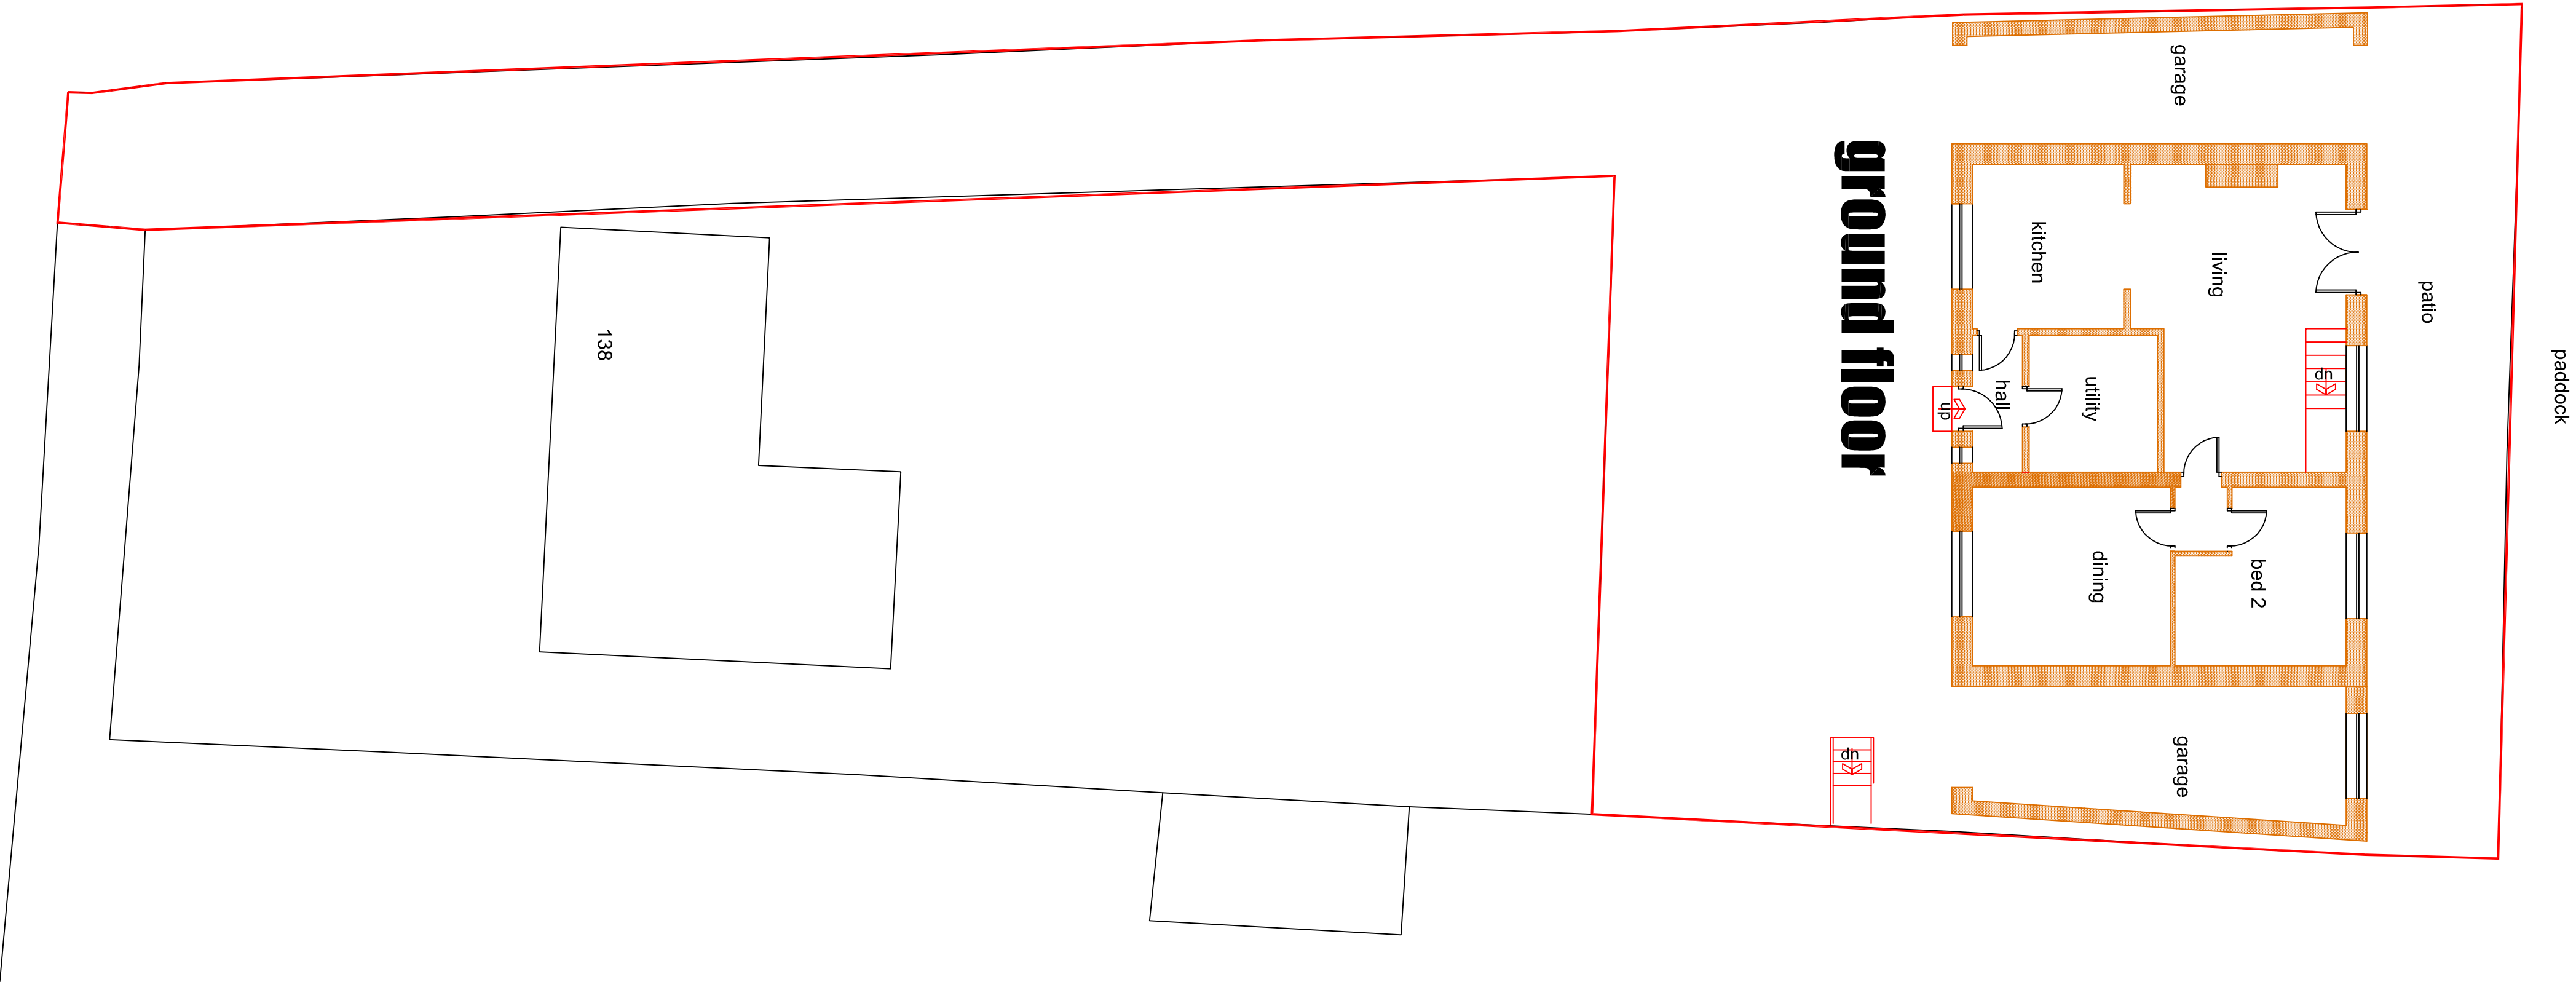



front elevation

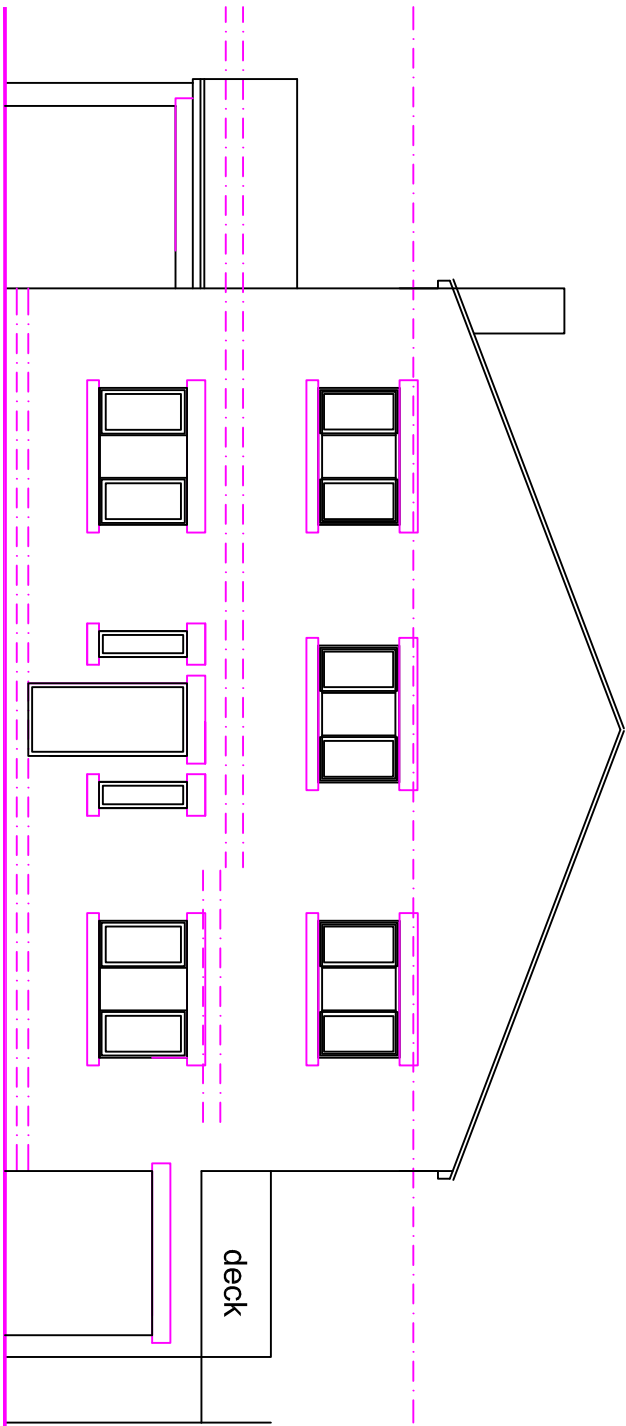

side elevation

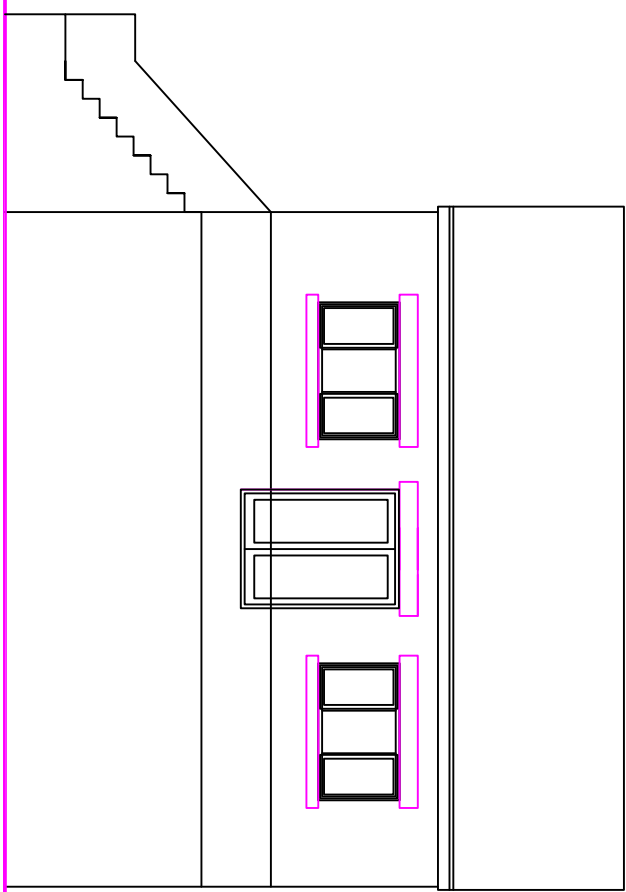

part rear elevation

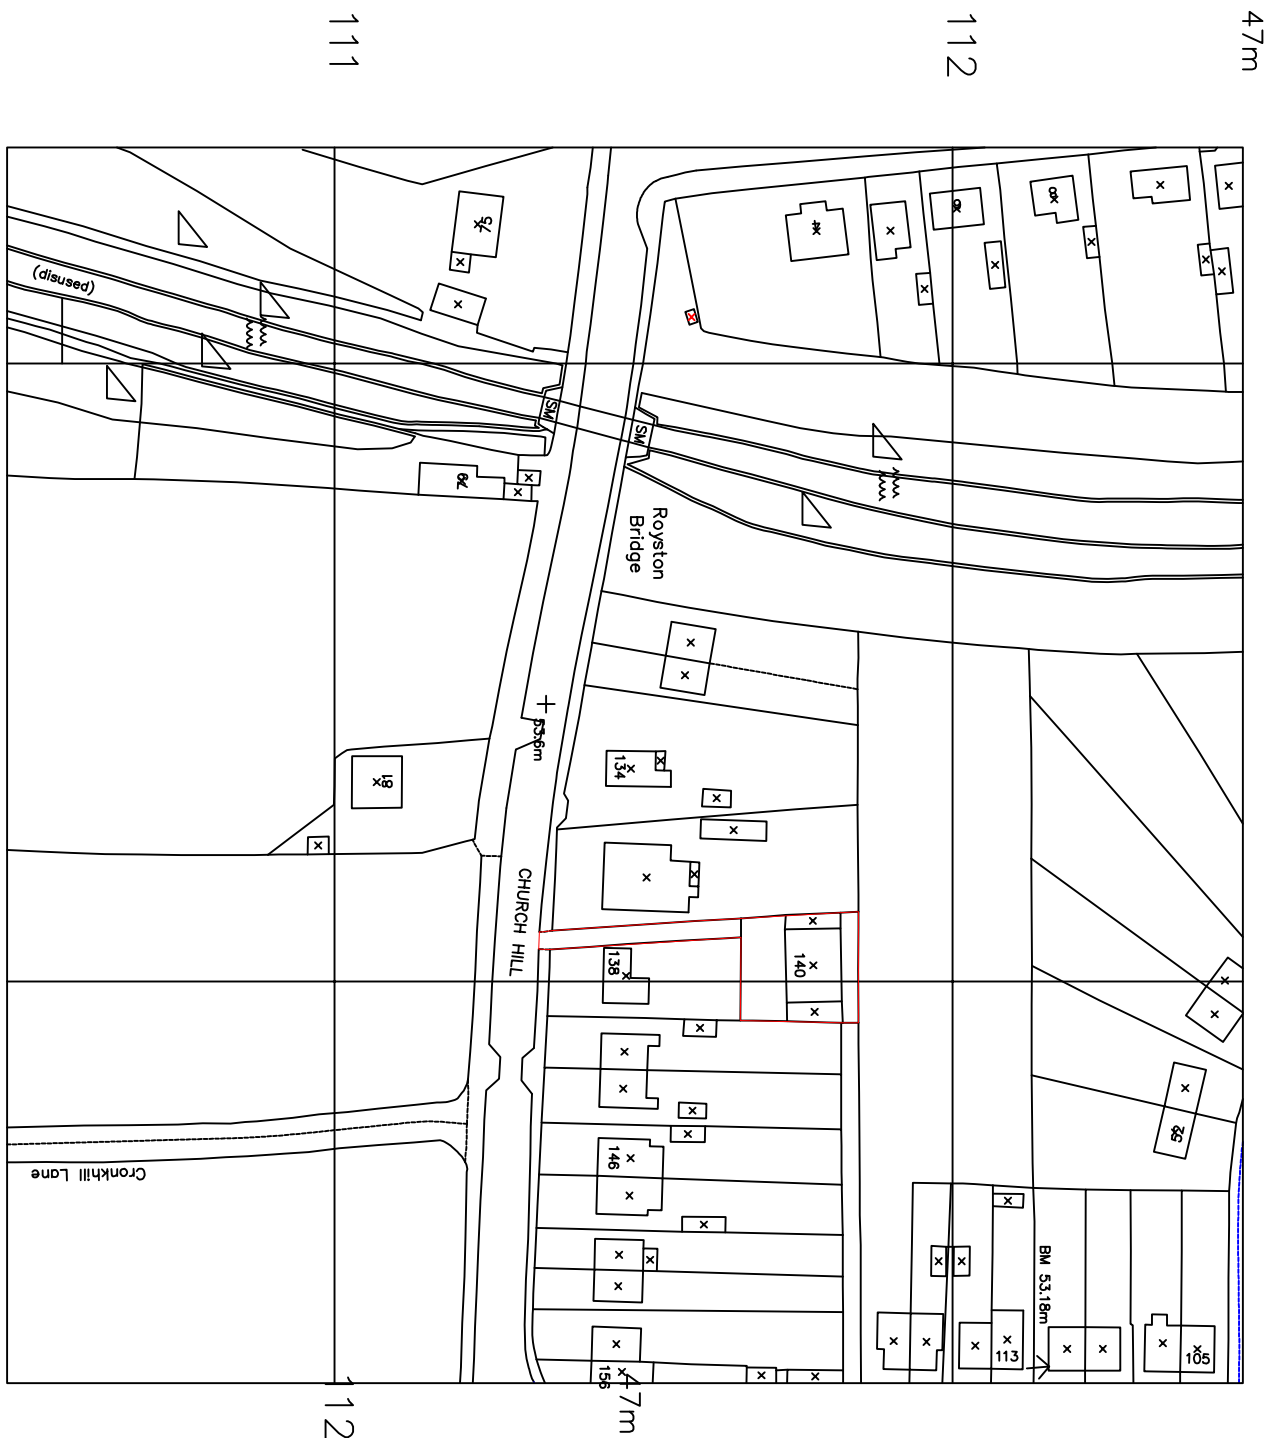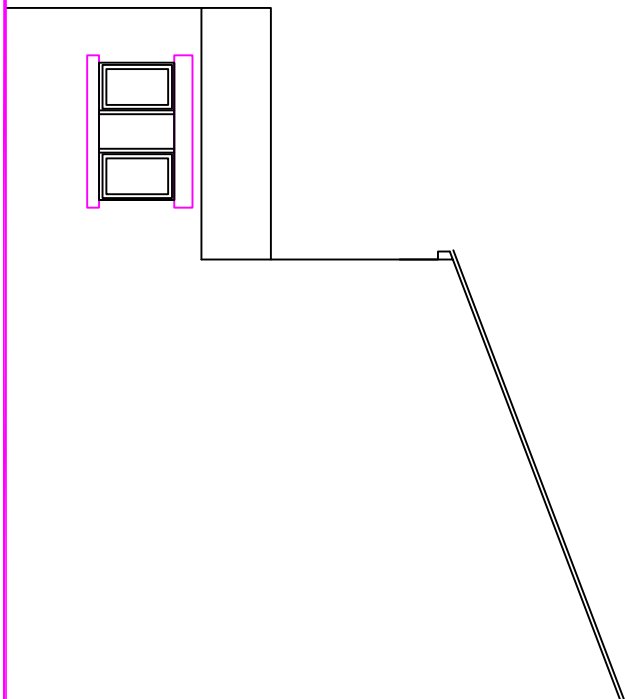

plans as existing

DRAWING No.
S/14/01

REVISION

J MURRAY
4 BROOKSIDE CLOSE, HACKENTHORPE
SHEFFIELD S12 4LE 0114 247 0602

TITLE
Two storey side extension
140 Church Hill
Ryoston
S71 4AQ
CLIENT D Sheard

GENERAL ARRANGEMENT
DATE 23/7/2014 SCALE 1:100@A1