



Drawing No.	Rev No.
MDY002 -004	

DO NOT SCALE: Contractor to check all dimensions and report any omissions or errors

NOTES

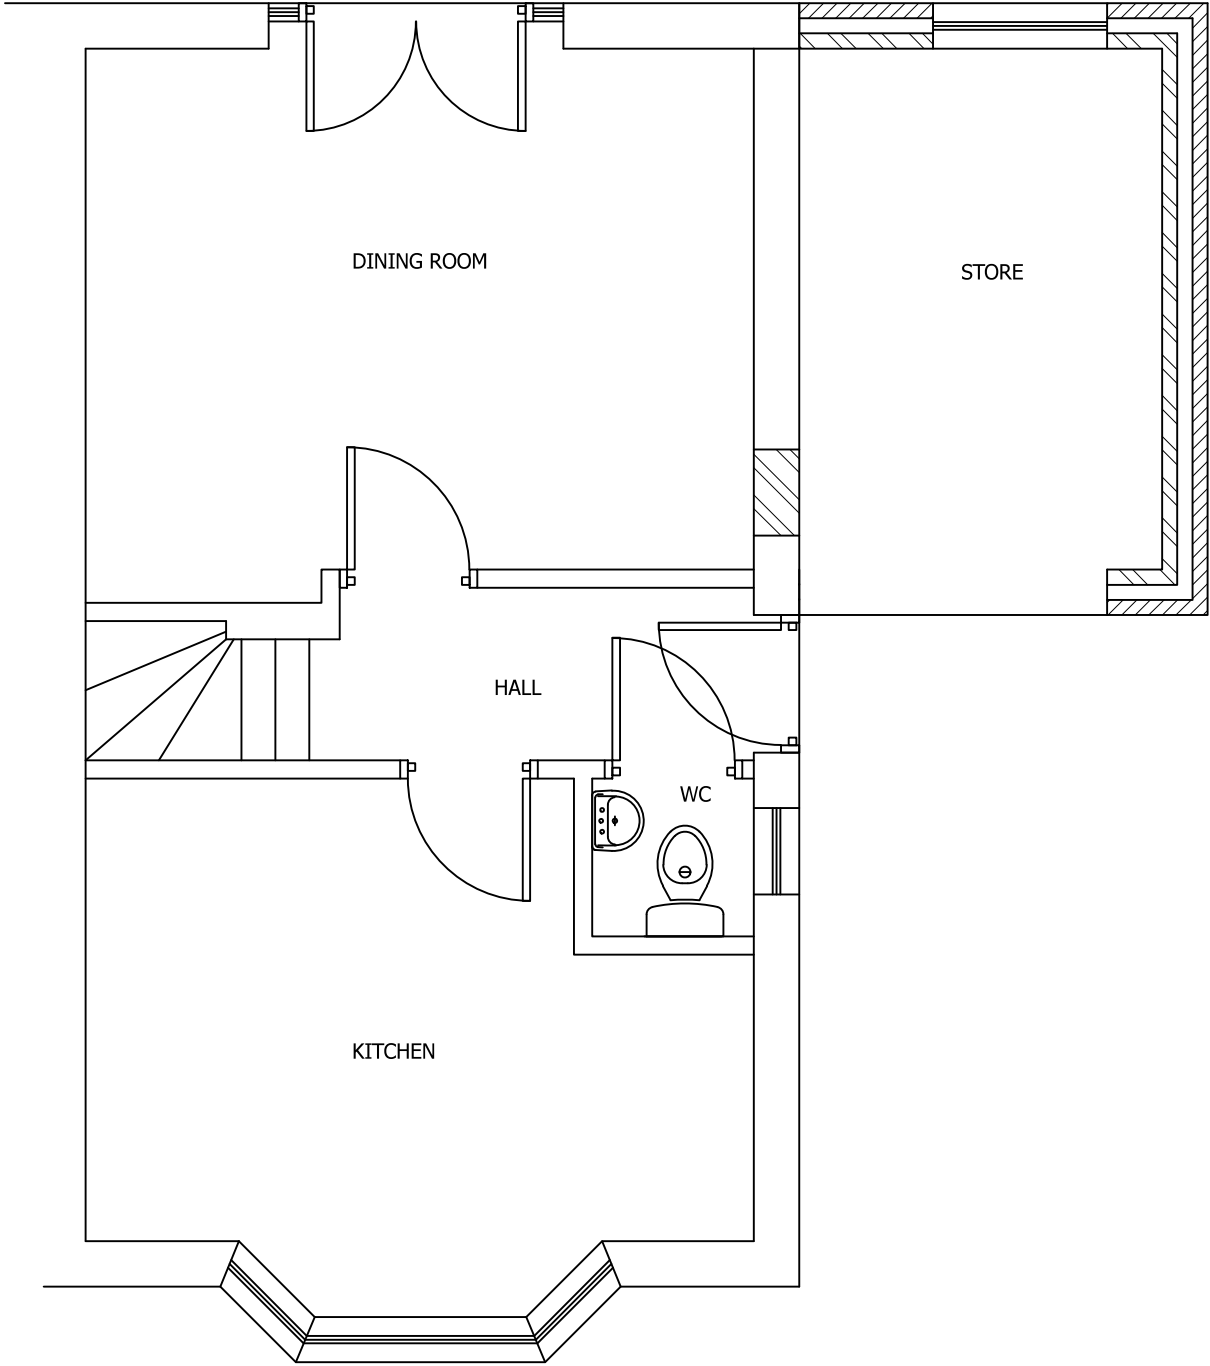

PROPOSED GROUND FLOOR PLAN
SCALE 1:50 AT A3

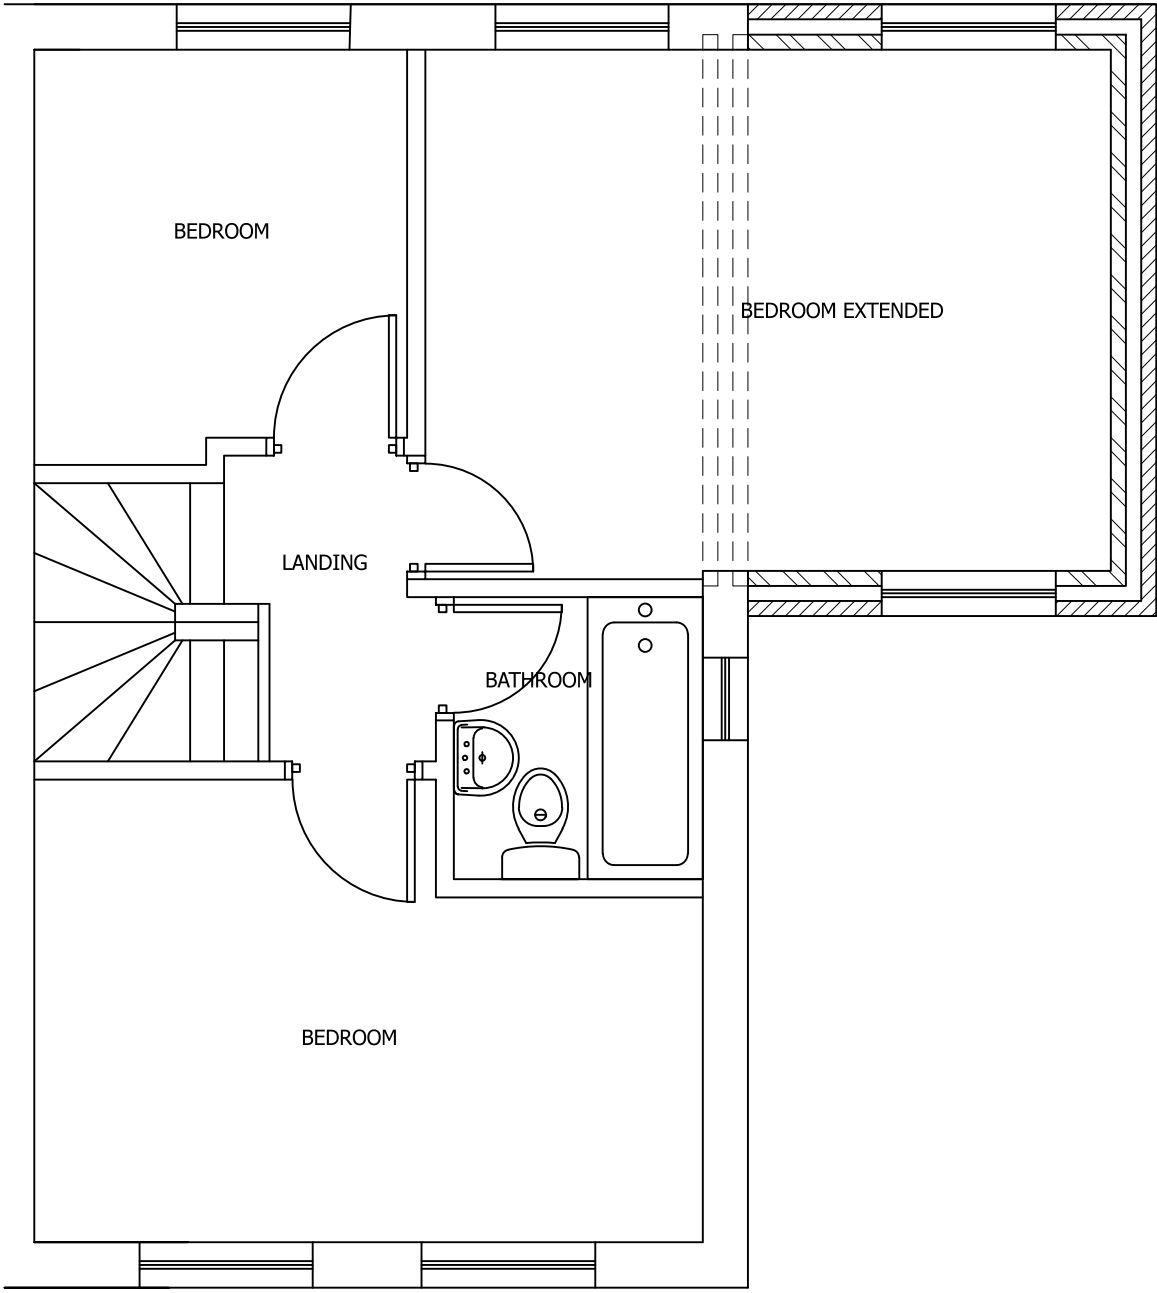

PROPOSED FIRST FLOOR PLAN
SCALE 1:50 AT A3

Rev	Description	By	Chk	App	Date
JRB DESIGNS Ltd 1 Saville Road Cudworth Barnsley S72 8LT Tel: 01226 383542 Fax: 01226 380078 Mob: 07970 541192 Email: john@jrbdesigns.co.uk This drawing is copyright. © jrbdesigns Ltd.					
Client		MRS D YATES			
Drawing Title		PROPOSED PLANS			
Address		20 GILDER WAY SHAFTON BARNSELEY S72 8WP			
Project Title:		PROPOSED TWO STOREY SIDE EXTENSION			
Purpose of Issue:		PLANNING			
Drawing Status		FIRST ISSUE			
Scale at A3 AS SHOWN	Drawn By JRB	Date 13/01/2019			
Checked By DY	Date 13/01/2019	Approved By DY	Date 13/01/2019	Revision	
Project No. MDY002		Drawing No. 004		Revision -	
APPROVAL ☒	INFORMATION ☐	TENDER ☐	CONTRACT ☐	CONSTRUCTION ☐	