




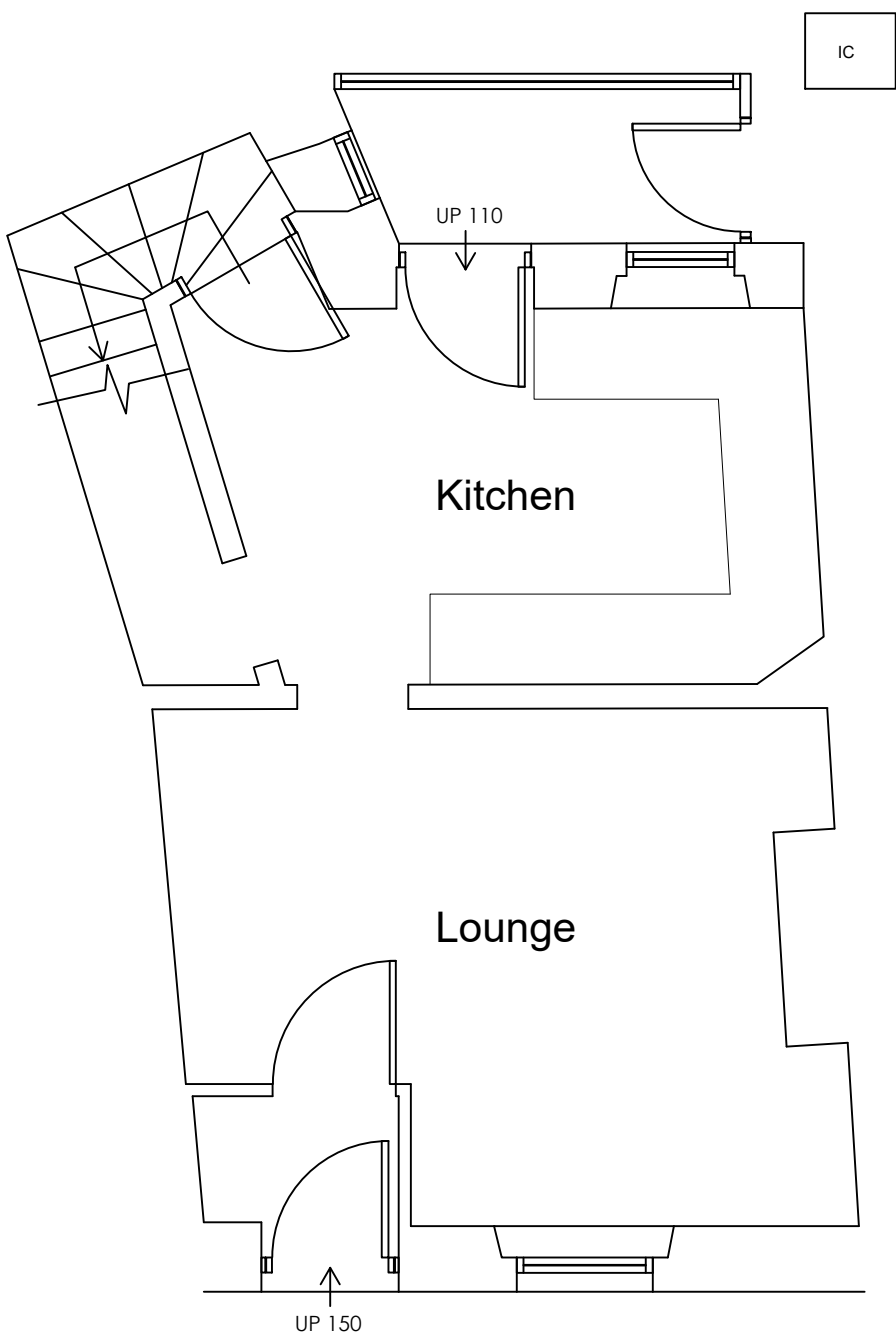


Ground Floor Plan as Existing
(scale 1:50)

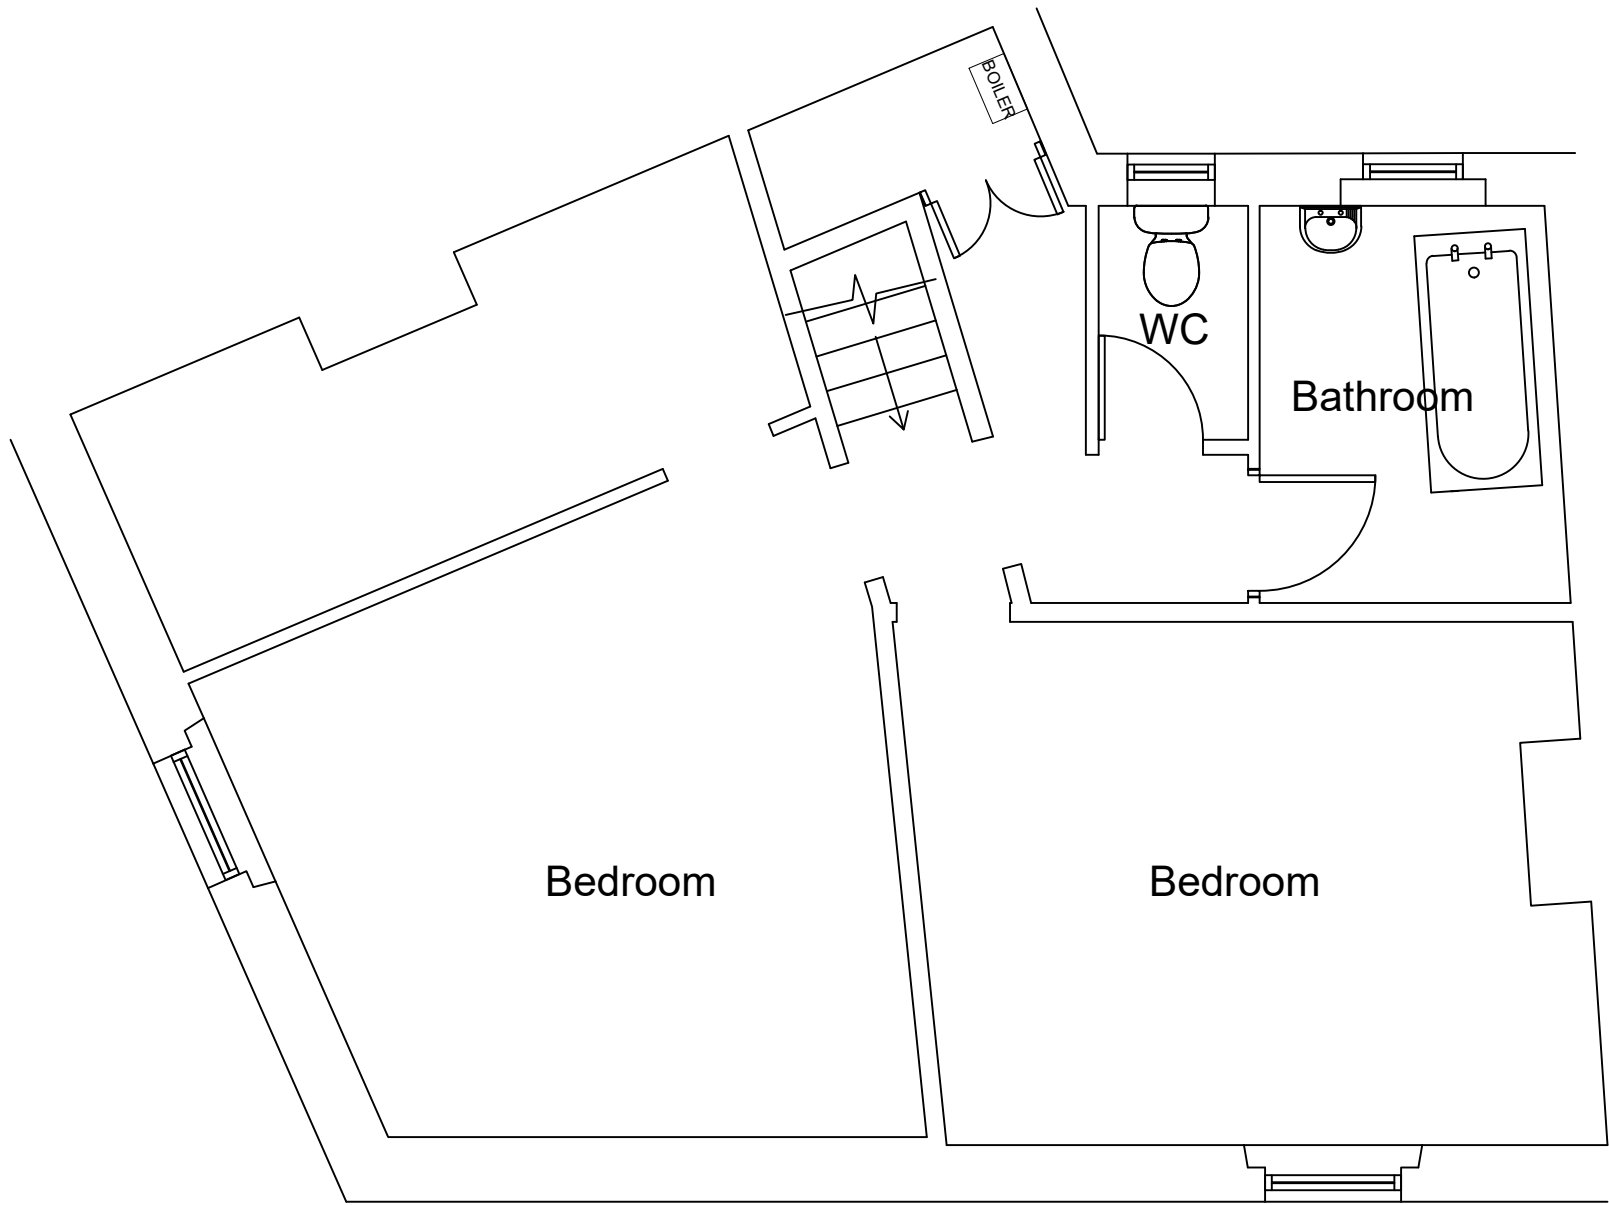


First Floor Plan as Existing
(scale 1:50)

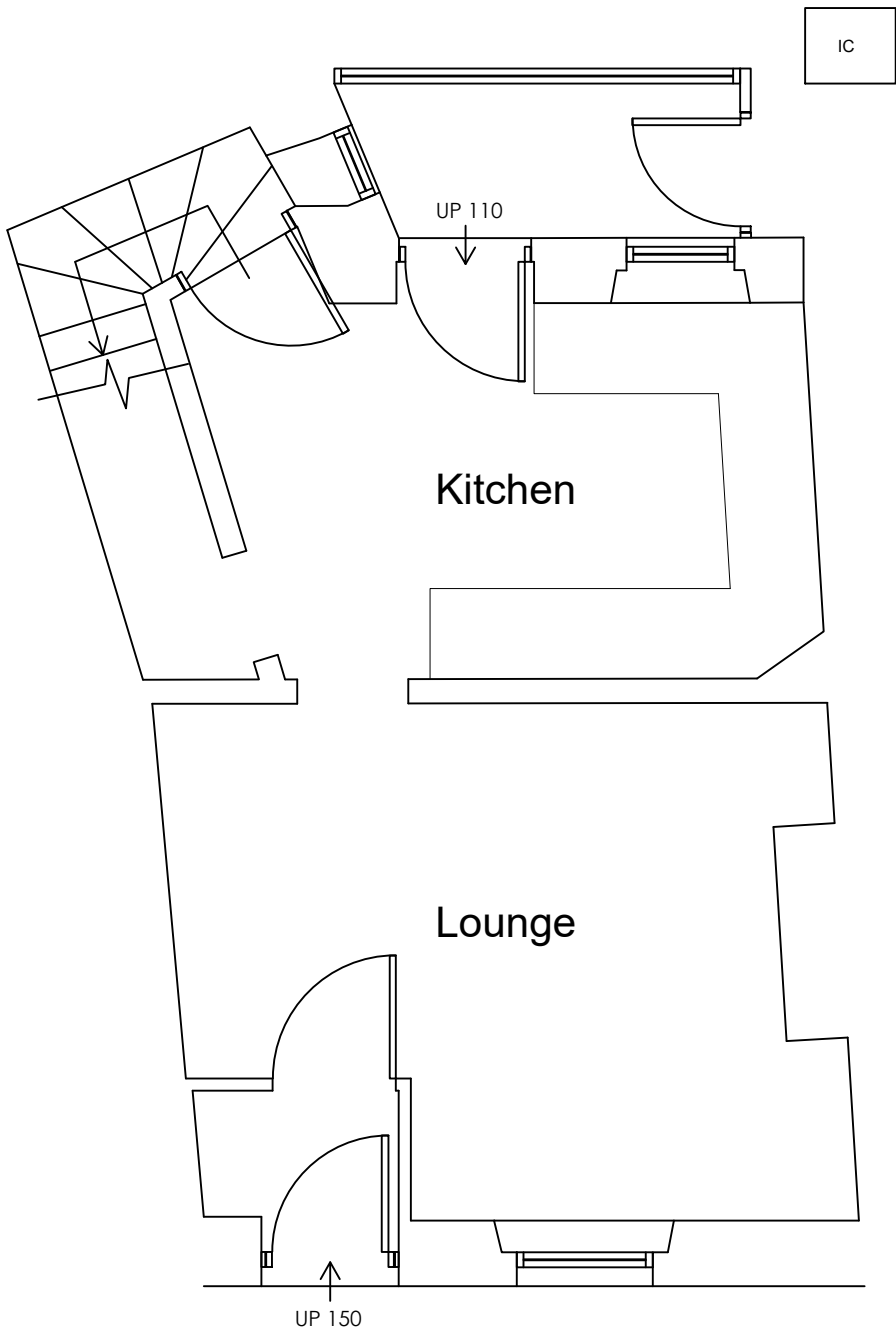

Ground Floor Plan as Proposed
(scale 1:50)

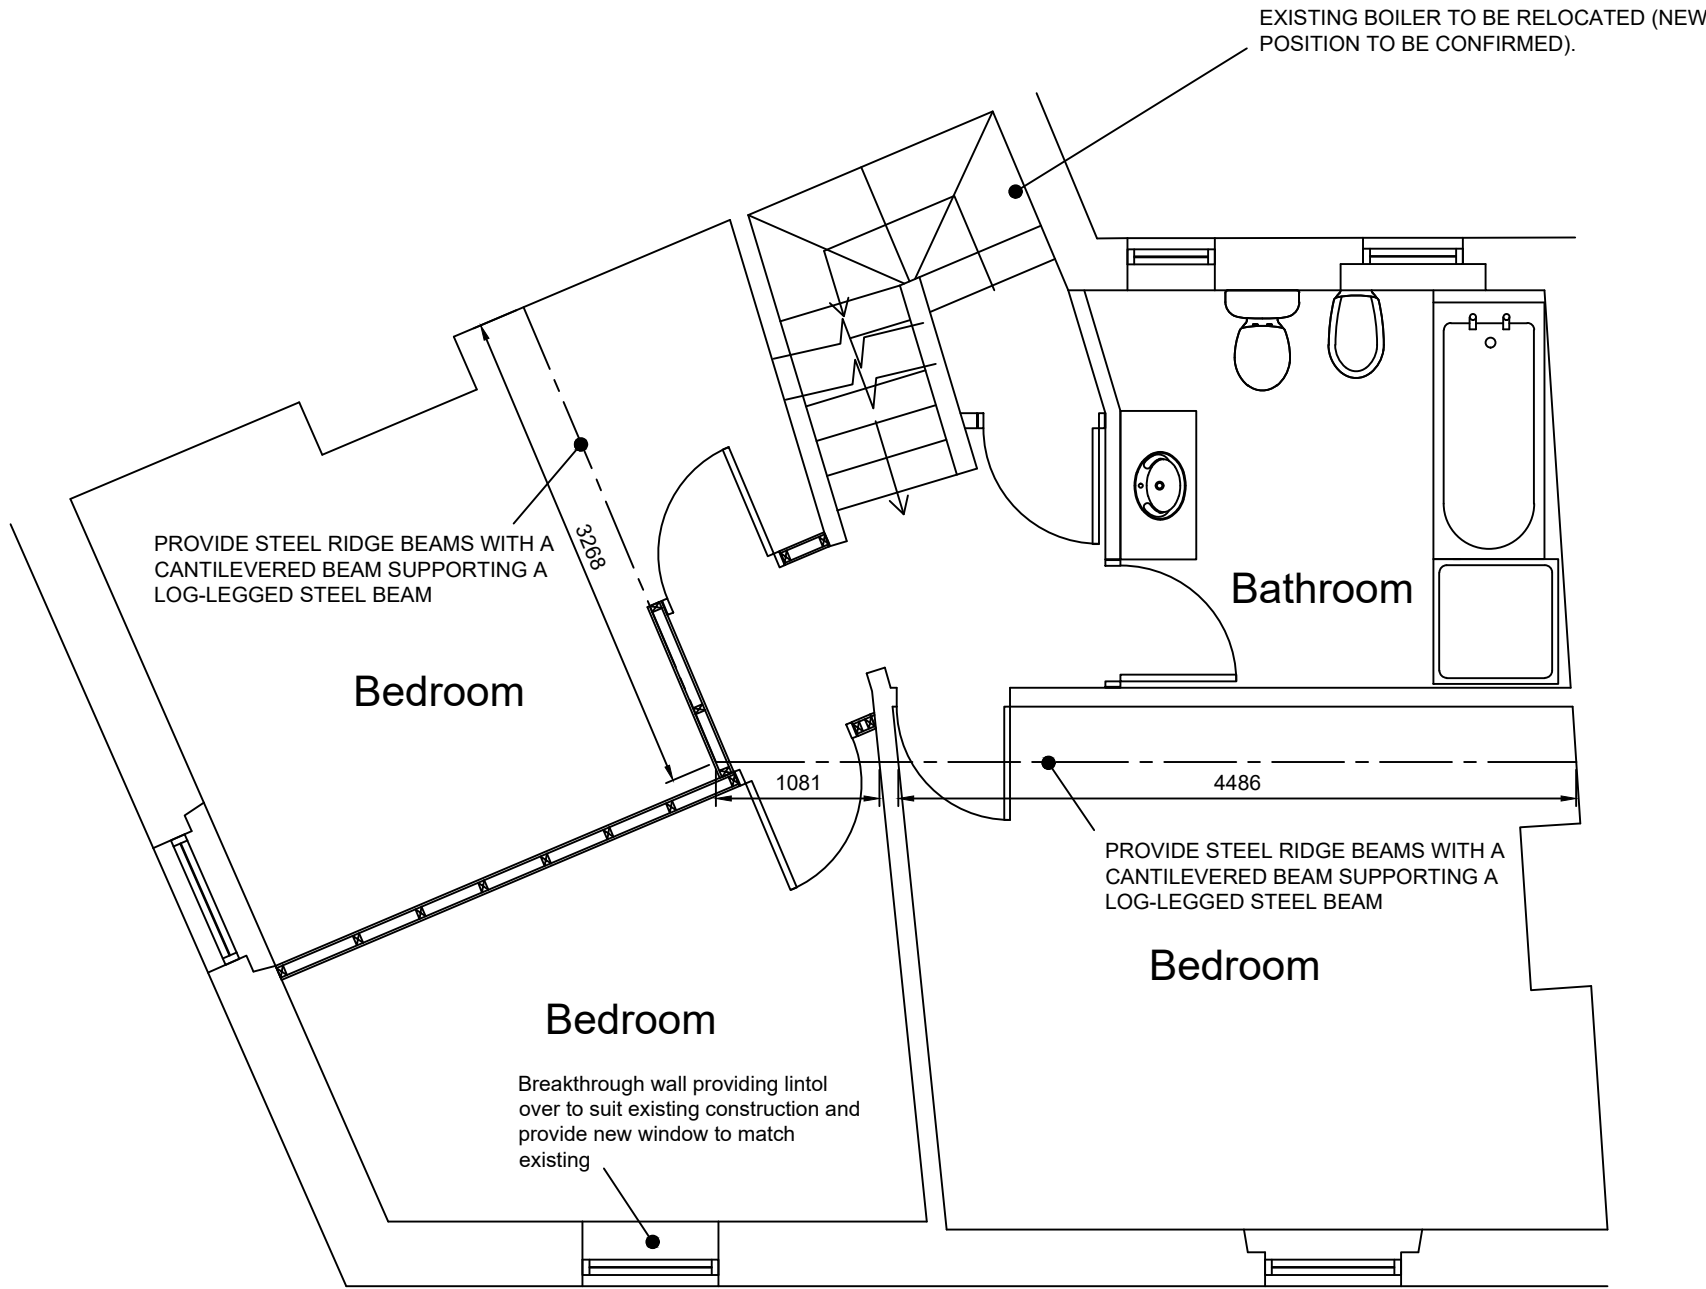

First Floor Plan as Proposed
(scale 1:50)

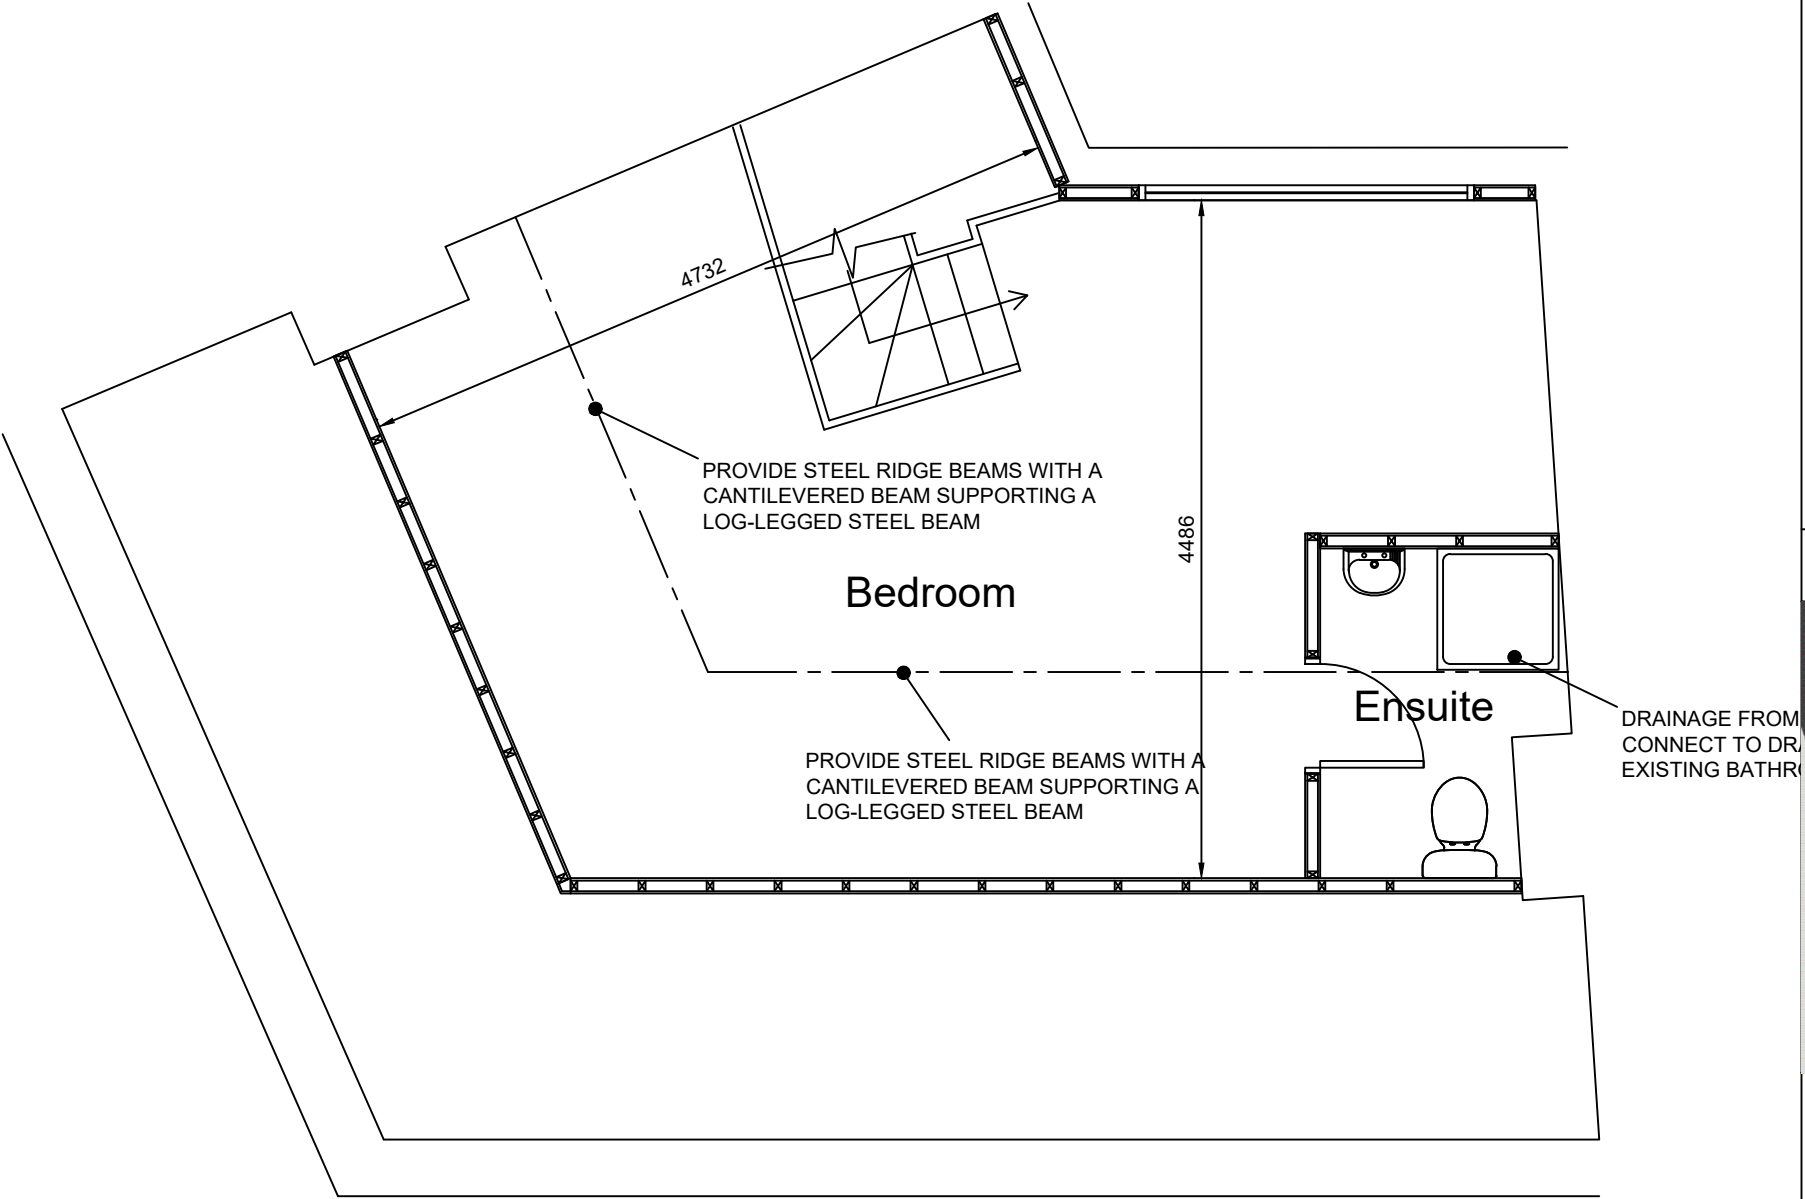

Second Floor Plan as Proposed
(scale 1:50)

CHAS

Accredited Contractor

CHASmark

This drawing is owned by Fleetwood Cadtek Limited and this documentation is confidential to Fleetwood Cadtek. As such this document (and its contents) should be treated with the utmost care and consideration and in no circumstances should it be disclosed, distributed or copied (whether in whole or part of) without the prior written consent of Fleetwood Cadtek Limited.

NOTES

All dimensions to be checked on site and any discrepancies reported prior to commencement of work. Do not scale from this drawing. If in doubt ask.

MOD NO	REV	MOD NOTES	MOD DATE	BY

FCL

FLEETWOOD CADTEK LTD

www.fleetwoodcadtek.co.uk

Measured Building Surveys & Architectural Services

07733 281111

info@fleetwoodcadtek.co.uk

Fleetwoodcadtek.co.uk

12 Stephen Drive, Grenoside, Sheffield, S35 8DZ

STUART FLEETWOOD

Job Title

33 Alma Street
Barnsley
S70 6EF

Drawing Title

Proposed attic conversion
Existing & Proposed Floor Plans

Scale	1:50	Sheet	A1
Date	18.09.21	Drawn by	SKF

Dwg. No.	21.56.01	Rev.	
----------	----------	------	--