



Hirst Architects
RIBA Chartered Practice

W: www.HirstArchitects.com
E: Office@HirstArchitects.com
T: 01226 491 777

THIS DRAWING/COPY AND ANY DESIGN THEREON IS PROTECTED BY COPYRIGHT AND IS THE PROPERTY OF HIRST ARCHITECTS LTD. IT IS TO BE USED ONLY FOR THE PURPOSE FOR WHICH IT WAS EXPRESSLY LOANED AND IS NOT TO BE COPIED IN ANY FORMAT. INFORMATION WITHIN THIS DRAWING IS NOT TO BE PASSED TO ANY THIRD PARTY WITHOUT PRIOR WRITTEN CONSENT. ALL MEASUREMENTS TO BE CHECKED ON SITE PRIOR TO CONSTRUCTION. DO NOT SCALE THIS DRAWING.



General orientation to be considered to be with North to the top of the page as shown above unless noted otherwise.

--- NOT FOR CONSTRUCTION ---

Important Notes:
All measurements to be confirmed by the main contractor pre-commencement.

PROJECT DETAILS

CLIENT / APPLICANT

Mr Ross Walsh

SITE ADDRESS

3 Keresforth Mews,
Barnsley, S70 6RY

PROJECT STAGE

PLANNING

JOB NUMBER

HA-24-05

RIBA STAGE

-03

DRAWING TITLE

Garage Combined Plans

REV

Original Issue

REV.	DESCRIPTION	DATE
--	First Issued.	2024
--		
--		
--		
--		
--		
--		
--		
--		
--		


SCALE

VARIES


A.1

Hirst Architect LTD
Royal Institute of British Architects
Chartered Practice


Office@HirstArchitects.com
01226 491 777

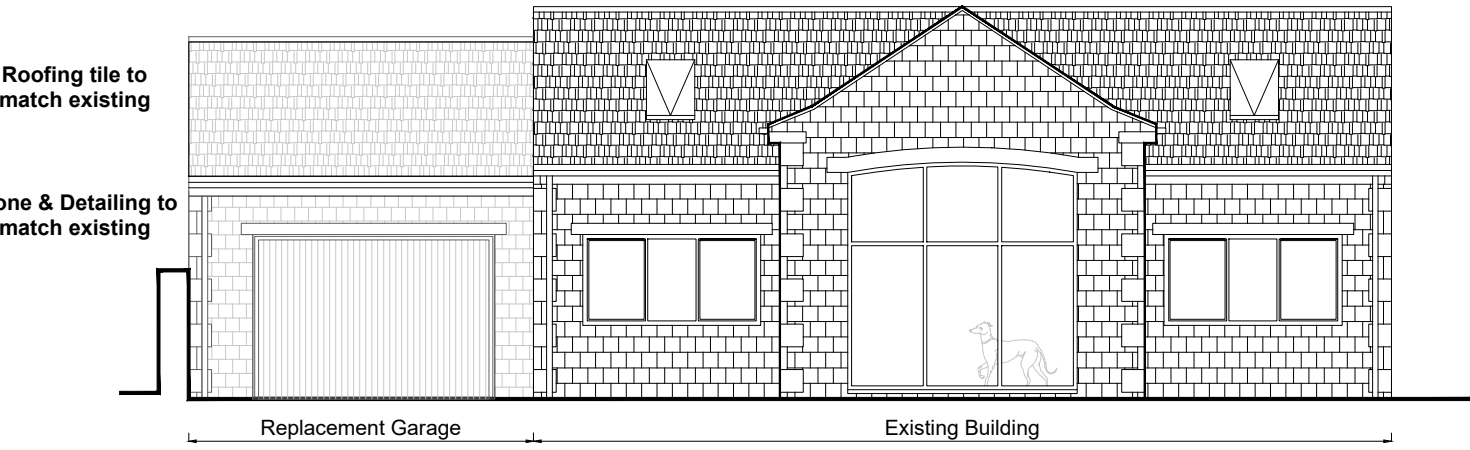


Proposed Front Elevation
Scale 1:100

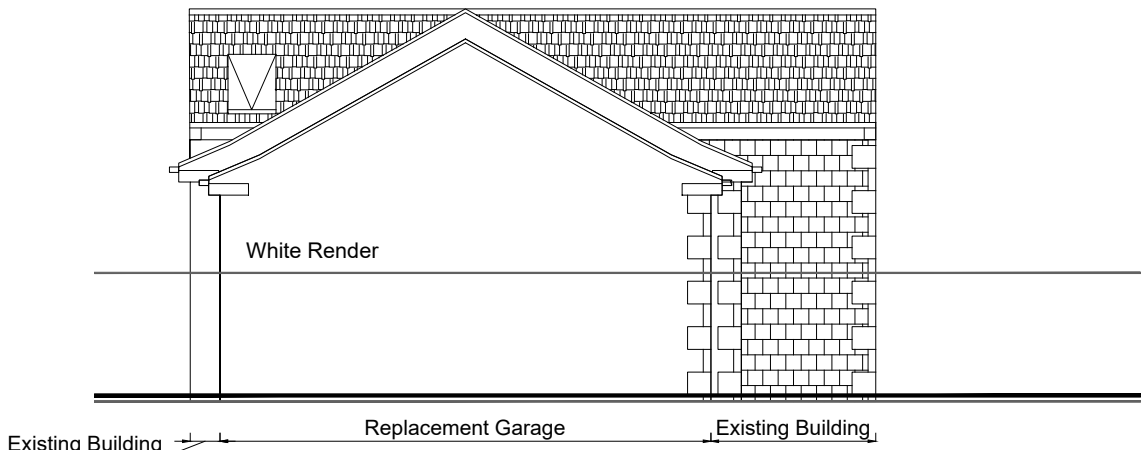


Proposed Southern Side Elevation
Scale 1:100

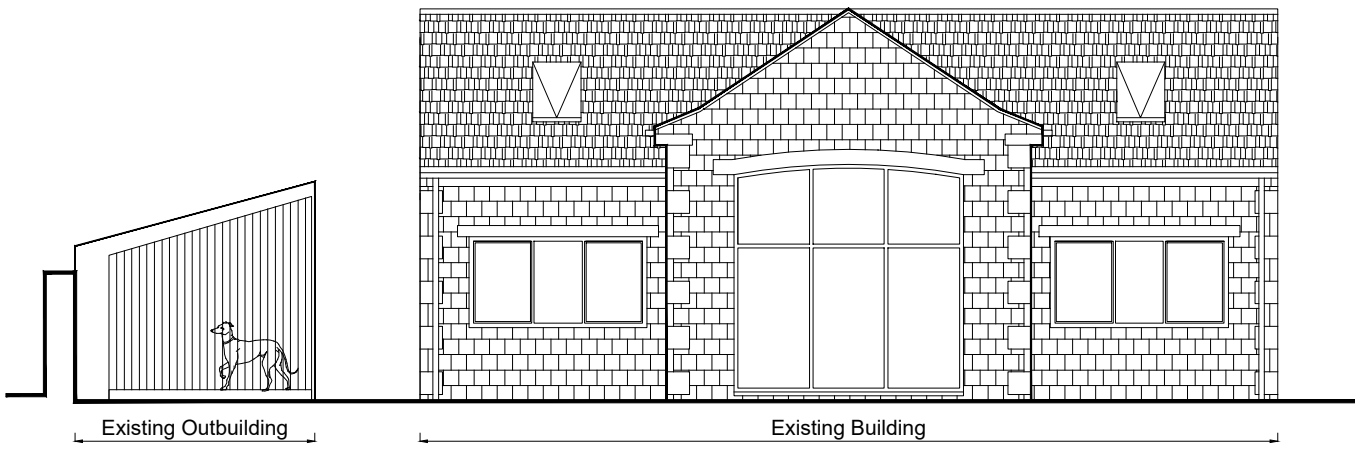


Existing Front Elevation
Scale 1:100

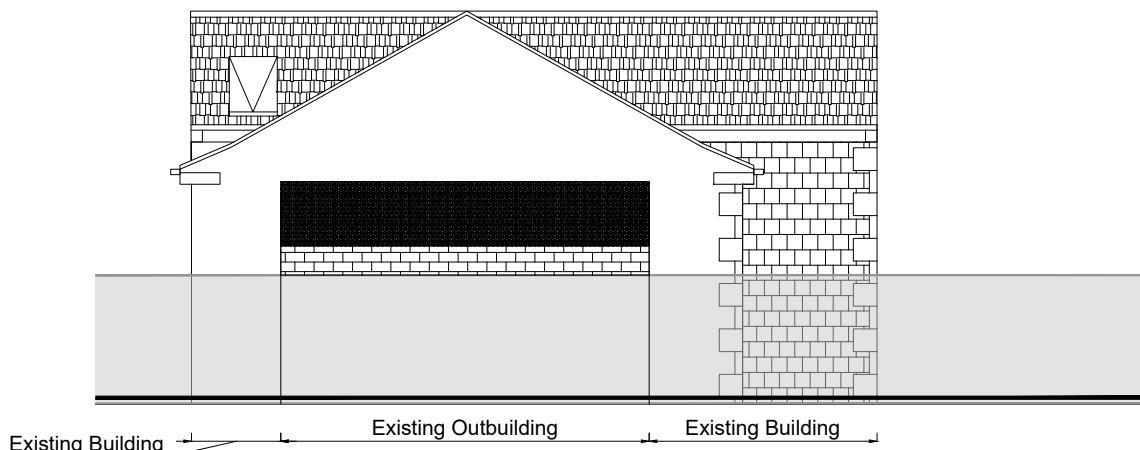


Existing Southern Side Elevation
Scale 1:100

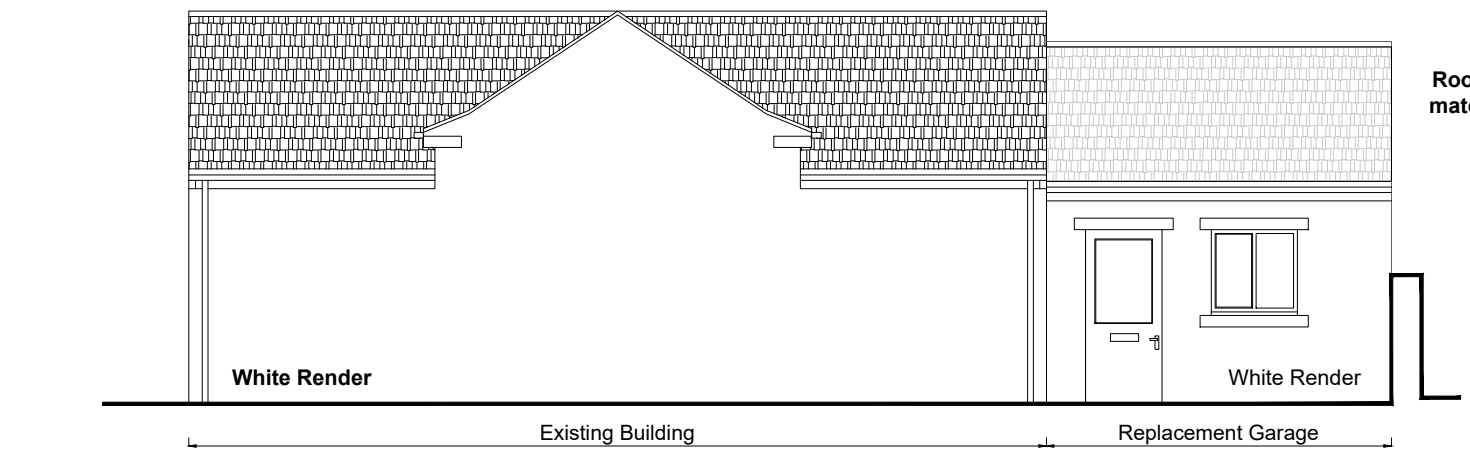


Proposed Rear Elevation
Scale 1:100

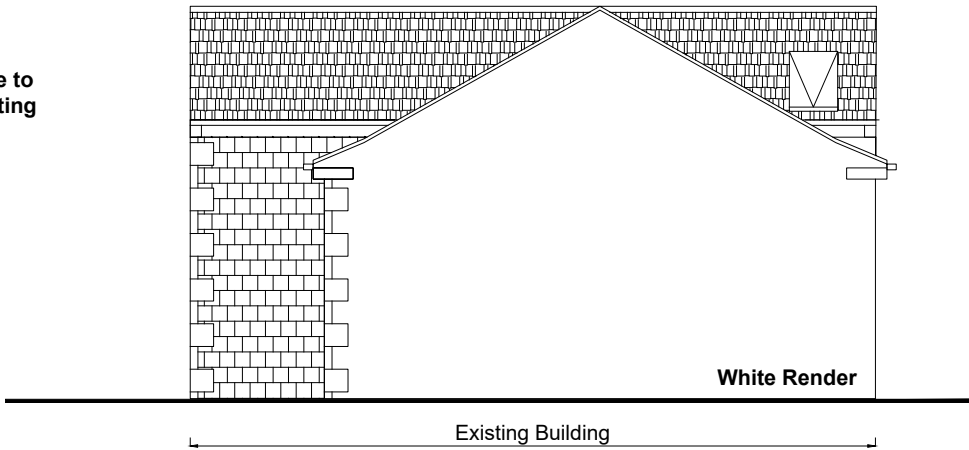


Proposed Northern Side Elevation
Scale 1:100

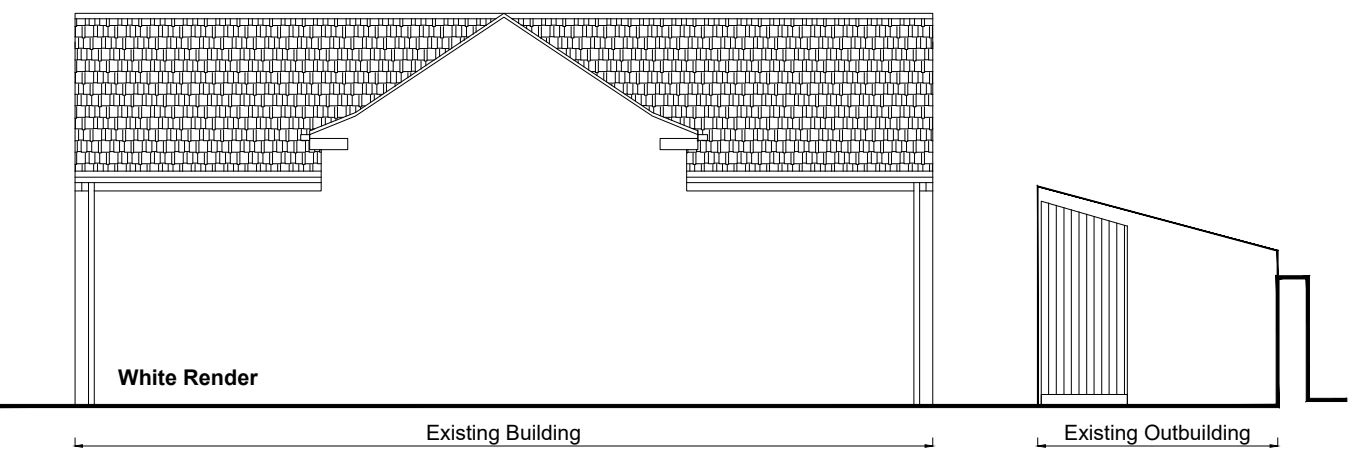


Existing Rear Elevation
Scale 1:100

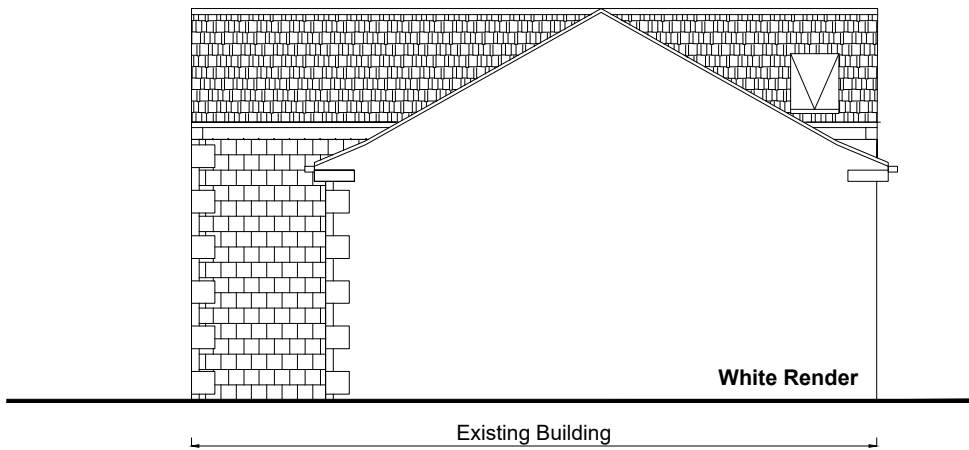


Existing Northern Side Elevation
Scale 1:100

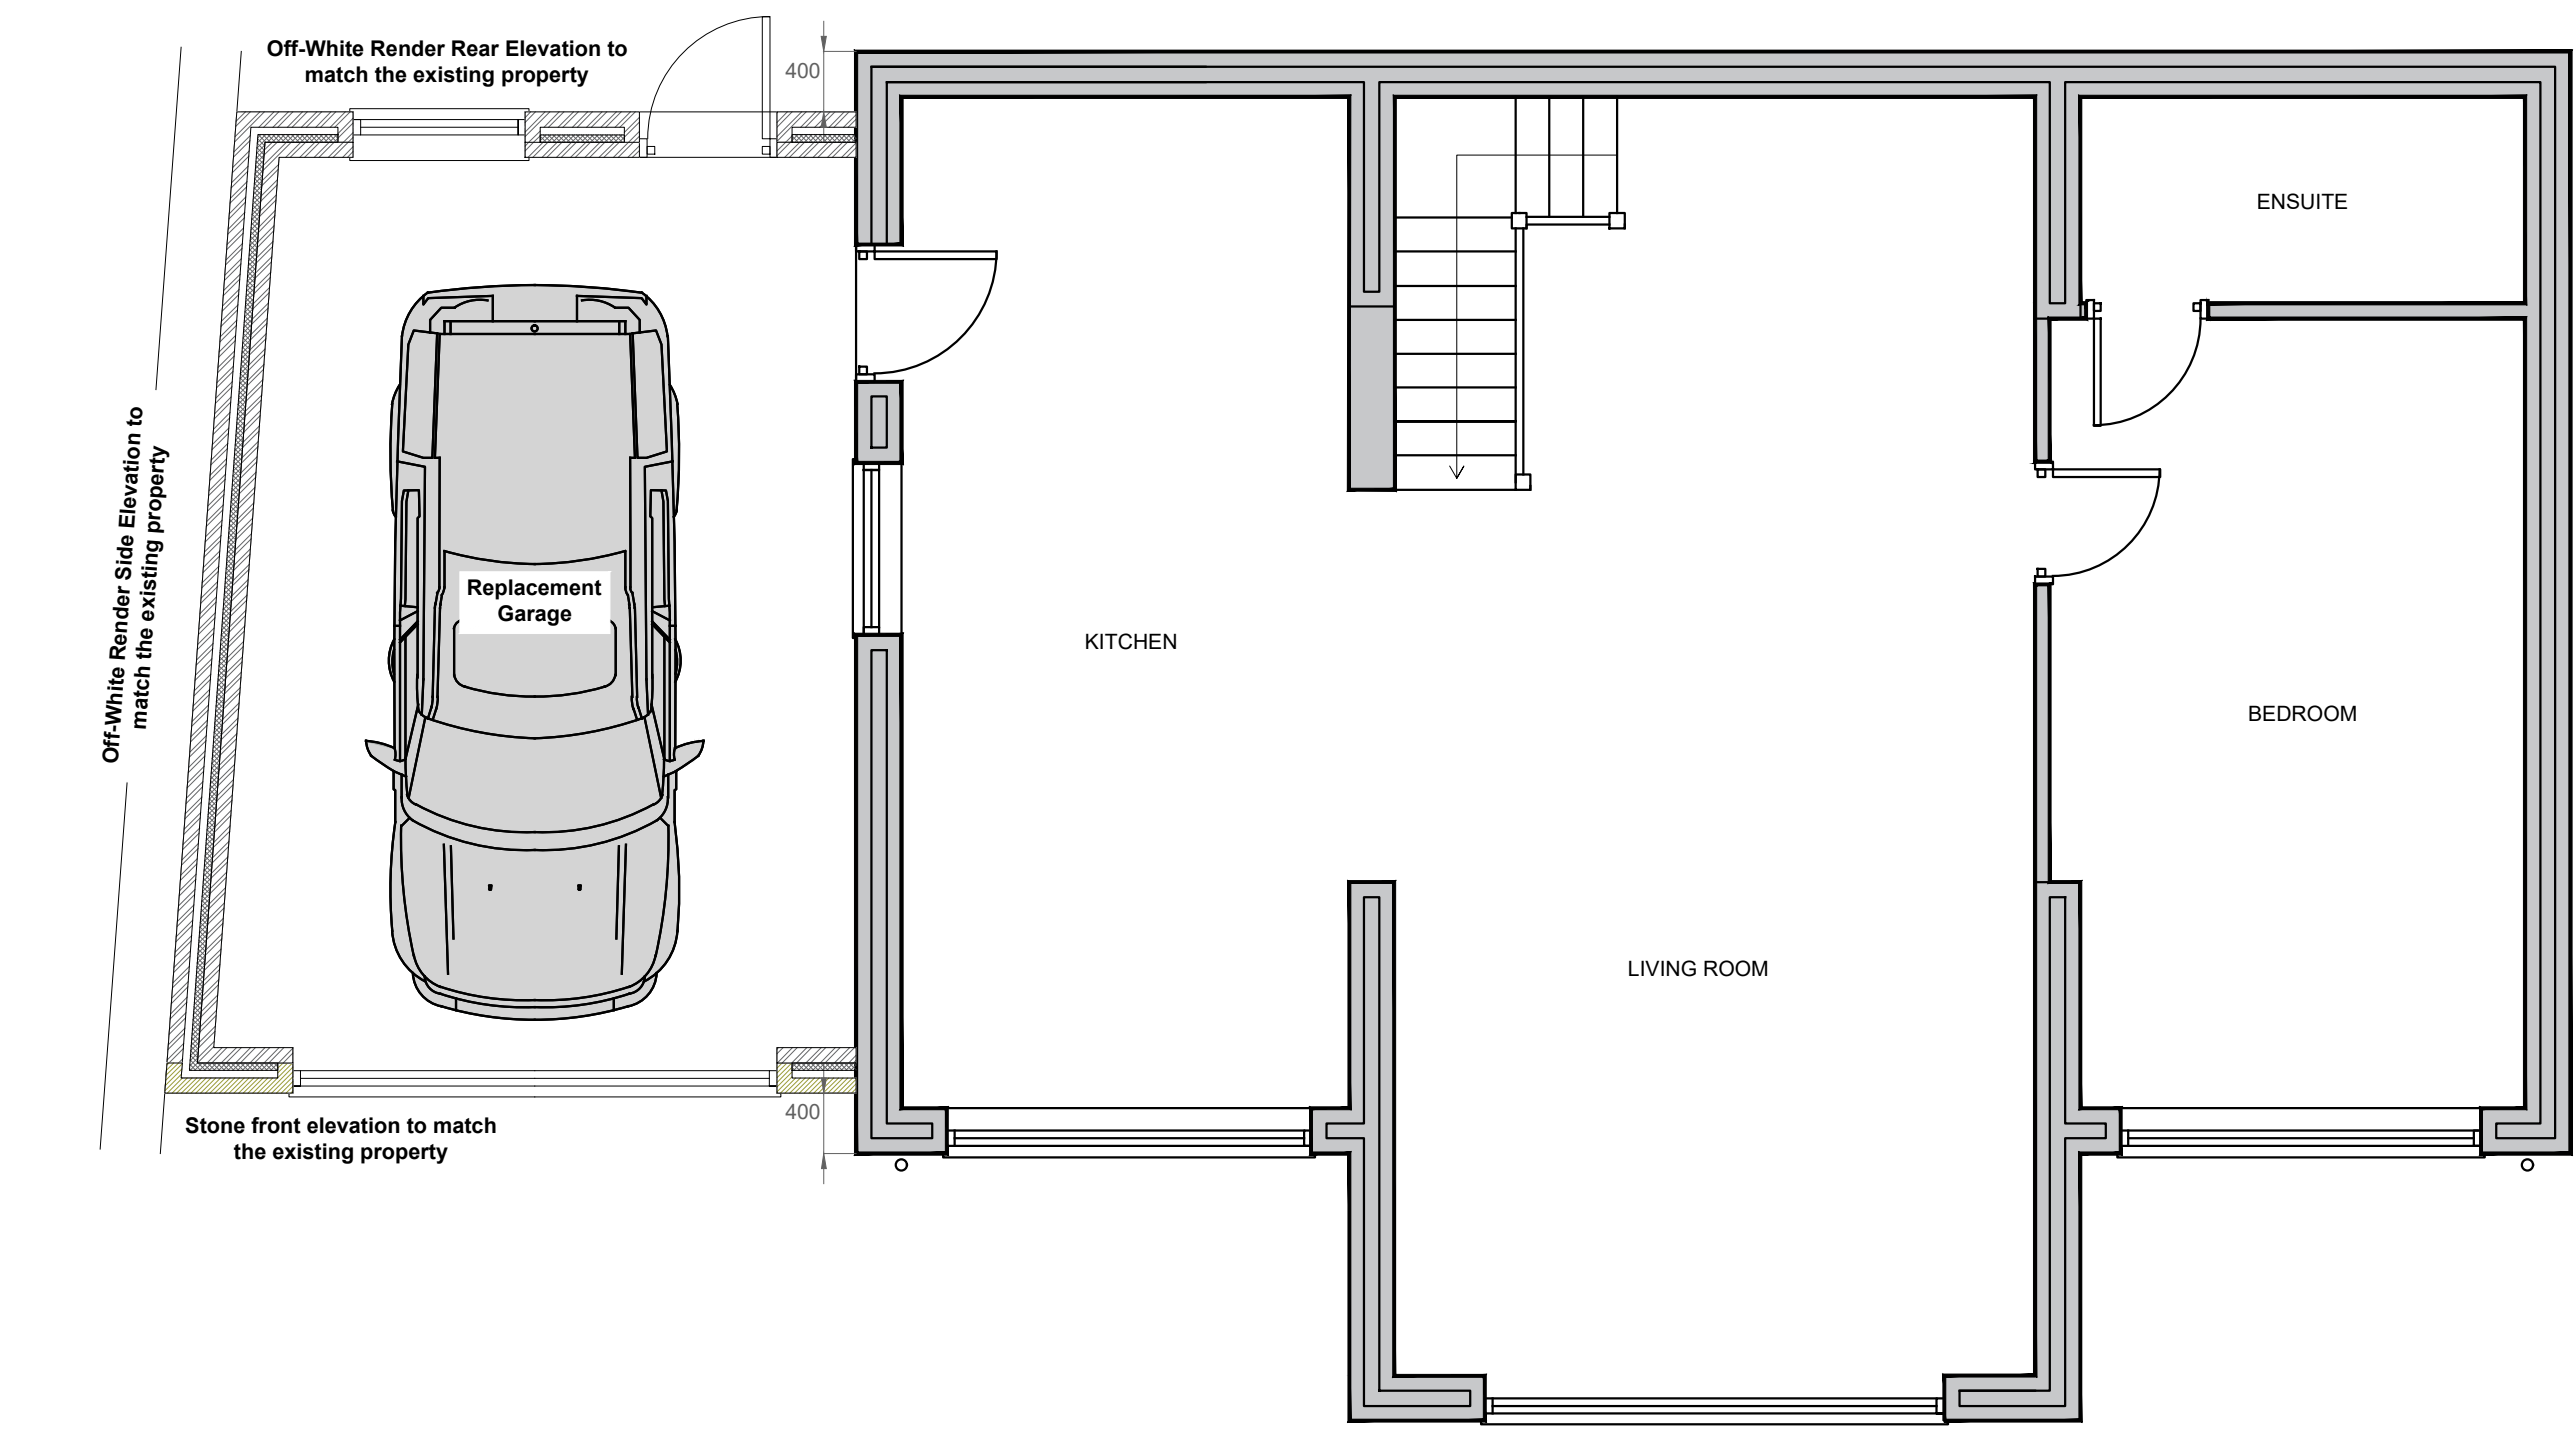

Proposed GF GA Plan
Scale 1:50

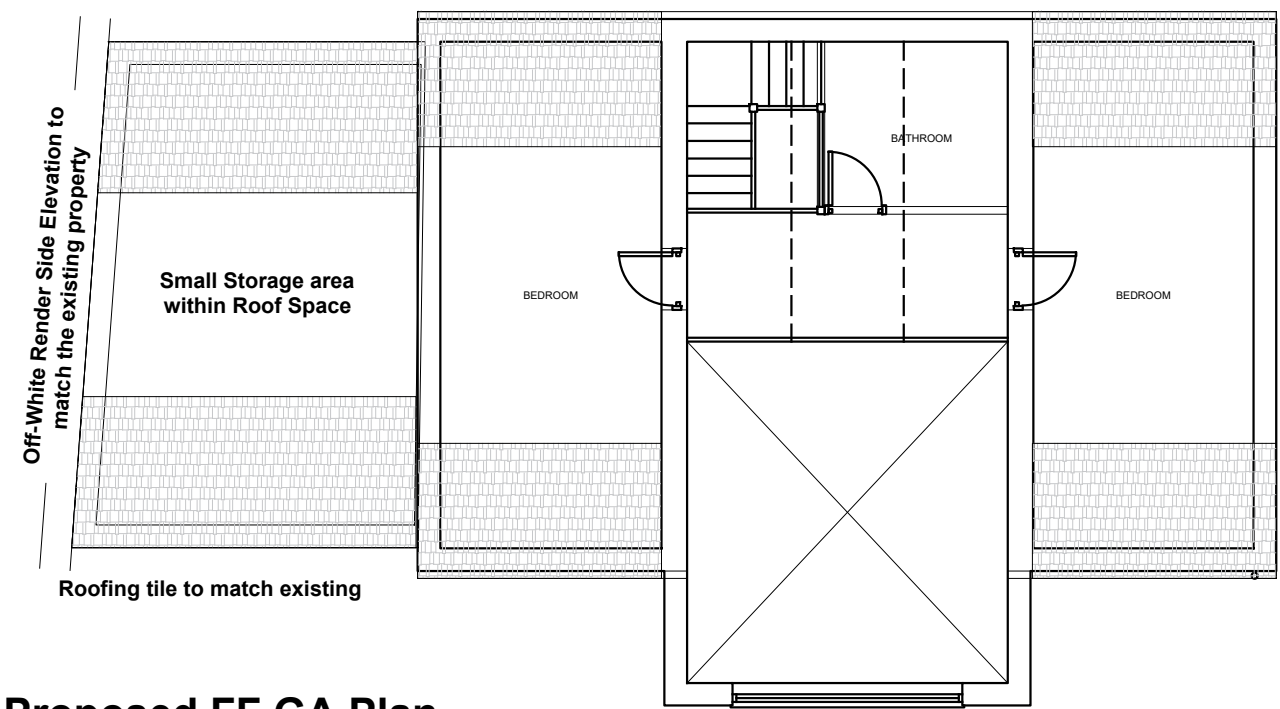

Proposed FF GA Plan
Scale 1:100

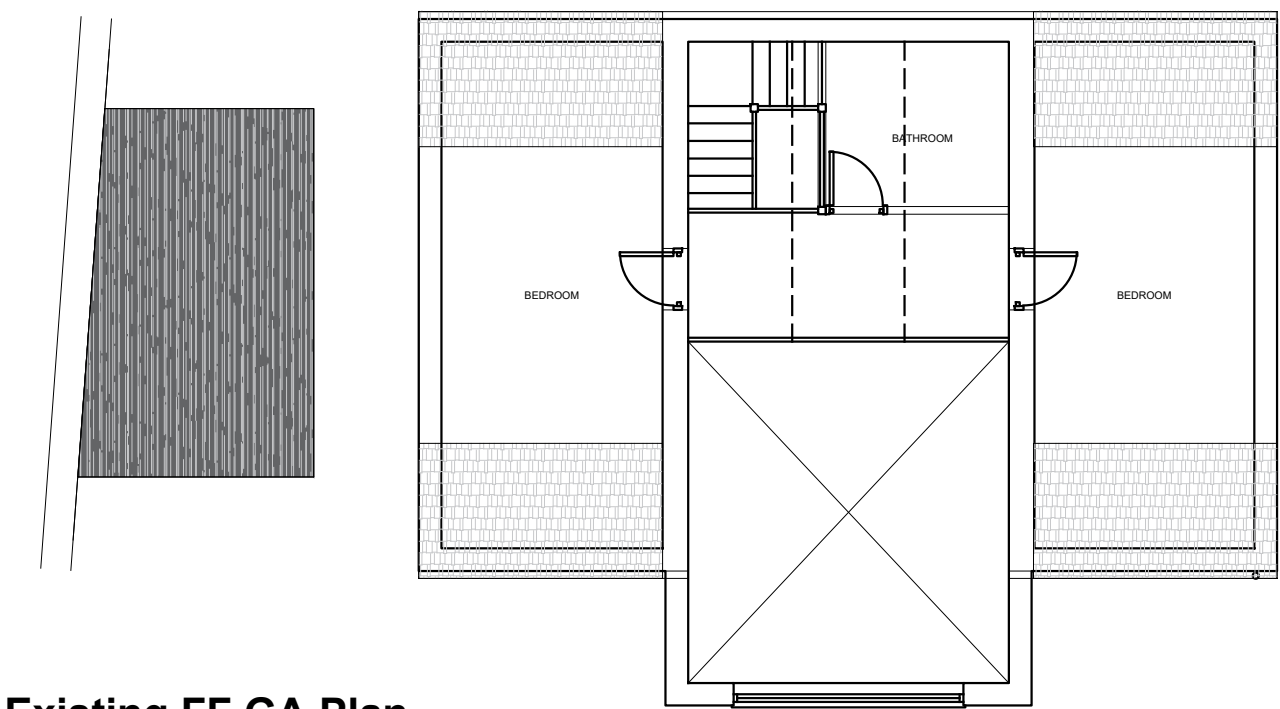

Existing FF GA Plan
Scale 1:100



Proposed Site Plan
Scale 1:100

Existing Site Plan
Scale 1:100