


PROPOSED FRONT ELEVATION
(SOUTH FACING)


PROPOSED SIDE ELEVATION
(EAST FACING)

PROPOSED FRONT ENTRANCE
ELEVATION (WEST FACING)


PROPOSED REAR ELEVATION
(NORTH FACING)

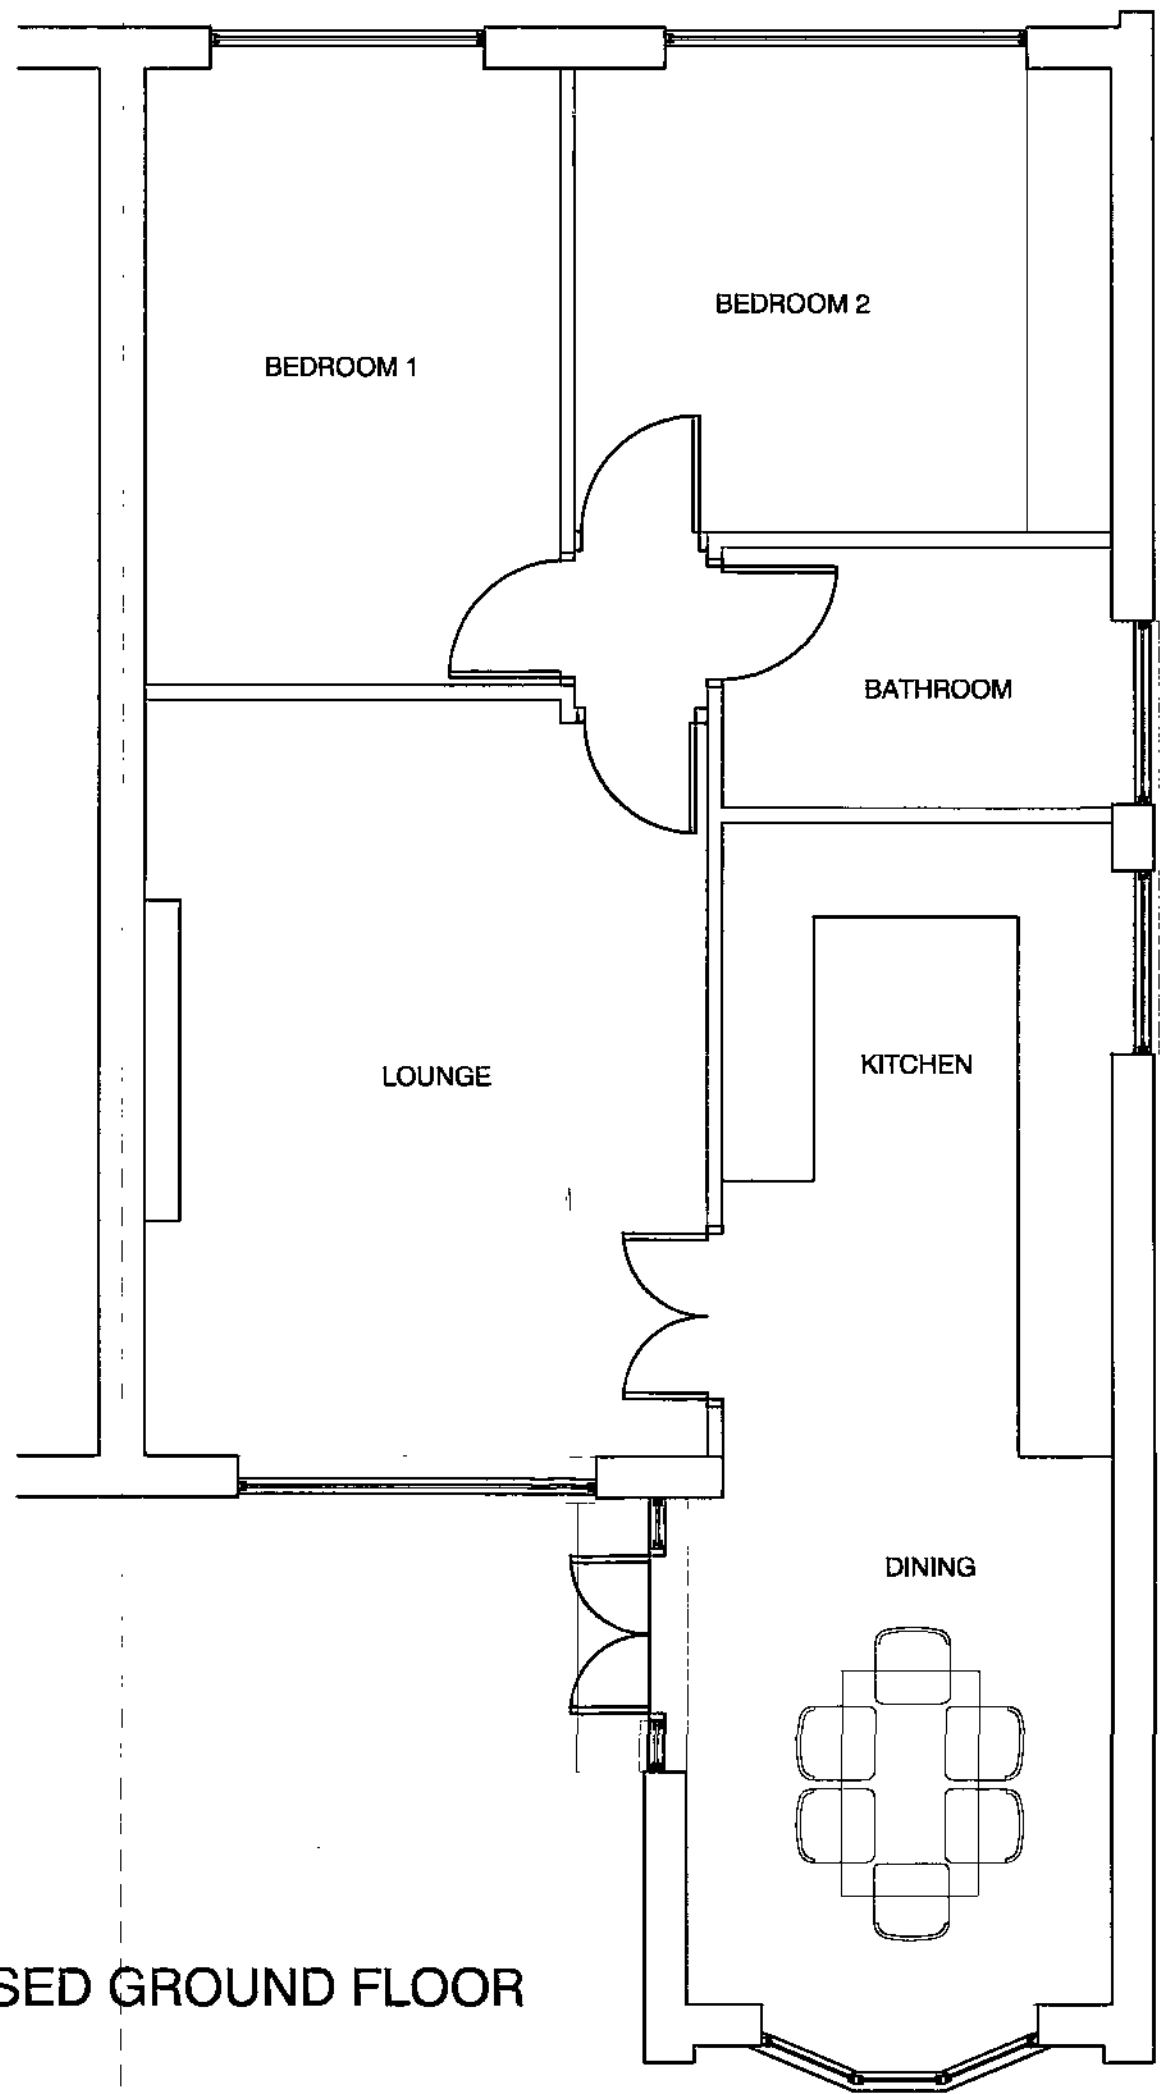

PROPOSED GROUND FLOOR

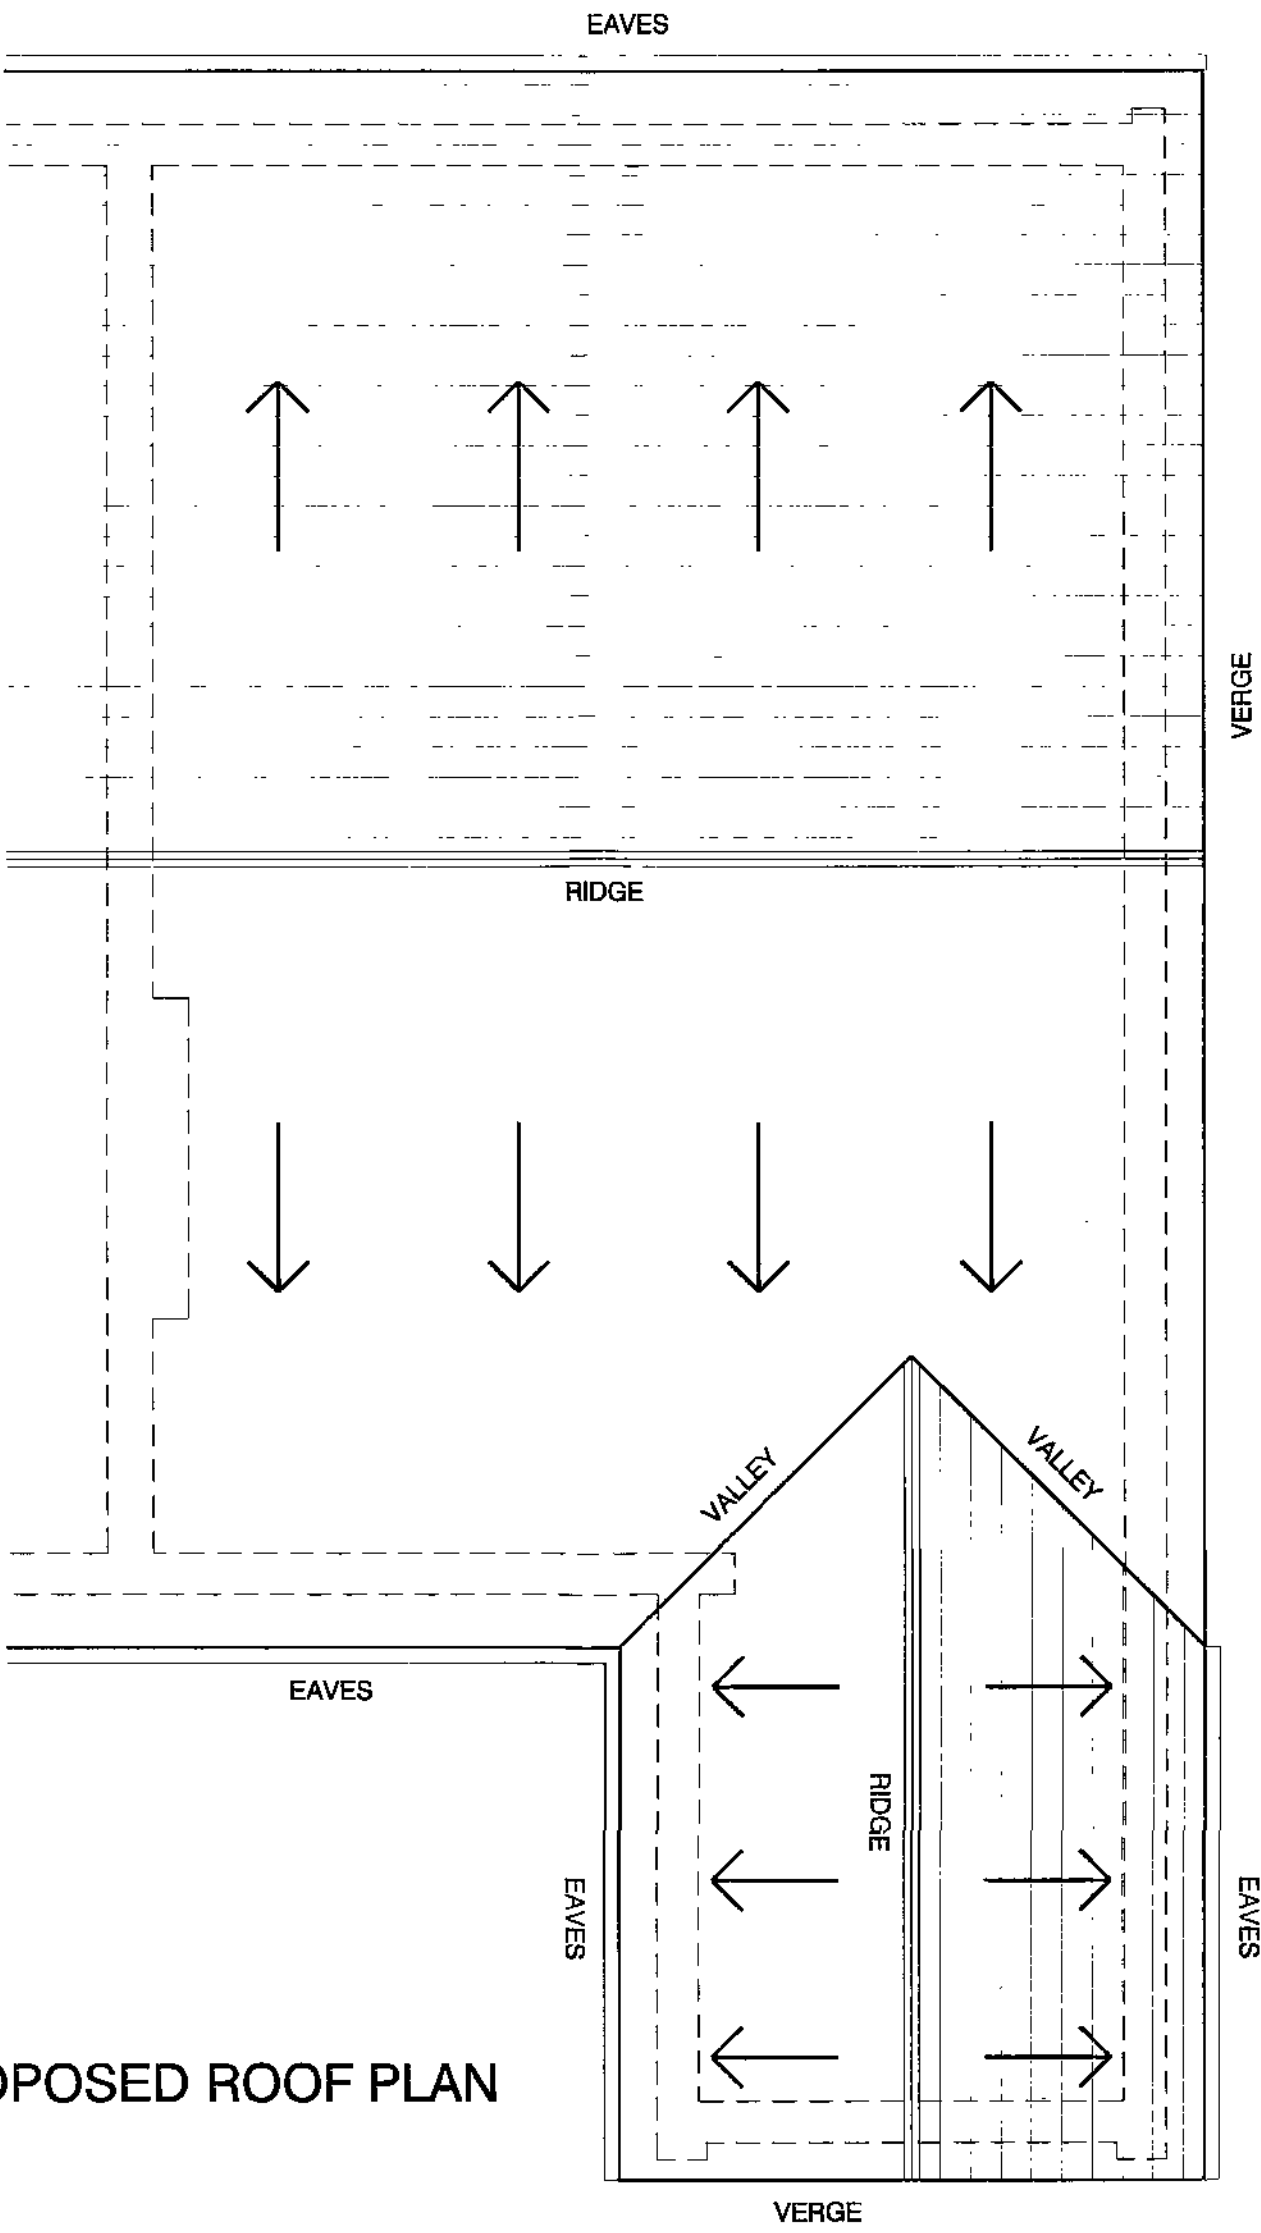


PROPOSED ROOF PLAN

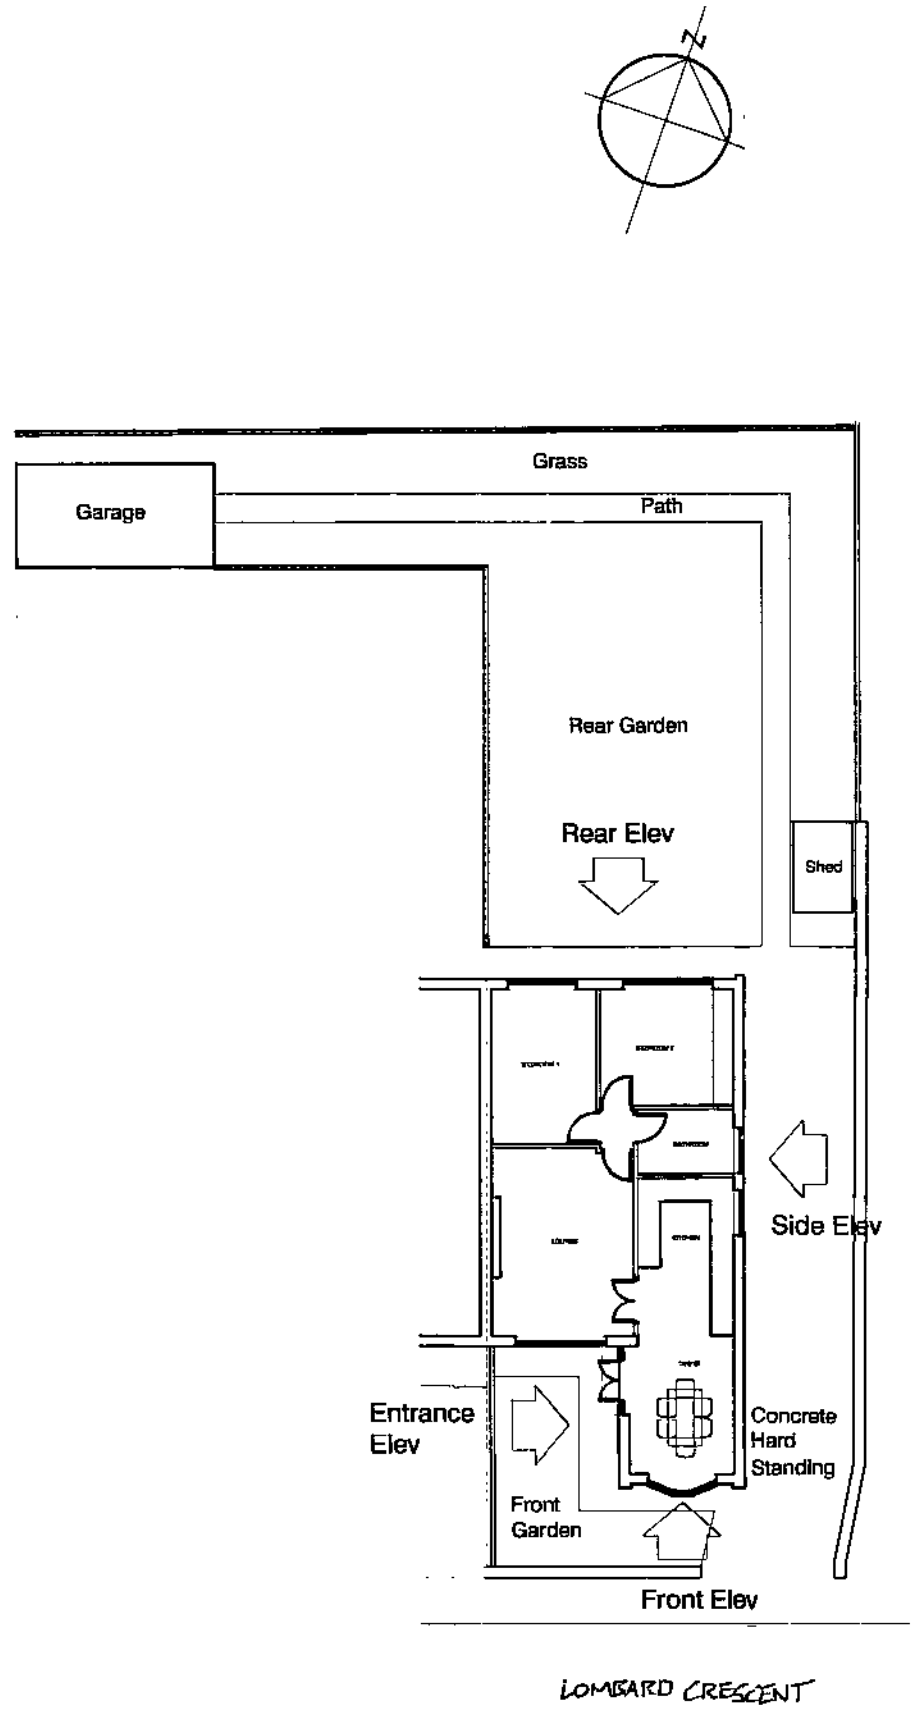


PROPOSED SITE PLAN
& ELEVATION KEY
Scale 1:200

MATERIALS KEY	
(A)	MID / LIGHT BROWN BRICKWORK
(B)	RANDOM COURSED PITCH-FACED STONEWORK
(C)	LIGHT BROWN INTERLOCKING CONC ROOF TILES
(D)	WHITE PVC DOUBLE GLAZED WINDOWS / DOORS
(E)	BLACK PVC RAINWATER GUTTERING
(F)	BLACK PVC RAINWATER PIPE
(G)	WHITE PVC EAVES FASCIA & SOFFIT
(H)	LEAD VERGE FLASHING
(I)	WHITE PVC VERGE FASCIA & SOFFIT
(J)	LEAD PROFILED VERGE FLASHING


Planning	
91 LOMBARD CRESCENT SINGLE STOREY FRONT EXTENSION	
PROPOSED PLANS & ELEVATIONS	
SCALE - 1:50@A1, 100@A3	
D H	10.08.12
-	
2012-03 (PL) 02	

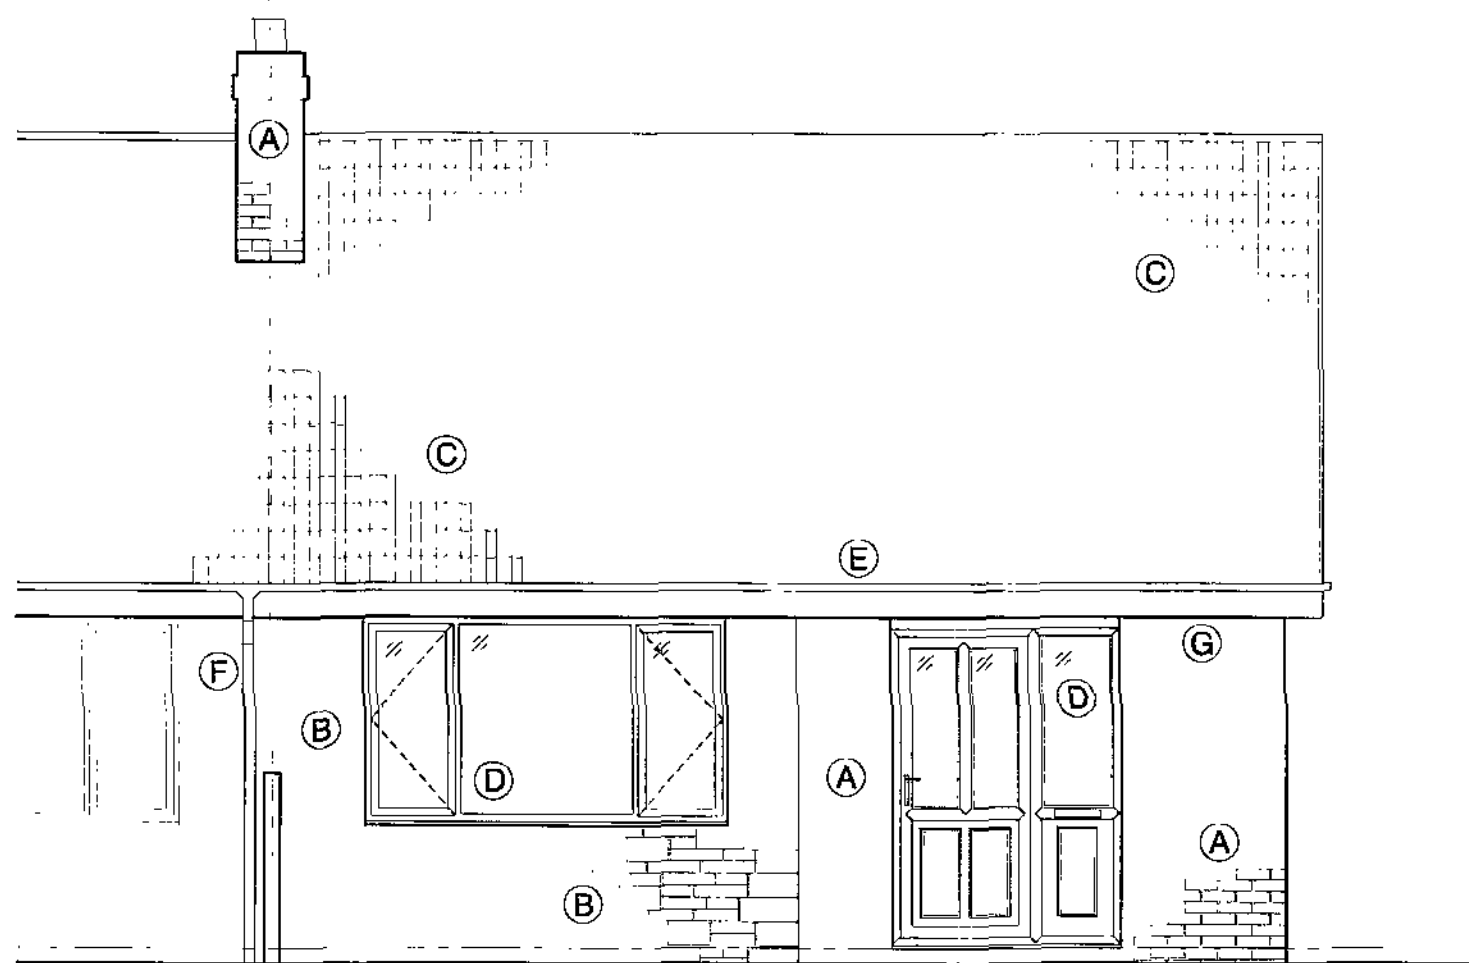


EXISTING FRONT ELEVATION
(SOUTH FACING)

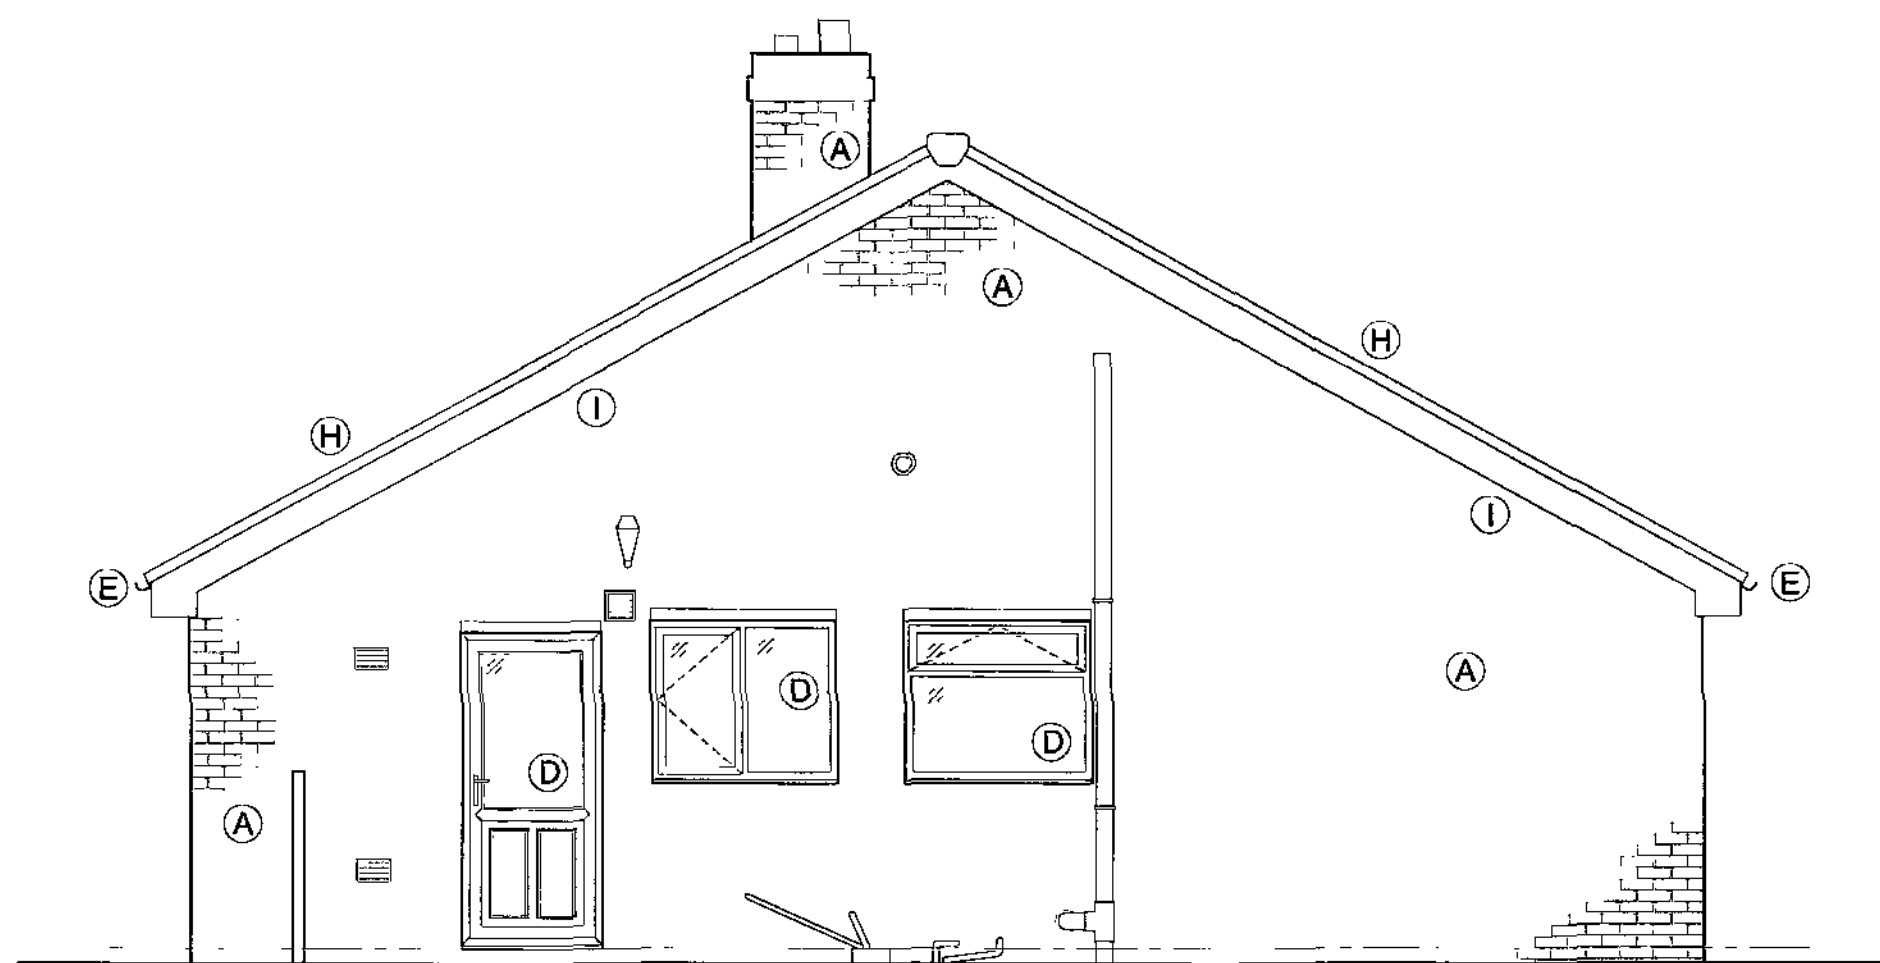


EXISTING SIDE ELEVATION
(EAST FACING)

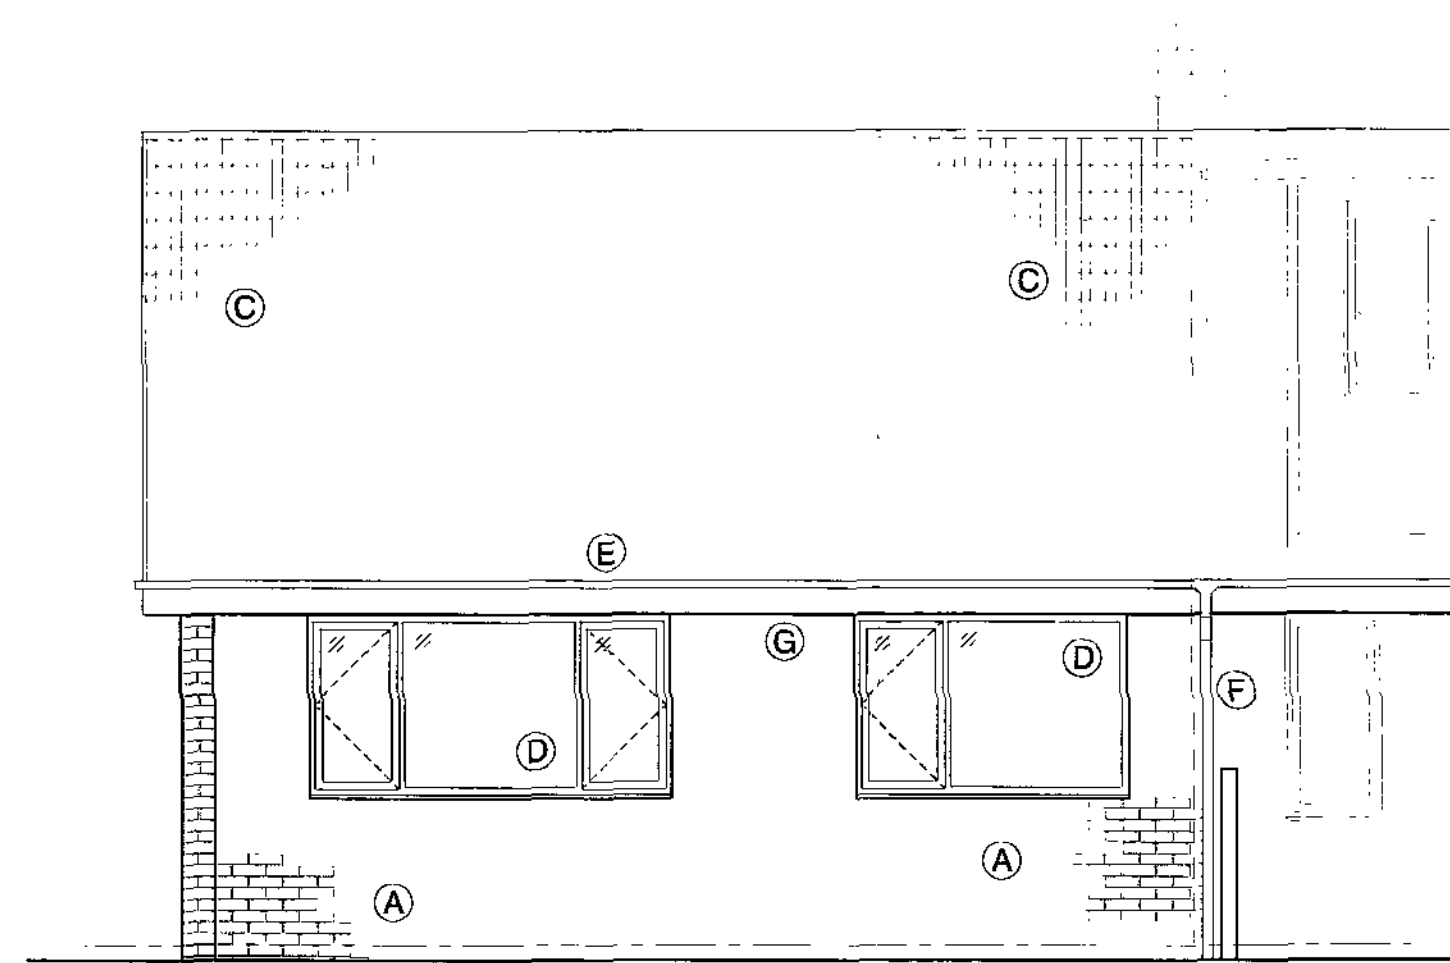


EXISTING REAR ELEVATION
(NORTH FACING)

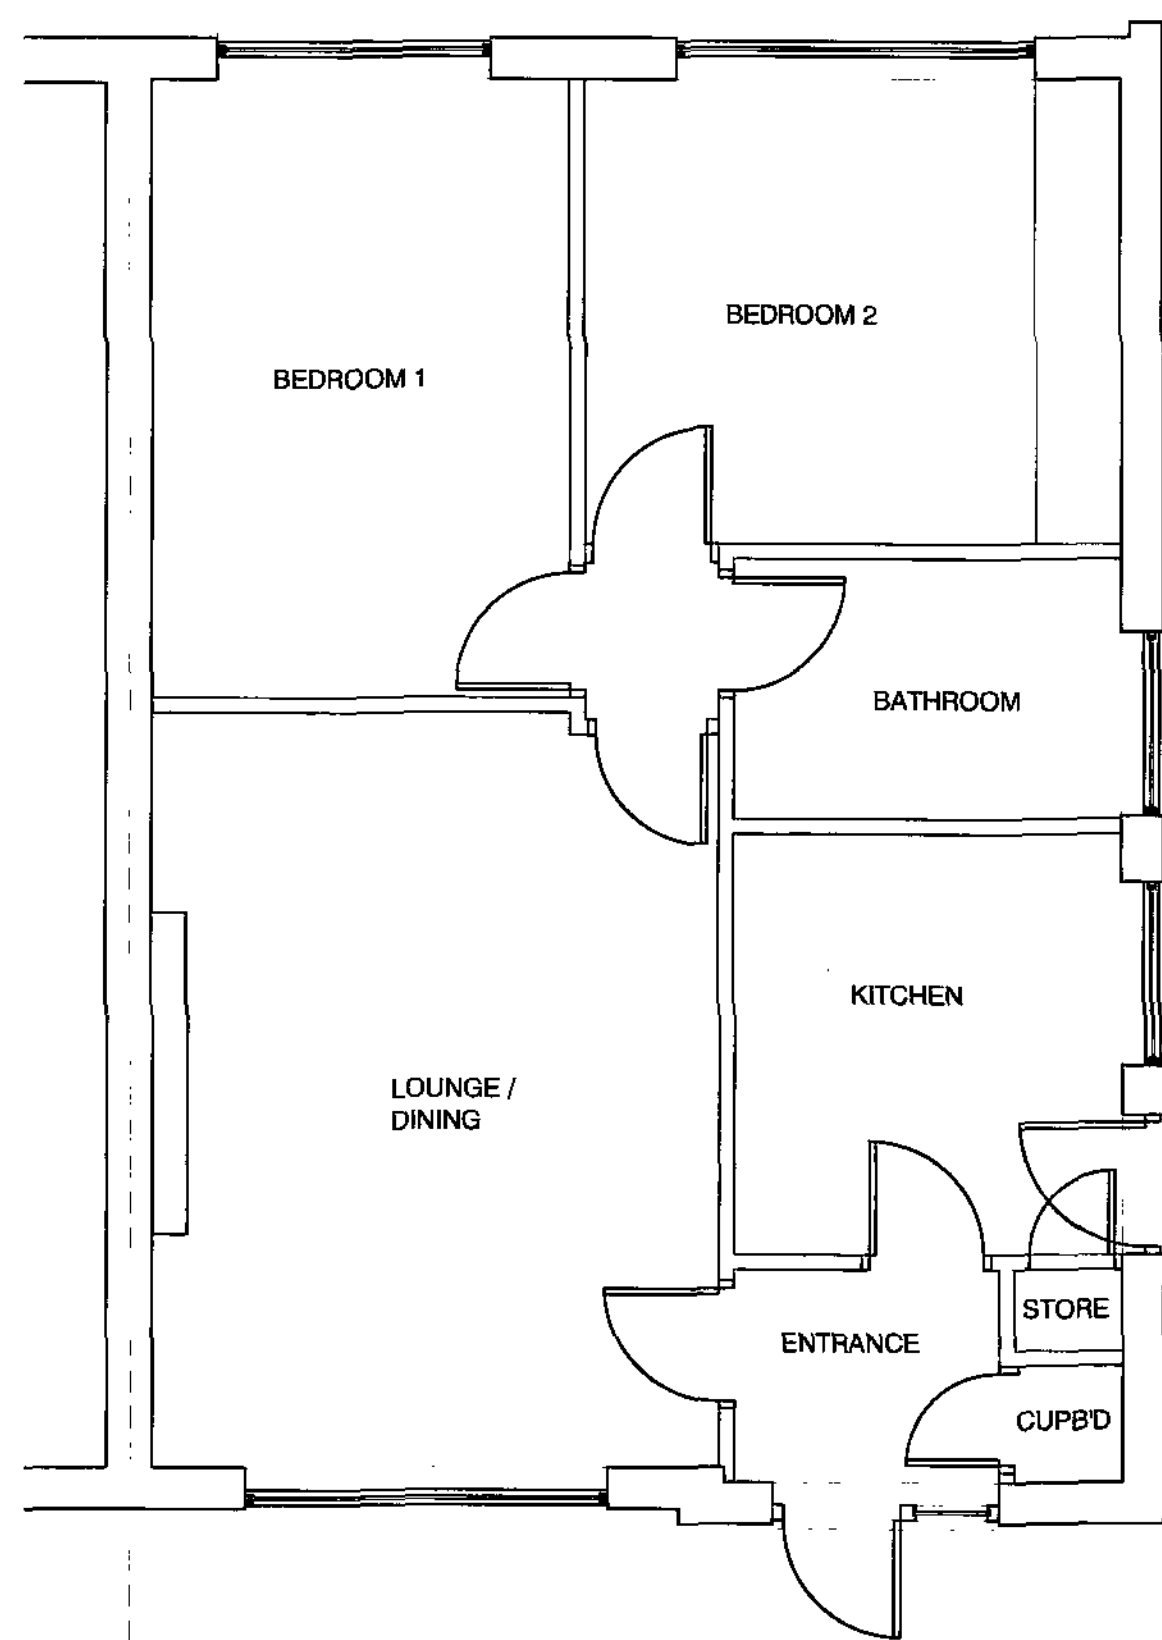

EXISTING GROUND FLOOR

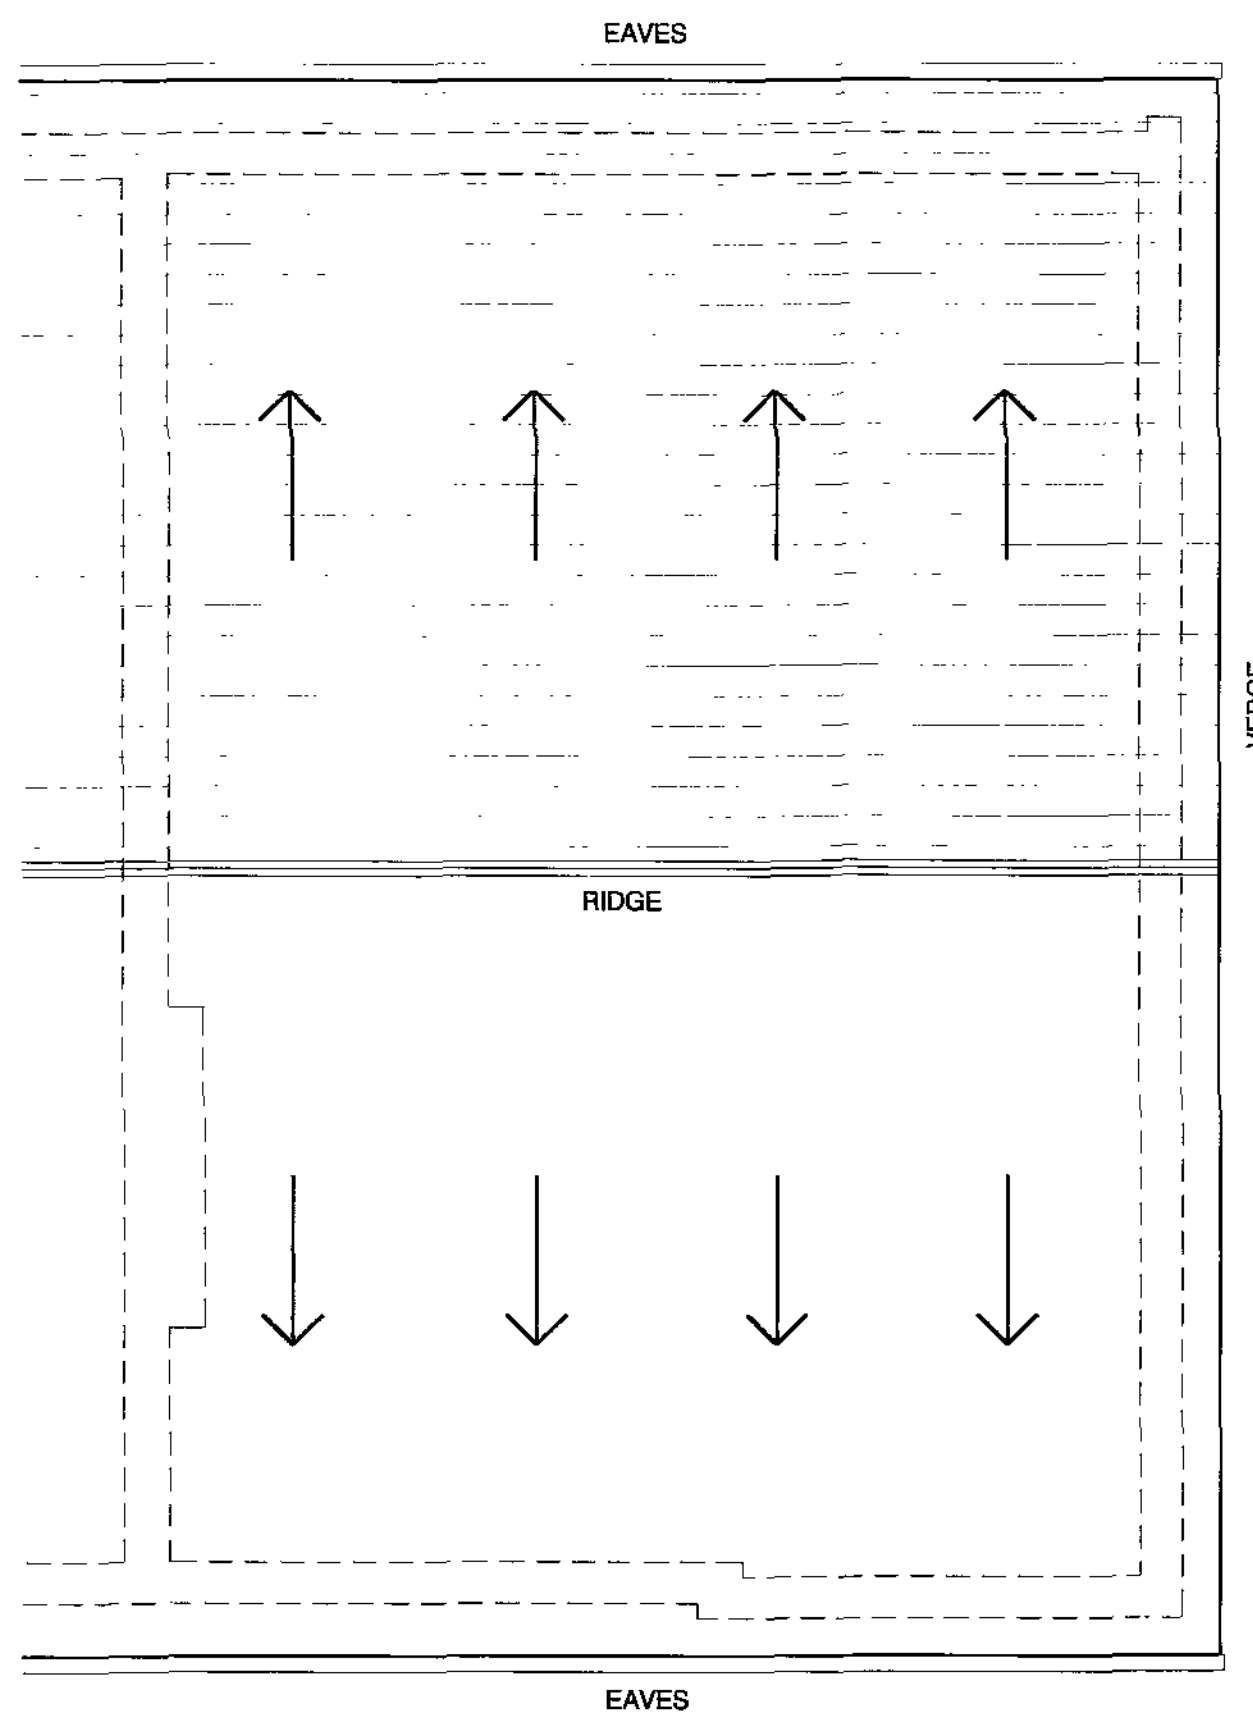

EXISTING ROOF PLAN

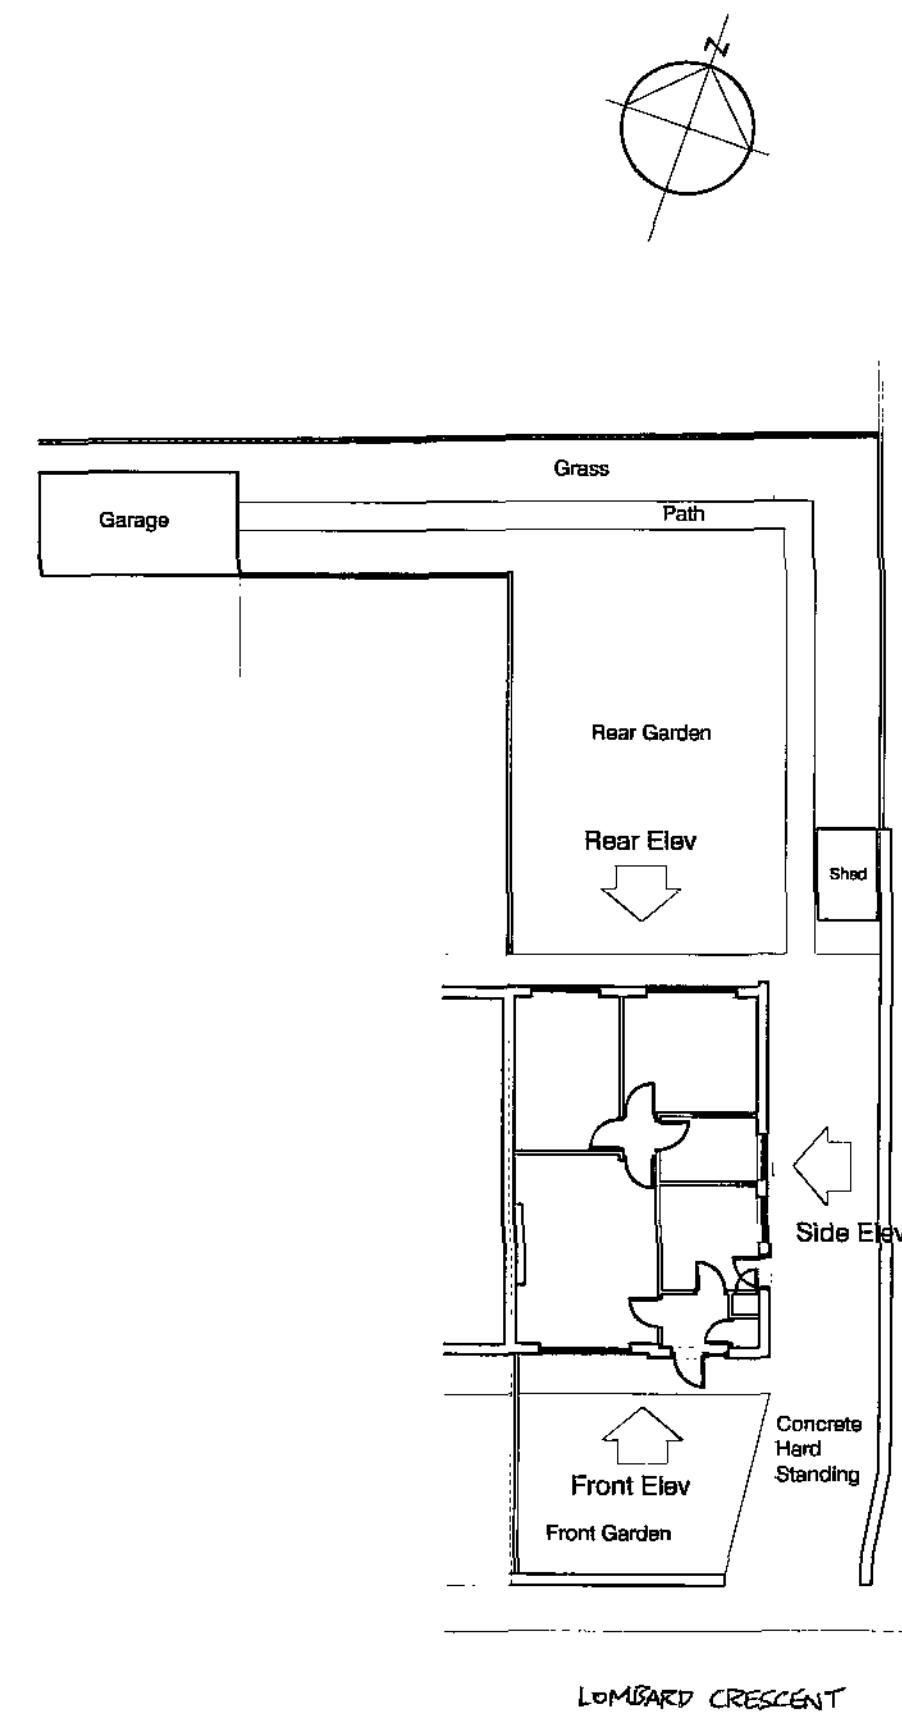

EXISTING SITE PLAN
& ELEVATION KEY
Scale 1:200

MATERIALS KEY	
(A)	MID / LIGHT BROWN BRICKWORK
(B)	RANDOM COURSED PITCH-FACED STONEWORK
(C)	LIGHT BROWN INTERLOCKING CONC ROOF TILES
(D)	WHITE PVC DOUBLE GLAZED WINDOWS / DOORS
(E)	BLACK PVC RAINWATER GUTTERING
(F)	BLACK PVC RAINWATER PIPE
(G)	WHITE PVC EAVES FASCIA & SOFFIT
(H)	LEAD VERGE FLASHING
(I)	WHITE PVC VERGE FASCIA & SOFFIT

Planning

91 LOMBARD CRESECENT
SINGLE STOREY
FRONT EXTENSION

EXISTING PLANS
& ELEVATIONS


SCALE - 1:50@A1, 100@A3

D H 10.08.12

-

2012-03 (PL) 01


1:100@A2

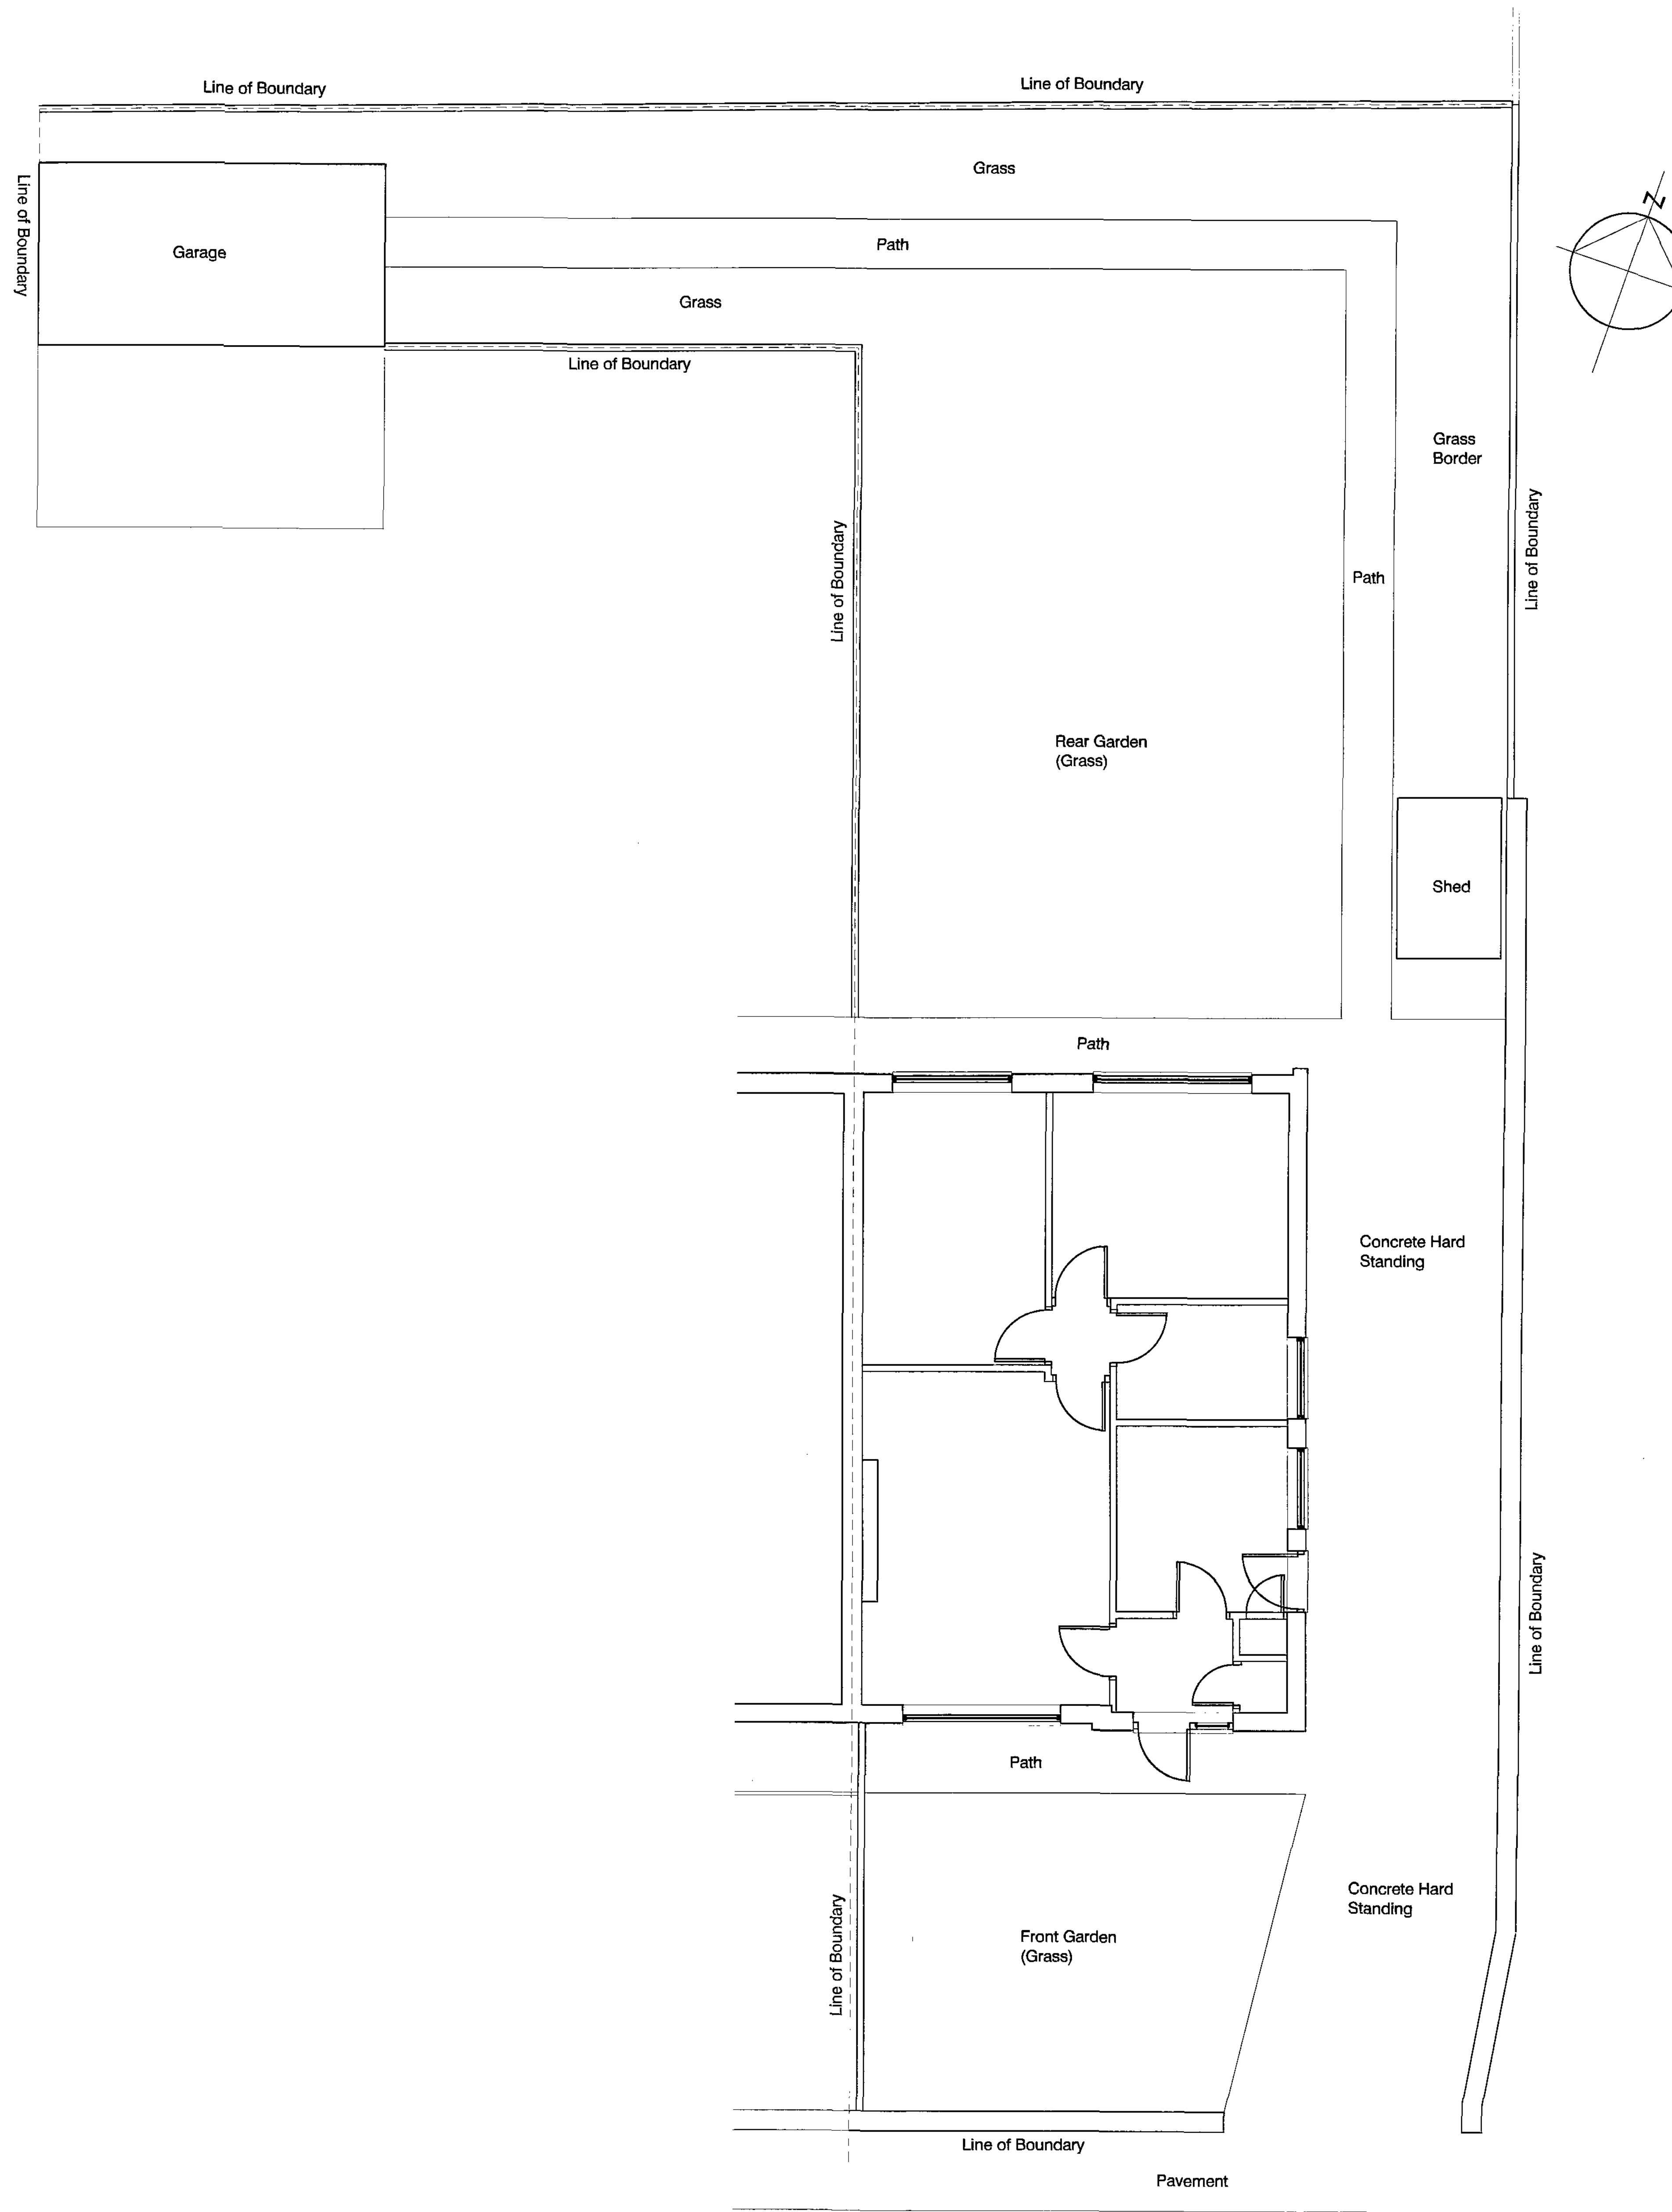

LOMBARD CRESCENT

Existing Site Plan

Scale 1:50

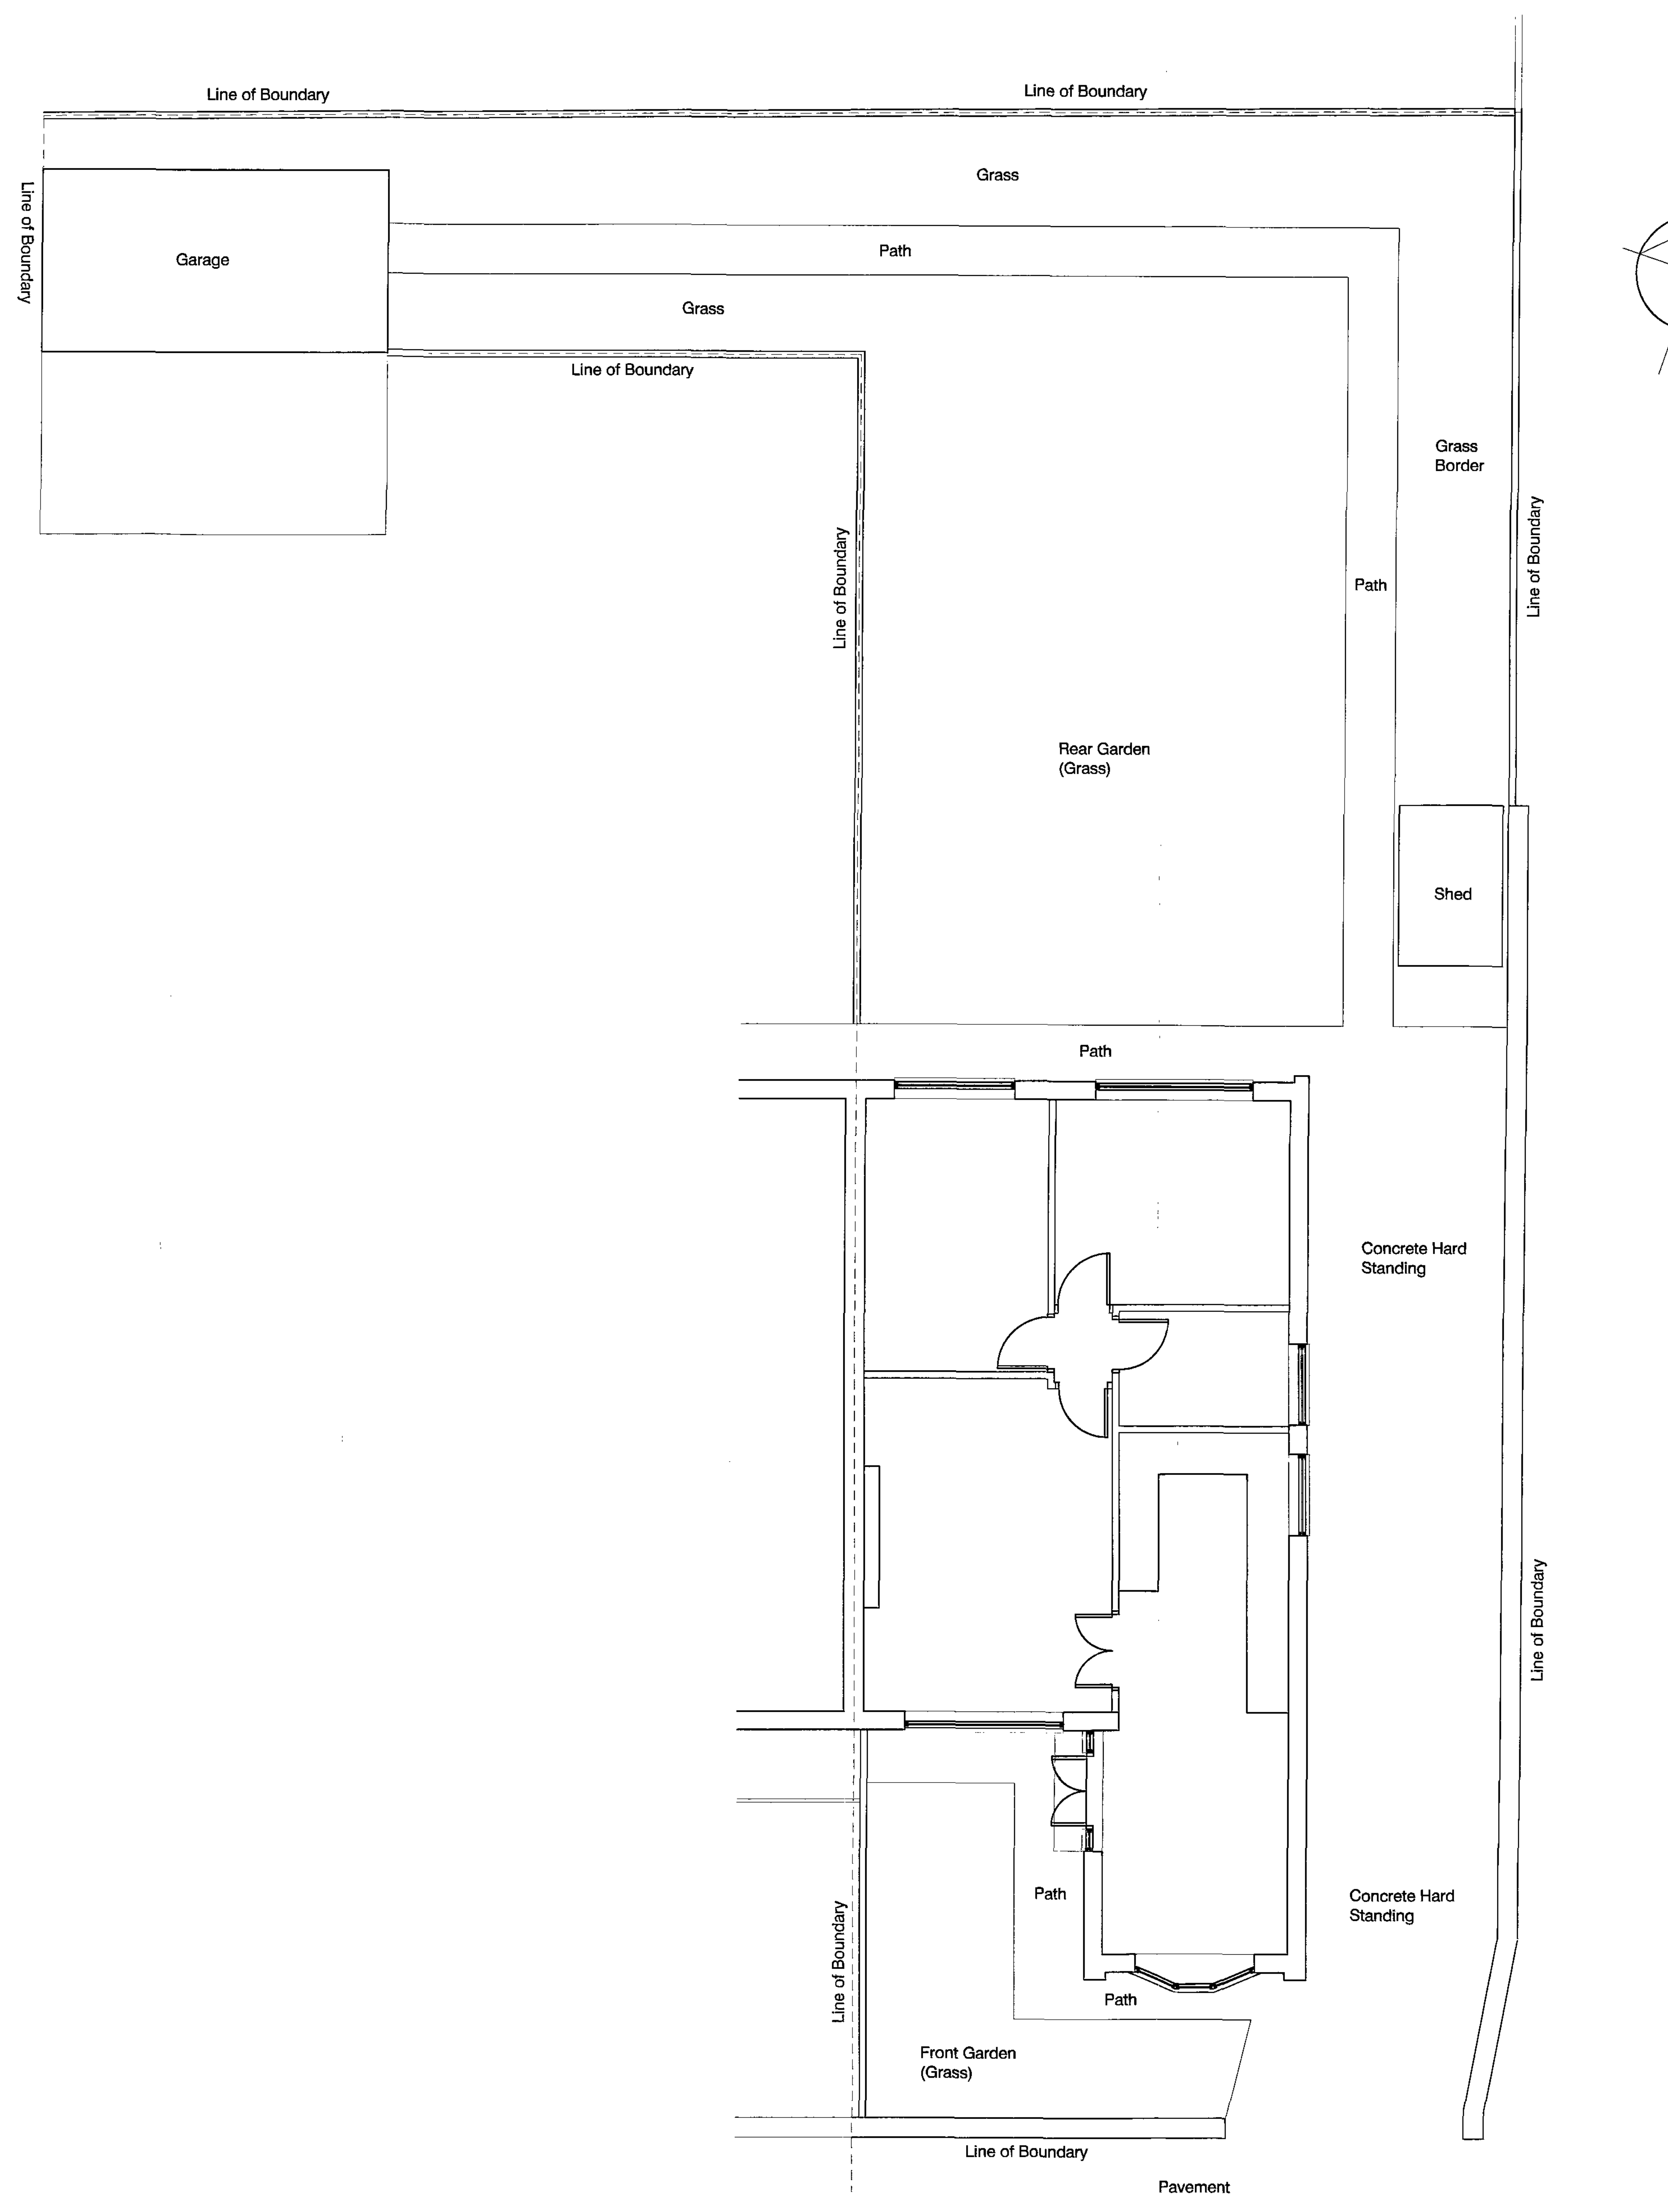

LOMBARD CRESCENT

Proposed Site Plan

Scale 1:50

Planning

91 LOMBARD CRESCENT
SINGLE STOREY
FRONT EXTENSION

EXISTING & PROPOSED
SITE PLAN

SCALE - 1:50@A0, 100@A1

D H 10.08.12

-

2012-03 (PL) 03

13 AUG 2012